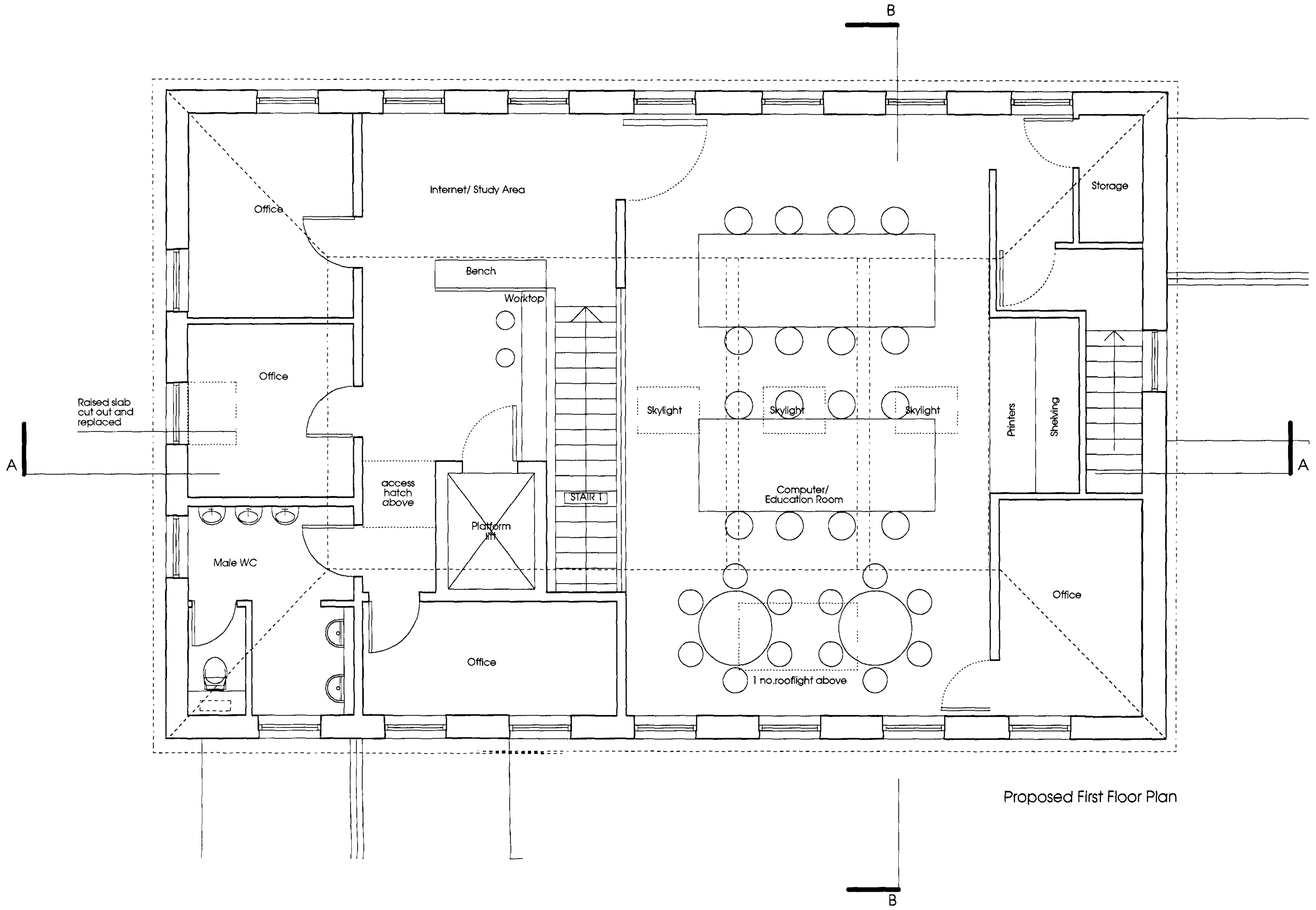

Proposed First Floor Plan

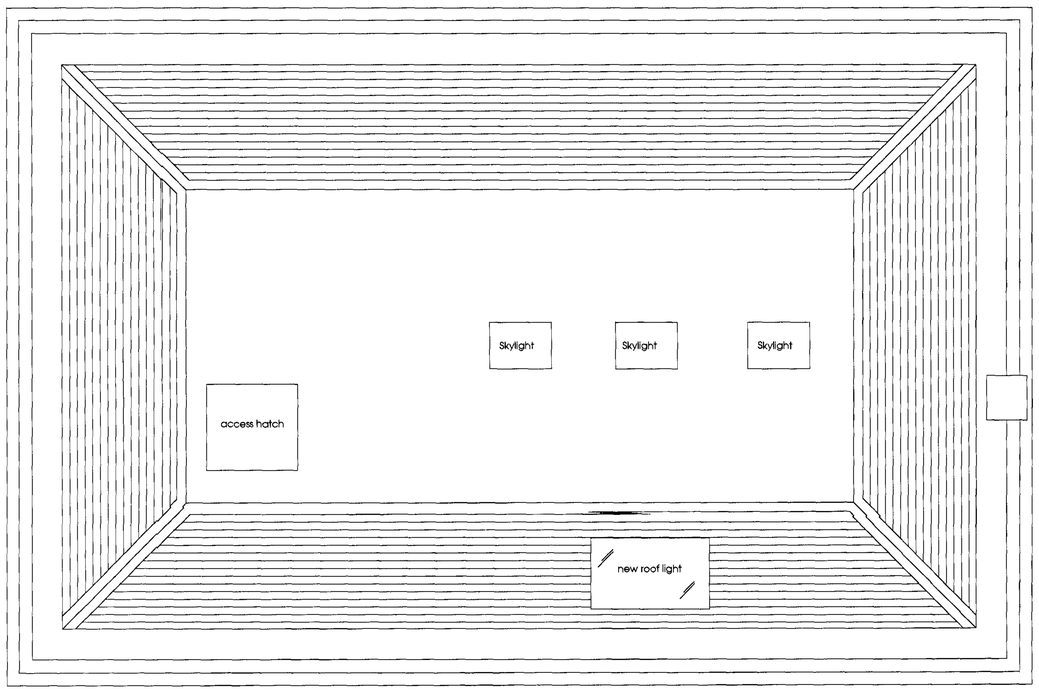

Proposed Roof Plan

Notes

Do not scale

All dimensions to be checked on site and verified with the architect prior to construction.

Any discrepencies or uncertainties regarding this drawing to be discussed with the architect prior to construction

refer to general requirements schedule

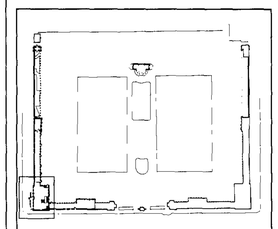

KEY PLAN

2006 / 1009 / LR1
2006 / / PR1

N

Status: Planning Issue

Revision	Date	Comments
A	16.01.07	Info updated as per client
B	12.01.07	Info updated as per client

TheisandKhan ARCHITECTS
224 BATTERSEA PARK ROAD LONDON SW11 3NA TELEPHONE 020 7738 9100 FACSIMILE 020 7738 9149
EMAIL mail@theisandkhan.com WEBSITE www.theisandkhan.com

Job: Coram's Fields Youth Centre, 93 Guilford St, London

Title: Proposed First Floor and Roof Plan

Scale	Date	Job No.	Drawing No.	Revision
1:50@A1	NOV 06	CF/1009	111	B

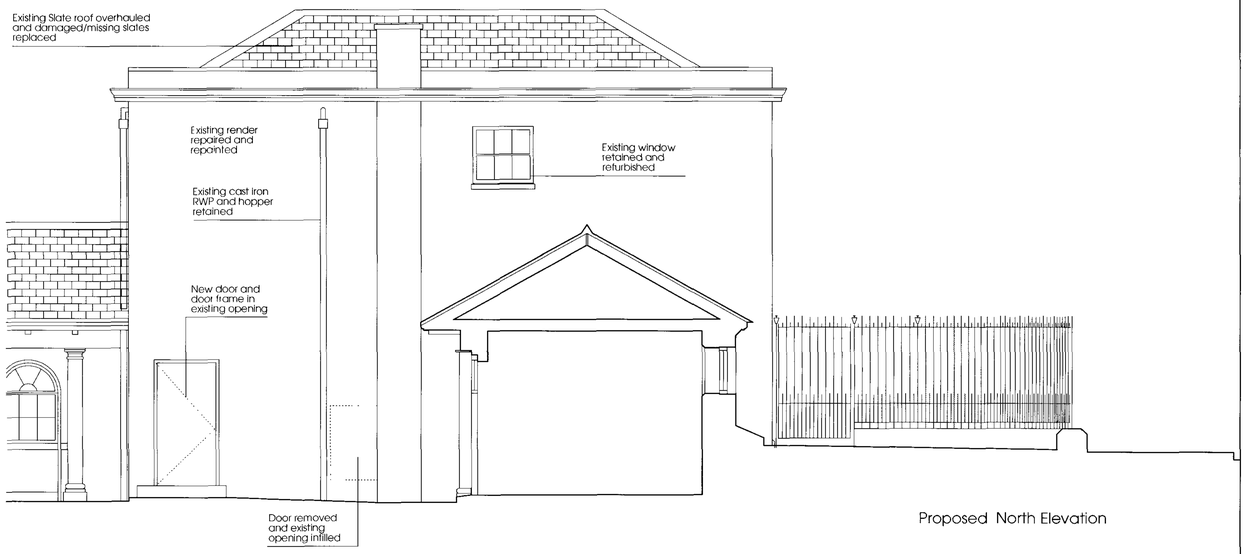

Proposed North Elevation

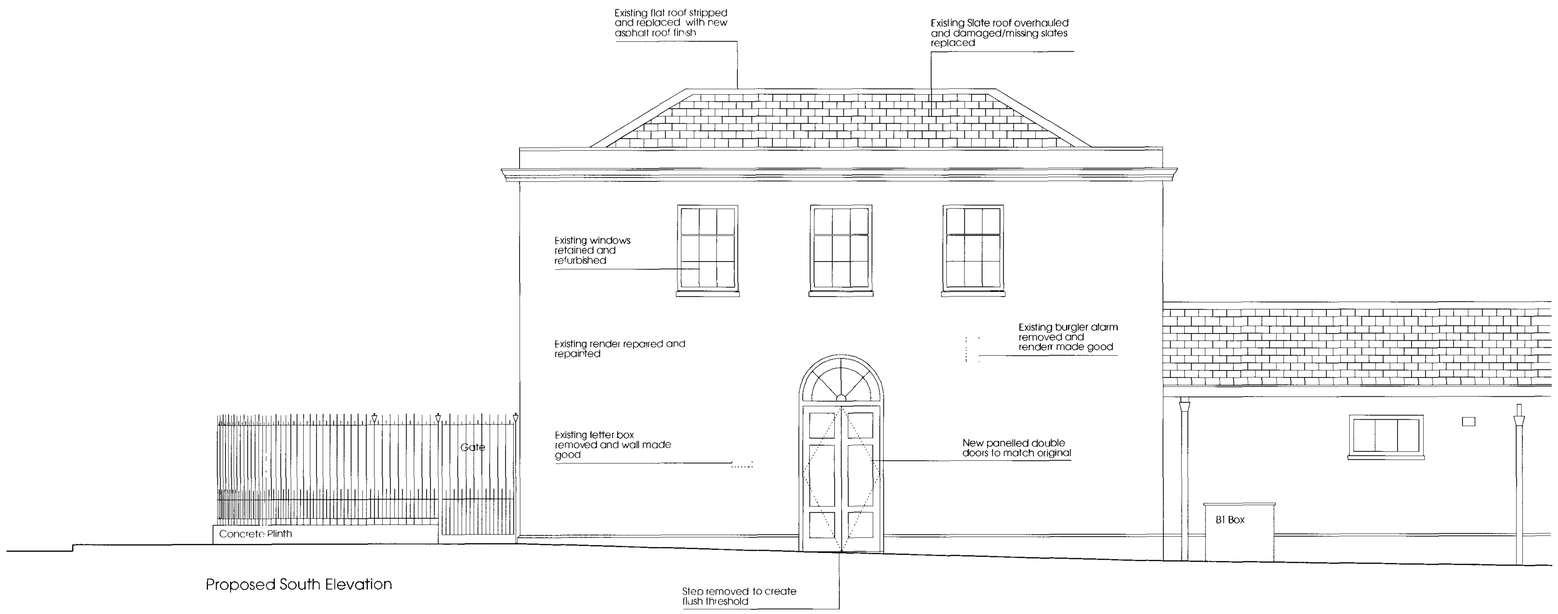

Proposed South Elevation

Notes

Do not scale

All dimensions to be checked on site and verified with the architect prior to construction.

Any discrepencies or uncertainties regarding this drawing to be discussed with the architect prior to construction

refer to general requirements schedule

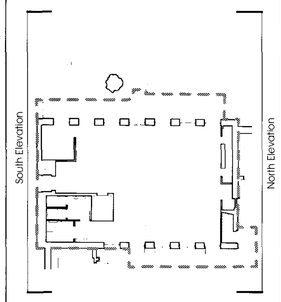

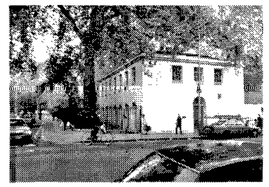

Photograph of South Elevation

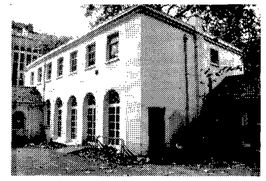

Photograph of North Elevation

2006/5094/PR1

2006/[illegible]/LR1

Planning Issue

Theis : Khan ARCHITECTS

Coramms Fields Youth Centre, 93 Guilford St. London

Proposed North and South Elevations

1:50@A1 NOV 06 CF/1009 112 A

Proposed East Elevation

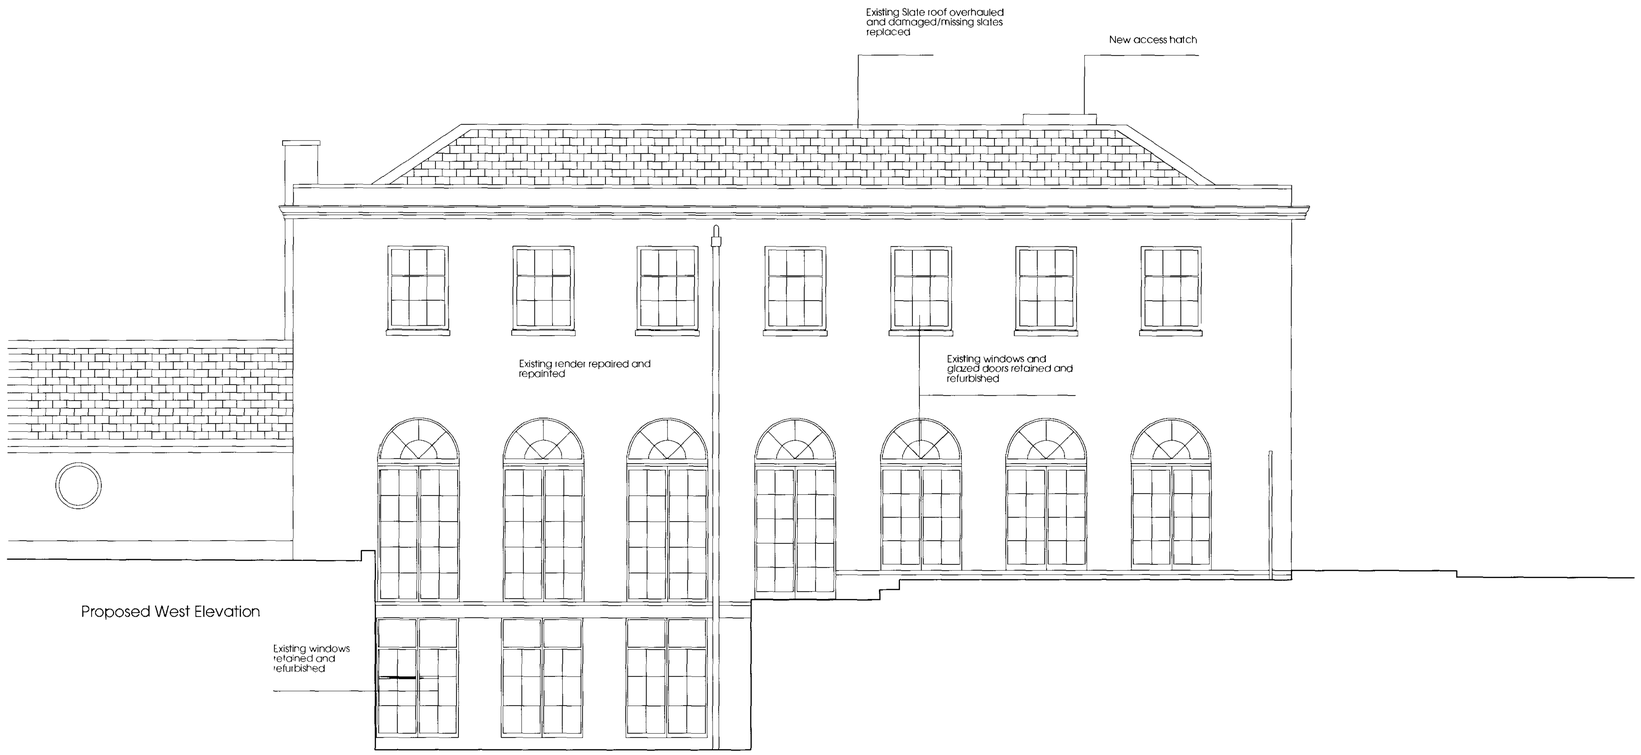

Proposed West Elevation

Notes

Do not scale

All dimensions to be checked on site and verified with the architect prior to construction.

Any discrepencies or uncertainties regarding this drawing to be discussed with the architect prior to construction

refer to general requirements schedule

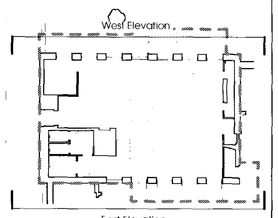

East Elevation

Photograph of East Elevation

Photograph of West Elevation

2006 5094/PR1

2006 [illegible]/LR1

Planning Issue

Revision	Date	Comments
A	18.01.0	[illegible]
B	17.02.07	[illegible]

Theis & Khan ARCHITECTS

[illegible]

Coram's Fields Youth Centre, 93 Guilford St. London

Proposed East and West Elevations

Scale	Date	Drawn	Checked	Revision
1:50@A1	NOV 06	CF/1009	113	B

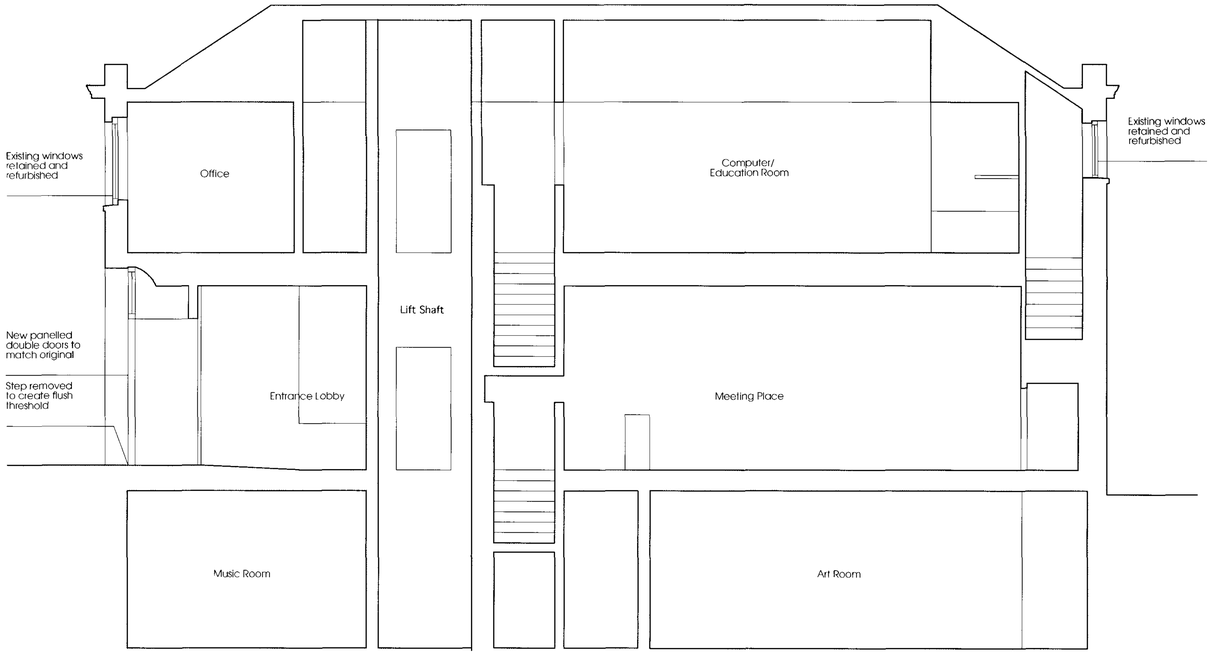

Proposed Section AA

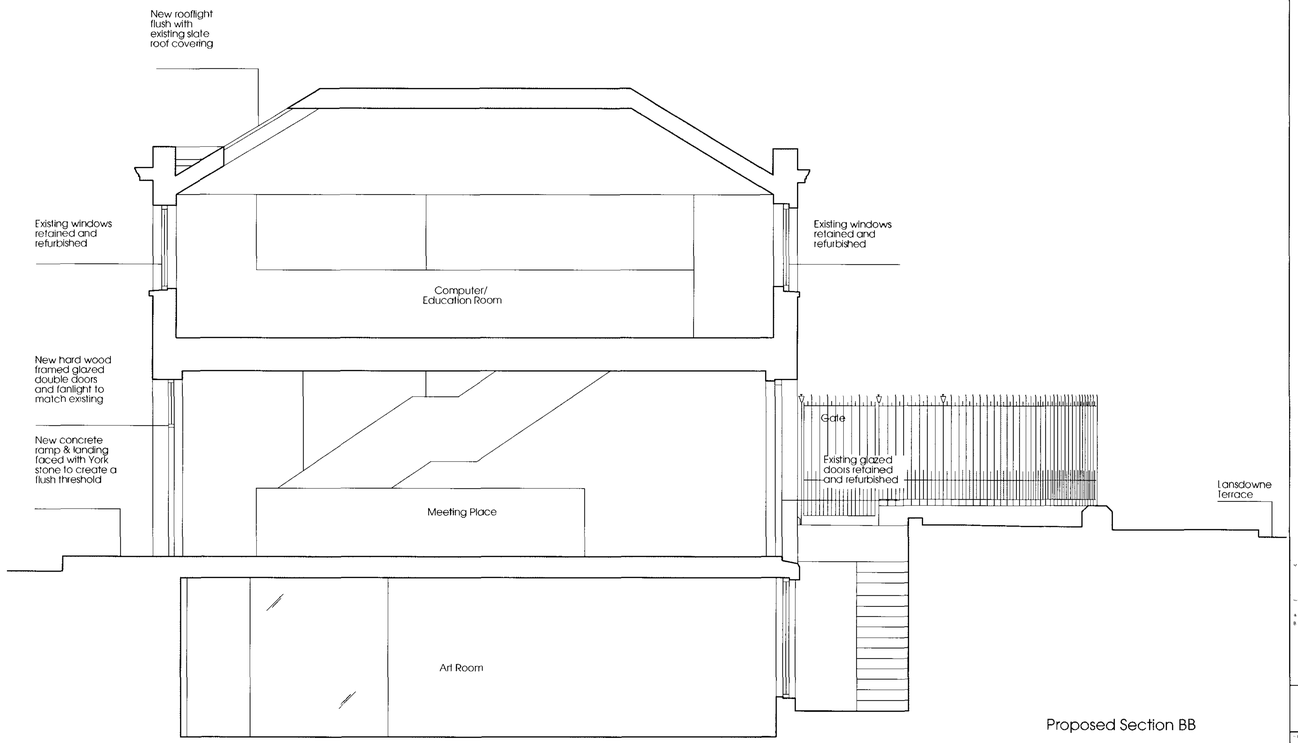

Proposed Section BB

Notes

Do not scale

All dimensions to be checked on site and verified with the architect prior to construction.

Any discrepencies or uncertainties regarding this drawing to be discussed with the architect prior to construction

refer to general requirements schedule

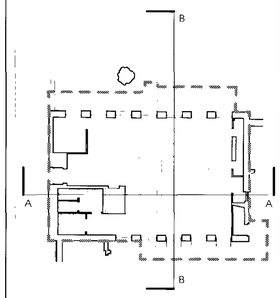

06/5094/PR1

Planning Issue

Issue	Date	Description
A	16.01.07	Lift/flight shaft added to section A
B	17.01.07	Amendment remove

Theis & Khan ARCHITECTS

Coram's Fields Youth Centre 93 Guilford St London

Proposed Sections AA & BB

1:50@A1 NOV 06 CF/1009 114 B