


TITLE: PROPOSED

SCALE 1 : 50

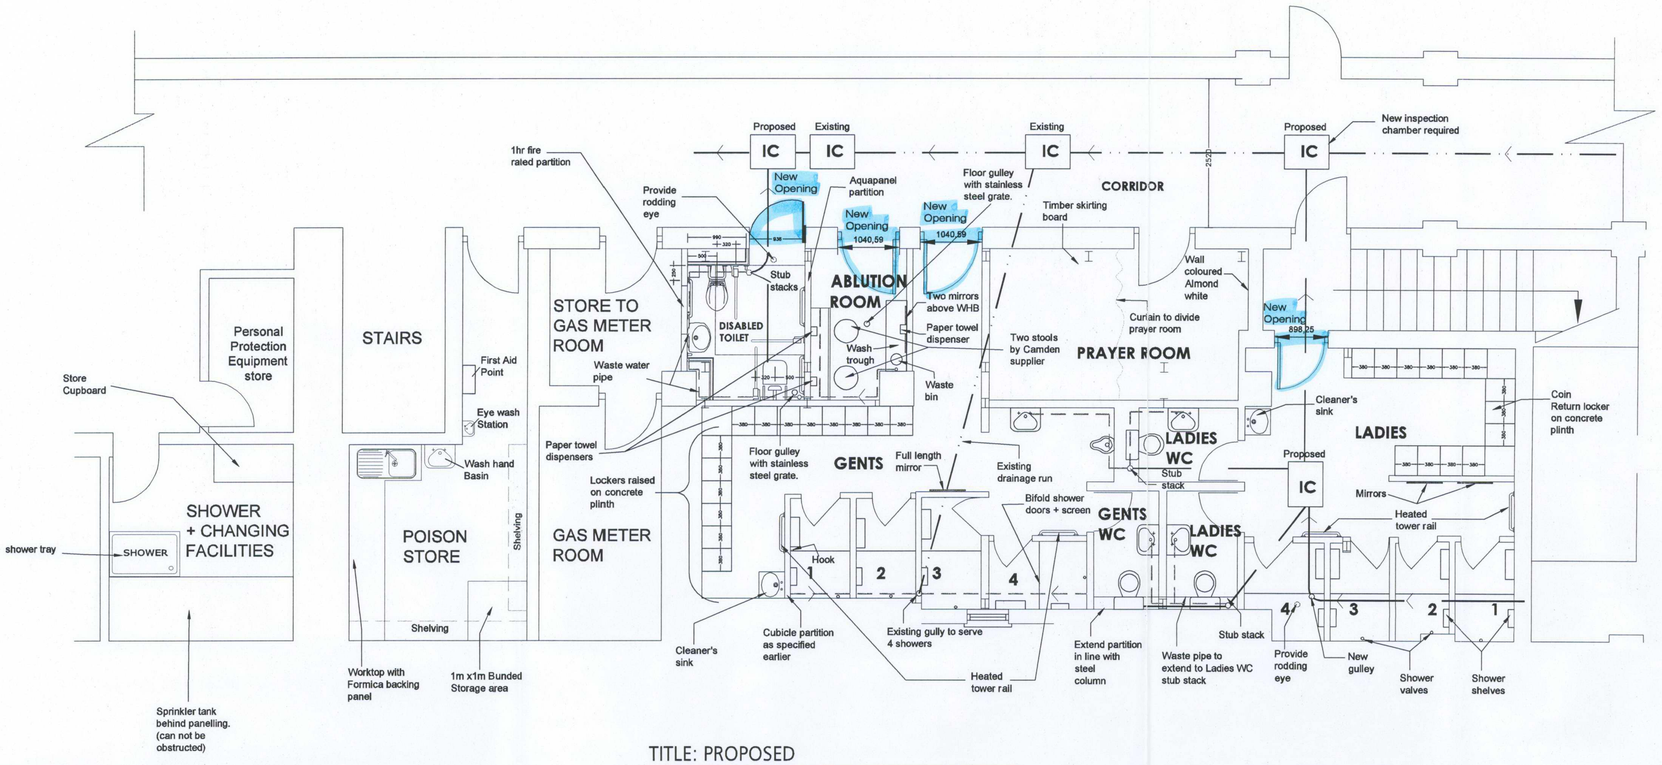


TITLE: EXISTING

SCALE 1 : 50

TITLE: Existing and Proposed Plans

SCALE 1 : 50

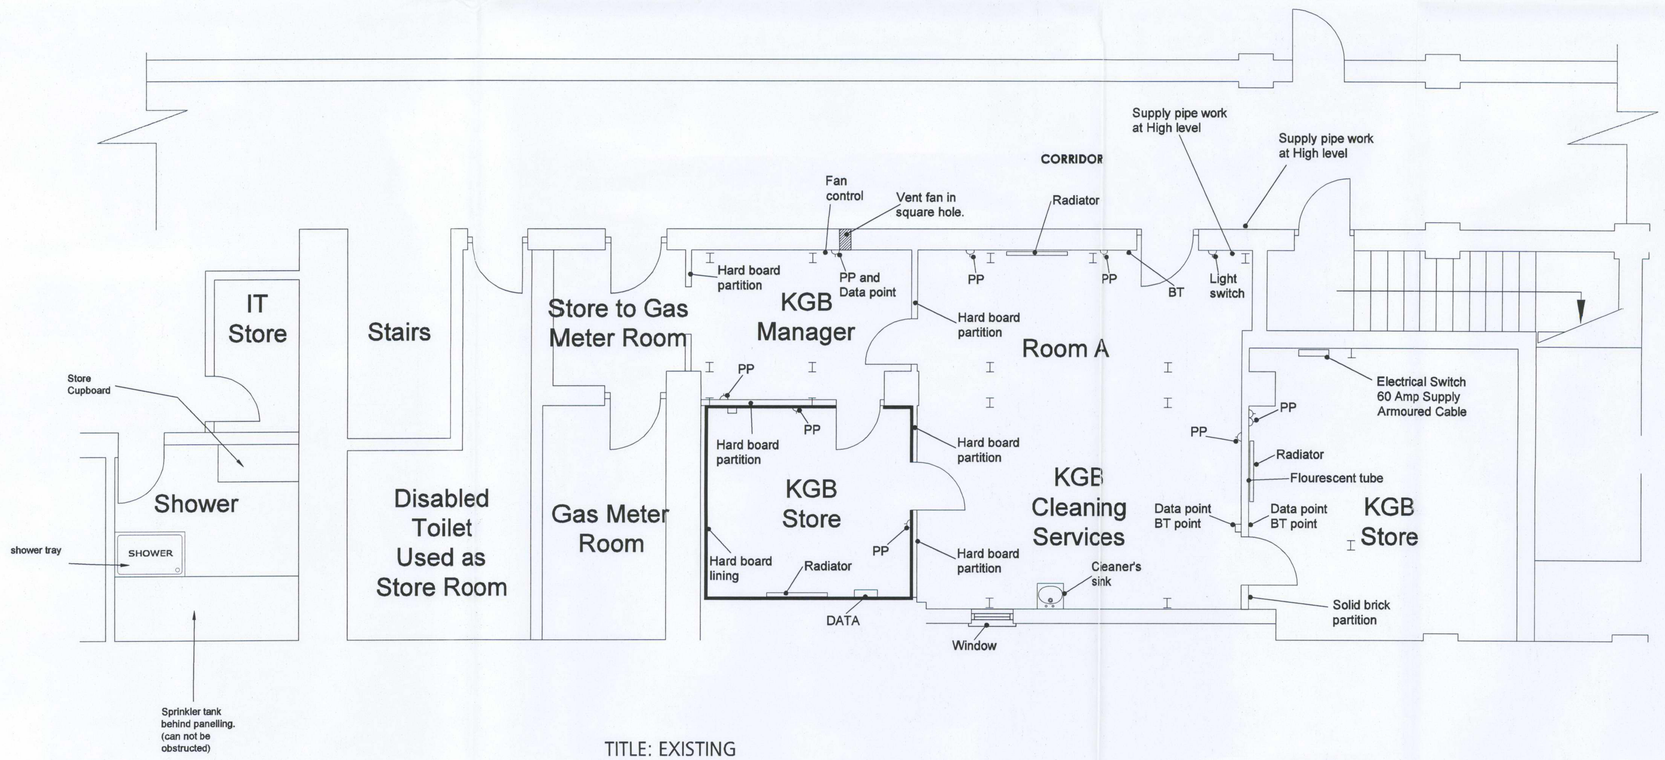Do not scale from this drawing

All dimensions to be checked on site

Notes:

Drainage run for indicative purposes only. Actual route will be subject to opening up investigation.

Amendments:

Drawing type: Listed Building Application

Client: London Borough of Camden Town Hall, Judd Street, WC1H 9JE

Project: TOWN HALL- GREEN TRAVEL PLAN

Title: Existing and Proposed Basement plans.

Scale: 1:50@A1 Date: DEC-2006

Drawn: KBH/ JD/ IS Checked: SEB

Drg.no: 101750-03 Rev:

Watts.

Watts and Partners
1 Great Tower Street
London EC3R 5AA
T: +44 (0)20 7280 8000
F: +44 (0)20 7280 8001
W: WattsandPartners.com




TITLE: Proposed elevation B-B and section .




TITLE: Existing Corridor Elevation and Section.

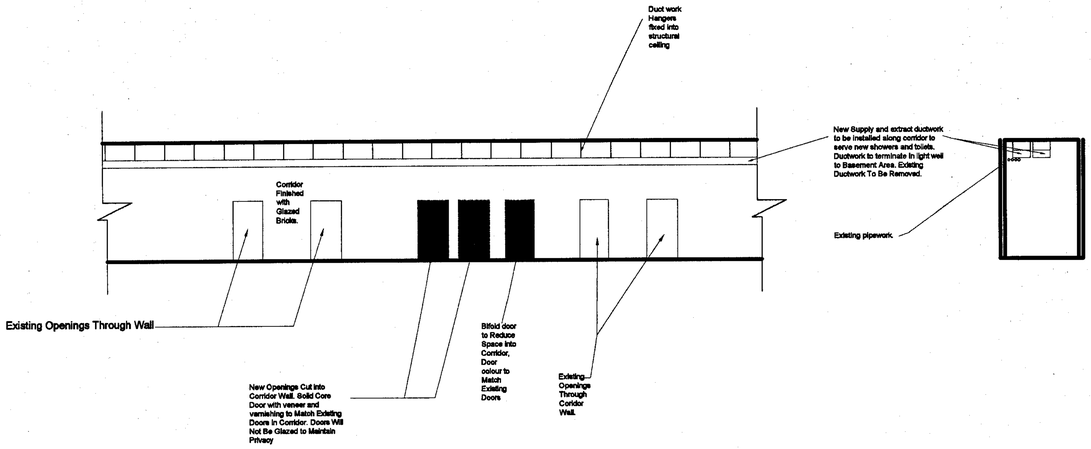


TITLE: Proposed section A-A.

SCALE 1 : 100 @ A1

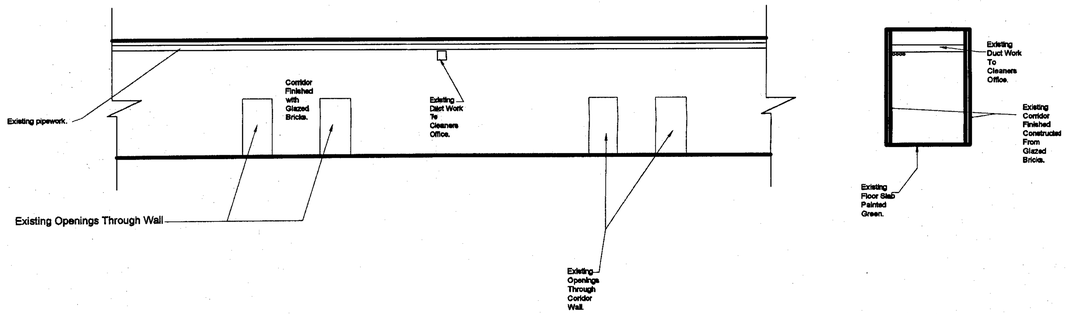


TITLE: Proposed elevation C-C.

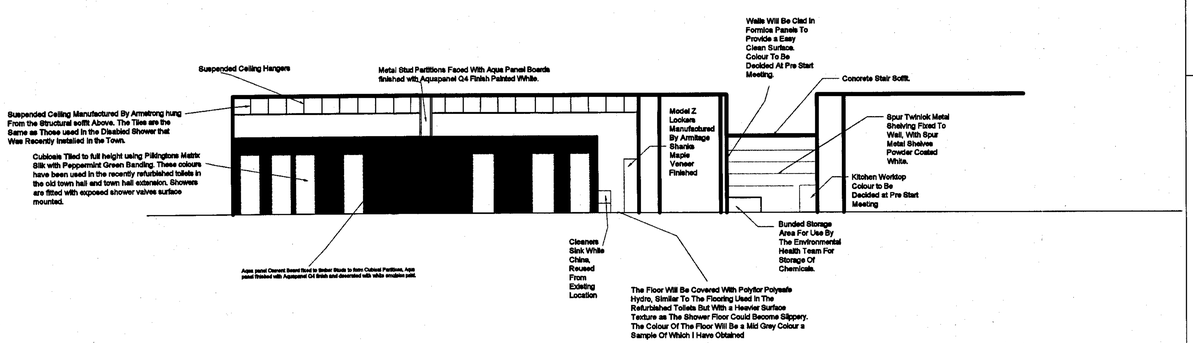


TITLE: Proposed elevation D-D.

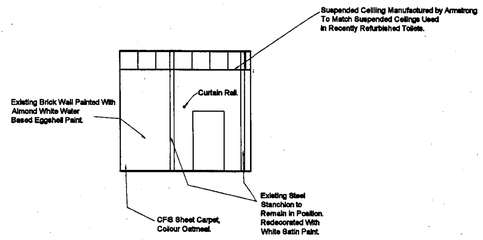


TITLE: Proposed elevation E-E.

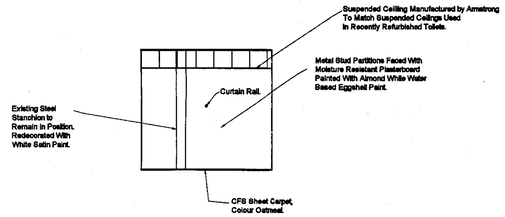


TITLE: Proposed elevation F-F.

Do not scale from this drawing

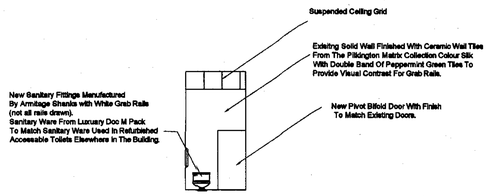All dimensions to be checked on site

Notes:

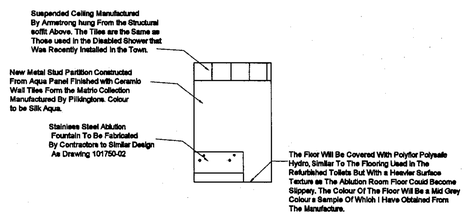Amendments:

Drawing type:
PLANNING

Client:
LONDON BOROUGH OF CAMDEN

Project:
TOWN HALL - GREEN TRAVEL PLAN

Title:
BASEMENT SHOWERS SECTION AND ELEVATION DRAWINGS

Scale: 1:100 @ A1 Date: JAN 2007

Drawn: ITS Checked:

Drg.no: 101750-05 Rev:

Watts.

**Watts and Partners**
1 Great Tower Street
London EC3R 5AA
T: +44 (0)20 7280 8000
F: +44 (0)20 7280 8001
W: WattsandPartners.com




FLOOR COVERING POLYFLOR POLYSAFE HYRO SHEET FLOORING COLOUR TEMPERED STEEL H4940.

TIMBER STUD PARTITIONS CONSTRUCTED FROM AQUAPANEL WITH INTERNAL FACES TILED INTERNALLY. EXTERNAL FACES FINISED WITH AQUAPANEL Q4 PAINTED WITH WHITE WATER BASED EGGSHELL PAINT.

TITLE: PROPOSED

SCALE 1 : 50

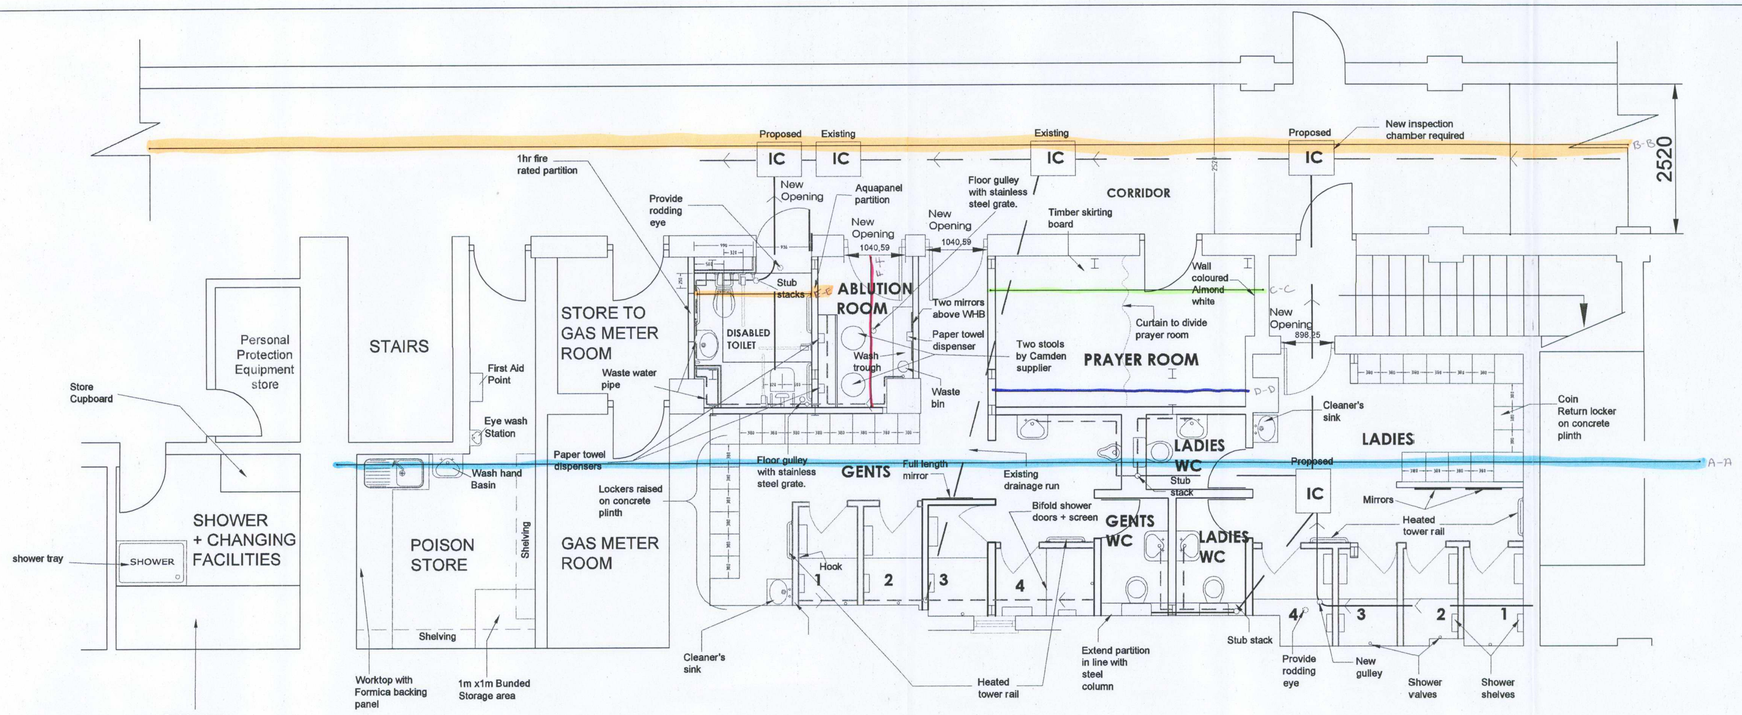


TITLE: EXISTING

SCALE 1 : 50

TITLE: Existing and Proposed Plans

SCALE 1 : 50

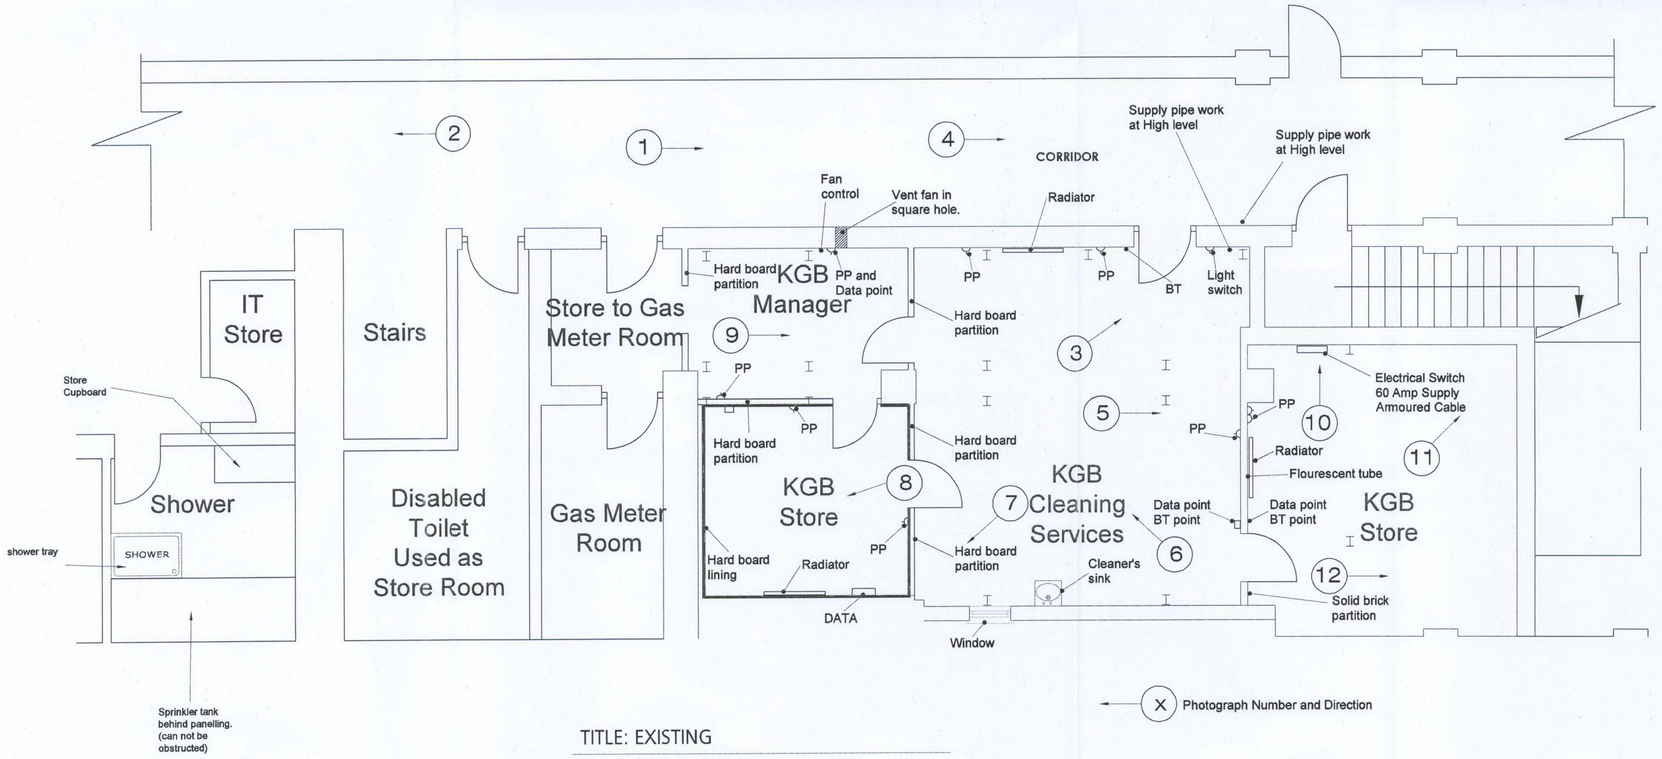Do not scale from this drawing
All dimensions to be checked on site

Notes:

Drainage run for indicative purposes only. Actual route will be subject to opening up investigation.

Amendments:

Drawing type: Listed Building Application

Client: London Borough of Camden
Town Hall, Judd Street, WC1H 9JE

Project: TOWN HALL- GREEN TRAVEL PLAN

Title: Existing and Proposed Basement plans.

Scale: 1:50@A1 Date: DEC-2006

Drawn: KBH/ JD/ IS Checked: SEB

Drg.no: 101750-04 Rev:

Watts.

Watts and Partners
1 Great Tower Street
London EC3R 5AA
T: +44 (0)20 7280 8000
F: +44 (0)20 7280 8001
W: WattsandPartners.com