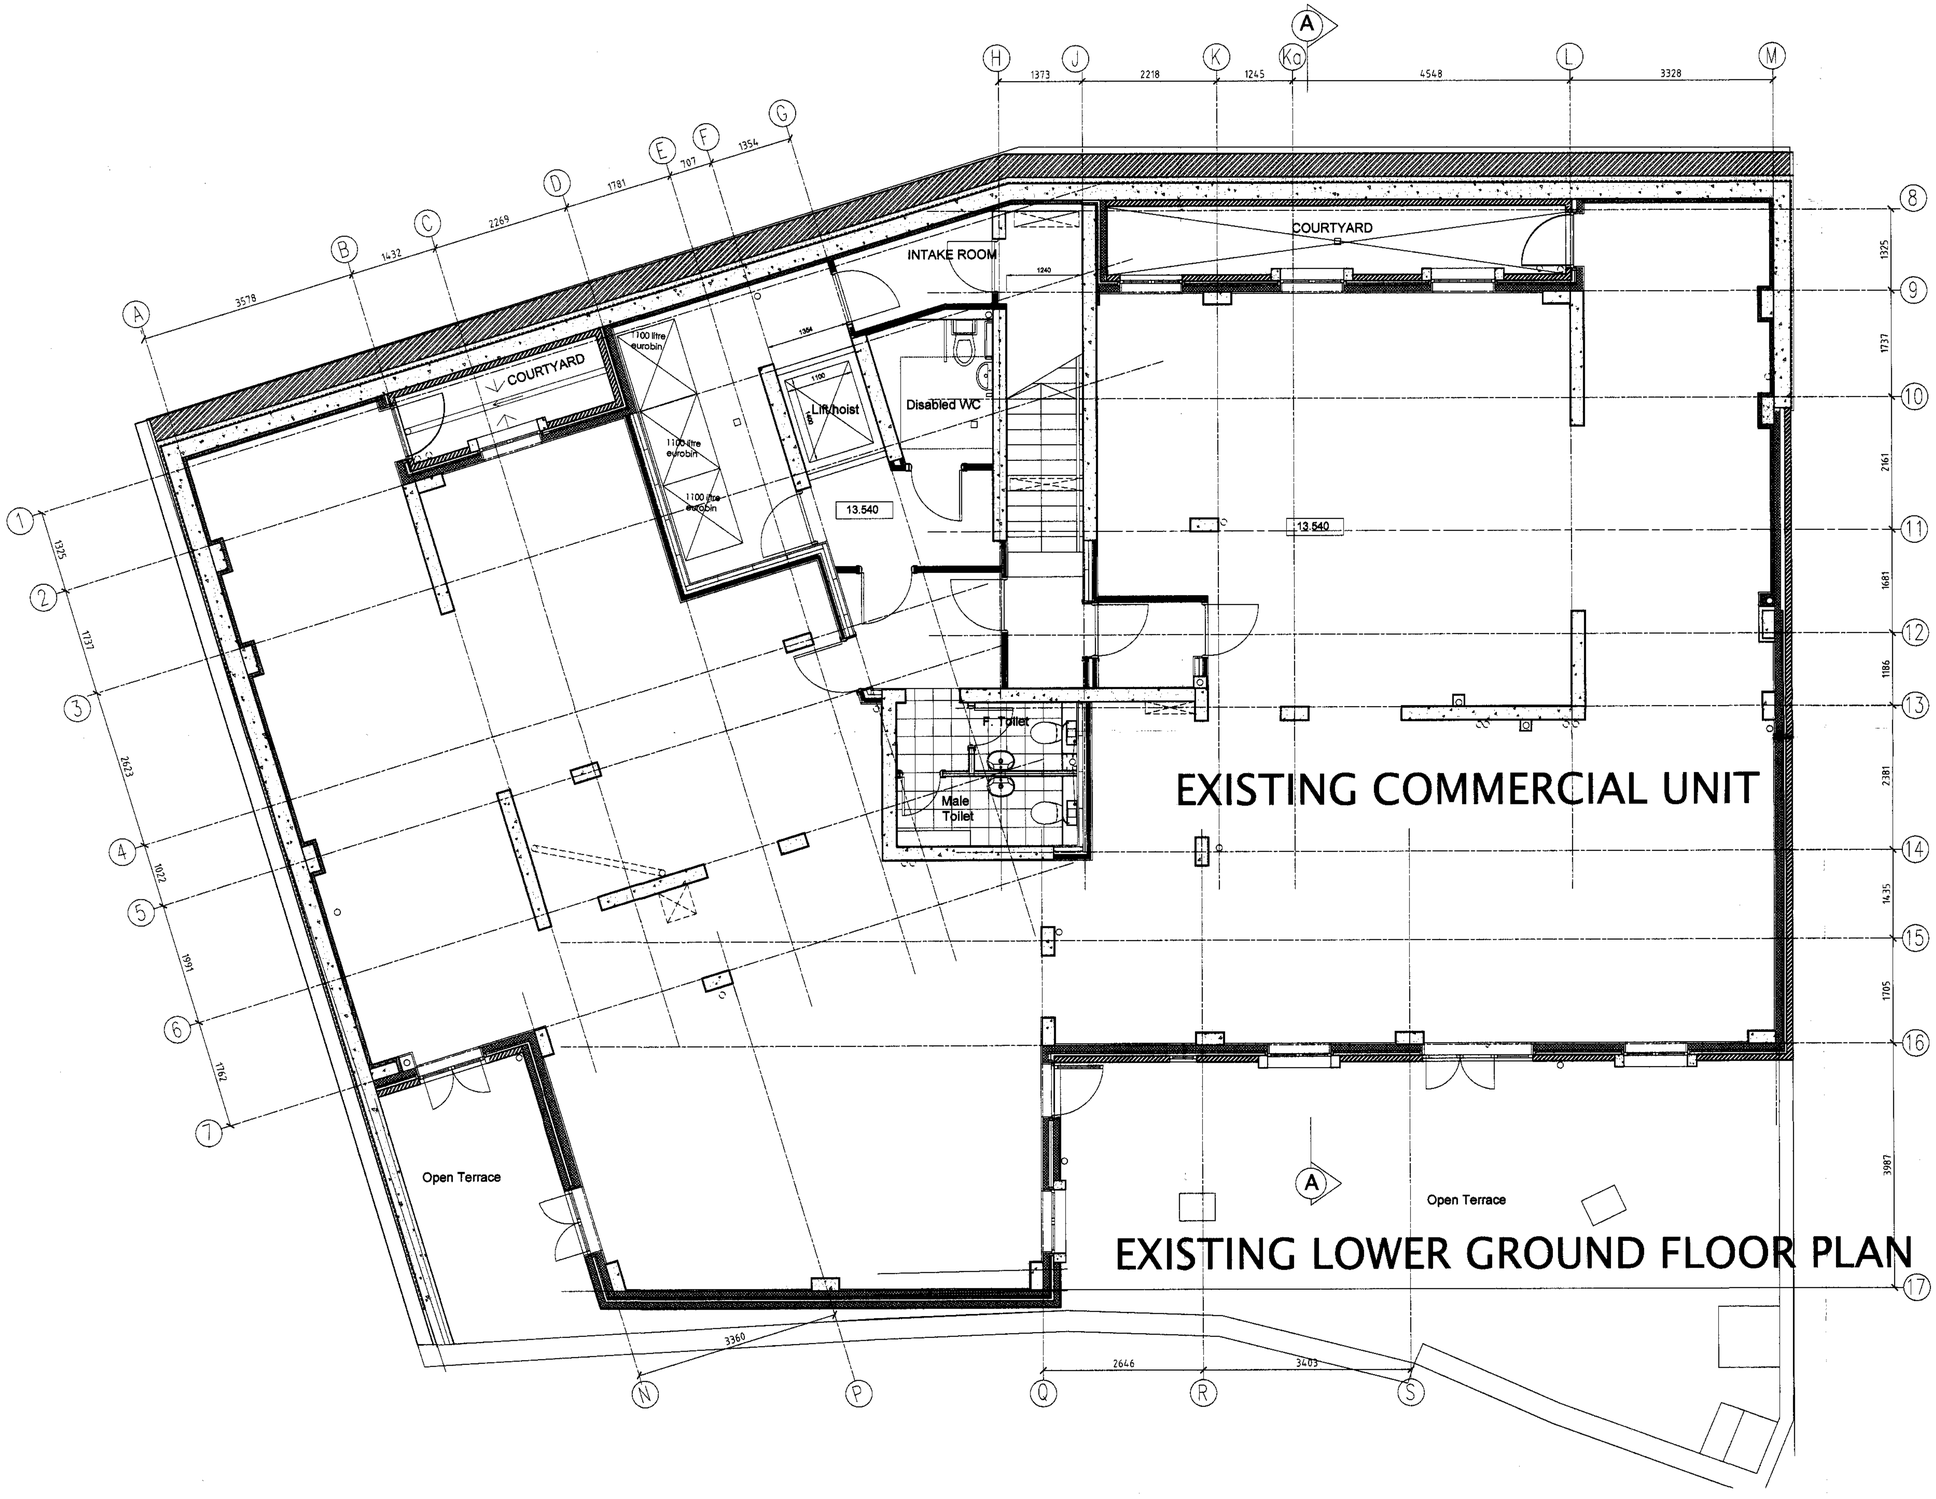

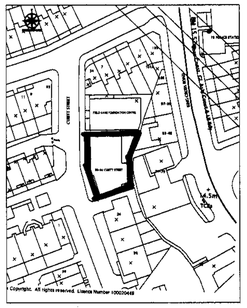

SITE PLAN
SCALE 1:1250

Rev.	Date	By

LOREN DESIGN LTD
ARCHITECTS

UNIT 6, 51 DERBYSHIRE STREET LONDON E2 6JQ
TEL: 020 7729 4678 FAX: 020 7729 6033

CLIENT
MORESTYLE PROPERTIES LTD

PROJECT
26-30 CUBITT STREET
LONDON WC 1

TITLE
SITE PLAN AND EXISTING LOWER GROUND FLOOR PLAN

DRAWN: YIT	DATE: 14/09/2006
CHECKED:	SCALE: 1:50
SHEET - OF	STATUS:

PROJECT NO:	DRAWING NO.	REV.
1199	PR01	

©COPYRIGHT LDLtd.

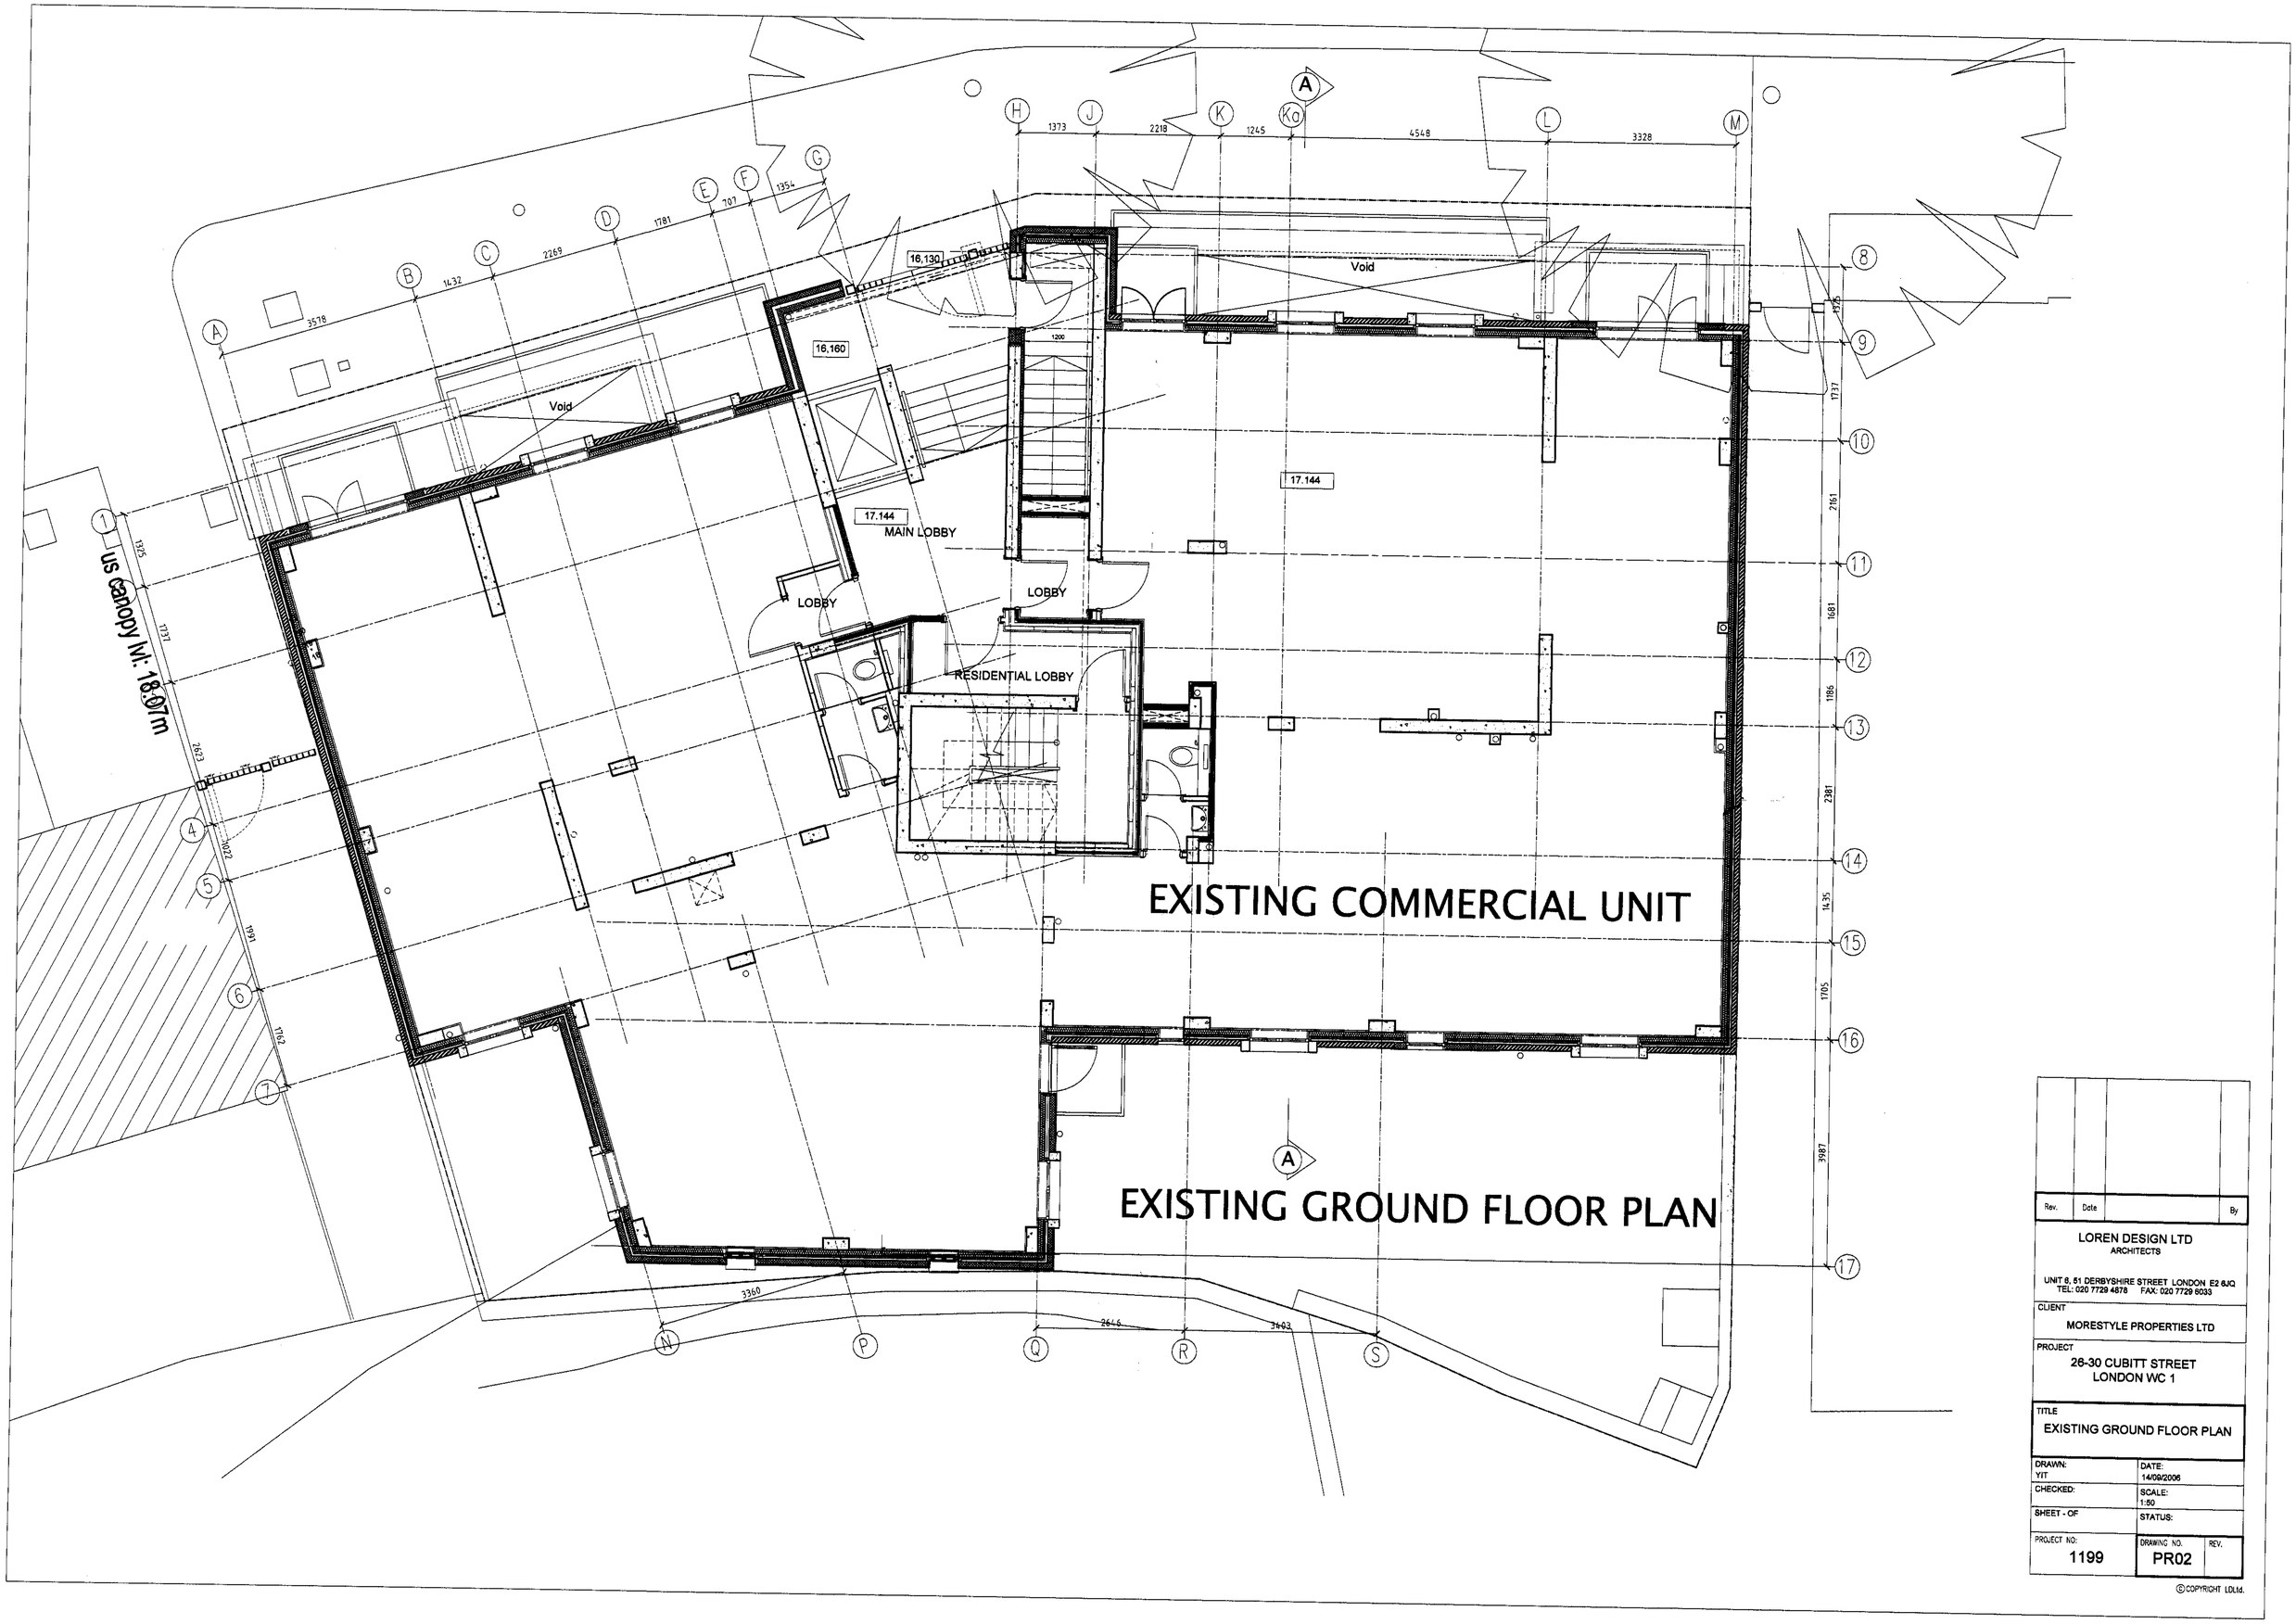

Rev.	Date		By

LOREN DESIGN LTD
ARCHITECTS

UNIT 6, 51 DERBYSHIRE STREET LONDON E2 6JQ
TEL: 020 7729 4678 FAX: 020 7729 6033

CLIENT
MORESTYLE PROPERTIES LTD

PROJECT
26-30 CUBITT STREET
LONDON WC 1

TITLE
EXISTING GROUND FLOOR PLAN

DRAWN: YIT	DATE: 14/09/2006
CHECKED:	SCALE: 1:50
SHEET - OF	STATUS:
PROJECT NO: 1199	DRAWING NO. PR02 / REV.

© COPYRIGHT LDLtd.