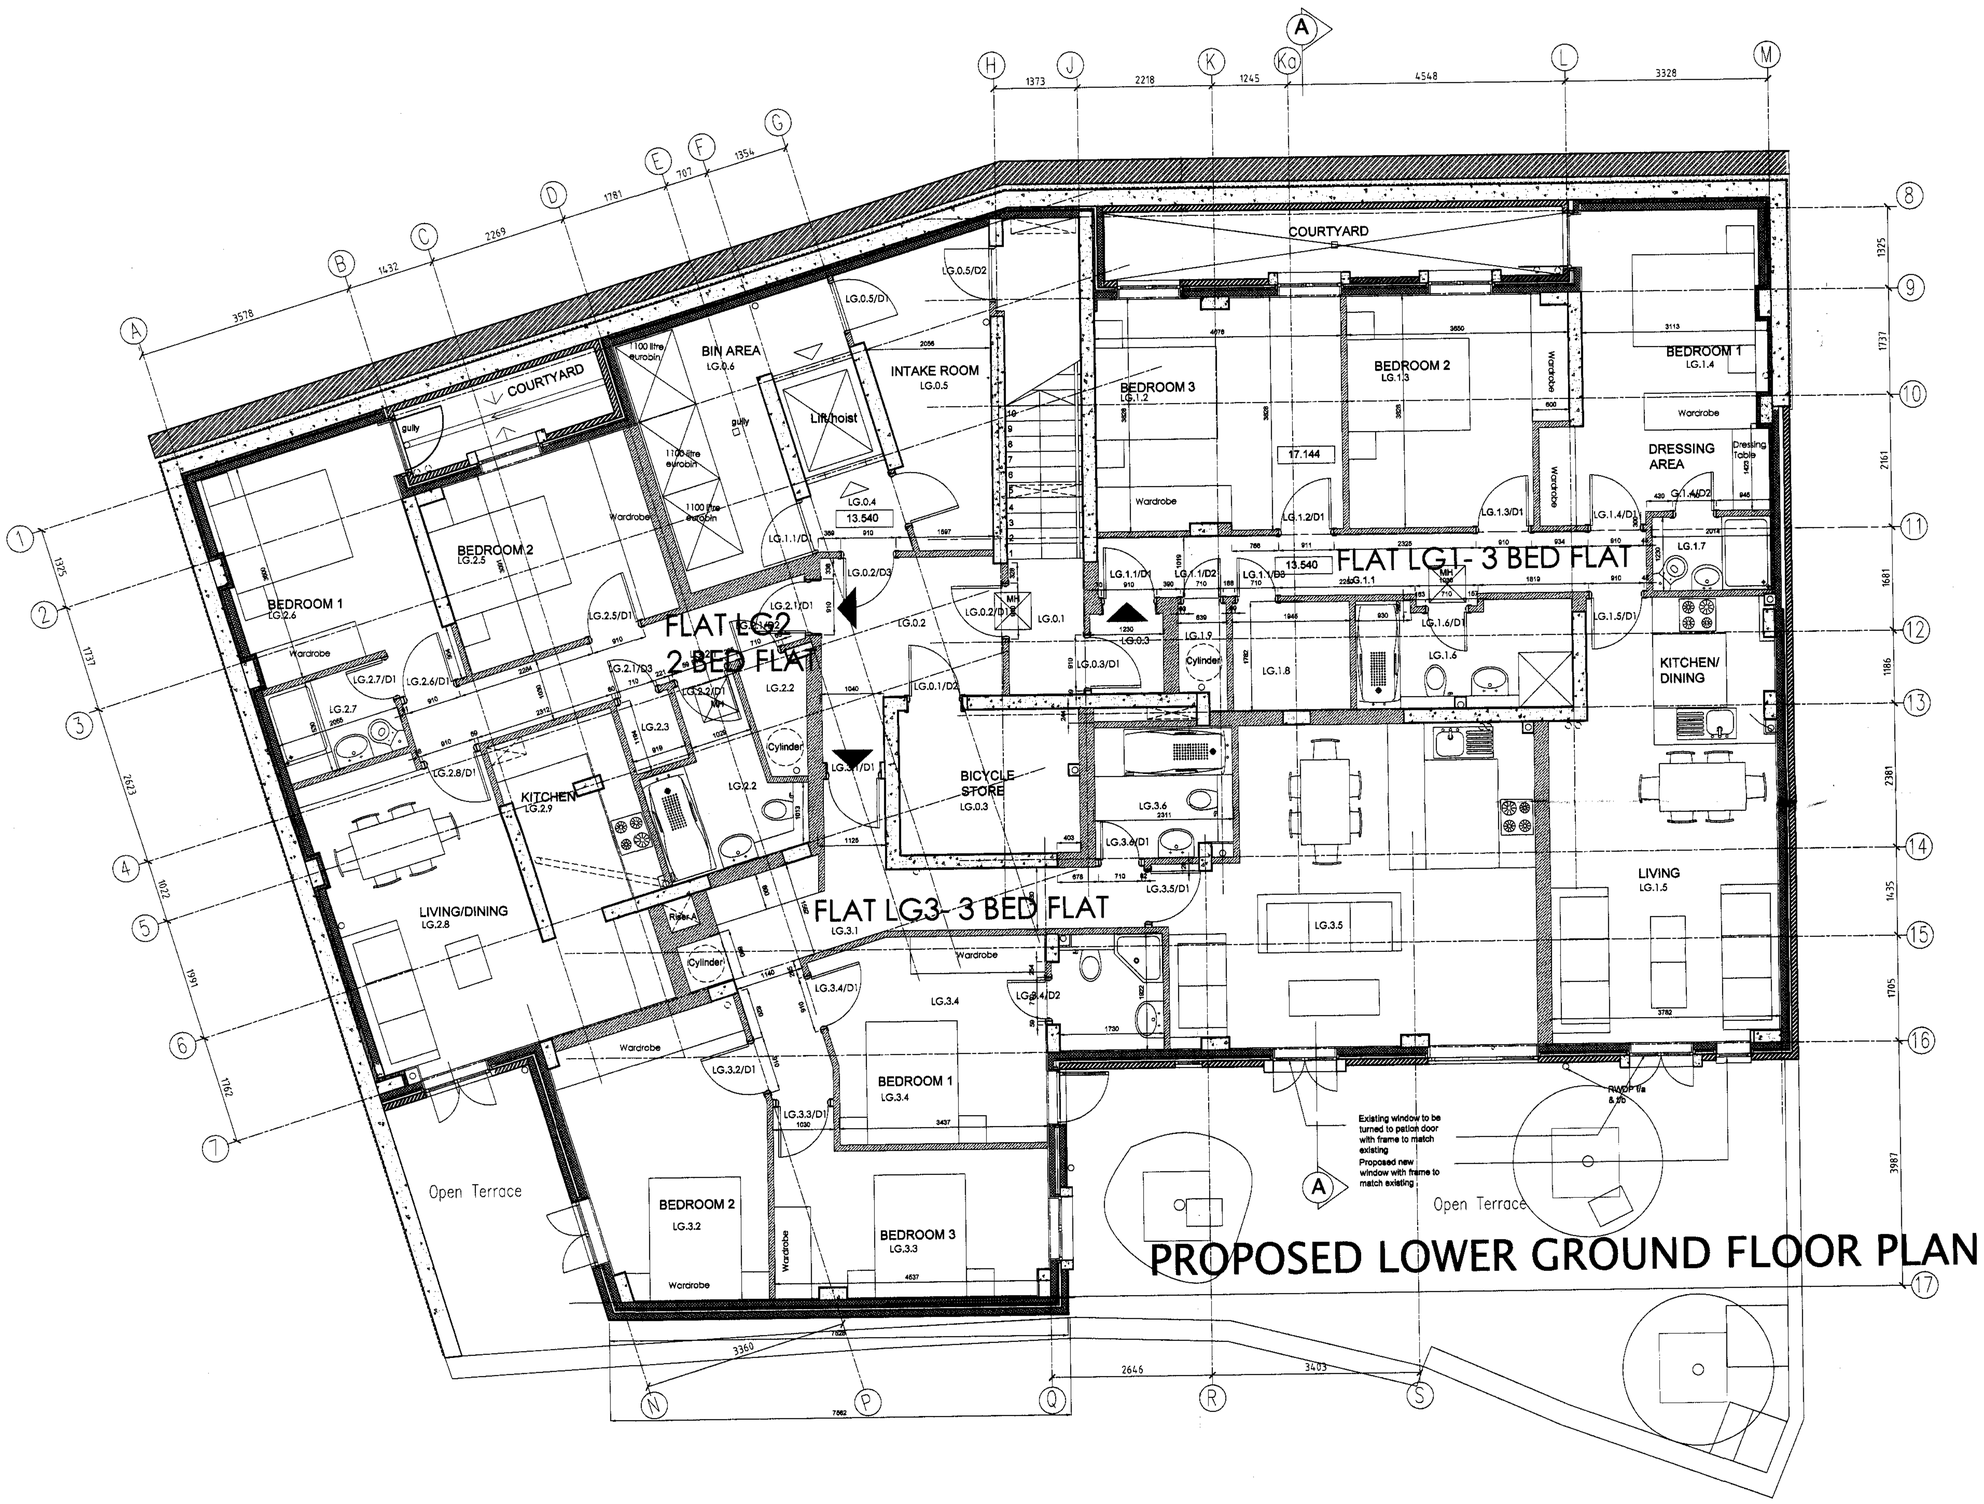

Rev.	Date	By

LOREN DESIGN LTD
ARCHITECTS

UNIT 6, 51 DERBYSHIRE STREET LONDON E2 6JQ
TEL: 020 7729 4878 FAX: 020 7729 6033

CLIENT
MORESTYLE PROPERTIES LTD

PROJECT
26-30 CUBITT STREET
LONDON WC 1

TITLE
PROPOSED LOWER GROUND FLOOR PLAN

DRAWN: YIT	DATE: 14/09/2006
CHECKED:	SCALE: 1:50
SHEET - OF	STATUS:
PROJECT NO: 1199	DRAWING NO. PR03 / REV.

©COPYRIGHT LDLtd.

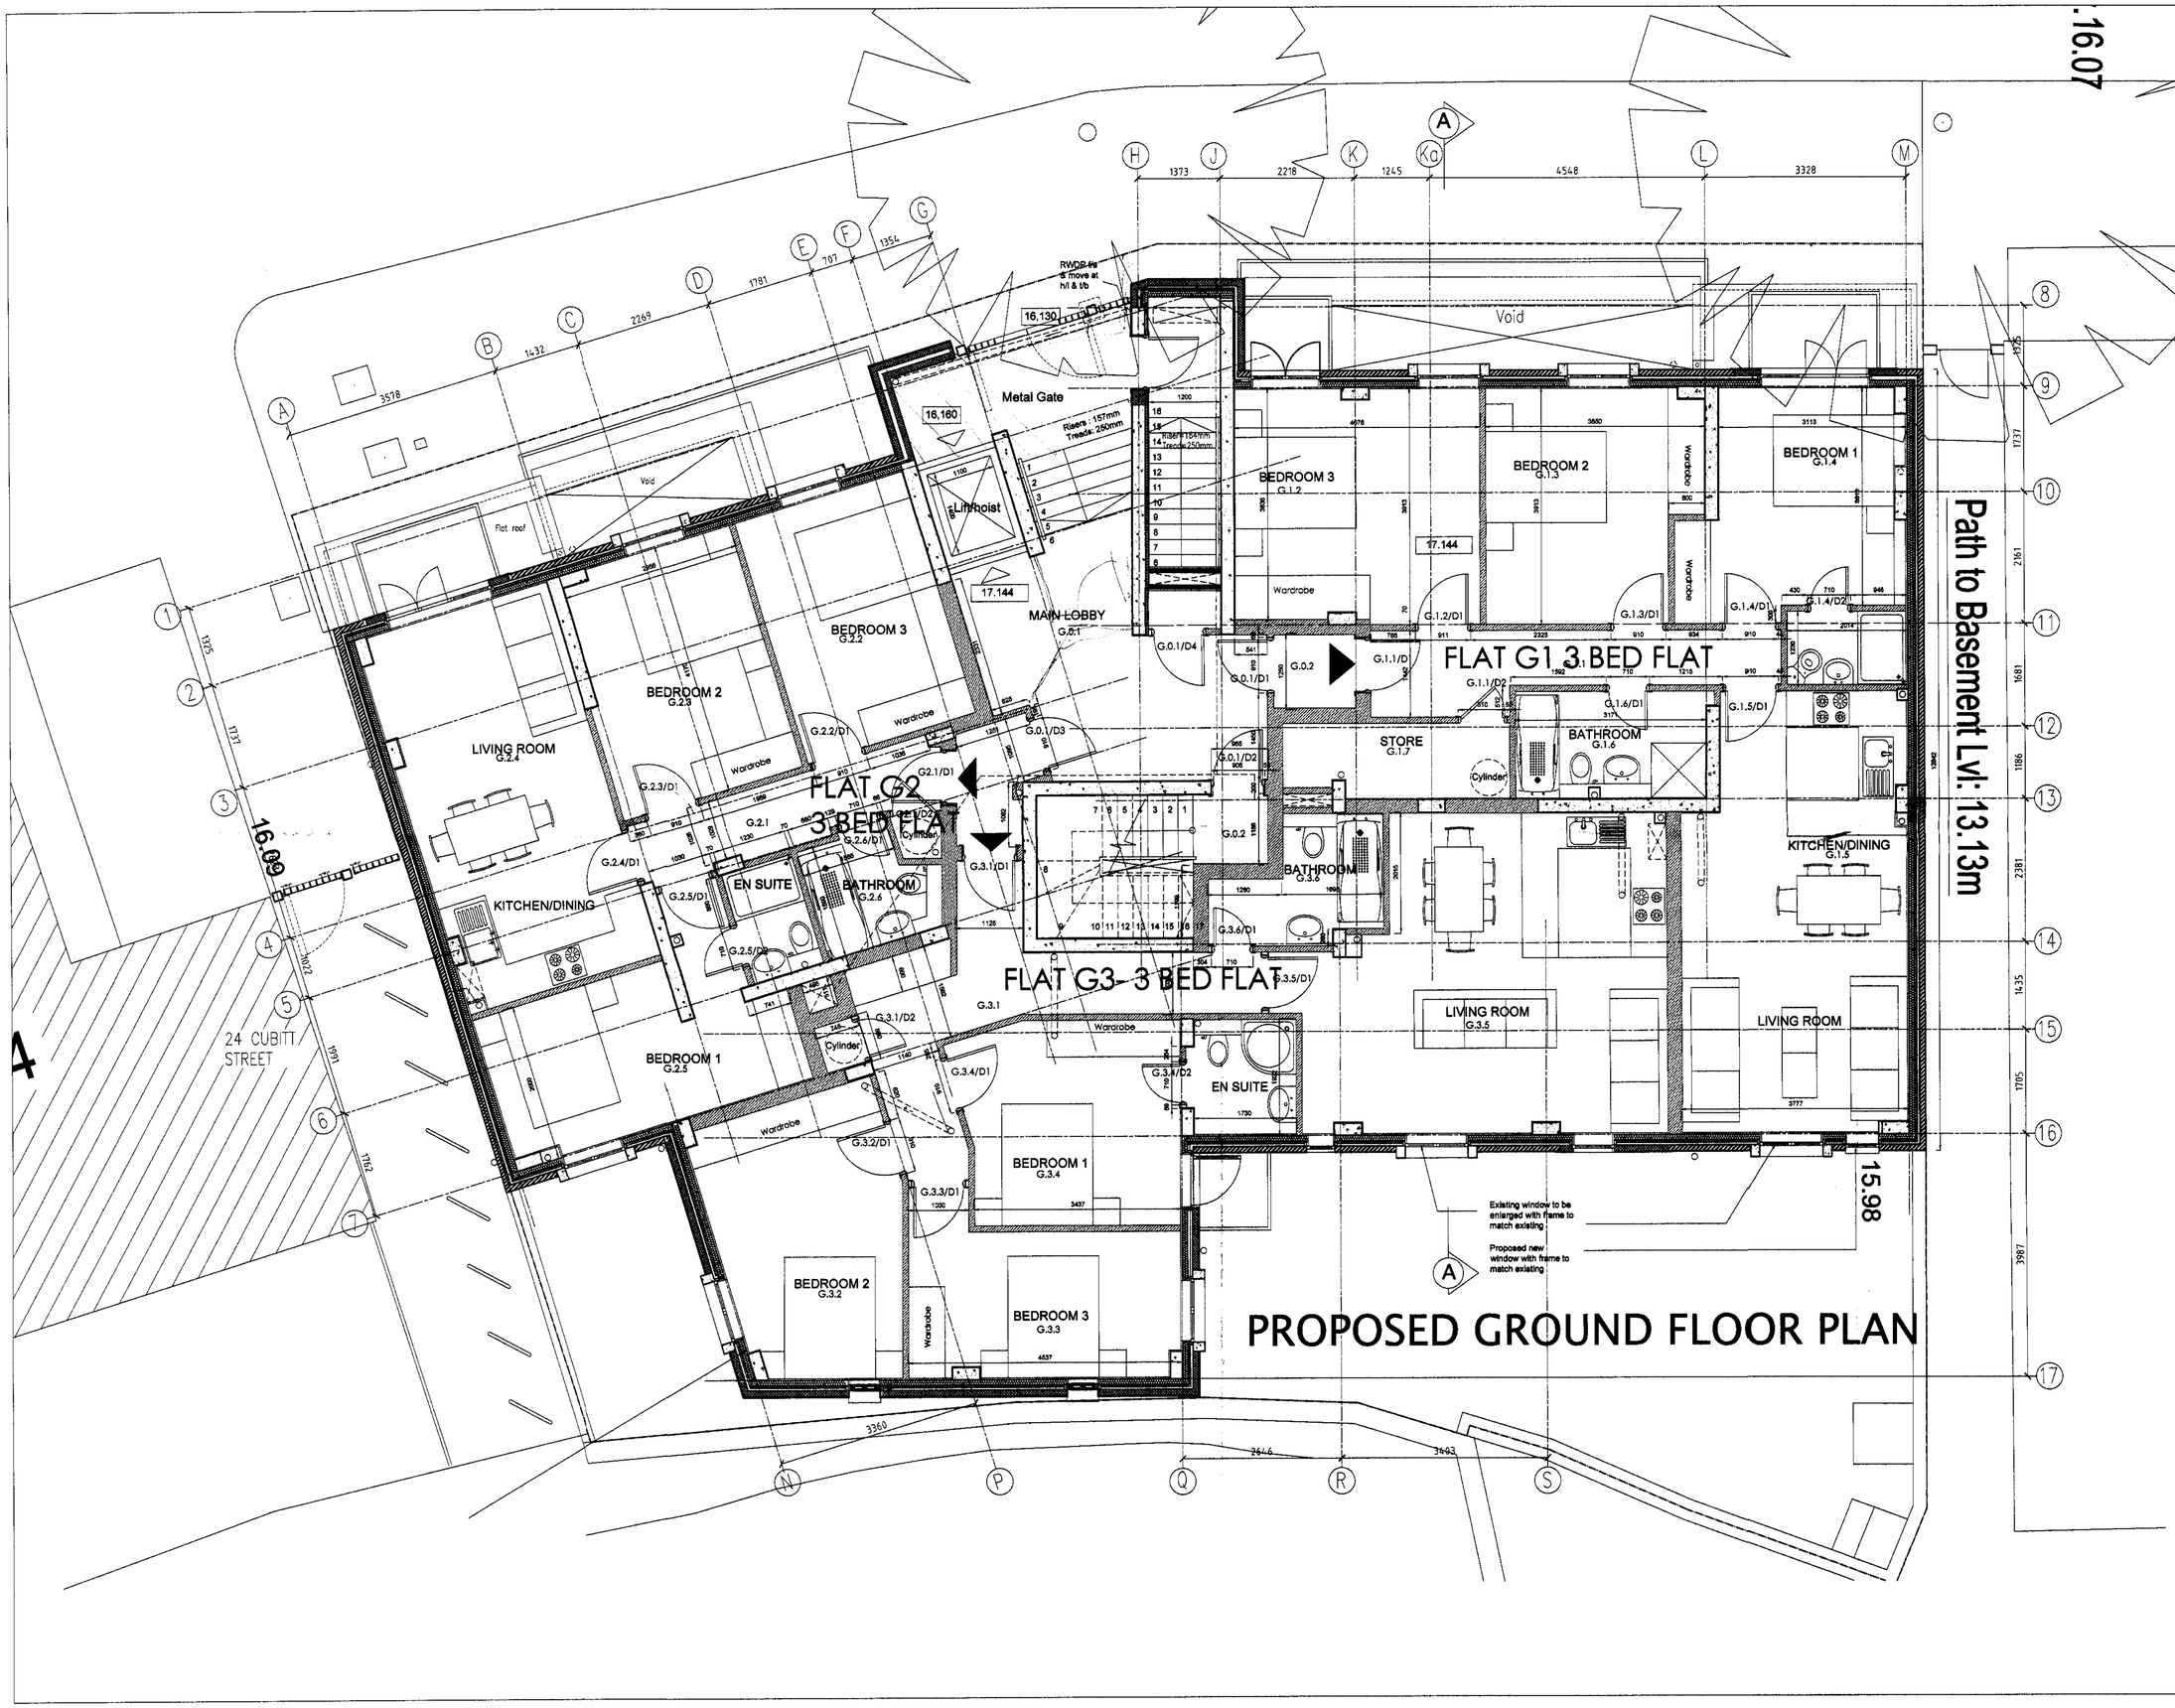

Rev.	Date		By

LOREN DESIGN LTD
ARCHITECTS

UNIT 6, 51 DERBYSHIRE STREET LONDON E2 6JQ
TEL: 020 7729 4878 FAX: 020 7729 6033

CLIENT
MORESTYLE PROPERTIES LTD

PROJECT
26-30 CUBITT STREET
LONDON WC 1

TITLE
PROPOSED GROUND FLOOR PLAN

DRAWN: YIT	DATE: 14/09/2006	
CHECKED:	SCALE: 1:50	
SHEET - OF	STATUS:	
PROJECT NO: 1199	DRAWING NO. PR04	REV.

©COPYRIGHT LDLtd.