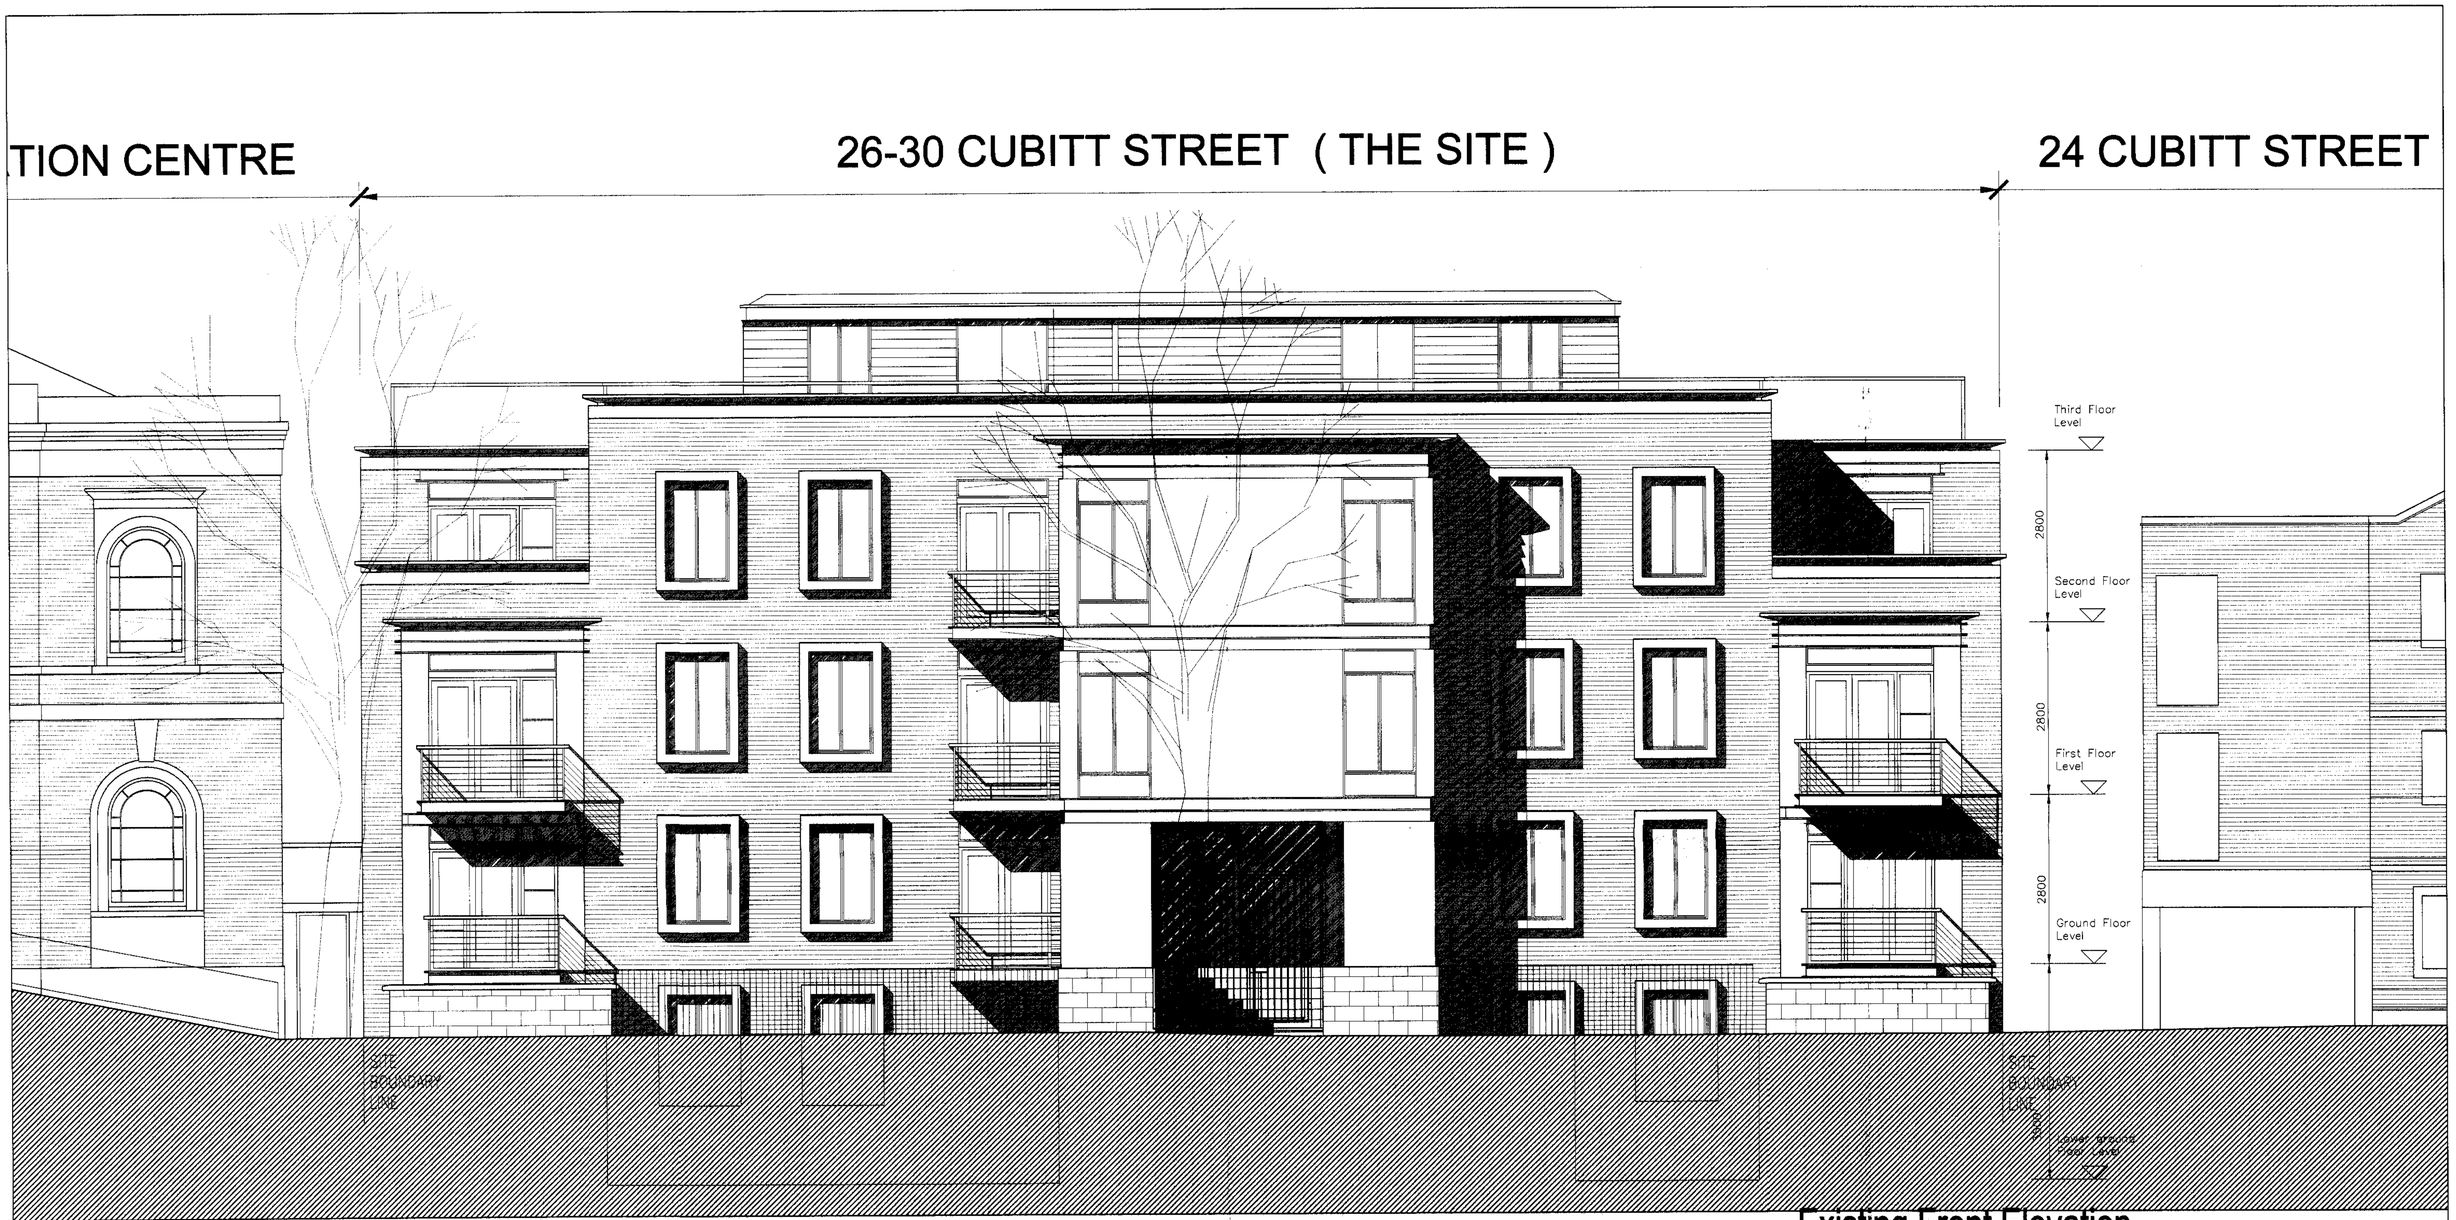

Existing Front Elevation

(No Change)

Rev.	Date		By

LOREN DESIGN LTD
ARCHITECTS

UNIT 6, 51 DERBYSHIRE STREET LONDON E2 6JQ
TEL: 020 7729 4878 FAX: 020 7729 6033

CLIENT
MORESTYLE PROPERTIES LTD

PROJECT
26-30 CUBITT STREET
LONDON WC 1

TITLE
EXISTING FRONT ELEVATION

DRAWN: YIT	DATE: 14/09/2006
CHECKED:	SCALE: 1:50
SHEET - OF	STATUS:

PROJECT NO:	DRAWING NO.	REV.
1199	PR05	

©COPYRIGHT LDLtd.

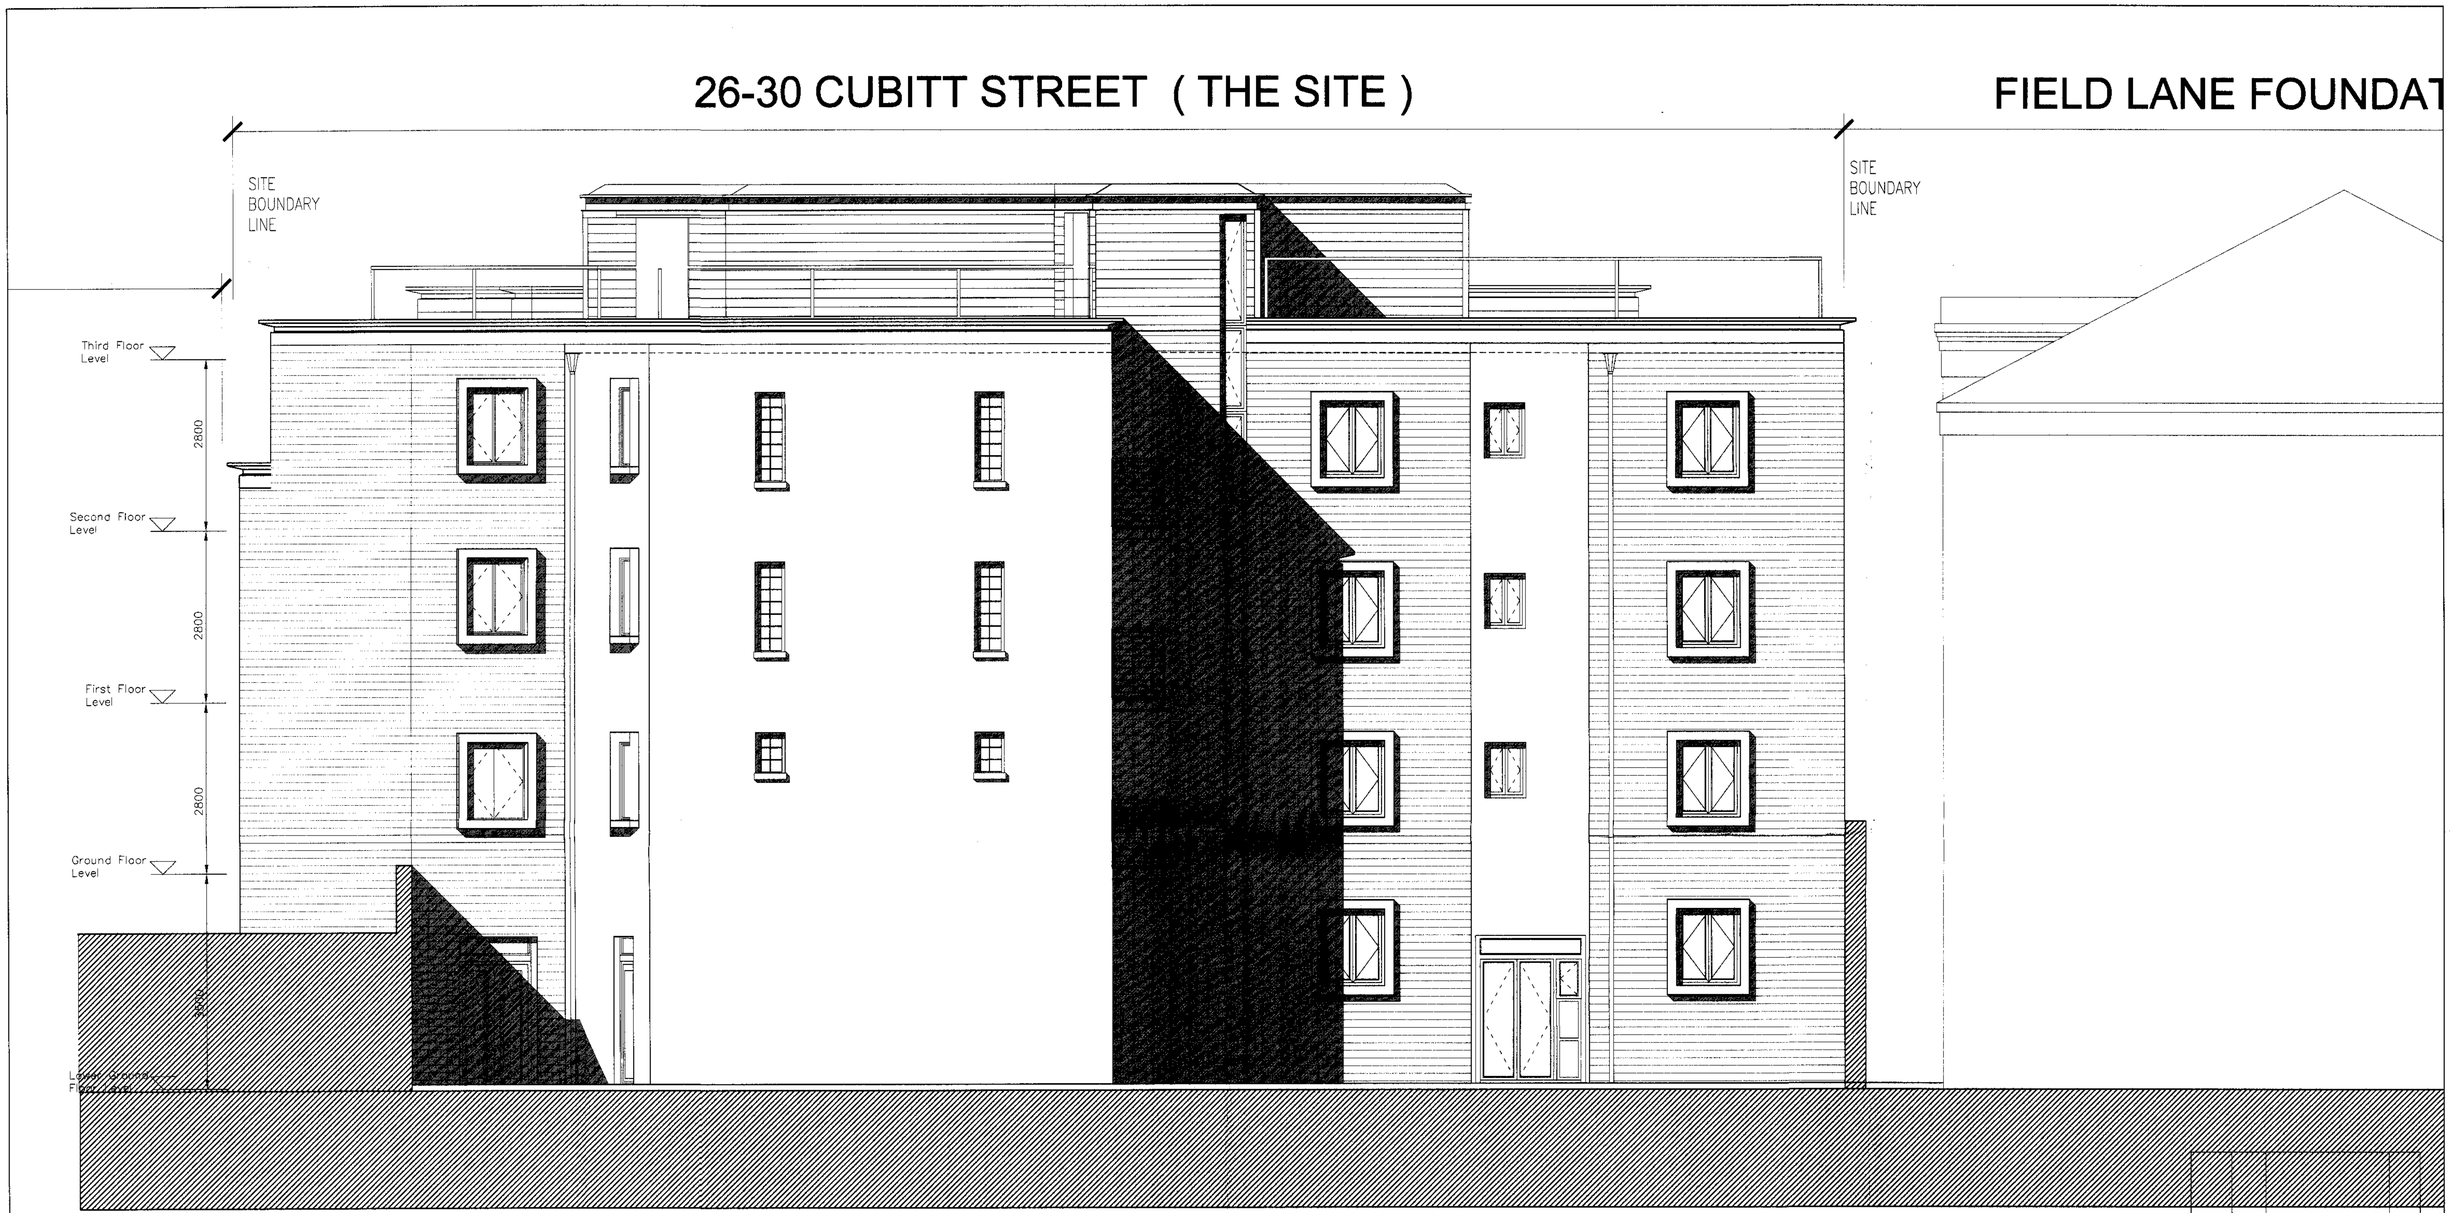

Existing Rear Elevation

Rev.	Date		By

LOREN DESIGN LTD
ARCHITECTS

UNIT 6, 51 DERBYSHIRE STREET LONDON E2 6JQ
TEL: 020 7729 4878 FAX: 020 7729 6033

CLIENT
MORESTYLE PROPERTIES LTD

PROJECT
26-30 CUBITT STREET
LONDON WC 1

TITLE
EXISTING REAR ELEVATION

DRAWN: YIT	DATE: 14/09/2006
CHECKED:	SCALE: 1:50
SHEET - OF	STATUS:

PROJECT NO:	DRAWING NO.	REV.
1199	PR06	

©COPYRIGHT LDLtd.