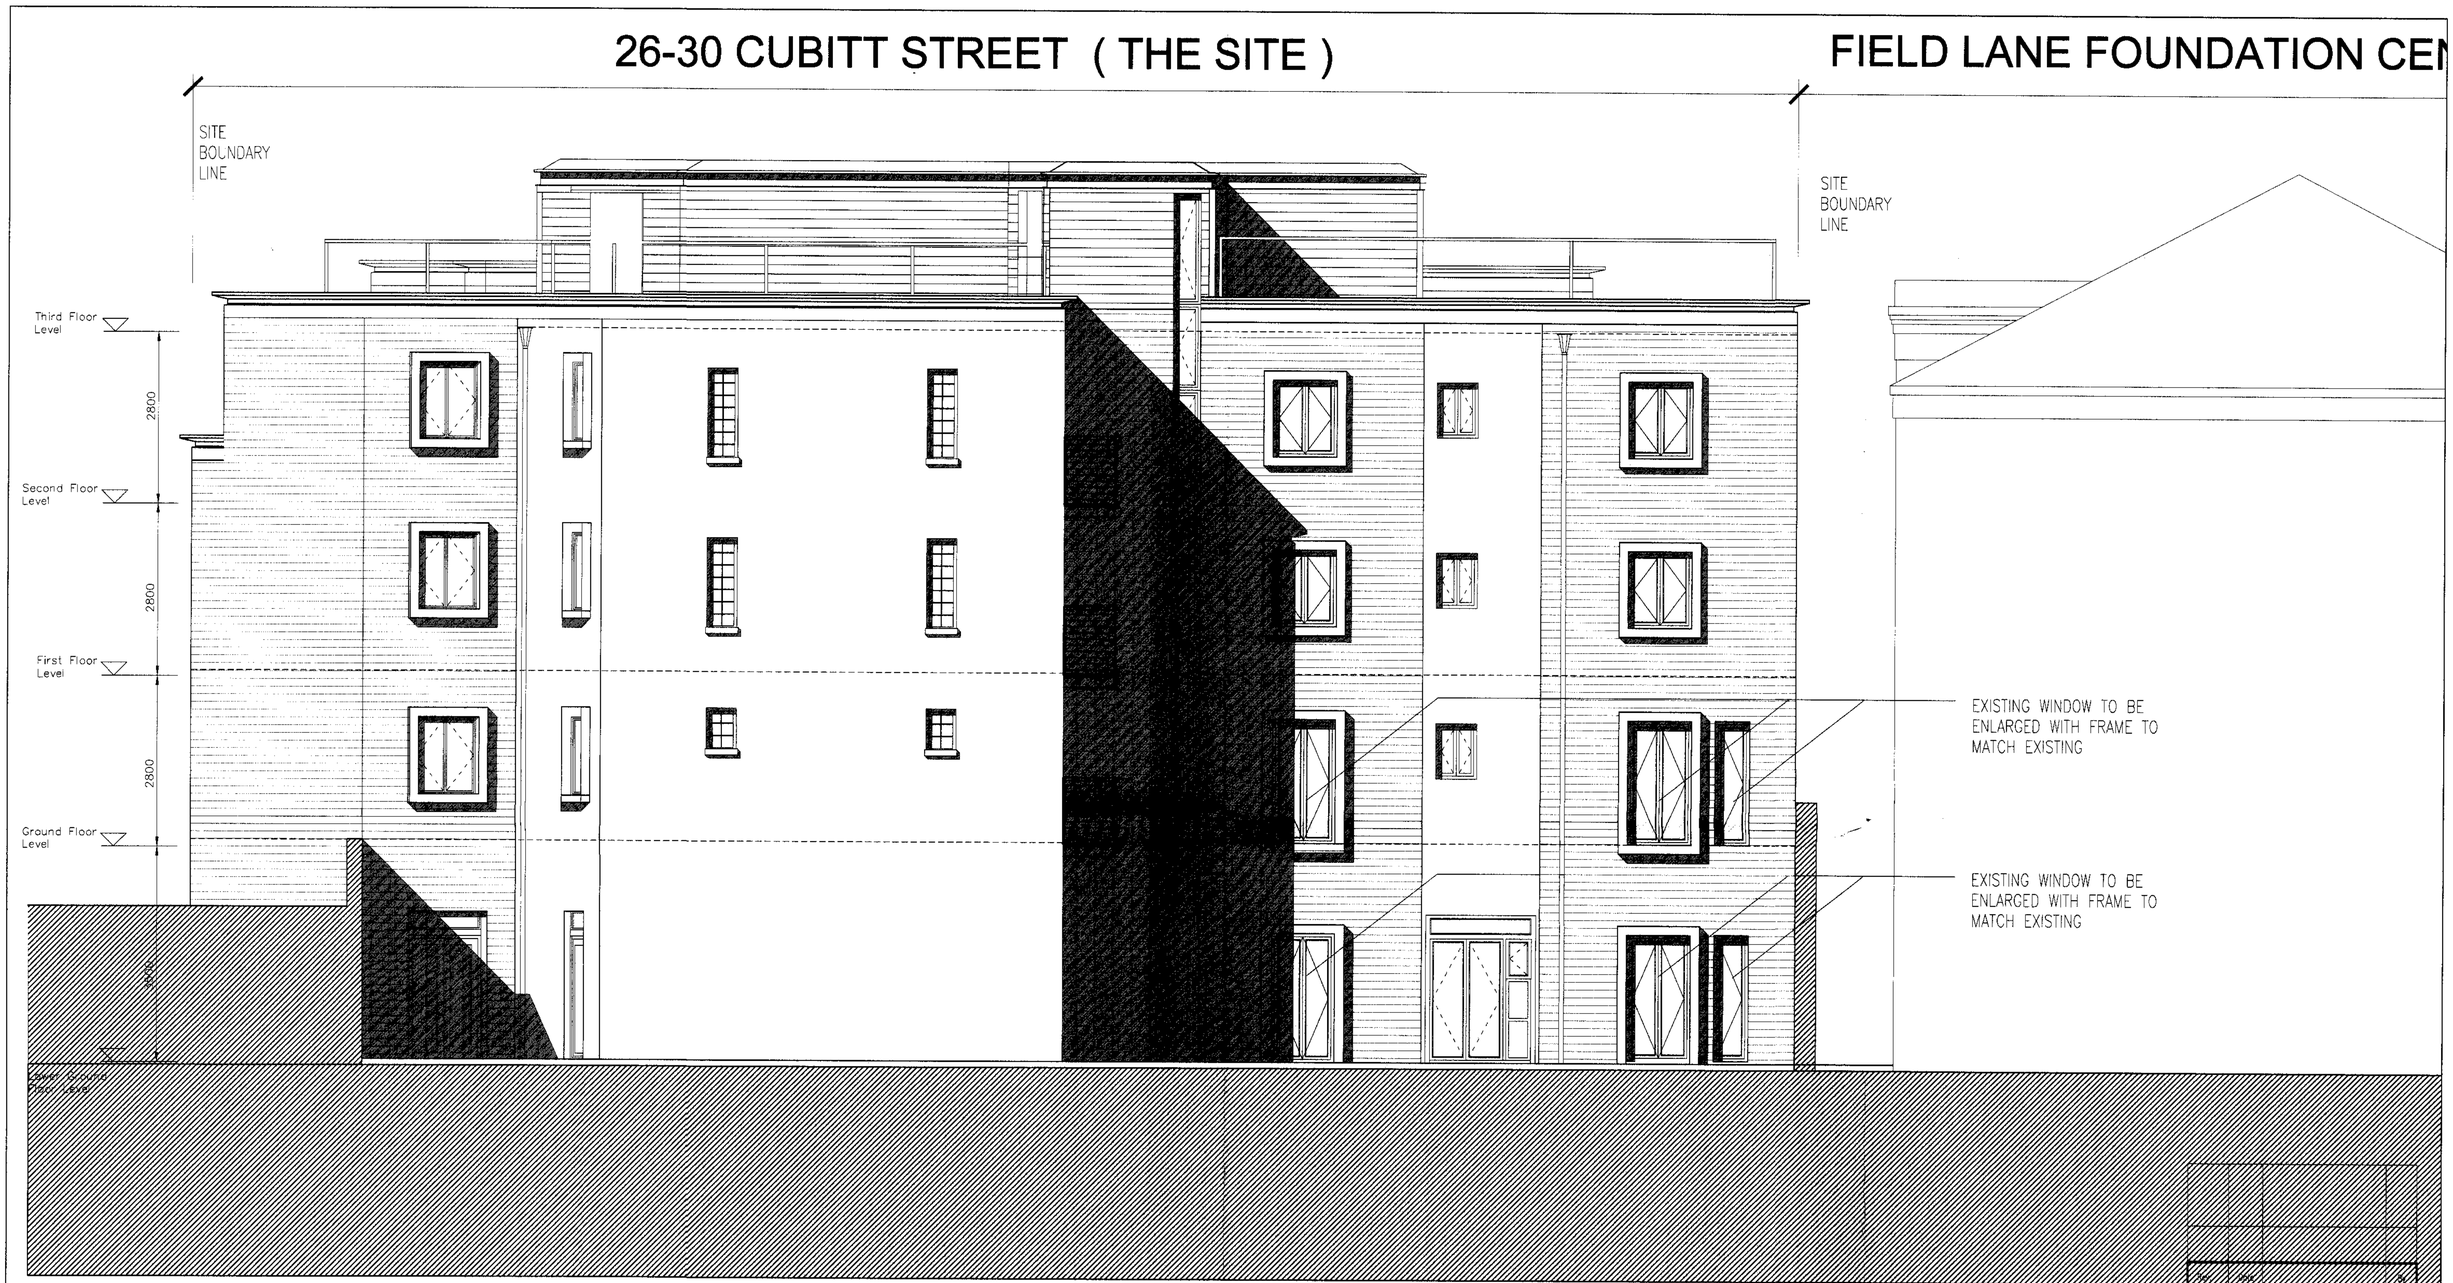

Proposed Rear Elevation

No.	Date	Description

LOREN DESIGN LTD
ARCHITECTS

UNIT 8, 51 DERBYSHIRE STREET LONDON E2 6JQ
TEL: 020 7729 4876 FAX: 020 7729 6033

CLIENT
MORESTYLE PROPERTIES LTD

PROJECT
26-30 CUBITT STREET
LONDON WC 1

TITLE
PROPOSED REAR ELEVATION

DRAWN: YIT	DATE: 14/09/2006
CHECKED:	SCALE: 1:50
SHEET - OF	STATUS:
PROJECT NO: 1199	DRAWING NO. PR09 / REV.

©COPYRIGHT LDLtd.