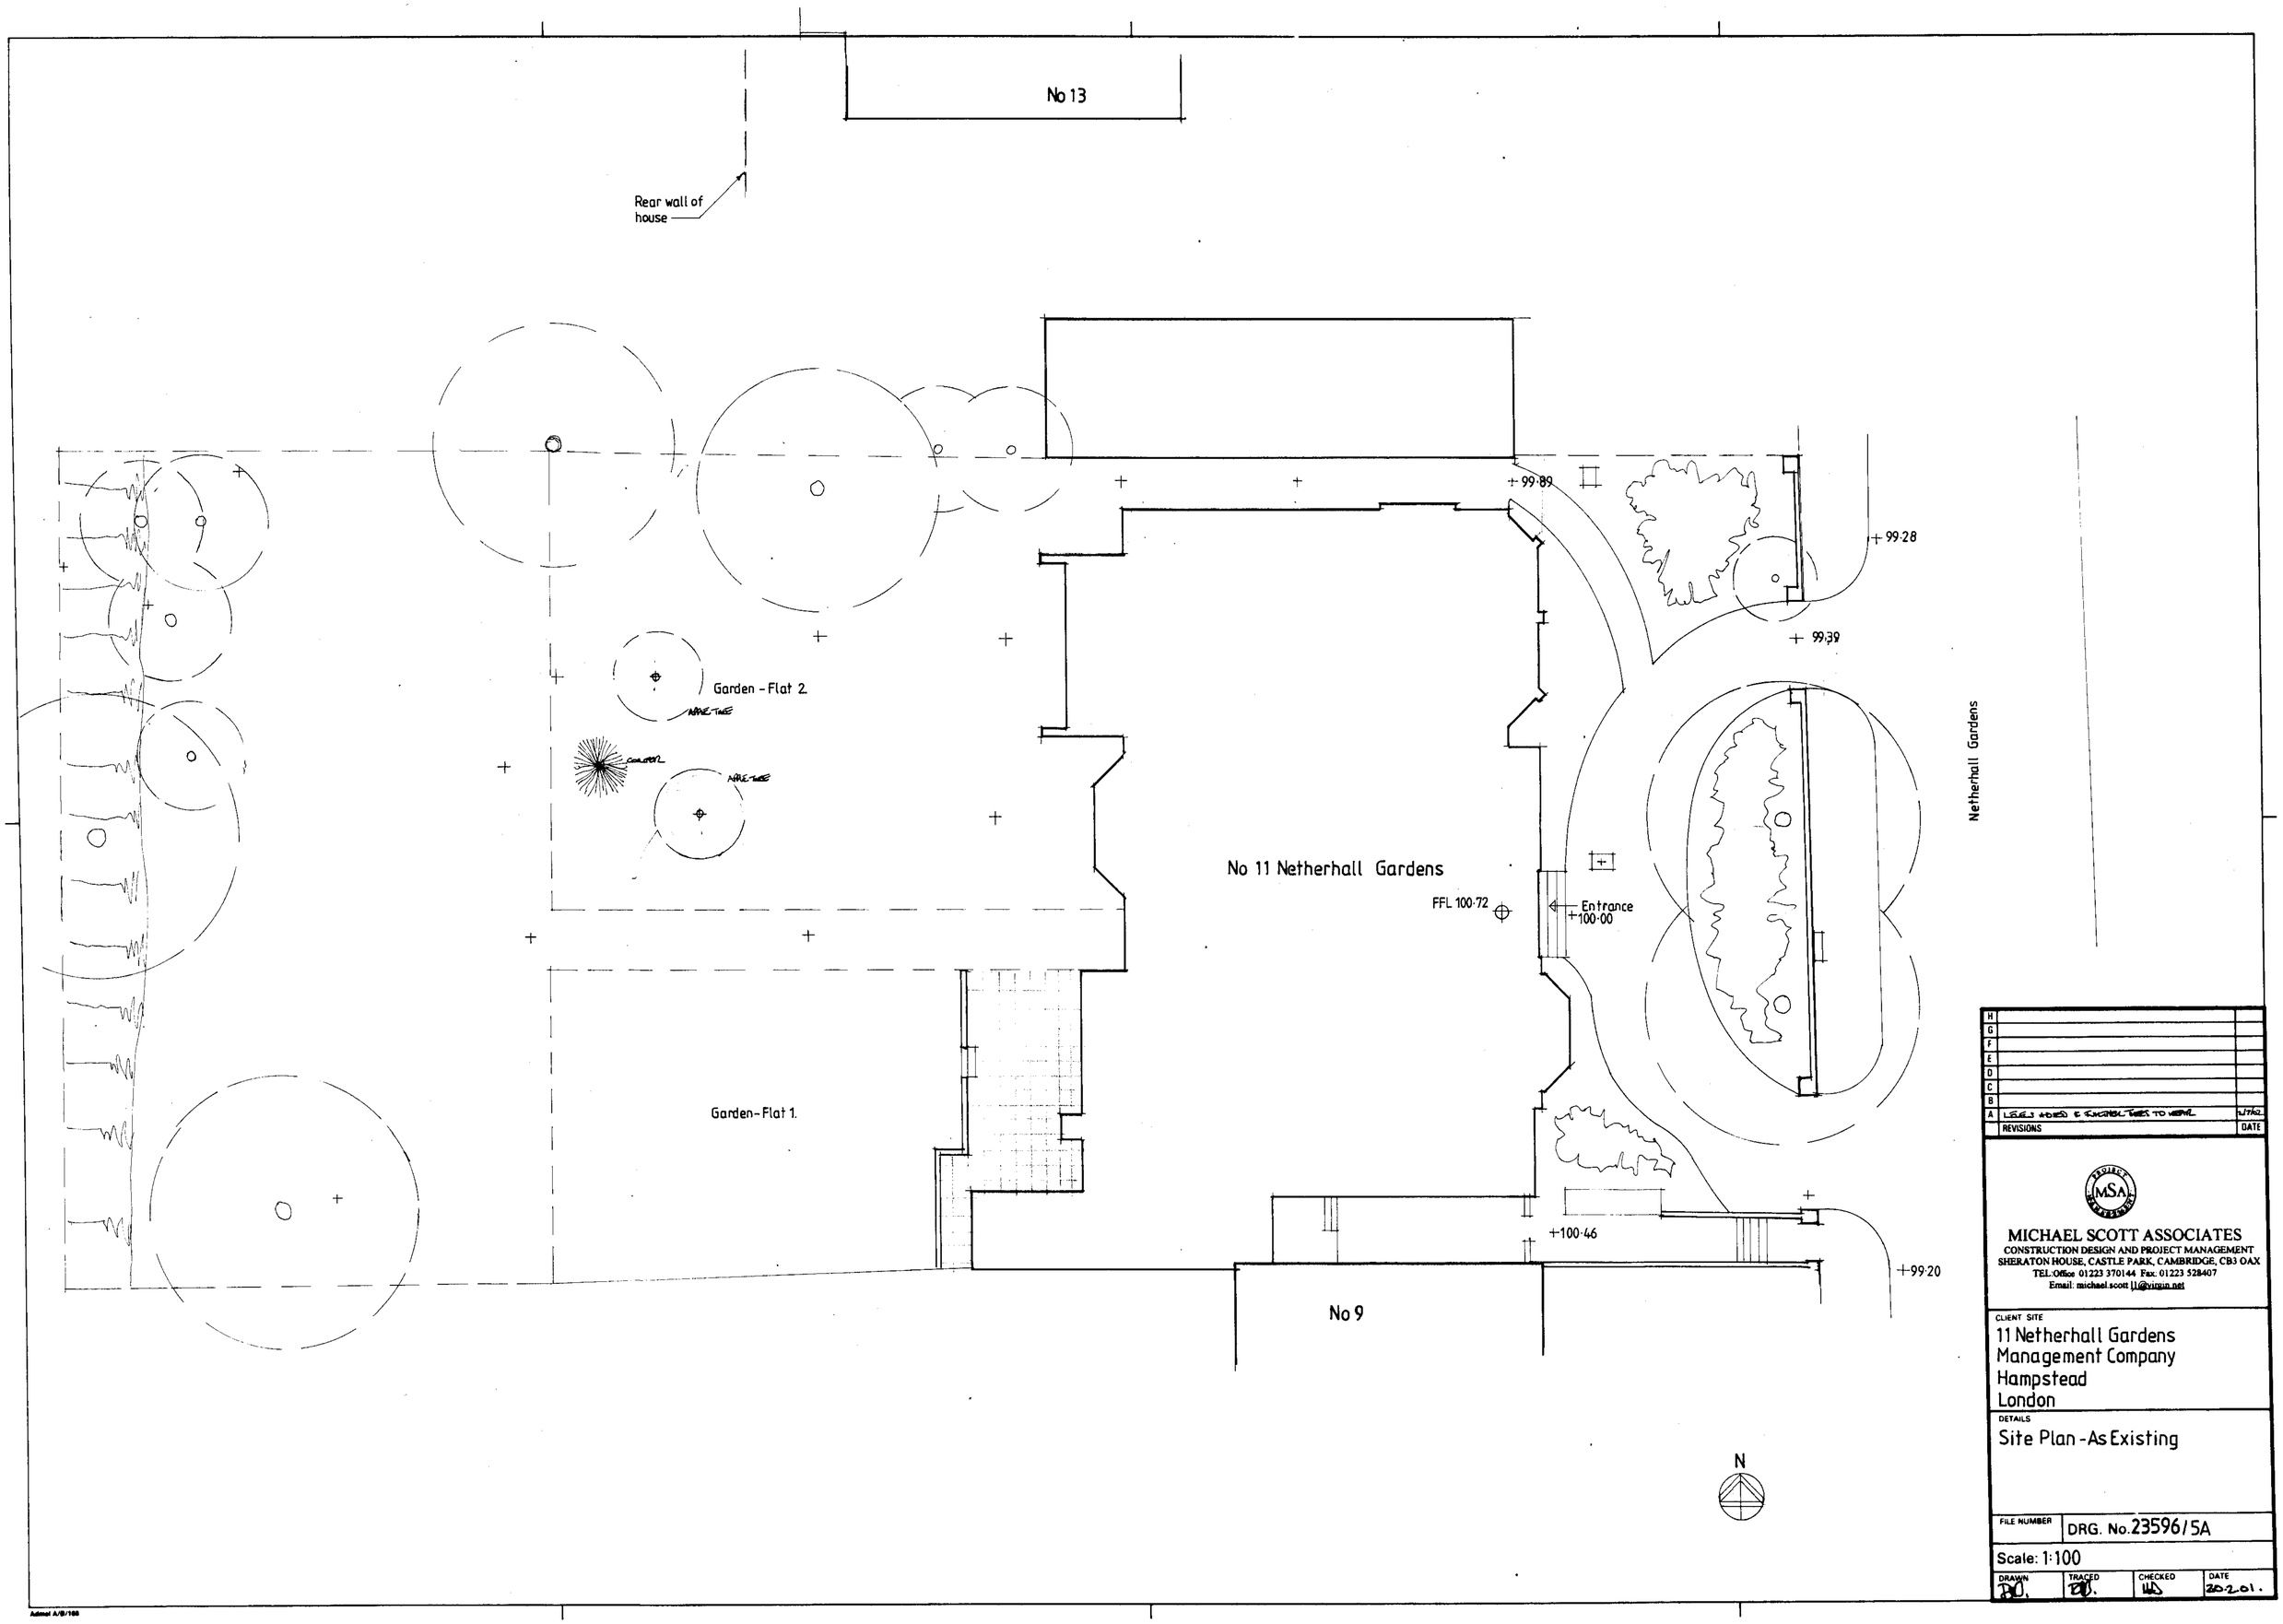

H		
G		
F		
E		
D		
C		
B		
A	LEVELS ADDED & FUNCTIONAL TREES TO VERIFY	1/7/02
	REVISIONS	DATE

MICHAEL SCOTT ASSOCIATES
CONSTRUCTION DESIGN AND PROJECT MANAGEMENT
SHERATON HOUSE, CASTLE PARK, CAMBRIDGE, CB3 0AX
TEL:Office 01223 370144 Fax: 01223 528407
Email: michael.scott [1]@virgin.net

CLIENT SITE
11 Netherhall Gardens
Management Company
Hampstead
London

DETAILS
Site Plan - As Existing

FILE NUMBER	DRG. No. 23596/5A		
Scale: 1:100			
DRAWN	TRACED	CHECKED	DATE
			20-2-01.

Elevations – As Existing.
11 Netherhall Gardens, Hampstead.

East Elevation (front)

West Elevation (rear)

South Elevation

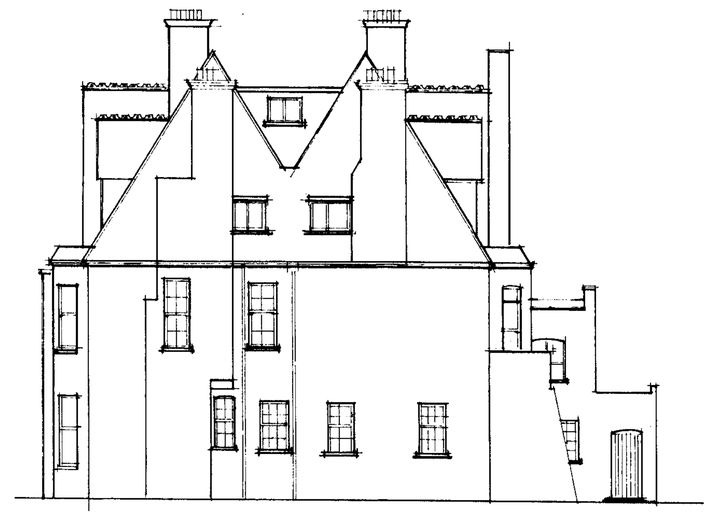

North Elevation

	REVISIONS	DATE
H		
G		
F		
E		
D		
C		
B		
A		

MICHAEL SCOTT ASSOCIATES
CONSTRUCTION DESIGN AND PROJECT MANAGEMENT
SHERATON HOUSE, CASTLE PARK, CAMBRIDGE, CB3 OAX
TEL:Office 01223 370144 Fax: 01223 528407
Email: michael.scott 11@virgin.net

CLIENT SITE
11 Netherhall Gardens
Management Company
Hampstead
London.

DETAILS
Elevations - As Existing

FILE NUMBER DRG. No. 20568/4 .

Scale: 1:100

DRAWN	TRACED	CHECKED	DATE
		M.S.	16.2.01.

Admel A/B/160

Ground Floor Plan – As Existing.
11 Netherhall Gardens, Hampstead.

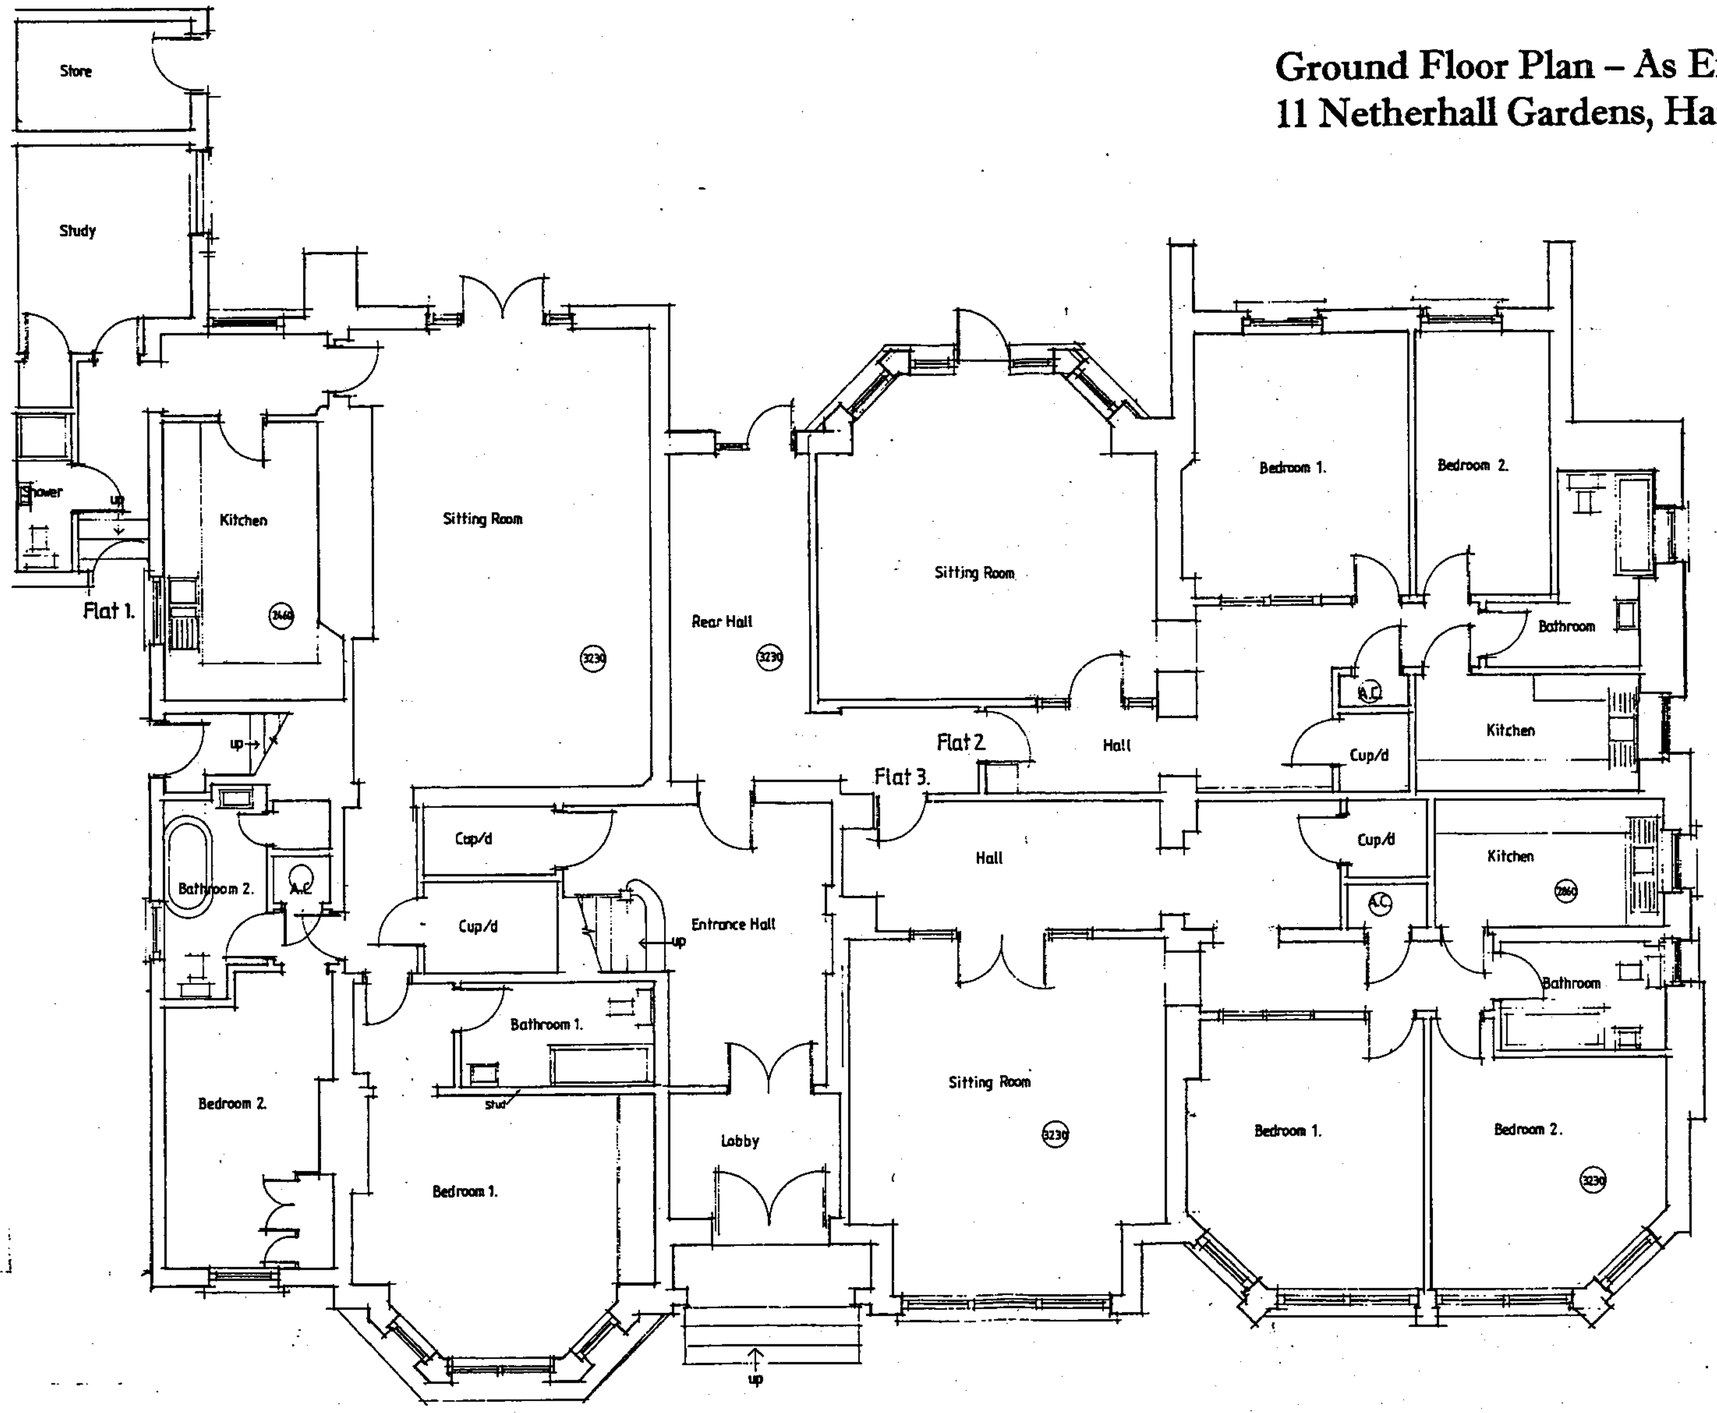

H		
G		
F		
E		
D		
C		
B		
A		
	REVISIONS	DATE

MICHAEL SCOTT ASSOCIATES
CONSTRUCTION DESIGN AND PROJECT MANAGEMENT
SHERATON HOUSE, CASTLE PARK, CAMBRIDGE, CB3 0AX
TEL:Office 01223 370144 Fax: 01223 370143
Email: michael.scott11@virgin.net

CLIENT SITE
11 Netherhall Gardens
Management Company
Hampstead
London

DETAILS
Ground Floor Plan - As Existing

FILE NUMBER | DRG. No. 23596/1.

Scale: 1:100

DRAWN	TRACED	CHECKED	DATE
DB	DB	M.S.	16.2.01.

First Floor Plan – As Existing.
11 Netherhall Gardens, Hampstead.

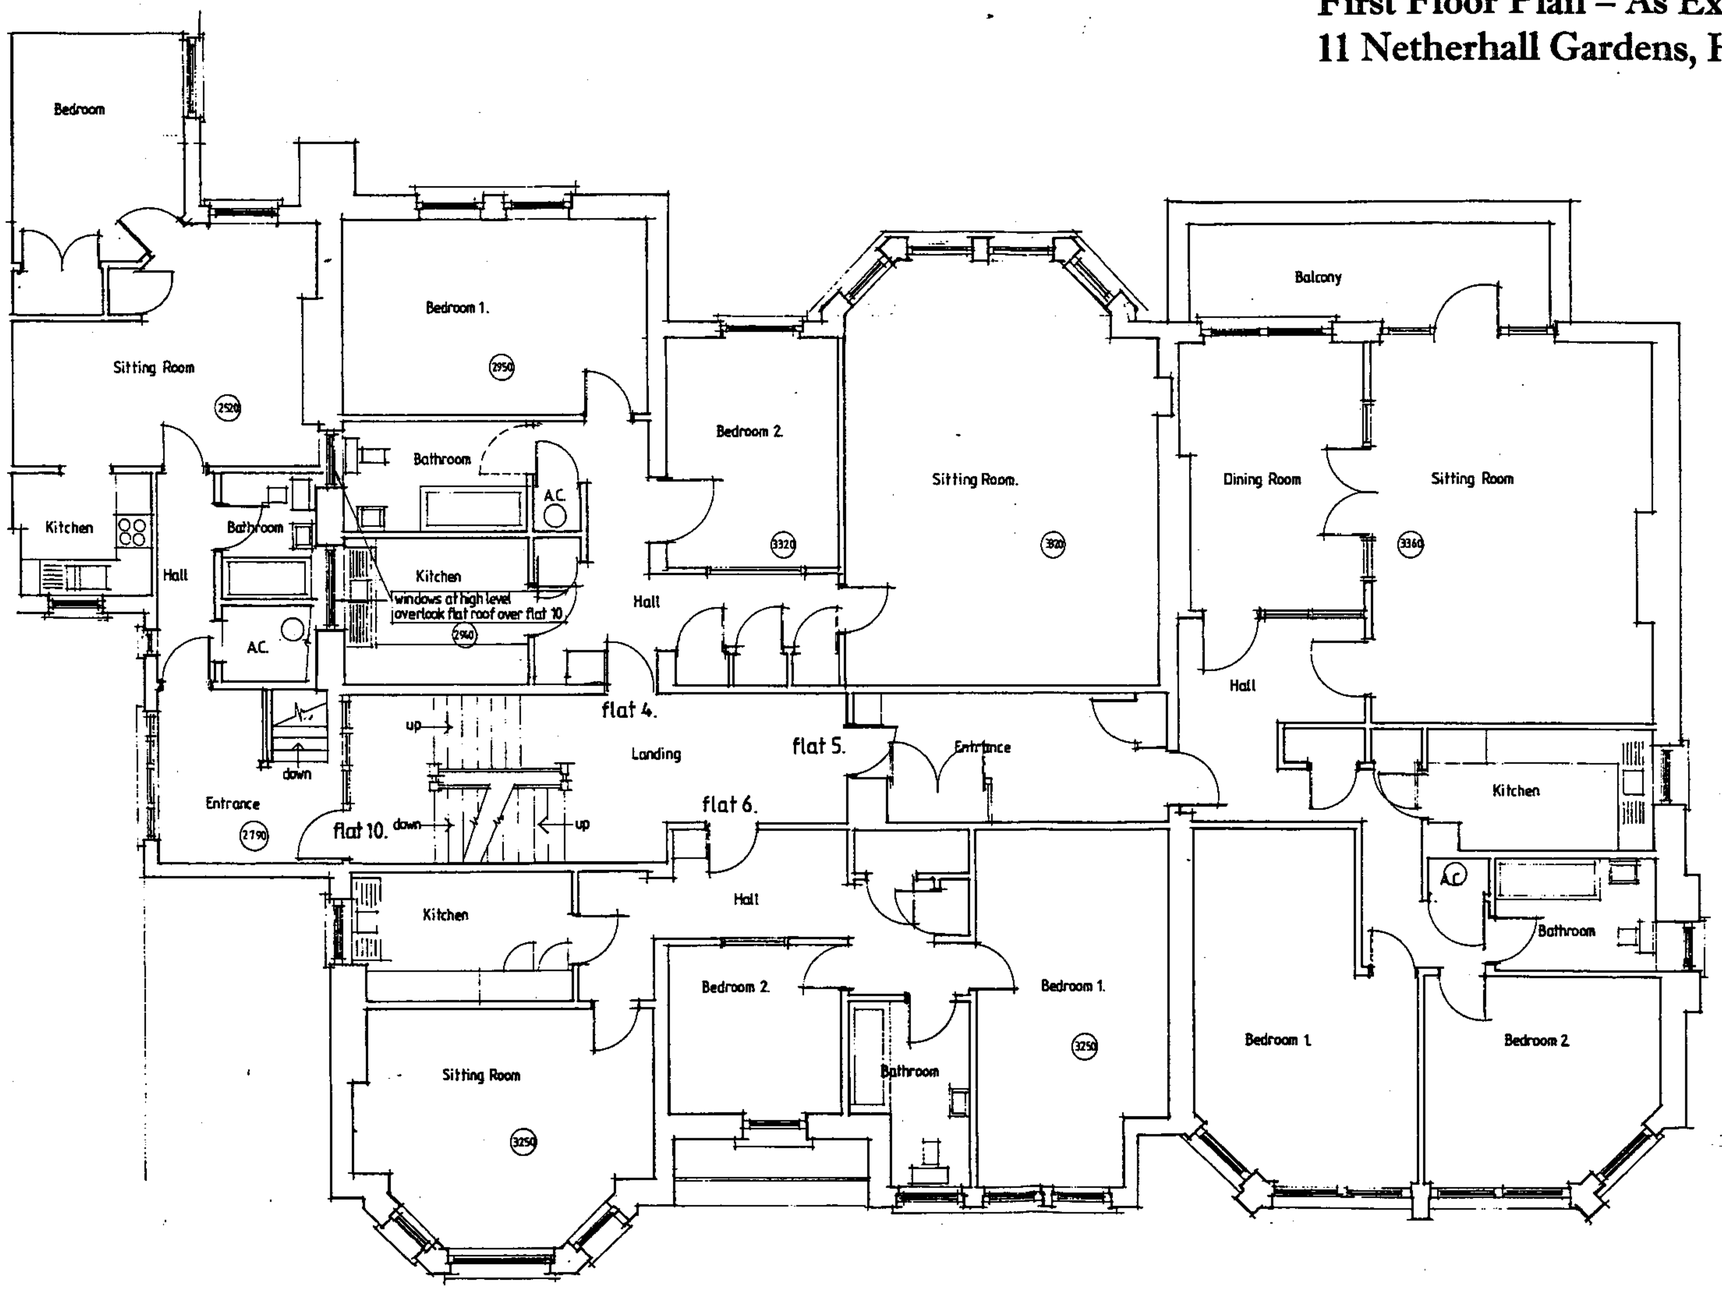

H		
G		
F		
E		
D		
C		
B		
A		
	REVISIONS	DATE

MICHAEL SCOTT ASSOCIATES
CONSTRUCTION DESIGN AND PROJECT MANAGEMENT
SHERATON HOUSE, CASTLE PARK, CAMBRIDGE, CB3 0AX
TEL.Office 01223 370144 Fax 01223 370143
Email: michael.scott11@virgin.net

CLIENT SITE
11 Netherhall Gardens
Management Company
Hampstead
London.

DETAILS
First Floor Plan - As Existing.

FILE NUMBER DRG. No. 23596/2.

Scale: 1:100

DRAWN	TRACED	CHECKED	DATE
DCB		MS	FEB 2001

2nd Floor Plan – As Existing.
11 Netherhall Gardens, Hampstead.

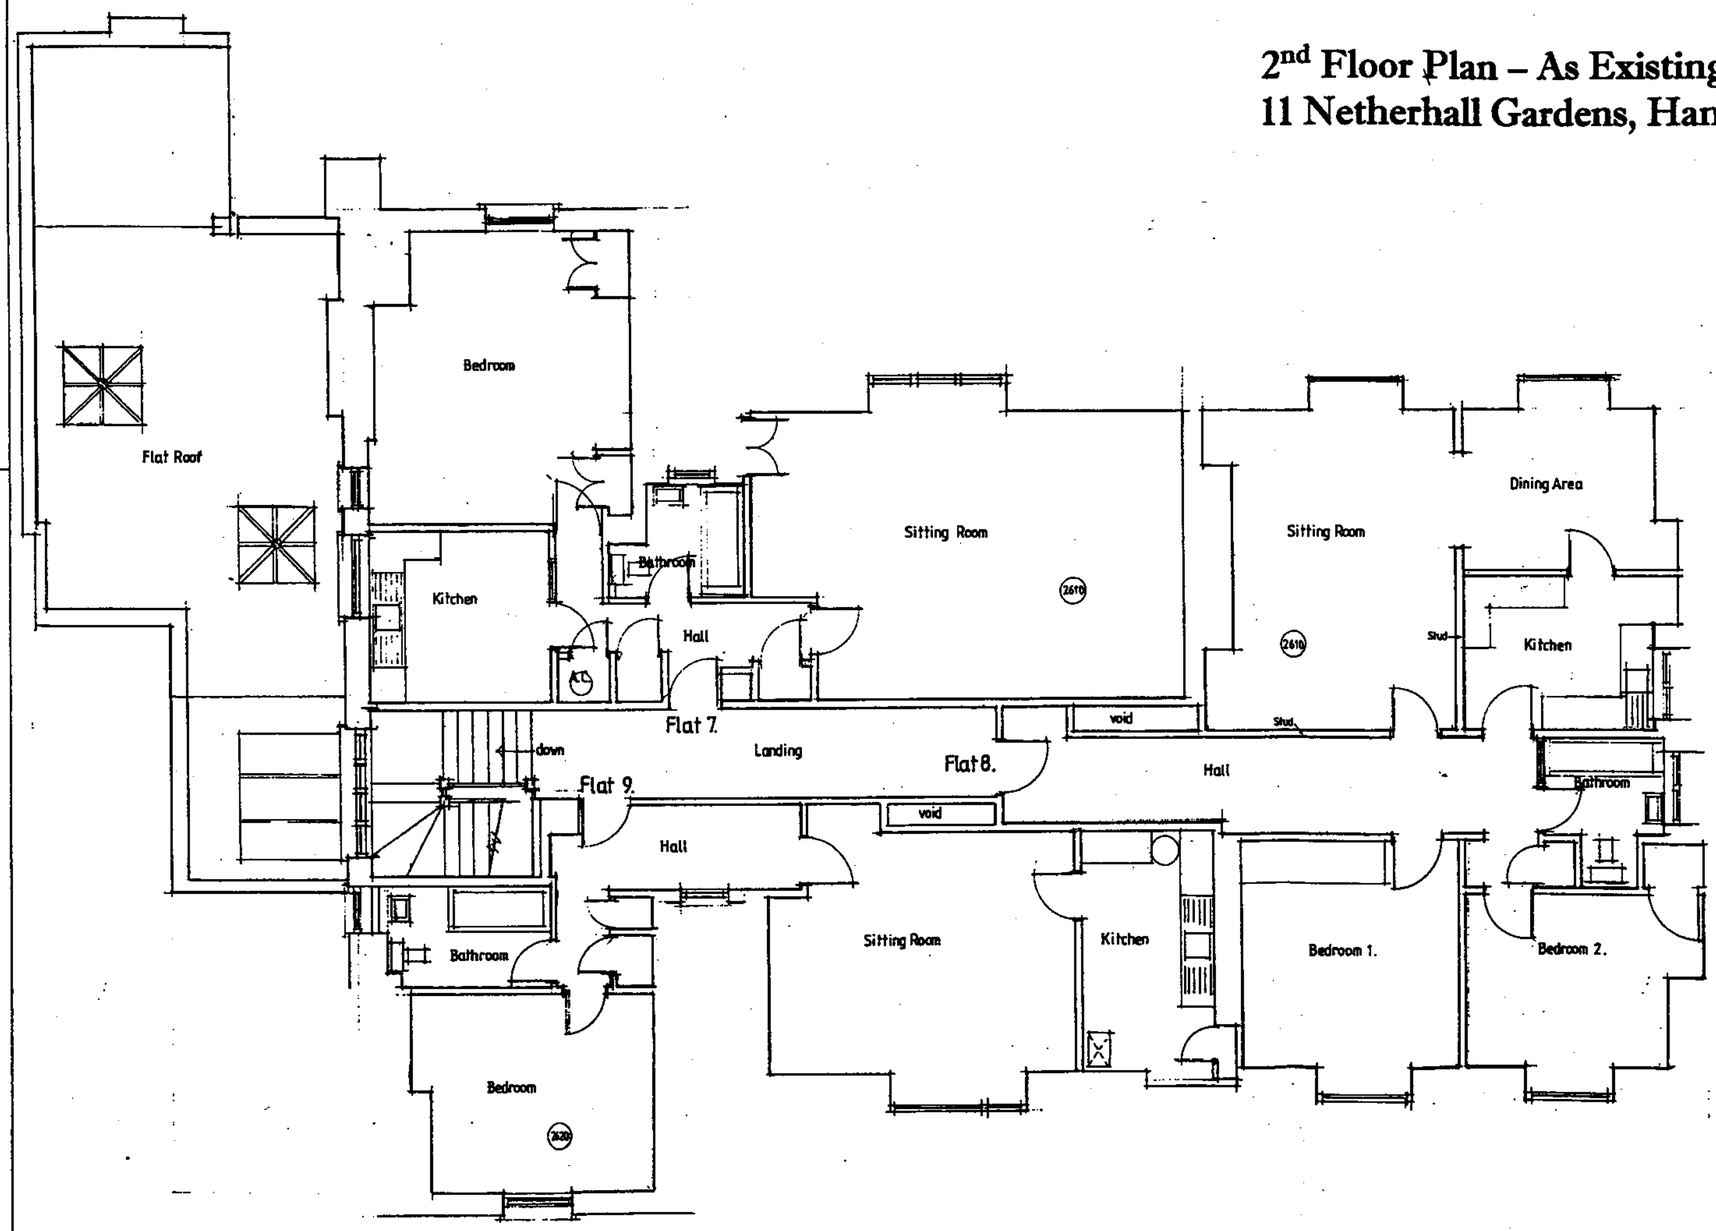

REVISIONS	DATE
H	
G	
F	
E	
D	
C	
B	
A	

MICHAEL SCOTT ASSOCIATES
CONSTRUCTION DESIGN AND PROJECT MANAGEMENT
SHERATON HOUSE, CASTLE PARK, CAMBRIDGE, CB3 0AX
TEL.Office 01223 370144 Fax: 01223 370143
Email: michael.scott11@virgin.net

CLIENT SITE
11 Netherhall Gardens
Management Company
Hampstead
London.

DETAILS
2nd Floor Plan - As Existing

FILE NUMBER DRG. No. 23596/3

Scale: 1:100

DRAWN	TRACED	CHECKED	DATE
			20.2.01.

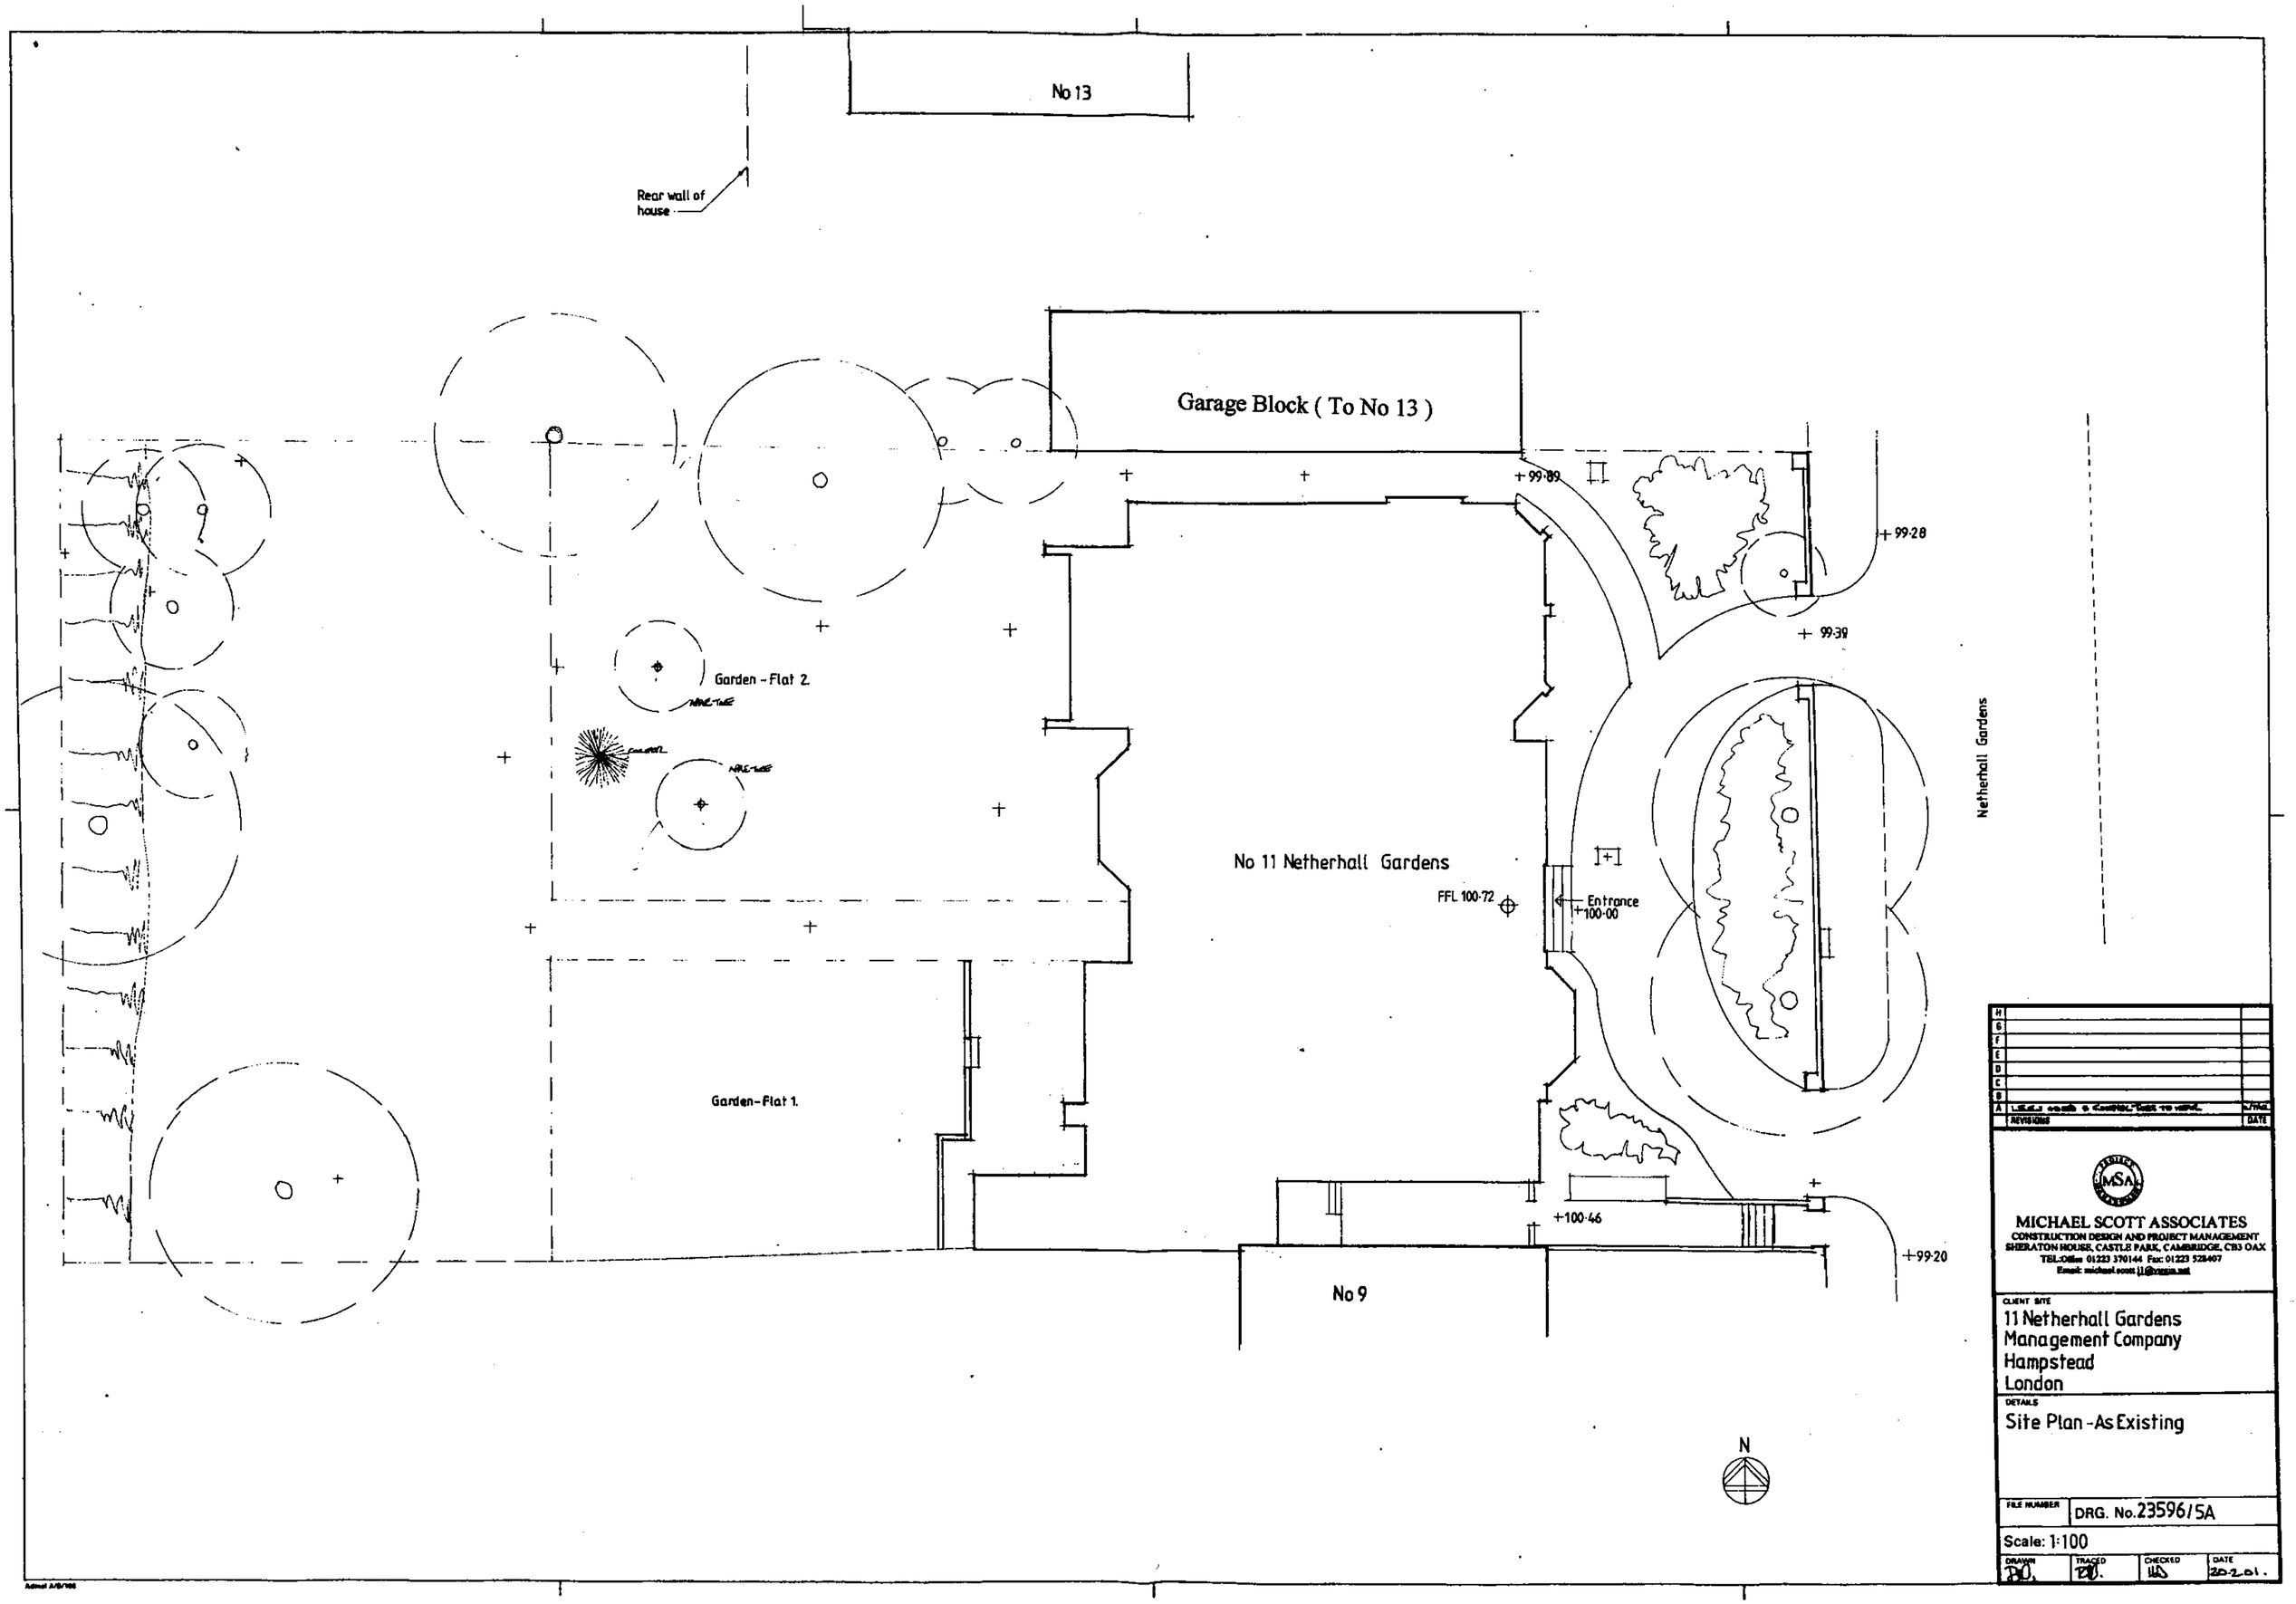
No 13
Rear wall of house
Garage Block (To No 13)
+99·89
+99·28
+99·39
Garden - Flat 2.
Garden-Flat 1.
No 11 Netherhall Gardens
FFL 100·72
Entrance
+100·00
Netherhall Gardens
+100·46
+99·20
No 9
N
MICHAEL SCOTT ASSOCIATES
CONSTRUCTION DESIGN AND PROJECT MANAGEMENT
SHERATON HOUSE, CASTLE PARK, CAMBRIDGE, CB3 0AX
TEL:Office 01223 370144 Fax: 01223 528407
Email: michael.scott.11@virgin.net
CLIENT SITE
11 Netherhall Gardens
Management Company
Hampstead
London
DETAILS
Site Plan - As Existing
FILE NUMBER
DRG. No.23596/5A
Scale: 1:100
DRAWN
TRACED
CHECKED
DATE
20-2-01.
REVISIONS
DATE