SECTION B-B

2006/3659/PR1

Notes

1. Do not scale from drawing.
2. All dims in millimeters unless noted otherwise.
3. No deviation may be made from the details shown on this drawing without the prior permission of the architects.
Any discrepancy between this and any other documents shall be referred immediately to the architects. IF IN DOUBT ASK.

Revisions

/	09.08.06	First Issue For Planning
A	30.08.06	Issue for Planning
B	21.11.06	Issued for Planning

FOR PLANNING

Client	**ORIGIN GROUP**				
Project	**HEMSTAL ROAD**				
Drawing Title	**SECTION BB**				
Scale	**1:50 @ A1**	Date	**JULY 06**	Drawn	**BS**
Job no.	**0612**	Dwg no.	**PL.15**	Rev no.	**B**

BARBARA WEISS ARCHITECTS LTD
16A CRANE GROVE LONDON N7 8LE TEL. 020 76091867 FAX. 020 77002952

ELEVATION C

2006/3659/PR1

Notes

1. Do not scale from drawing.
2. All dims in millimeters unless noted otherwise.
3. No deviation may be made from the details shown on this drawing without the prior permission of the architects.
Any discrepancy between this and any other documents shall be referred immediately to the architects. IF IN DOUBT ASK.

Revisions

/ 09.08.06 First Issue For Planning
A 30.08.06 Issue For Planning
B 21.11.06 Issue For Planning
C 04.01.07 Issue For Planning

FOR PLANNING

Client	ORIGIN GROUP				
Project	HEMSTAL ROAD				
Drawing Title	ELEVATION C				
Scale	1:50@A1	Date	JULY 2006	Drawn	BS
Job no.	0612	Dwg no.	PL_08	Rev no.	C

BARBARA WEISS ARCHITECTS LTD
16A CRANE GROVE LONDON N7 8LE TEL. 020 76091867 FAX. 020 77002952

ELEVATION A

2006 / 0 / PR1

Notes

1. Do not scale from drawing.
2. All dims in millimeters unless noted otherwise.
3. No deviation may be made from the details shown on this drawing without the prior permission of the architects.
Any discrepancy between this and any other documents shall be referred immediately to the architects. IF IN DOUBT ASK.

Revisions

/	09.08.06	First Issue For Planning
A	30.08.06	Issue For Planning
B	20.11.06	Issued for Clients comments
C	21.11.06	Issue For Planning
D	04.01.07	Issue For Planning

FOR PLANNING

Client	**ORIGIN GROUP**				
Project	**HEMSTAL ROAD**				
Drawing Title	**ELEVATION A AS PROPOSED**				
Scale	**1:50 @A1**	Date	**JULY 2006**	Drawn	**BS**
Job no.	**0612**	Dwg no.	**PL. 06**	Rev no.	**D**

BARBARA WEISS ARCHITECTS LTD
16A CRANE GROVE LONDON N7 8LE TEL. 020 76991867 FAX. 020 77002952

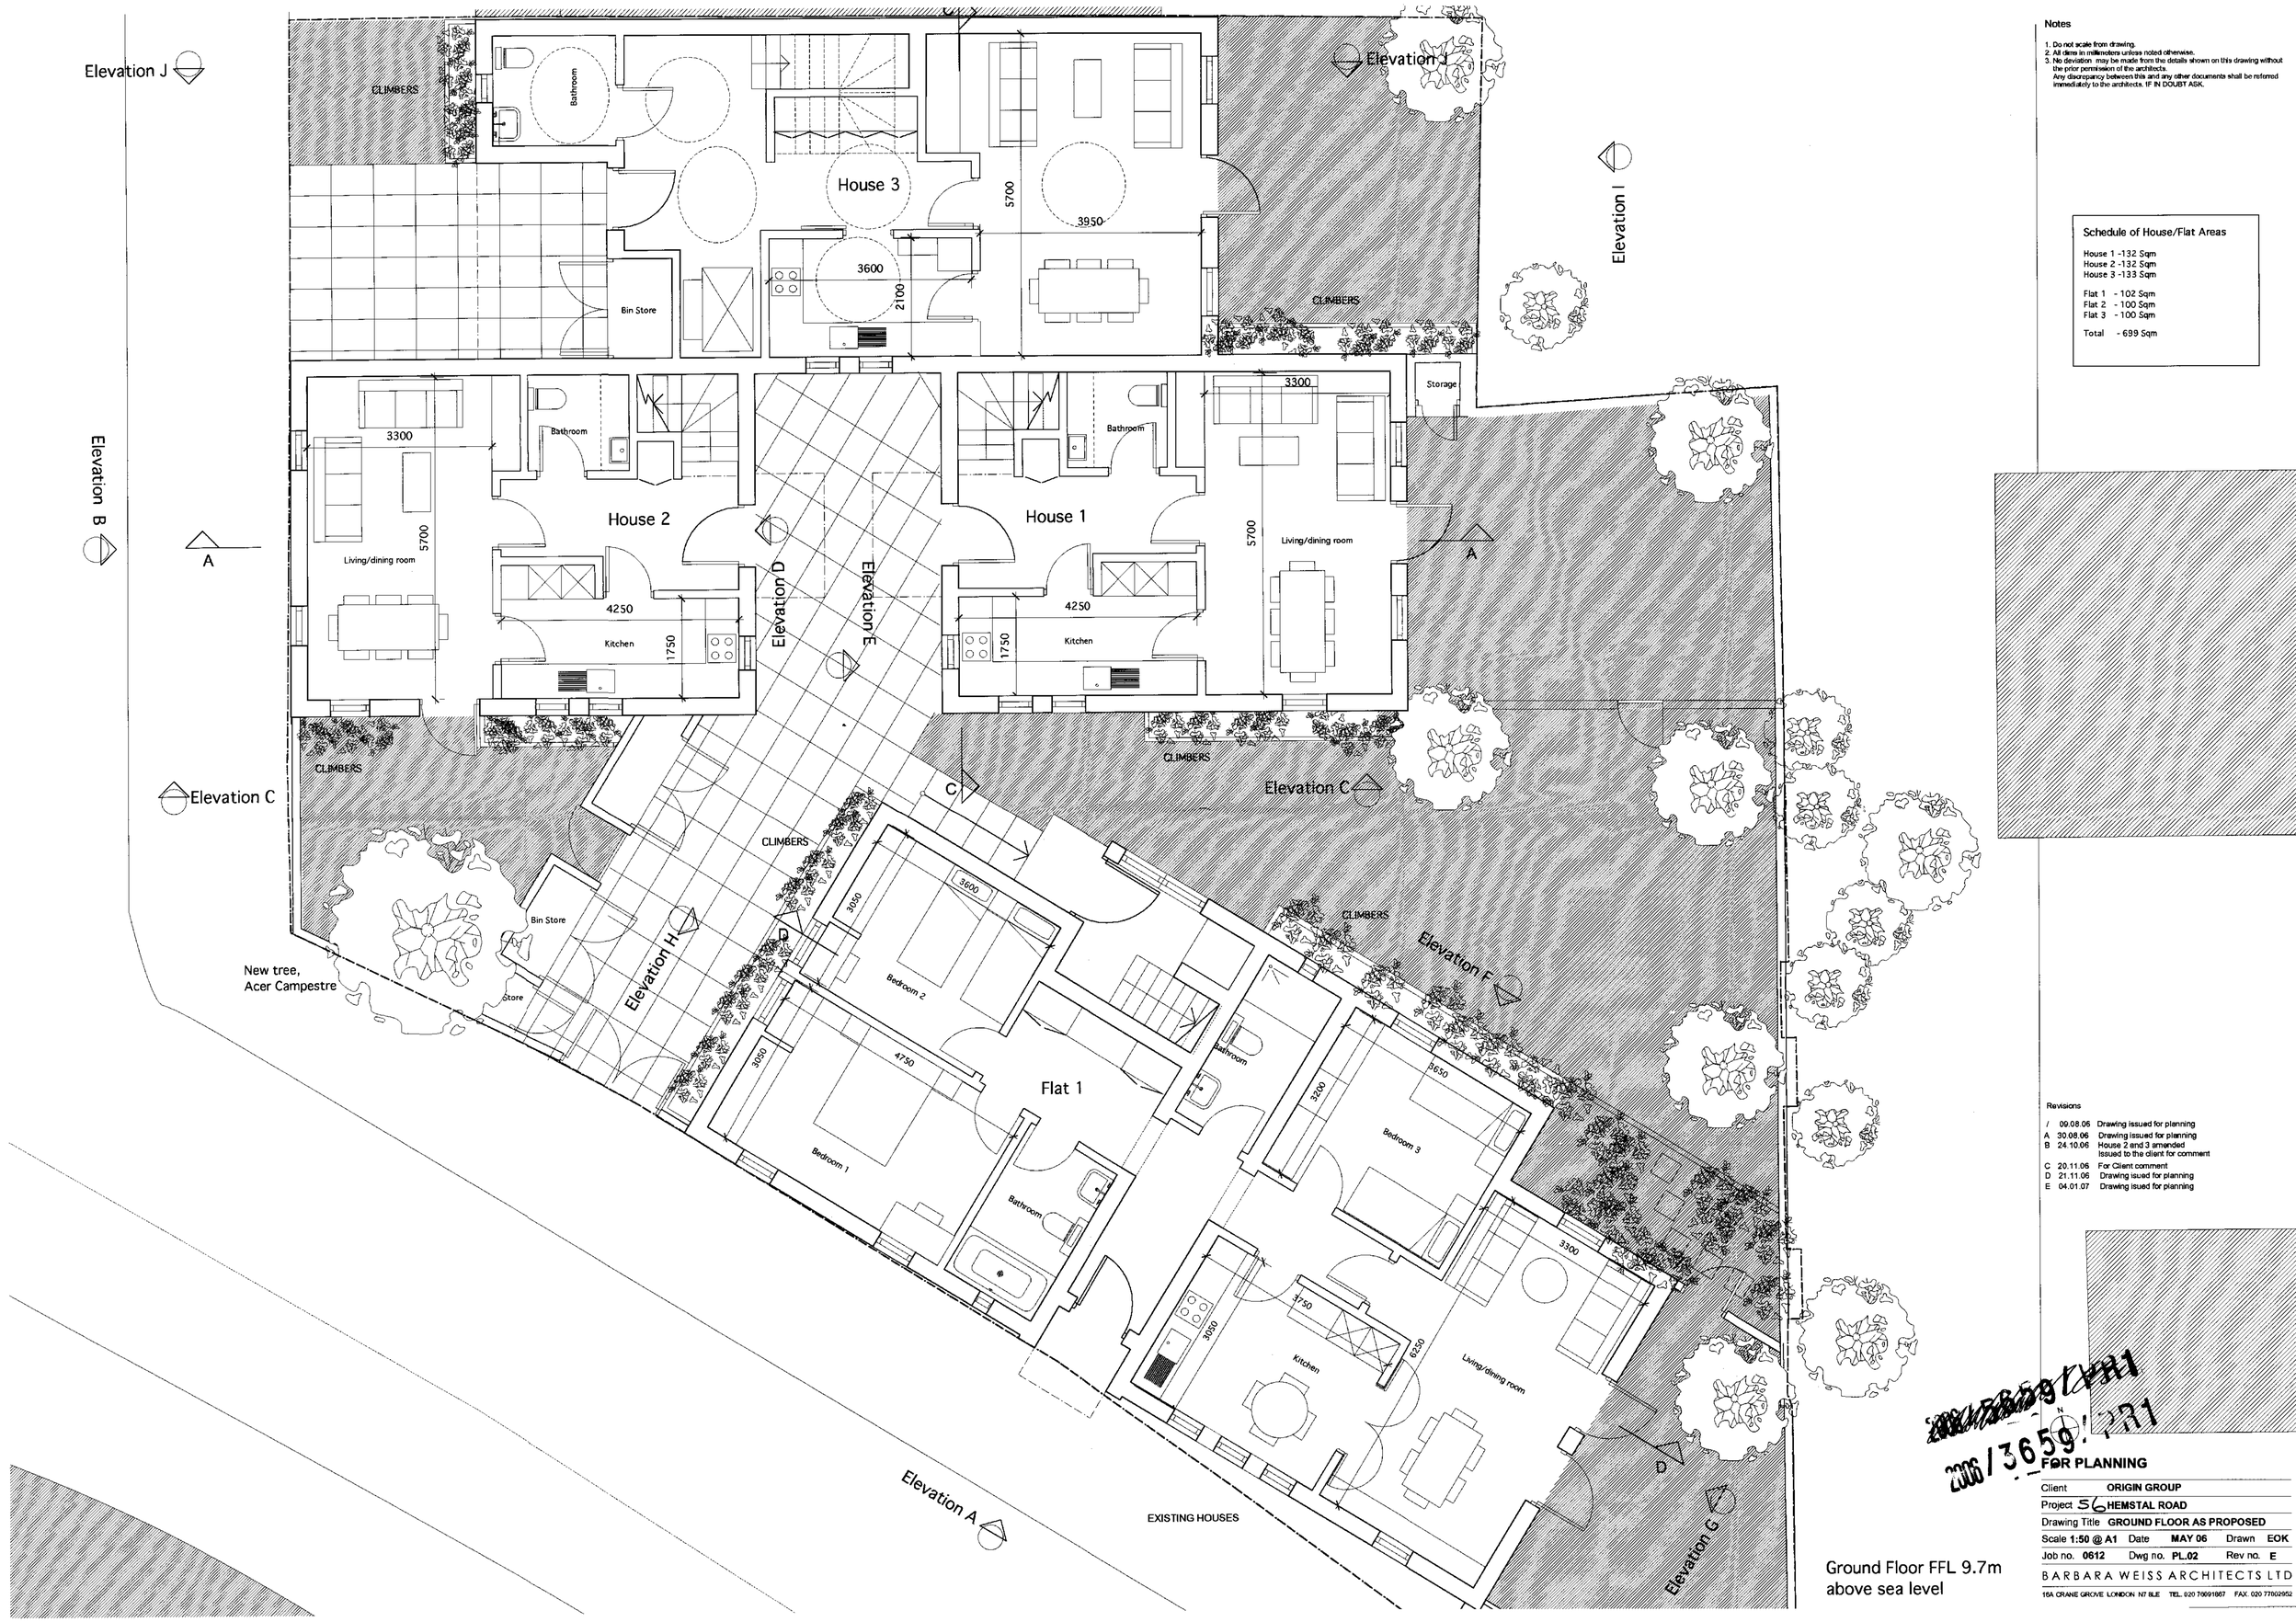

Notes

1. Do not scale from drawing.
2. All dims in millimeters unless noted otherwise.
3. No deviation may be made from the details shown on this drawing without the prior permission of the architects.
Any discrepancy between this and any other documents shall be referred immediately to the architects. IF IN DOUBT ASK.

Schedule of House/Flat Areas

House 1 -132 Sqm
House 2 -132 Sqm
House 3 -133 Sqm

Flat 1 - 102 Sqm
Flat 2 - 100 Sqm
Flat 3 - 100 Sqm

Total - 699 Sqm

Revisions

/	09.08.06	Drawing issued for planning
A	30.08.06	Drawing issued for planning
B	24.10.06	House 2 and 3 amended Issued to the client for comment
C	20.11.06	For Client comment
D	21.11.06	Drawing isued for planning
E	04.01.07	Drawing isued for planning

Ground Floor FFL 9.7m
above sea level

2006/3659/PA1

FOR PLANNING

Client	ORIGIN GROUP
Project	56 HEMSTAL ROAD
Drawing Title	GROUND FLOOR AS PROPOSED
Scale 1:50 @ A1	Date MAY 06 Drawn EOK
Job no. 0612	Dwg no. PL.02 Rev no. E

BARBARA WEISS ARCHITECTS LTD
16A CRANE GROVE LONDON N7 8LE TEL. 020 70091867 FAX. 020 77002952