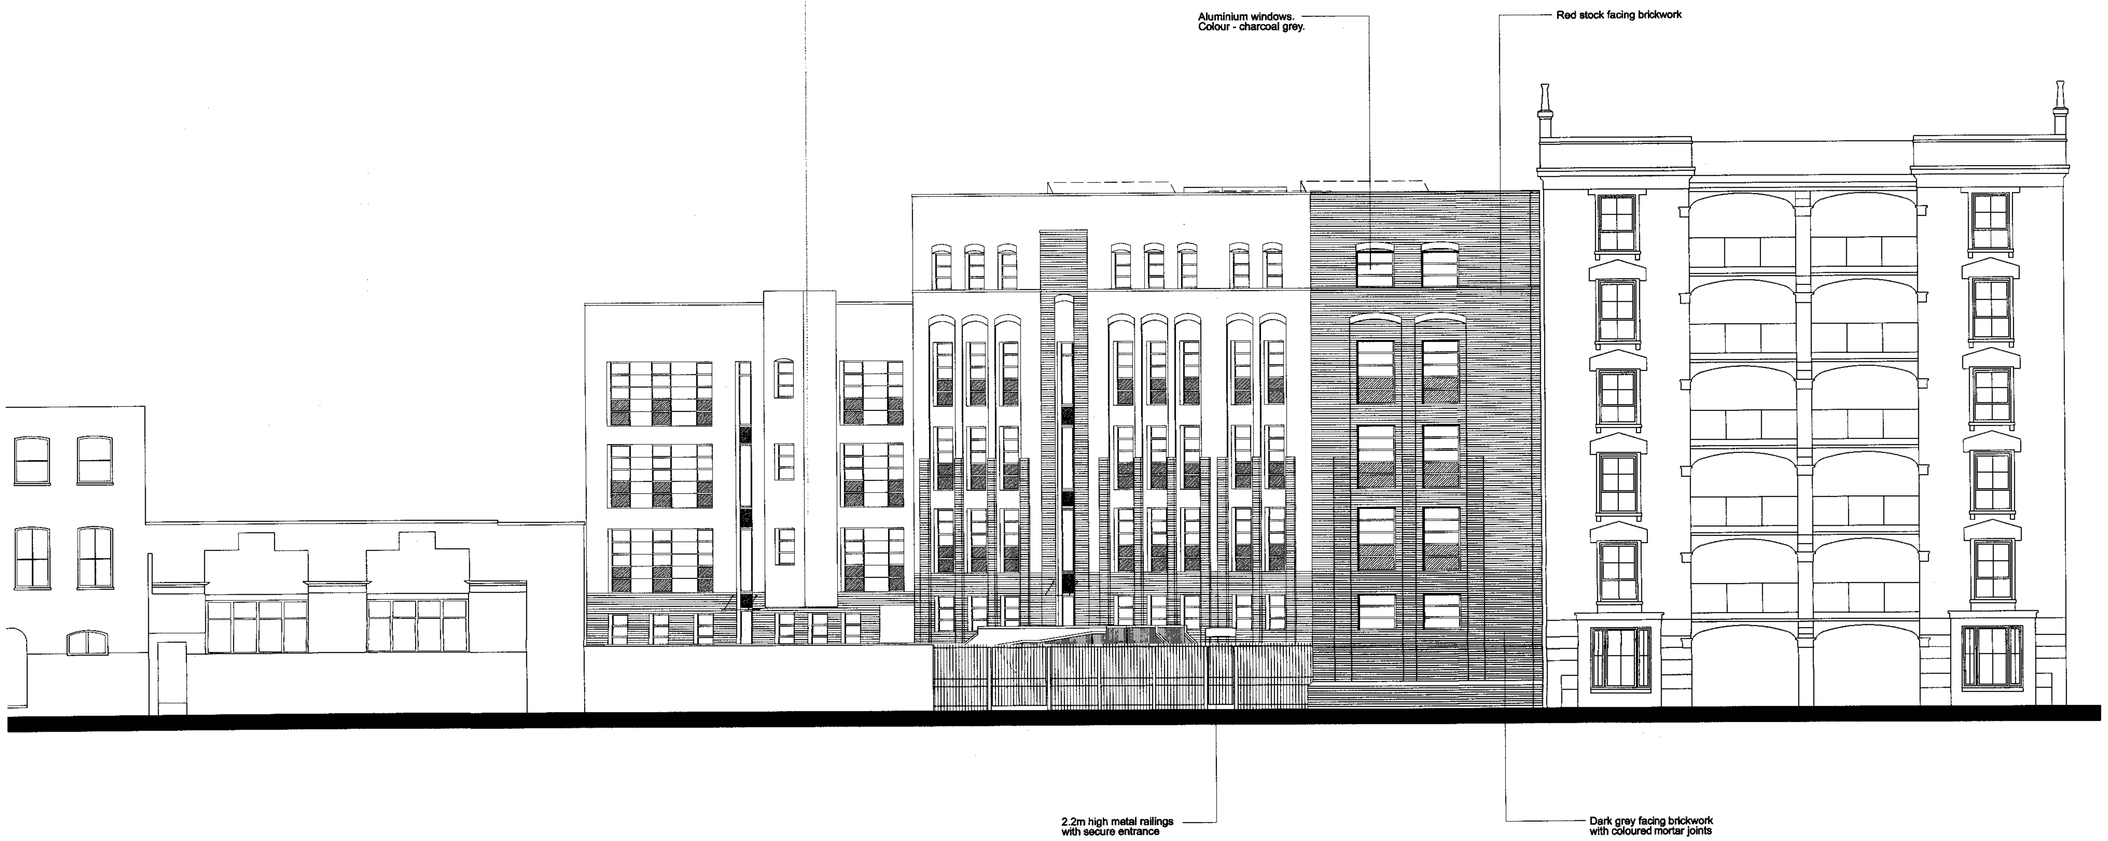

WICKLOW STREET | WALL OVERLOOKING RAILWAY CUTTING | EXTENT OF SITE | PROPOSED DEVELOPMENT | DERBY LODGE (GRADE II LISTED BUILDING)

OBLIQUE VIEW OF ELEVATION PARALLEL TO TUNNEL | TRUE ELEVATION

NOTES

REV	DATE	DESCRIPTION	BY	CHD
B	12/12/06	Solar heating system arrays shown indicatively	CG	MM
A	23/11/06	5th floor parapet raised 450mm. Turbines omitted	MM	MM

PRELIMINARY ISSUE

Copyright This drawing is the copyright of David Wood Architects and may not be used without their consent.

Dimensions Written dimensions to be taken in preference to scaled dimensions. The Contractor is responsible for checking all dimensions before work starts.

Local Authority All work is to be carried out to the requirements, and to the satisfaction of the Local Authority.

Discrepancies Any discrepancies to be brought to the attention of the Architect immediately.

PROJECT
Britannia Street, London WC1

DRAWING
Wicklow Street (South) Elevation

DRAWING NUMBER
F368/sk7/20IB

SCALE	DATE	DRAWN BY
1:100@A1	dec 2006	CJG

origin GROUP

David Wood architects
1 MARCONI PLACE, LONDON N11 1PE
Tel : 020 8368 1100 Fax : 020 8368 1177
E-Mail : dwa@davidwoodarchitects.co.uk
internet : www.davidwoodarchitects.co.uk

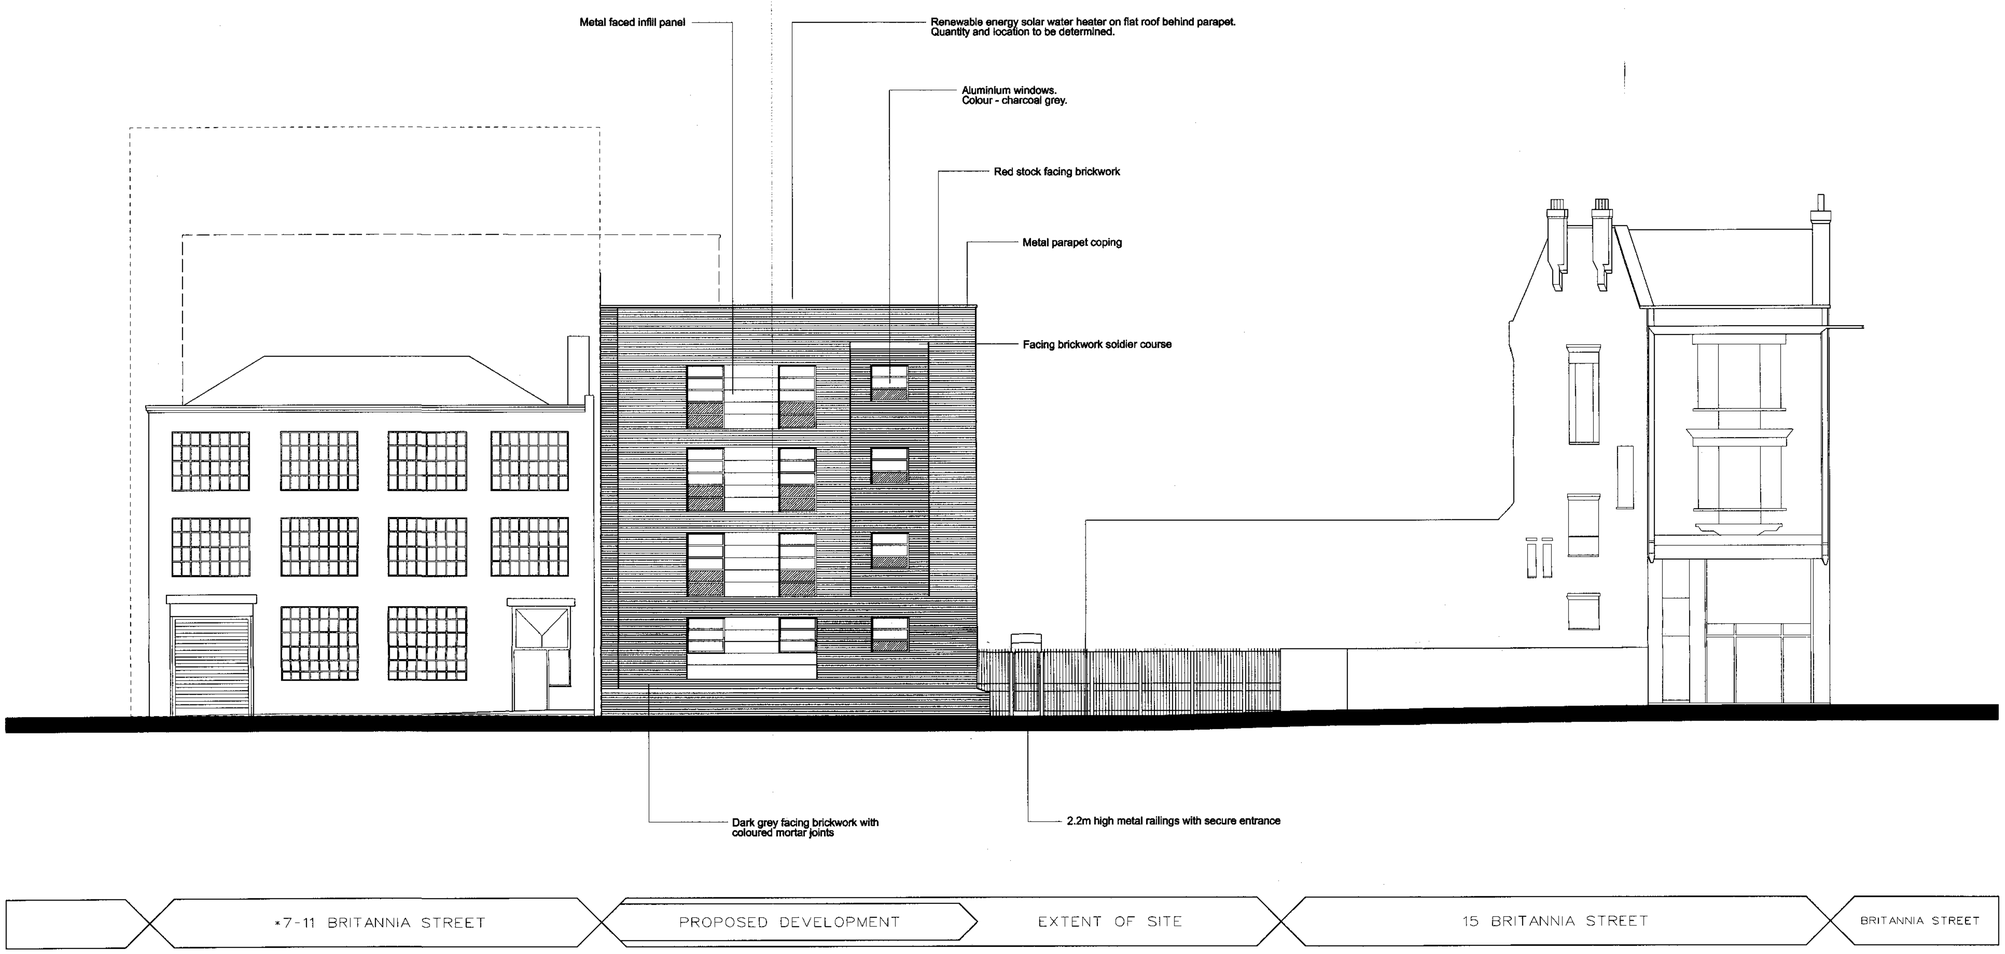

NOTES

REV	DATE	DESCRIPTION	BY	CKD
A	23/1/06	Wind turbines omitted	MM	MM

PRELIMINARY ISSUE

Copyright: This drawing is the copyright of David Wood Architects and may not be used without their consent.

Dimensions: Written dimensions to be taken in preference to scaled dimensions. The Contractor is responsible for checking all dimensions before work starts.

Local Authority: All work is to be carried out to the requirements, and to the satisfaction of the Local Authority.

Discrepancies: Any discrepancies to be brought to the attention of the Architect immediately.

PROJECT: Britannia Street, London WC1

DRAWING: Britannia Street (North) Elevation

DRAWING NUMBER: F368/sk7/202A

SCALE	DATE	DRAWN BY
1:100@A1	dec 2005	CJJG

origin GROUP

David Wood architects
1 MARCONI PLACE, LONDON N11 1PE
Tel : 020 8368 1100 Fax : 020 8368 1177
E-Mail : dwa@davidwoodarchitects.co.uk
Internet : www.davidwoodarchitects.co.uk

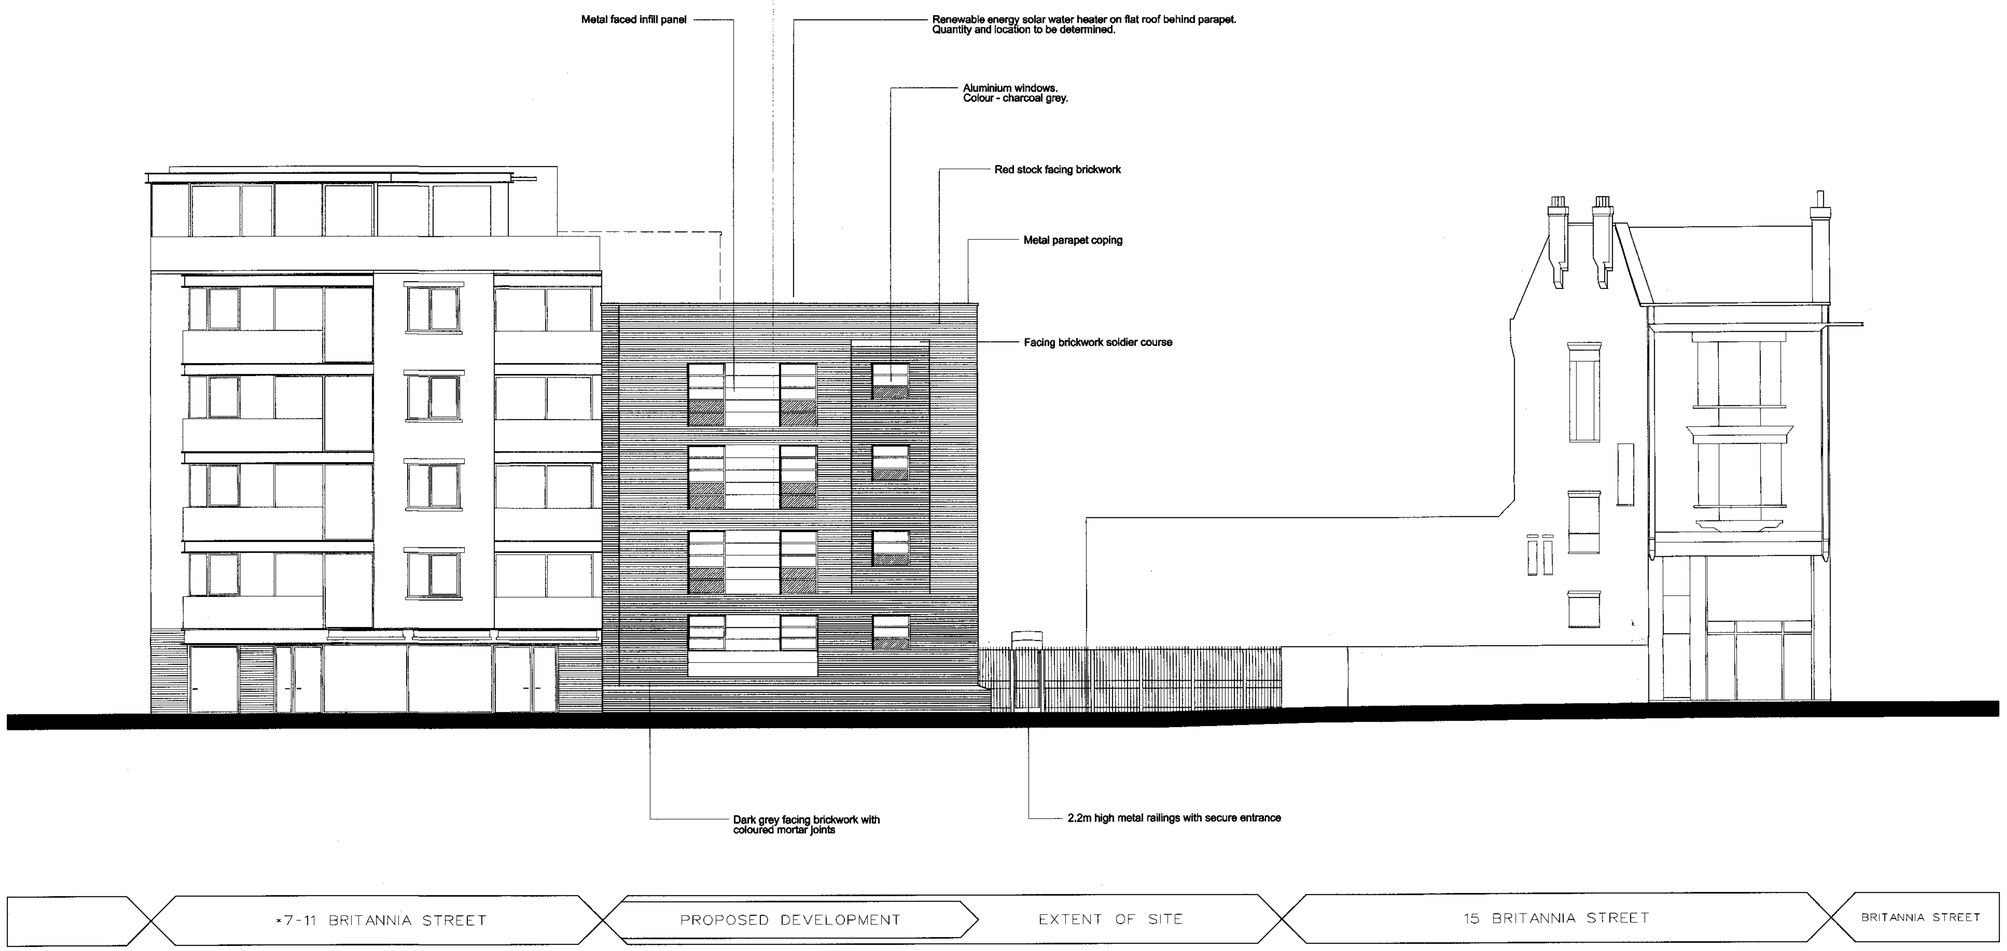

NOTES

*: NOTE THAT ELEVATION SHOWN IS THAT OF THE APPROVED SCHEME (REF: 2005/3801/P) WHICH IS NOT YET BUILT

REV	DATE	DESCRIPTION	BY	CKD
A	23/1/06	Wind turbines omitted	MM	MM

PRELIMINARY ISSUE

Copyright — This drawing is the copyright of David Wood Architects and may not be used without their consent.

Dimensions — Written dimensions to be taken in preference to scaled dimensions. The Contractor is responsible for checking all dimensions before work starts.

Local Authority — All work is to be carried out to the requirements, and to the satisfaction of the Local Authority.

Discrepancies — Any discrepancies to be brought to the attention of the Architect immediately.

PROJECT: Britannia Street, London WC1

DRAWING: Britannia Street (North) Elevation

DRAWING NUMBER: F368/sk7/203A

SCALE	DATE	DRAWN BY
1:100@A1	dec 2005	CJJG

origin GROUP

David Wood architects
1 MARCONI PLACE, LONDON N11 1PE
Tel : 020 8368 1100 Fax : 020 8368 1177
E-Mail : dwa@davidwoodarchitects.co.uk
Internet : www.davidwoodarchitects.co.uk

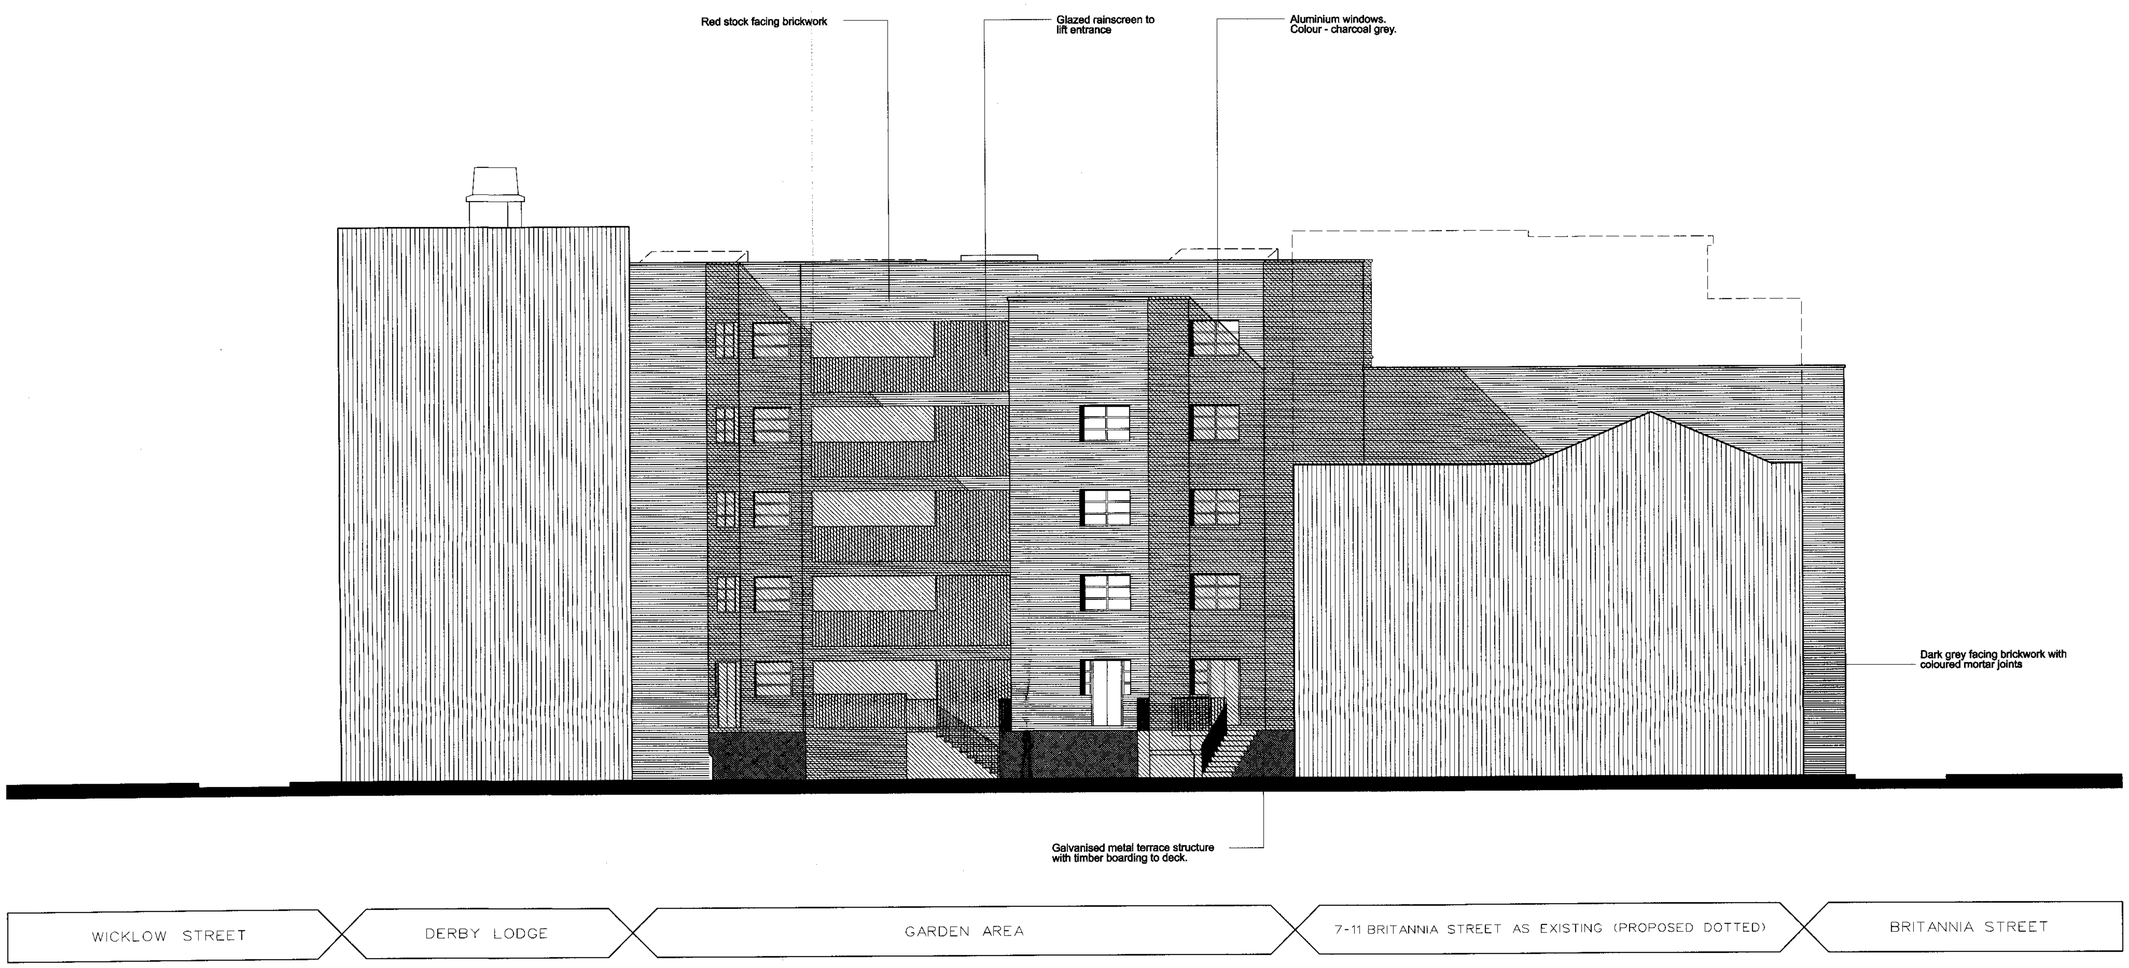

NOTES

REV	DATE	DESCRIPTION	BY	CKD
B	12/12/06	Solar heating system arrays shown indicatively	CG	MM
A	23/11/06	5th floor parapet raised 450mm generally. Wind turbines omitted at 4th floor level Boiler room added at 4th floor roof level (see plans)	MM	MM

PRELIMINARY ISSUE

Copyright — This drawing is the copyright of David Wood Architects and may not be used without their consent.

Dimensions — Written dimensions to be taken in preference to scaled dimensions. The Contractor is responsible for checking all dimensions before work starts.

Local Authority — All work is to be carried out to the requirements, and to the satisfaction of the Local Authority.

Discrepancies — Any discrepancies to be brought to the attention of the Architect immediately.

PROJECT: Britannia Street, London WC1

DRAWING: East (Rear) Elevation

DRAWING NUMBER: F368/sk7/204B

SCALE	DATE	DRAWN BY
1:100@A1	dec 2006	CJJG

origin GROUP

David Wood architects
1 MARCONI PLACE, LONDON N11 1PE
Tel : 020 8368 1100 Fax : 020 8368 1177
E-Mail : dwa@davidwoodarchitects.co.uk
internet : www.davidwoodarchitects.co.uk

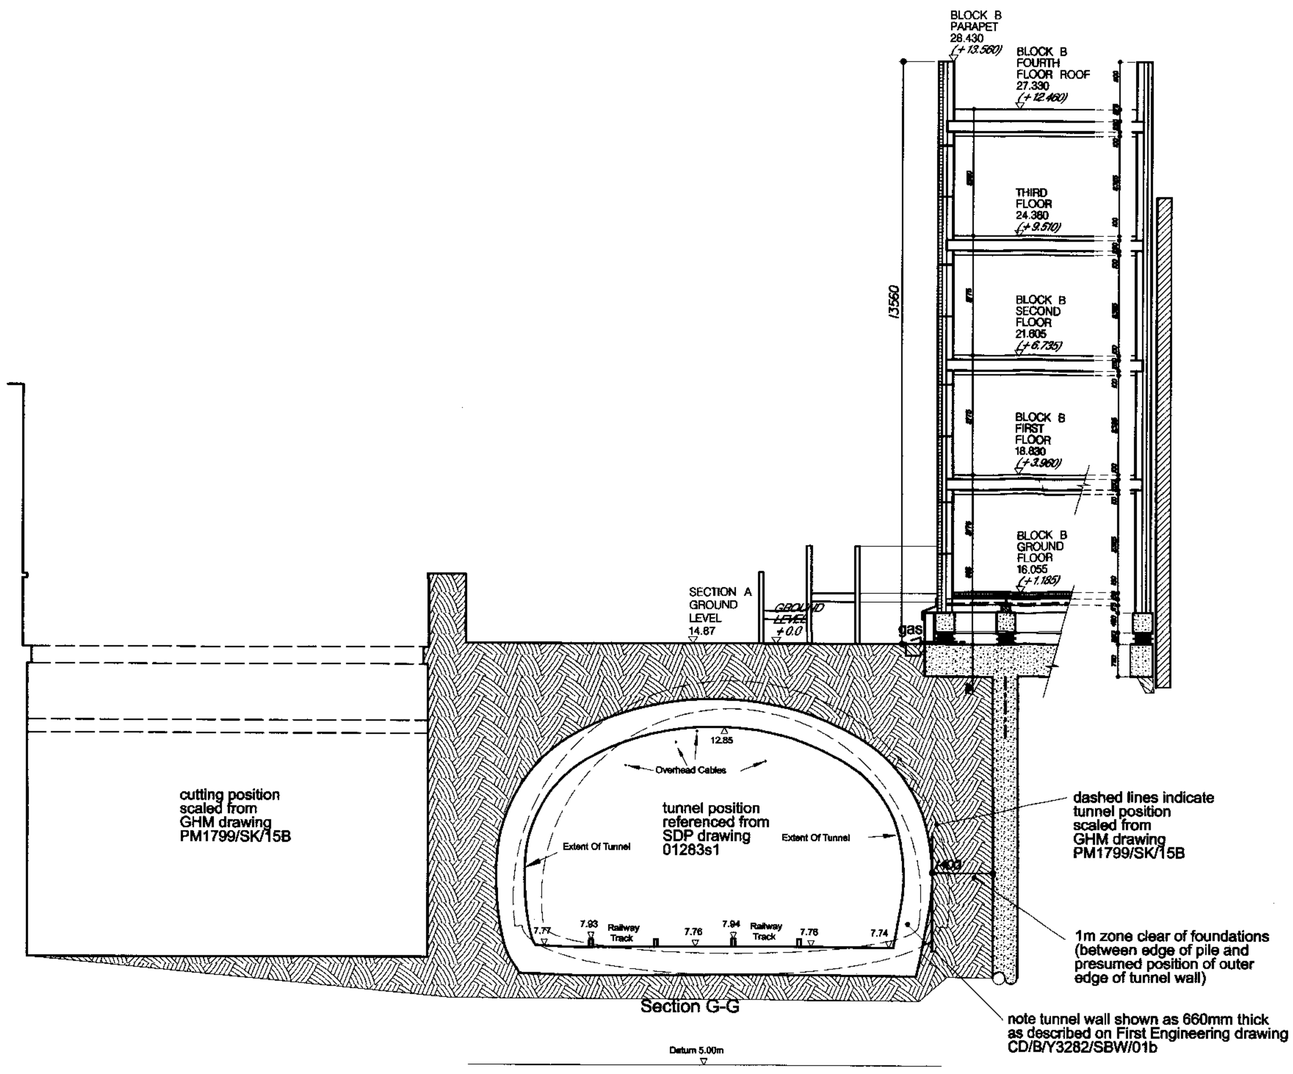

Section A

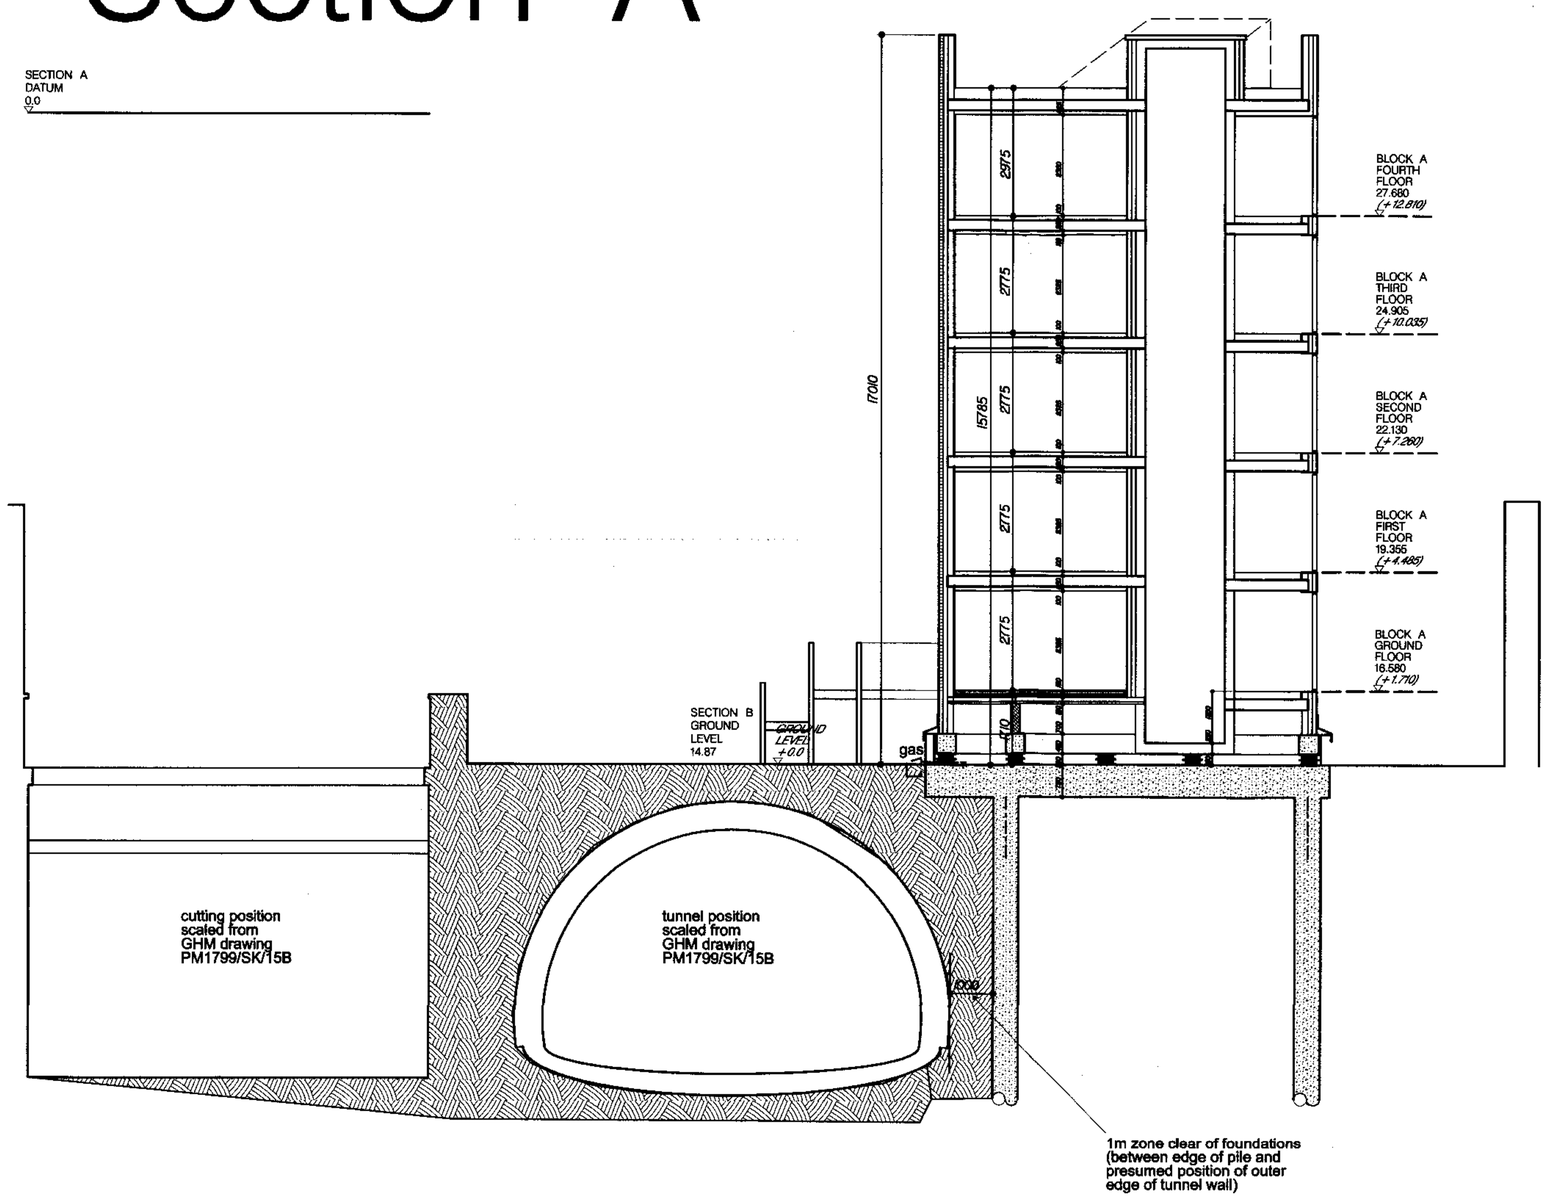

Section B

SECTION B
DATUM
0.0

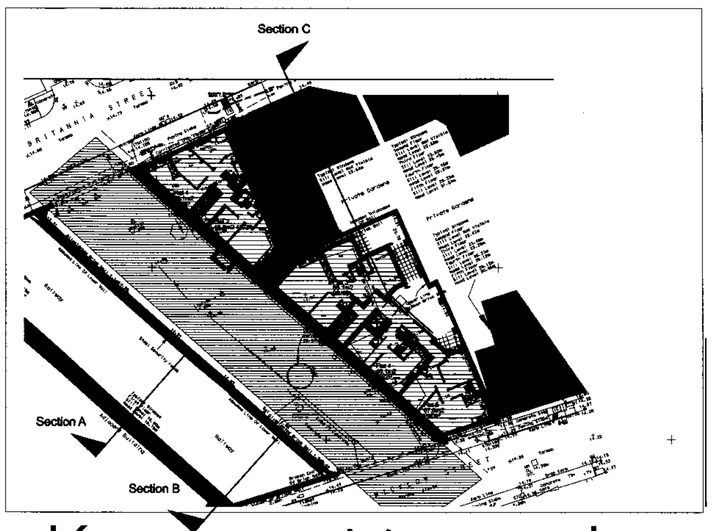

Key – not to scale

LEVELS ARE RELATIVE
TO LOCAL DATUM ON
SDP SURVEY DRAWING

*LEVELS IN ITALICS ARE
RELATIVE TO GROUND LEVEL
(NOT SDP SURVEY DATUM)*

REV	DATE	DESCRIPTION	BY	CKD
B	12/12/06	Solar heating system arrays shown indicatively	CG	MM
A	23/11/06	5th floor parapet raised 450mm. Wind turbines omitted. External wall construction, structural floor, rear walkway and liftshaft amended.	MM	MM

Copyright — *This drawing is the copyright of David Wood Architects and may not be used without their consent.*

Dimensions — *Written dimensions to be taken in preferences to scaled dimensions. The Contractor is responsible for checking all dimensions before work starts.*

Local Authority — *All work is to be carried out to the requirements, and to the satisfaction of the Local Authority.*

Discrepancies — *Any discrepancies to be brought to the attention of the Architect immediately.*

PRELIMINARY ISSUE

PROJECT: *Britannia Street, London WC1*

DRAWING NUMBER: *F368/sk7/300B*

DRAWING: *Proposed Sections A & B*

SCALE	DATE	DRAWN BY
1:100@A1	*dec 2006*	*MM*

origin GROUP
DURKAN
1 MARCONI PLACE, LONDON N11 1PE
Tel : 020 8368 1100 Fax : 020 8368 1177
E-Mail : dwa@davidwoodarchitects.co.uk
Internet : www.davidwoodarchitects.co.uk
David Wood Architects

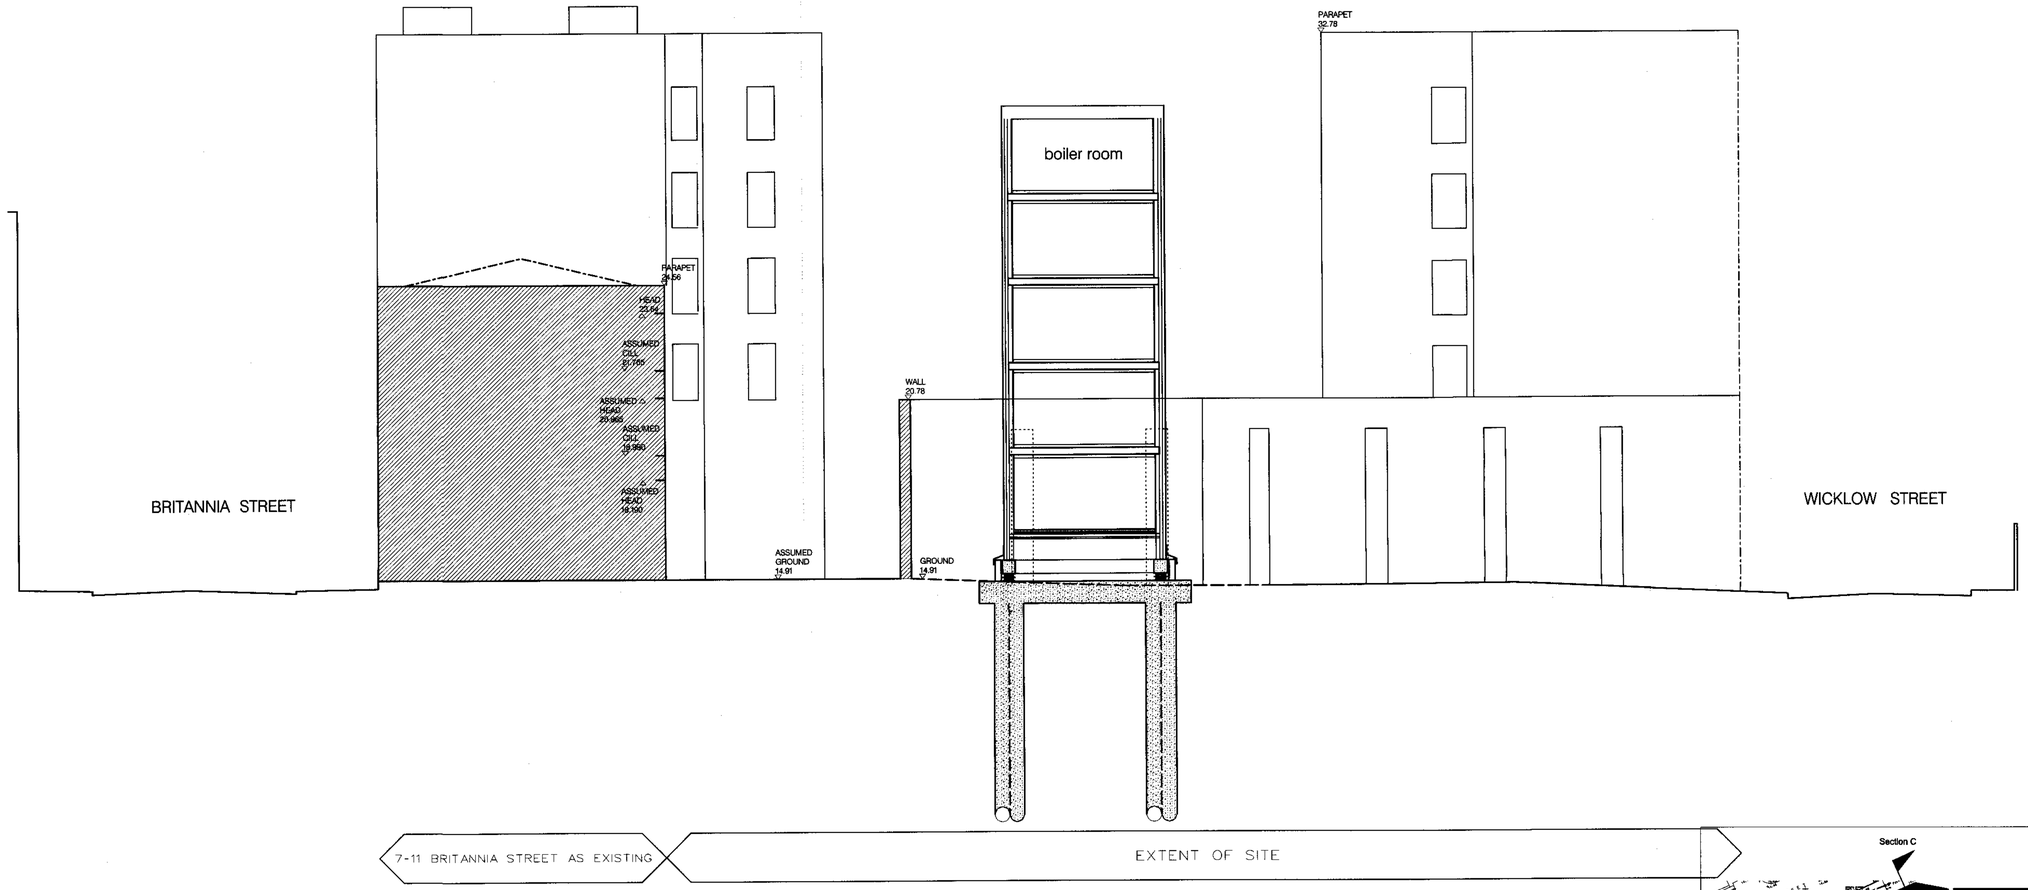

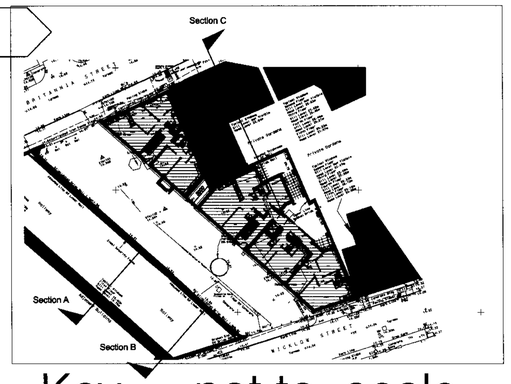

Key – not to scale

DATUM
0.0

Section C

NOTES

REV	DATE	DESCRIPTION	BY	CHD
A	23/11/06	Boiler room added at 5th floor level	MM	MM

PRELIMINARY ISSUE

Copyright — This drawing is the copyright of David Wood Architects and may not be used without their consent.

Dimensions — Written dimensions to be taken in preference to scaled dimensions. The Contractor is responsible for checking all dimensions before work starts.

Local Authority — All work is to be carried out to the requirements, and to the satisfaction of the Local Authority.

Discrepancies — Any discrepancies to be brought to the attention of the Architect immediately.

PROJECT: Britannia Street, London WC1

DRAWING: Proposed Section C

DRAWING NUMBER: F368/sk7/301A

SCALE	DATE	DRAWN BY
1:100@A1	dec 2006	MM

origin GROUP

DURKAN

David Wood architects
1 MARCONI PLACE, LONDON N11 1PE
Tel : 020 8368 1100 Fax : 020 8368 1177
E-Mail : dwa@davidwoodarchitects.co.uk
Internet : www.davidwoodarchitects.co.uk