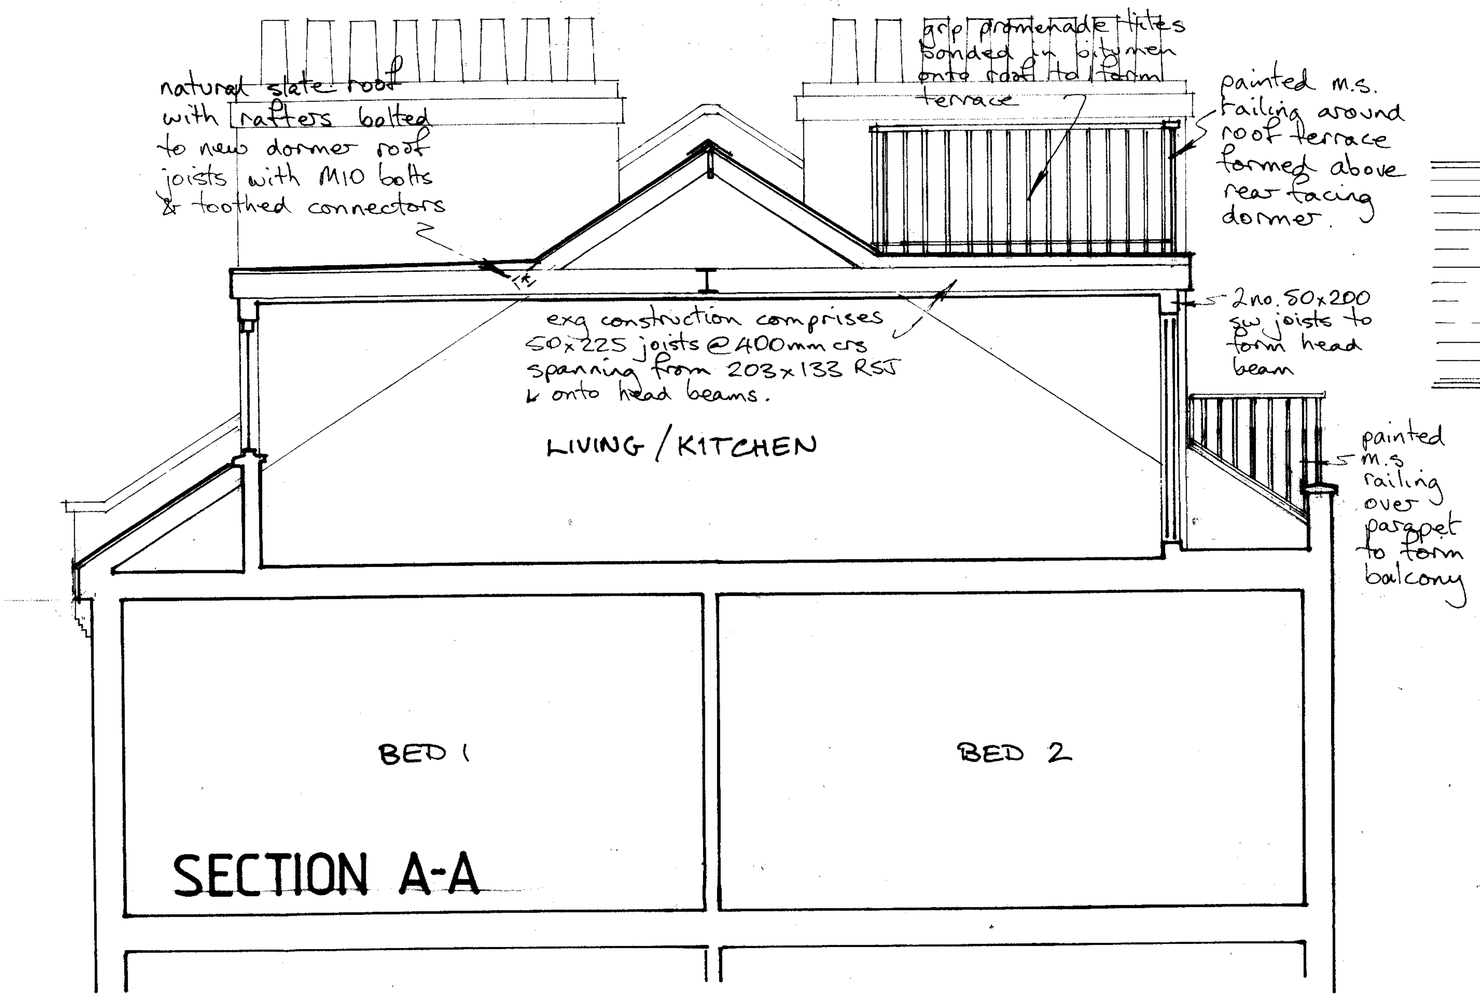

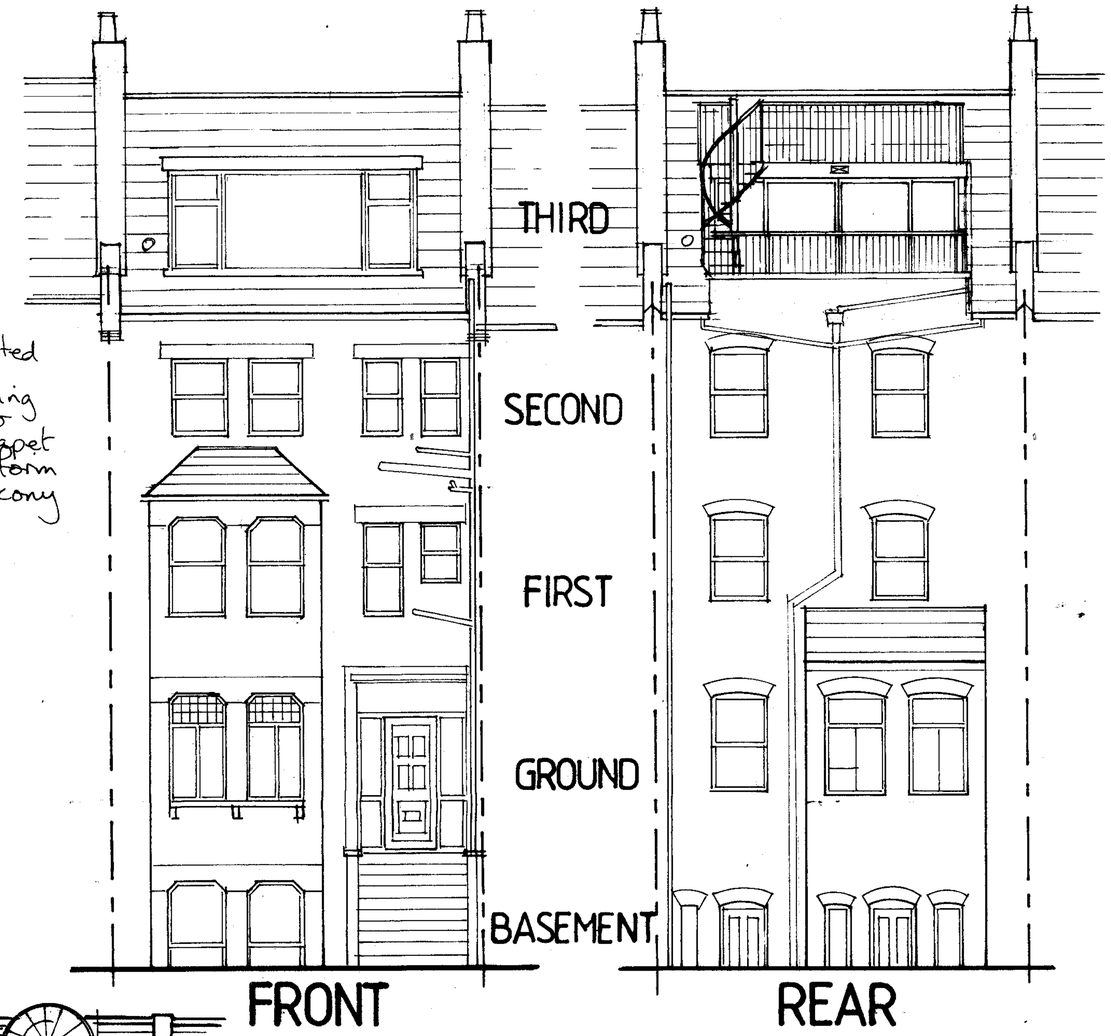

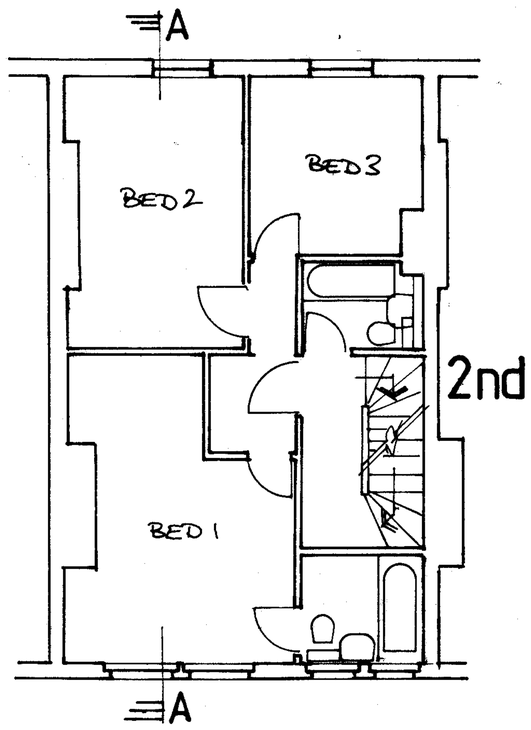

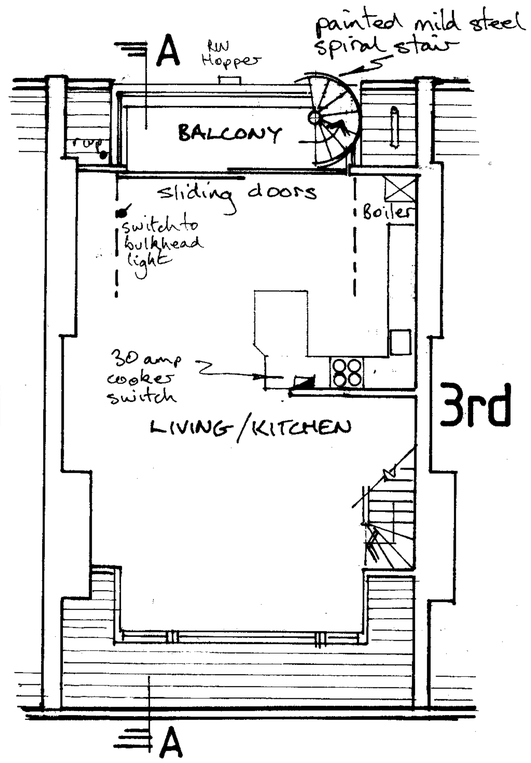

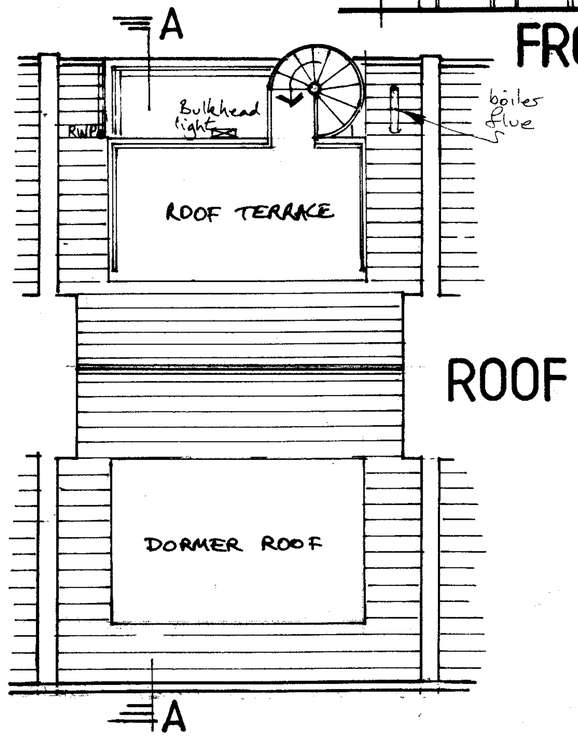

RECEIVED
- 2 JAN 2007

REV	DATE	
A	SEPT. 05	- MINOR AMENDMENTS TO INCLUDE SURVEY INFO.

STRONG DESIGN
13 Midhope House
Midhope Street London WC1H 8HJ
TEL: 020 7837 4498
FAX: 020 7278 1568

CLIENT MR D. MASTERS

PROJECT 22 CARLINGFORD ROAD

DRAWING TITLE EXISTING SECTION ELEVATIONS PLANS

DATE Aug '05 SCALE 1:25, 1:50

DRAWING NUMBER SD 2551 / 01 A