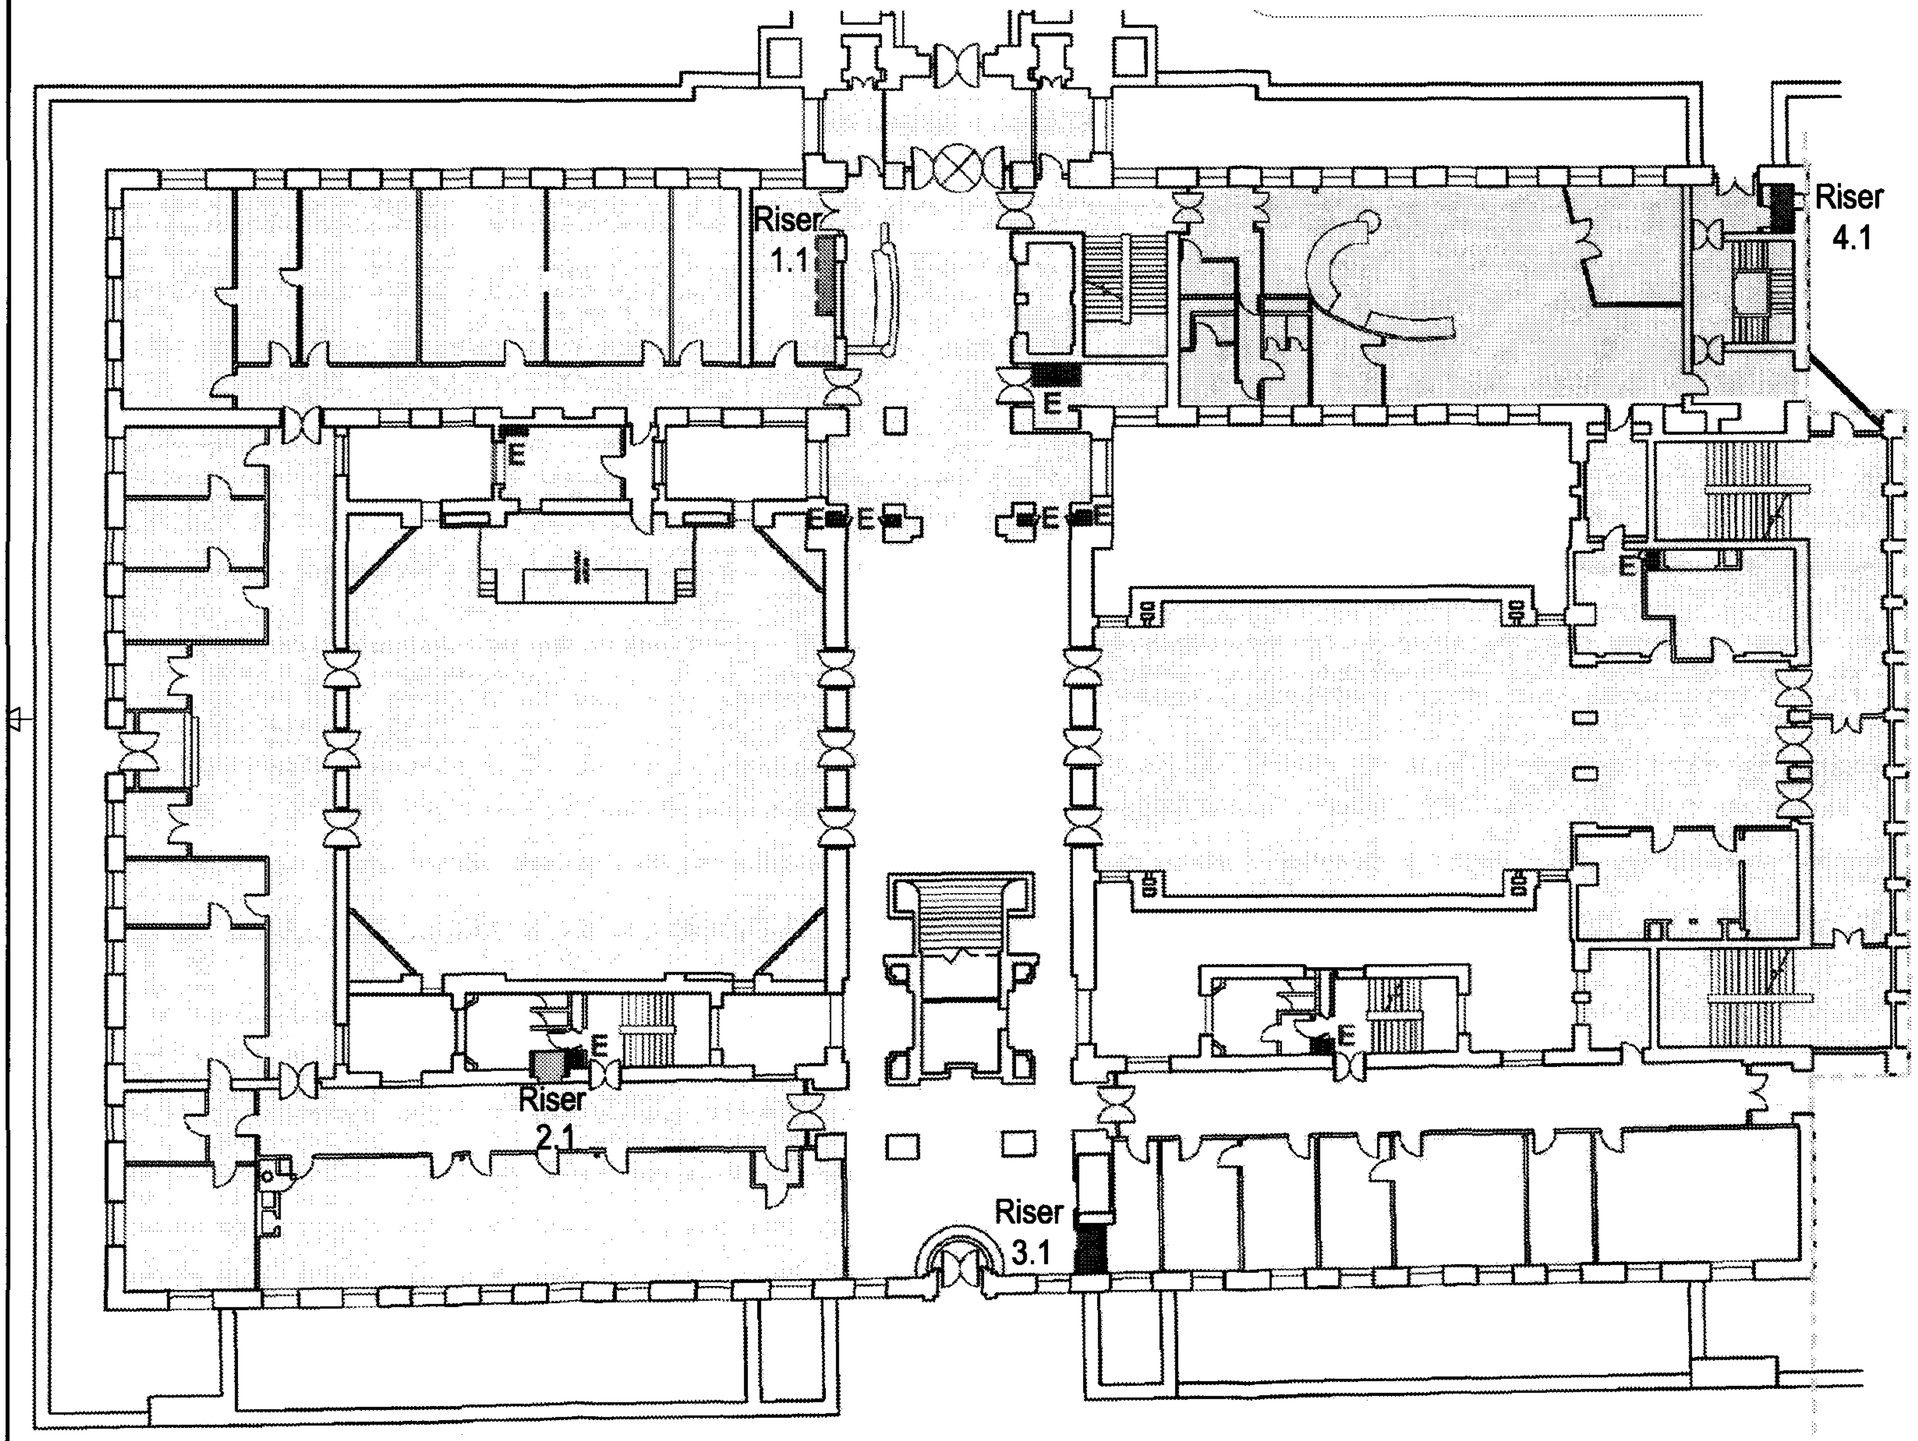

BUILDING DESIGN PARTNERSHIP SHALL HAVE NO RESPONSIBILITY FOR ANY USE MADE OF THIS DOCUMENT OTHER THAN FOR THAT WHICH IT WAS PREPARED AND ISSUED.

ALL DIMENSIONS SHOULD BE CHECKED ON SITE.

DO NOT SCALE FROM THIS DRAWING.

ANY DRAWING ERRORS OR DIVERGENCES SHOULD BE BROUGHT TO THE ATTENTION OF BUILDING DESIGN PARTNERSHIP AT THE ADDRESS SHOWN BELOW

NOTES

E - Existing Riser

- Area served by riser R1.1
- Area served by riser R2.1
- Area served by riser R3.1
- Area served by riser R4.1
- Area served by existing risers

FIRST ISSUE

REVISION / DESCRIPTION	DRAWN	CHECKED	DATE

KEY PLAN

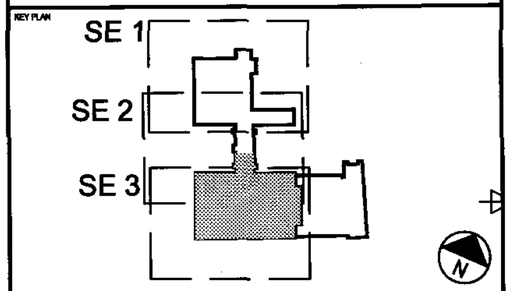

CLIENT

BDP

Building Design Partnership
Architects, Designers and Engineers
16 Brewhouse Yard, Clerkenwell
London, EC1V 4LJ
Tel +44 (0)20 7812 8000
Fax +44 (0)20 7812 8399
www.bdp.co.uk

PROJECT TITLE
UNIVERSITY OF LONDON
SENATE HOUSE
ZONE SE3

DRAWING TITLE
Enabling Works
Riser Distribution
Design Principles

SCALE @ A3
N/A

DATE
22.09.06

PROJECT NUMBER
P2000078

DRAWING No.
LB21D011

REVISION
-

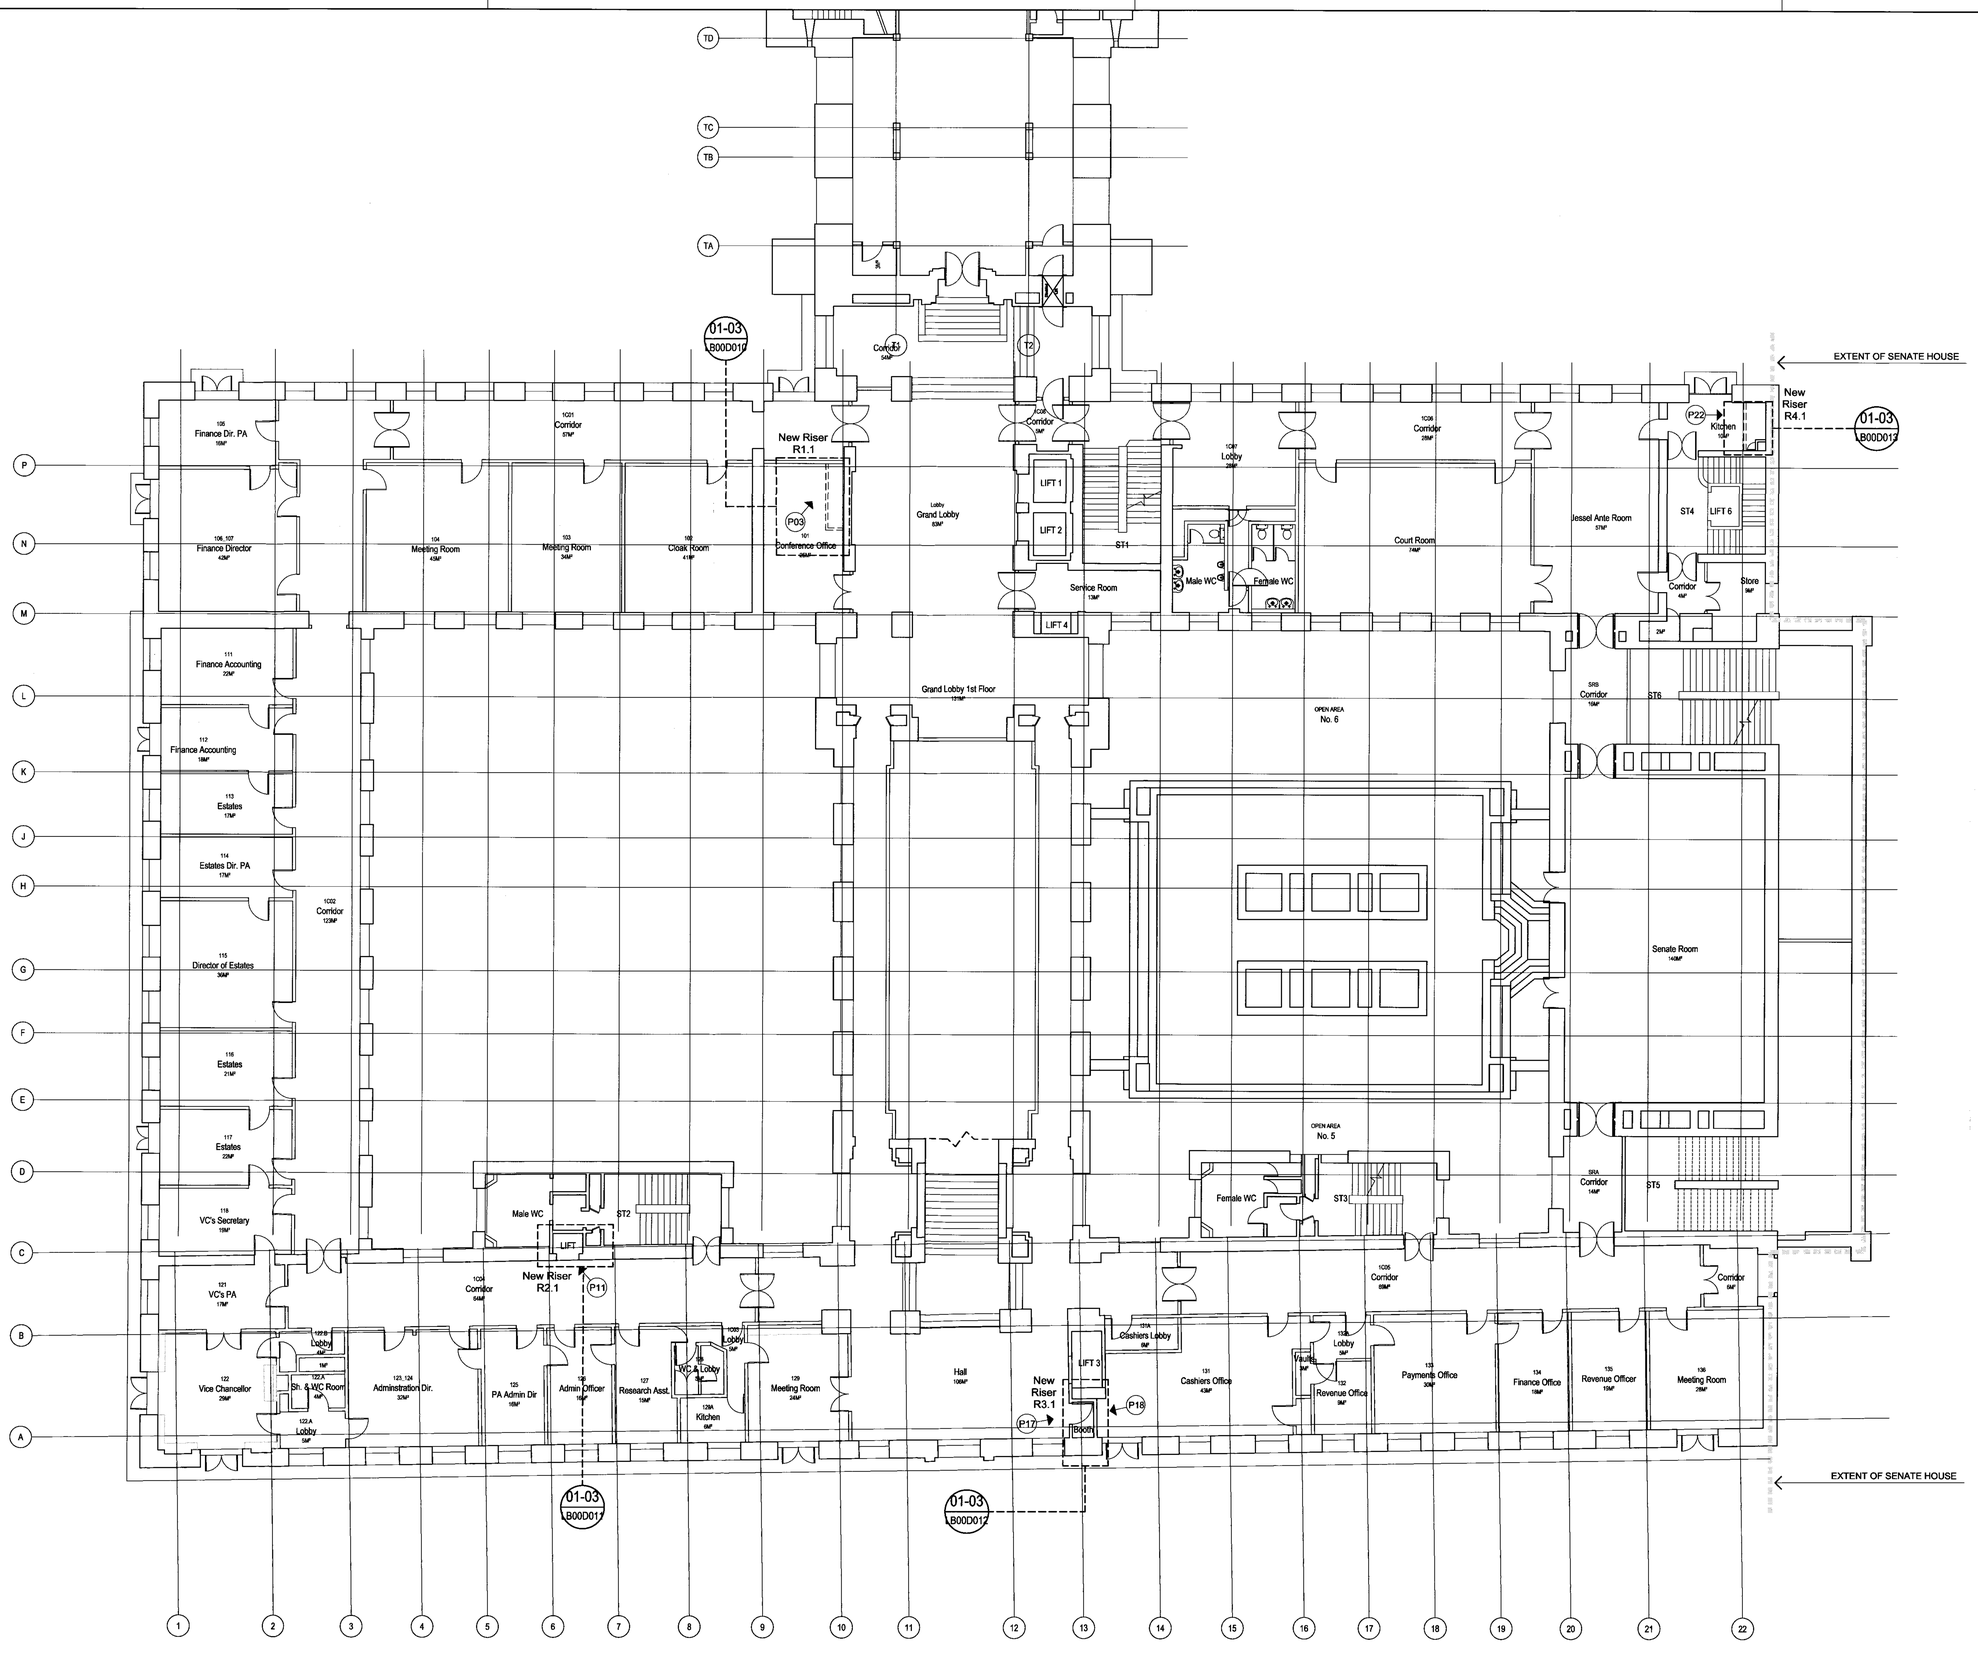

ECF DUALL HAVE NO RESPONSIBILITY FOR ANY USE MADE OF THIS DOCUMENT OTHER THAN FOR THAT WHICH IT WAS PREPARED AND ISSUED.
ALL DIMENSIONS SHOULD BE CHECKED ON SITE.
DO NOT SCALE FROM THIS DRAWING.
ANY DISCREPANCIES OR DIMENSIONS SHOULD BE BROUGHT TO THE ATTENTION OF BUILDING DESIGN PARTNERSHIP AT THE ADDRESS GIVEN BELOW

NOTES

L = Lift R = Riser

REVISION DESCRIPTION | DRAWN | APPROVED | DATE

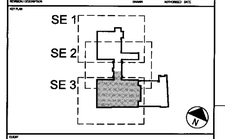

BDP
Building Design Partnership
Architects, Designers and Engineers
16 Brewhouse Yard, Clerkenwell
London, EC1V 4LJ
Tel +44 (0)20 7812 8000
Fax +44 (0)20 7812 8399
www.bdp.co.uk

PROJECT TITLE
UNIVERSITY OF LONDON
SENATE HOUSE
ZONE SE3

DRAWING TITLE
Enabling Works First Floor Existing General Arrangement Plan

SCALE @ A0: 1:100
DATE: 22.09.06
PROJECT NO.: P2000078
DRAWING No.: LB 21D110
REVISION: -

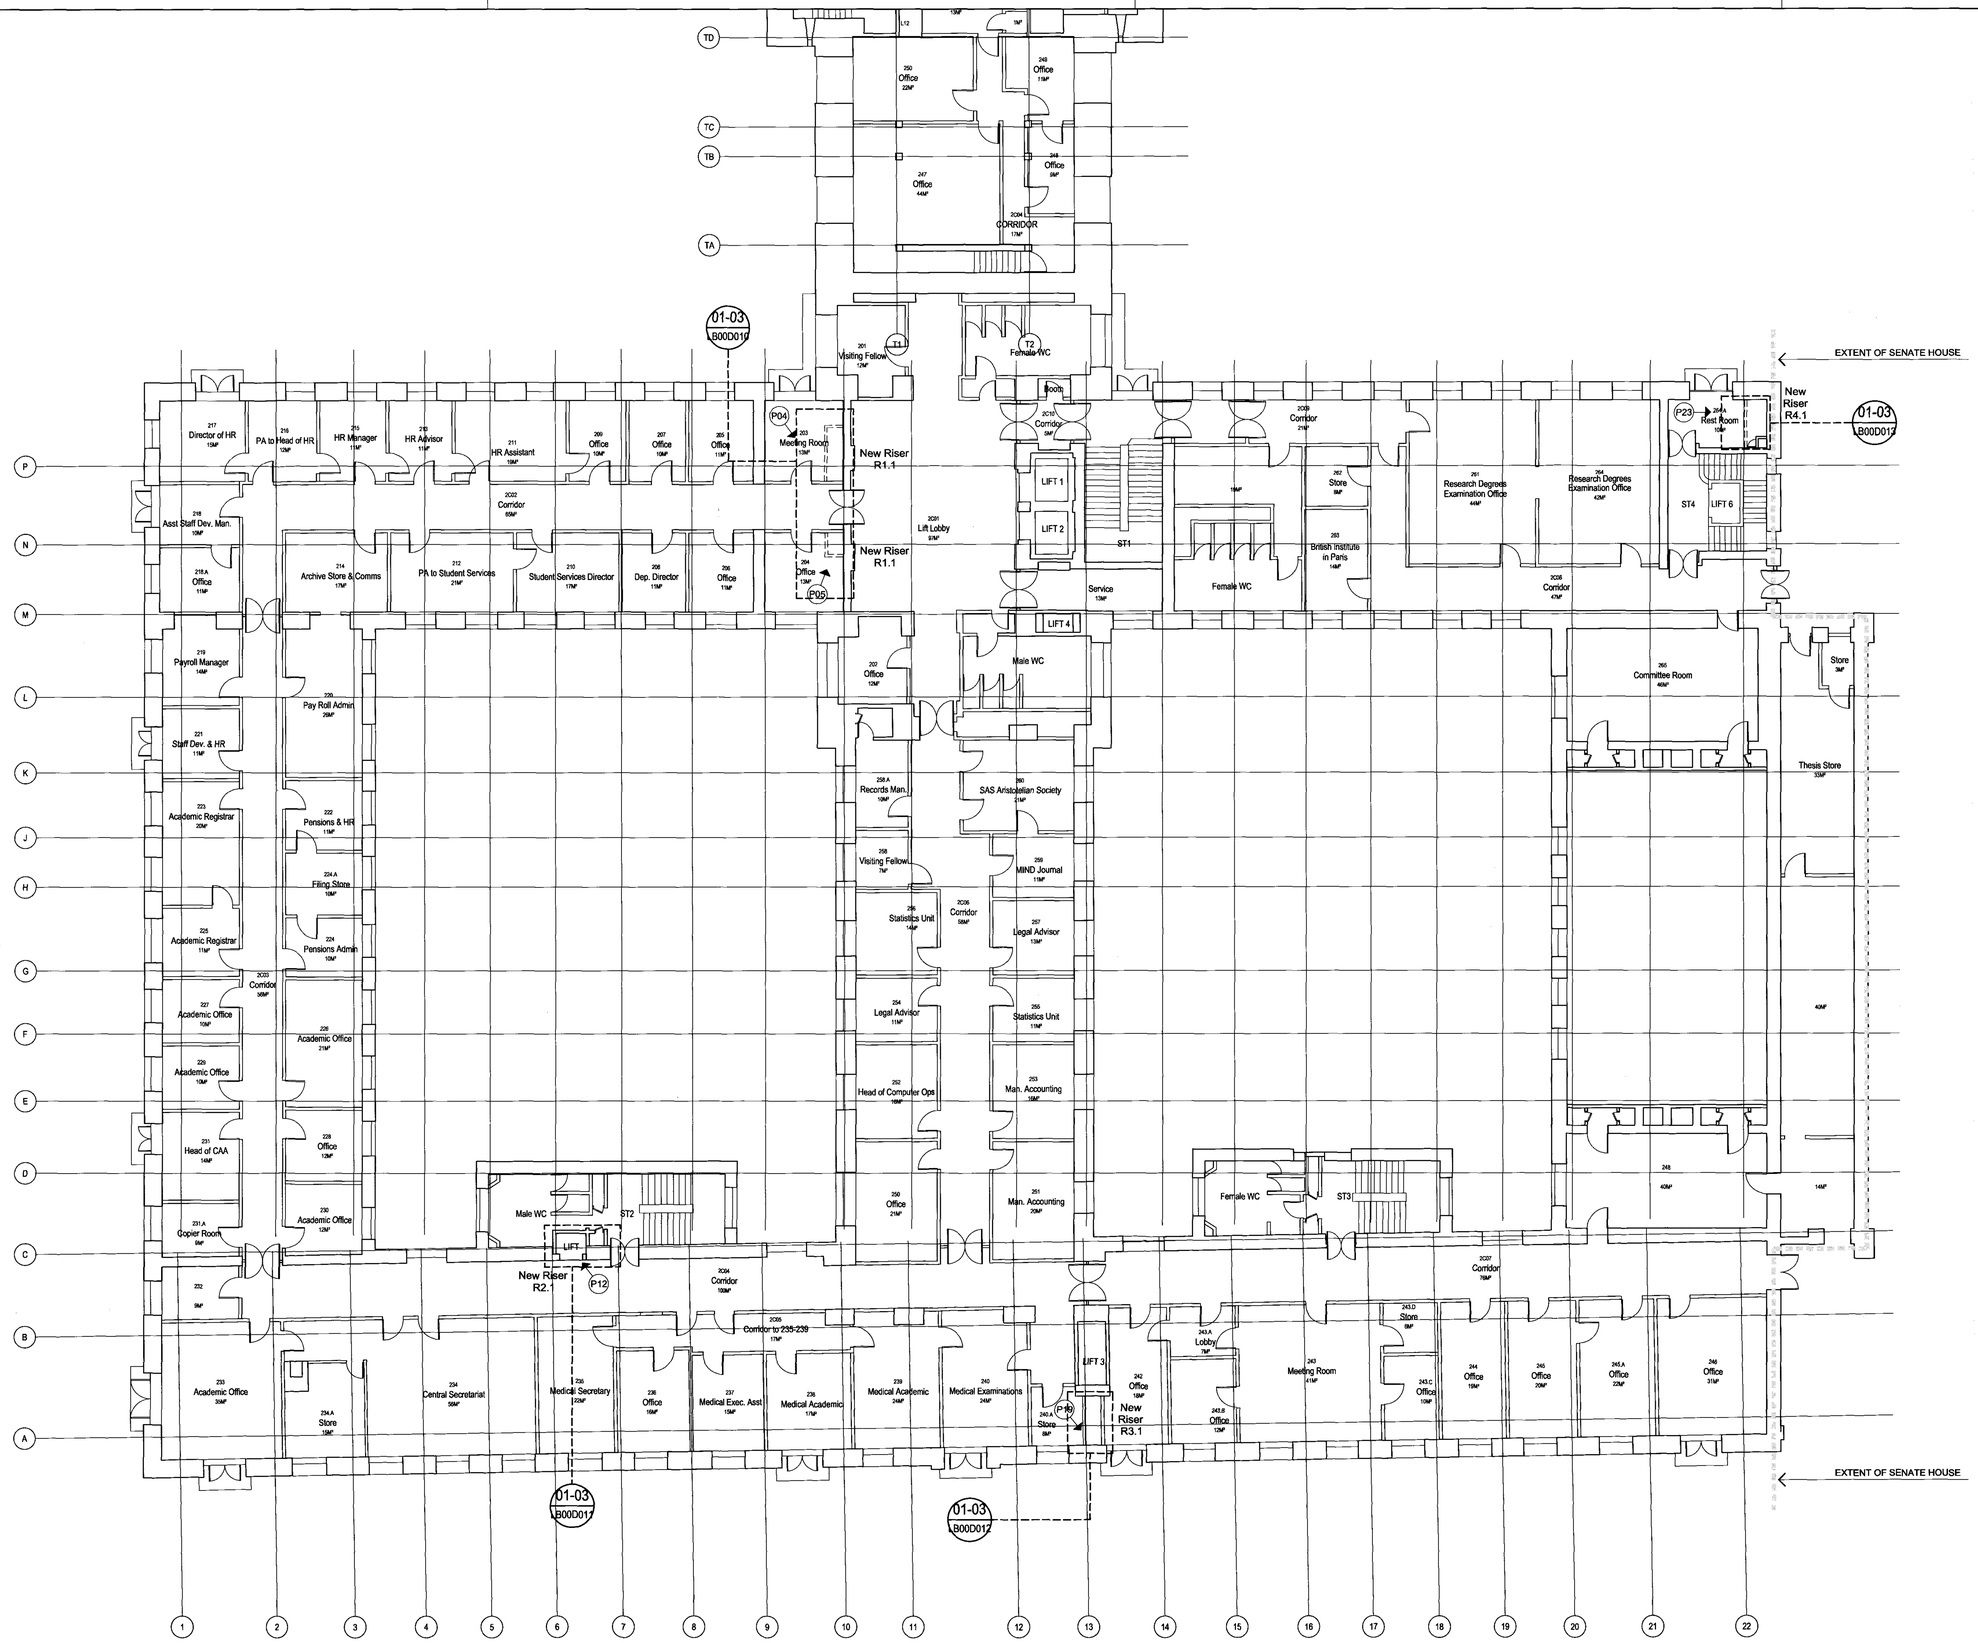

REP SHALL HAVE NO RESPONSIBILITY FOR ANY USE MADE OF THIS DOCUMENT OTHER THAN FOR THAT WHICH IT WAS PREPARED AND ISSUED.
ALL DIMENSIONS SHOULD BE CHECKED ON SITE.
DO NOT SCALE FROM THIS DRAWING
ANY DRAWING ERRORS OR OMISSIONS SHOULD BE BROUGHT TO THE ATTENTION OF BUILDING DESIGN PARTNERSHIP AT THE ADDRESS SHOWN BELOW

NOTES

L = Lift R = Riser

READ IN CONJUNCTION WITH:

REVISION	DESCRIPTION	DRAWN	AUTHORISED	DATE

SE 1
SE 2
SE 3

BDP
Building Design Partnership
Architects, Designers and Engineers
16 Brewhouse Yard, Clerkenwell
London, EC1V 4LJ
Tel +44 (0)20 7812 8000
Fax +44 (0)20 7812 8399
www.bdp.co.uk

PROJECT TITLE
UNIVERSITY OF LONDON
SENATE HOUSE
ZONE SE3

DRAWING TITLE
Enabling Works Second Floor Existing General Arrangement Plan

SCALE @ A0: 1:100
DATE: 22.09.06
PROJECT NUMBER: P2000078
DRAWING NUMBER: LB 21D210
REVISION: -

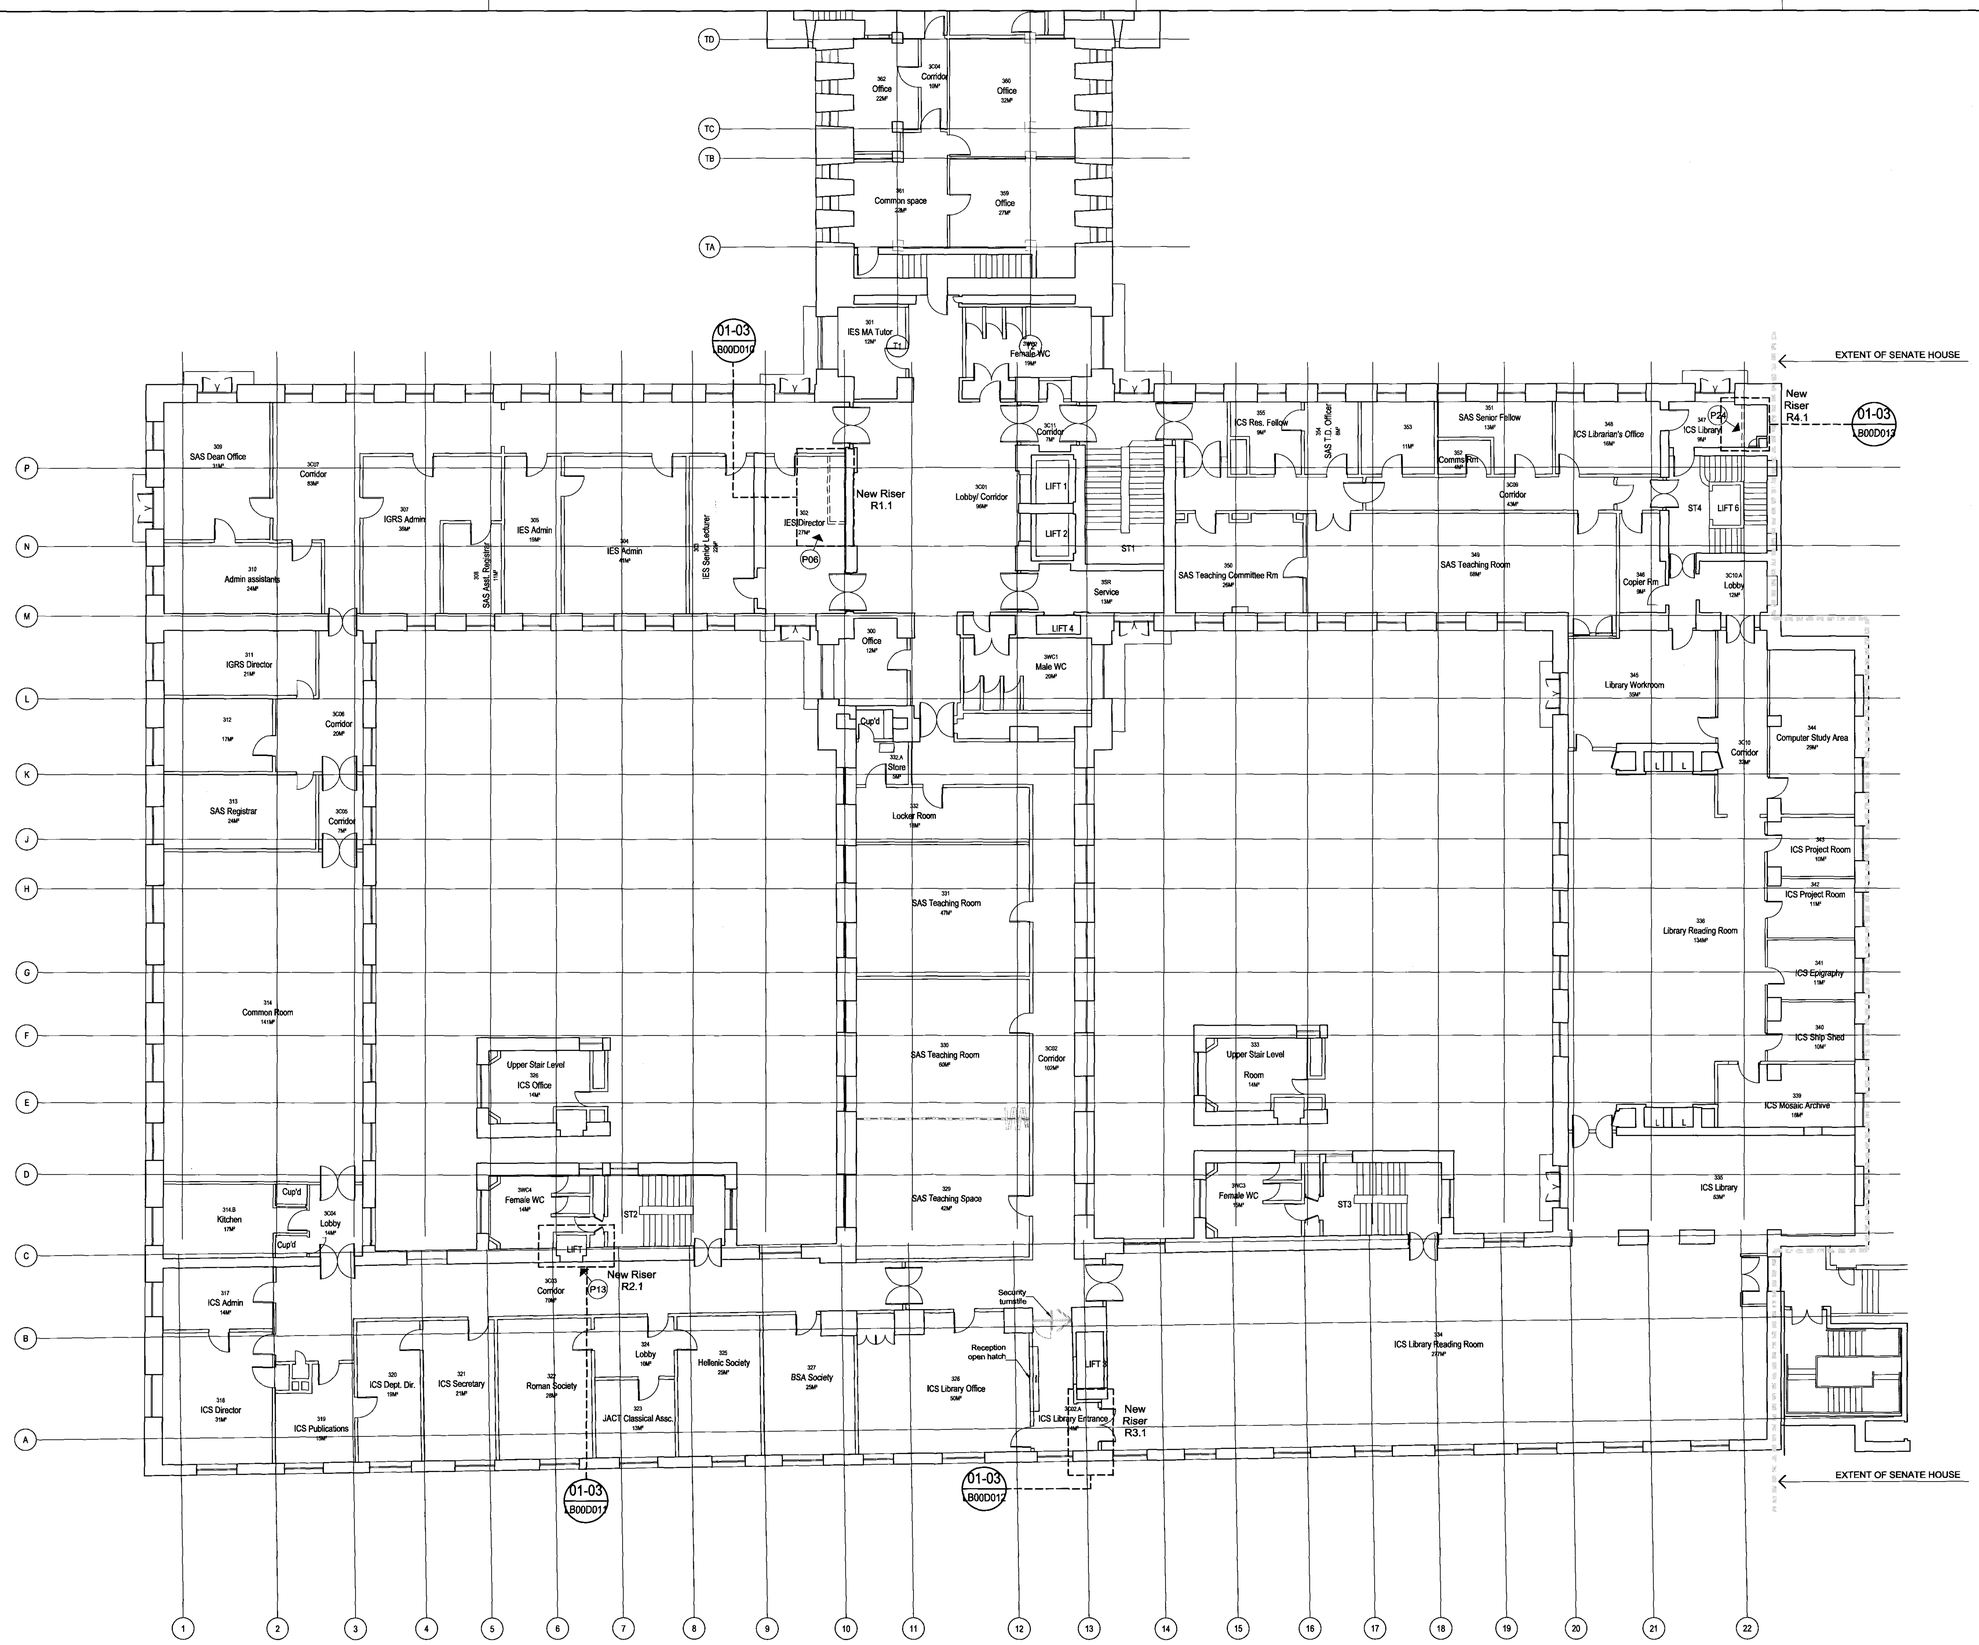

BDP SHALL HAVE NO RESPONSIBILITY FOR ANY USE MADE OF THIS DOCUMENT OTHER THAN FOR THAT WHICH IT WAS PREPARED AND ISSUED.
ALL DIMENSIONS SHOULD BE CHECKED ON SITE.
DO NOT SCALE FROM THIS DRAWING.
ANY DRAWING ERRORS OR DISCREPANCIES SHOULD BE BROUGHT TO THE ATTENTION OF BUILDING DESIGN PARTNERSHIP AT THE ADDRESS SHOWN BELOW

NOTES

L = Lift R = Riser

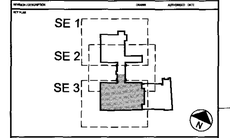

BDP
Building Design Partnership
Architects, Designers and Engineers
16 Brewhouse Yard, Clerkenwell
London, EC1V 4LJ
Tel +44 (0)20 7812 8000
Fax +44 (0)20 7812 8399
www.bdp.co.uk

PROJECT TITLE
UNIVERSITY OF LONDON
SENATE HOUSE
ZONE SE3

DRAWING TITLE
Enabling Works Third Floor
Existing General
Arrangement Plan

SCALE @ A0
1:100

DATE
22.09.06

PROJECT NO. P2000078
DRAWING No. LB 21D310
REVISION -

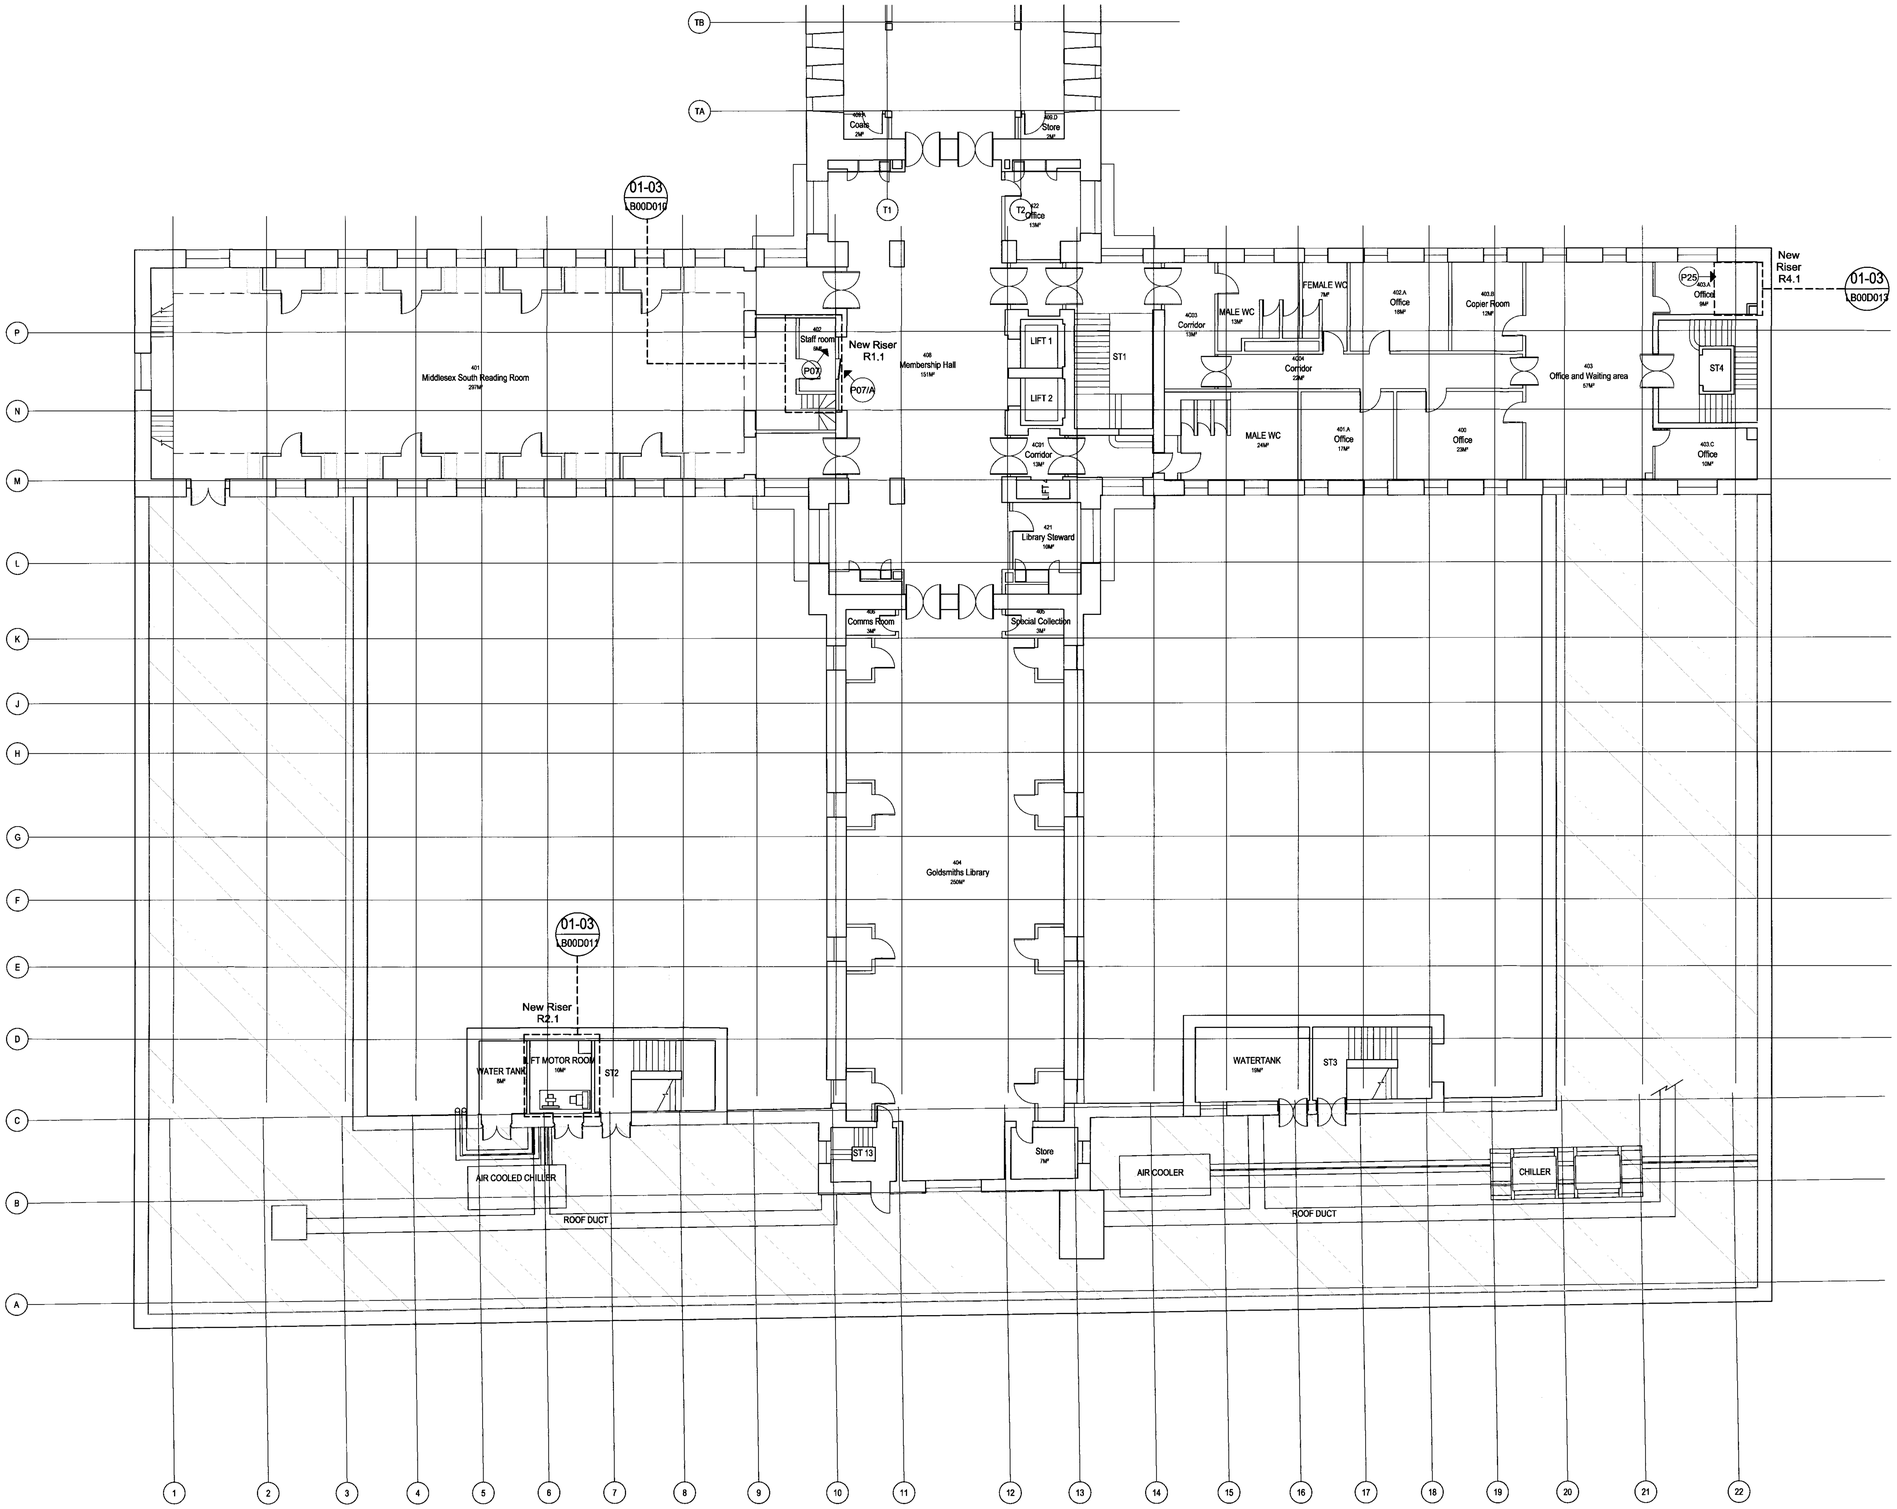

BDP SHALL HAVE NO RESPONSIBILITY FOR ANY USE MADE OF THIS DOCUMENT OTHER THAN FOR THAT WHICH IT WAS PREPARED AND ISSUED.
ALL DIMENSIONS SHOULD BE CHECKED ON SITE
DO NOT SCALE FROM THIS DRAWING
ANY DRAWING ERRORS OR DISCREPANCIES SHOULD BE BROUGHT TO THE ATTENTION OF BUILDING DESIGN PARTNERSHIP AT THE ADDRESS SHOWN BELOW

NOTES

L = Lift R = Riser

REVISION DESCRIPTION DRAWN AUTHORISED DATE

KEY PLAN

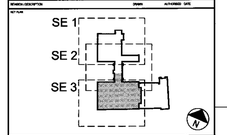

CLIENT

BDP

Building Design Partnership
Architects, Designers and Engineers
16 Brewhouse Yard, Clerkenwell
London, EC1V 4LJ
Tel +44 (0)20 7812 8000
Fax +44 (0)20 7812 8399
www.bdp.co.uk

PROJECT TITLE
UNIVERSITY OF LONDON
SENATE HOUSE
ZONE SE3

DRAWING TITLE
Enabling Works Fourth Floor
Existing General
Arrangement Plan

SCALE @ A0
1:100

DATE
22.09.06

PROJECT NUMBER
P2000078

DRAWING No.
LB 21D410

REVISION
-

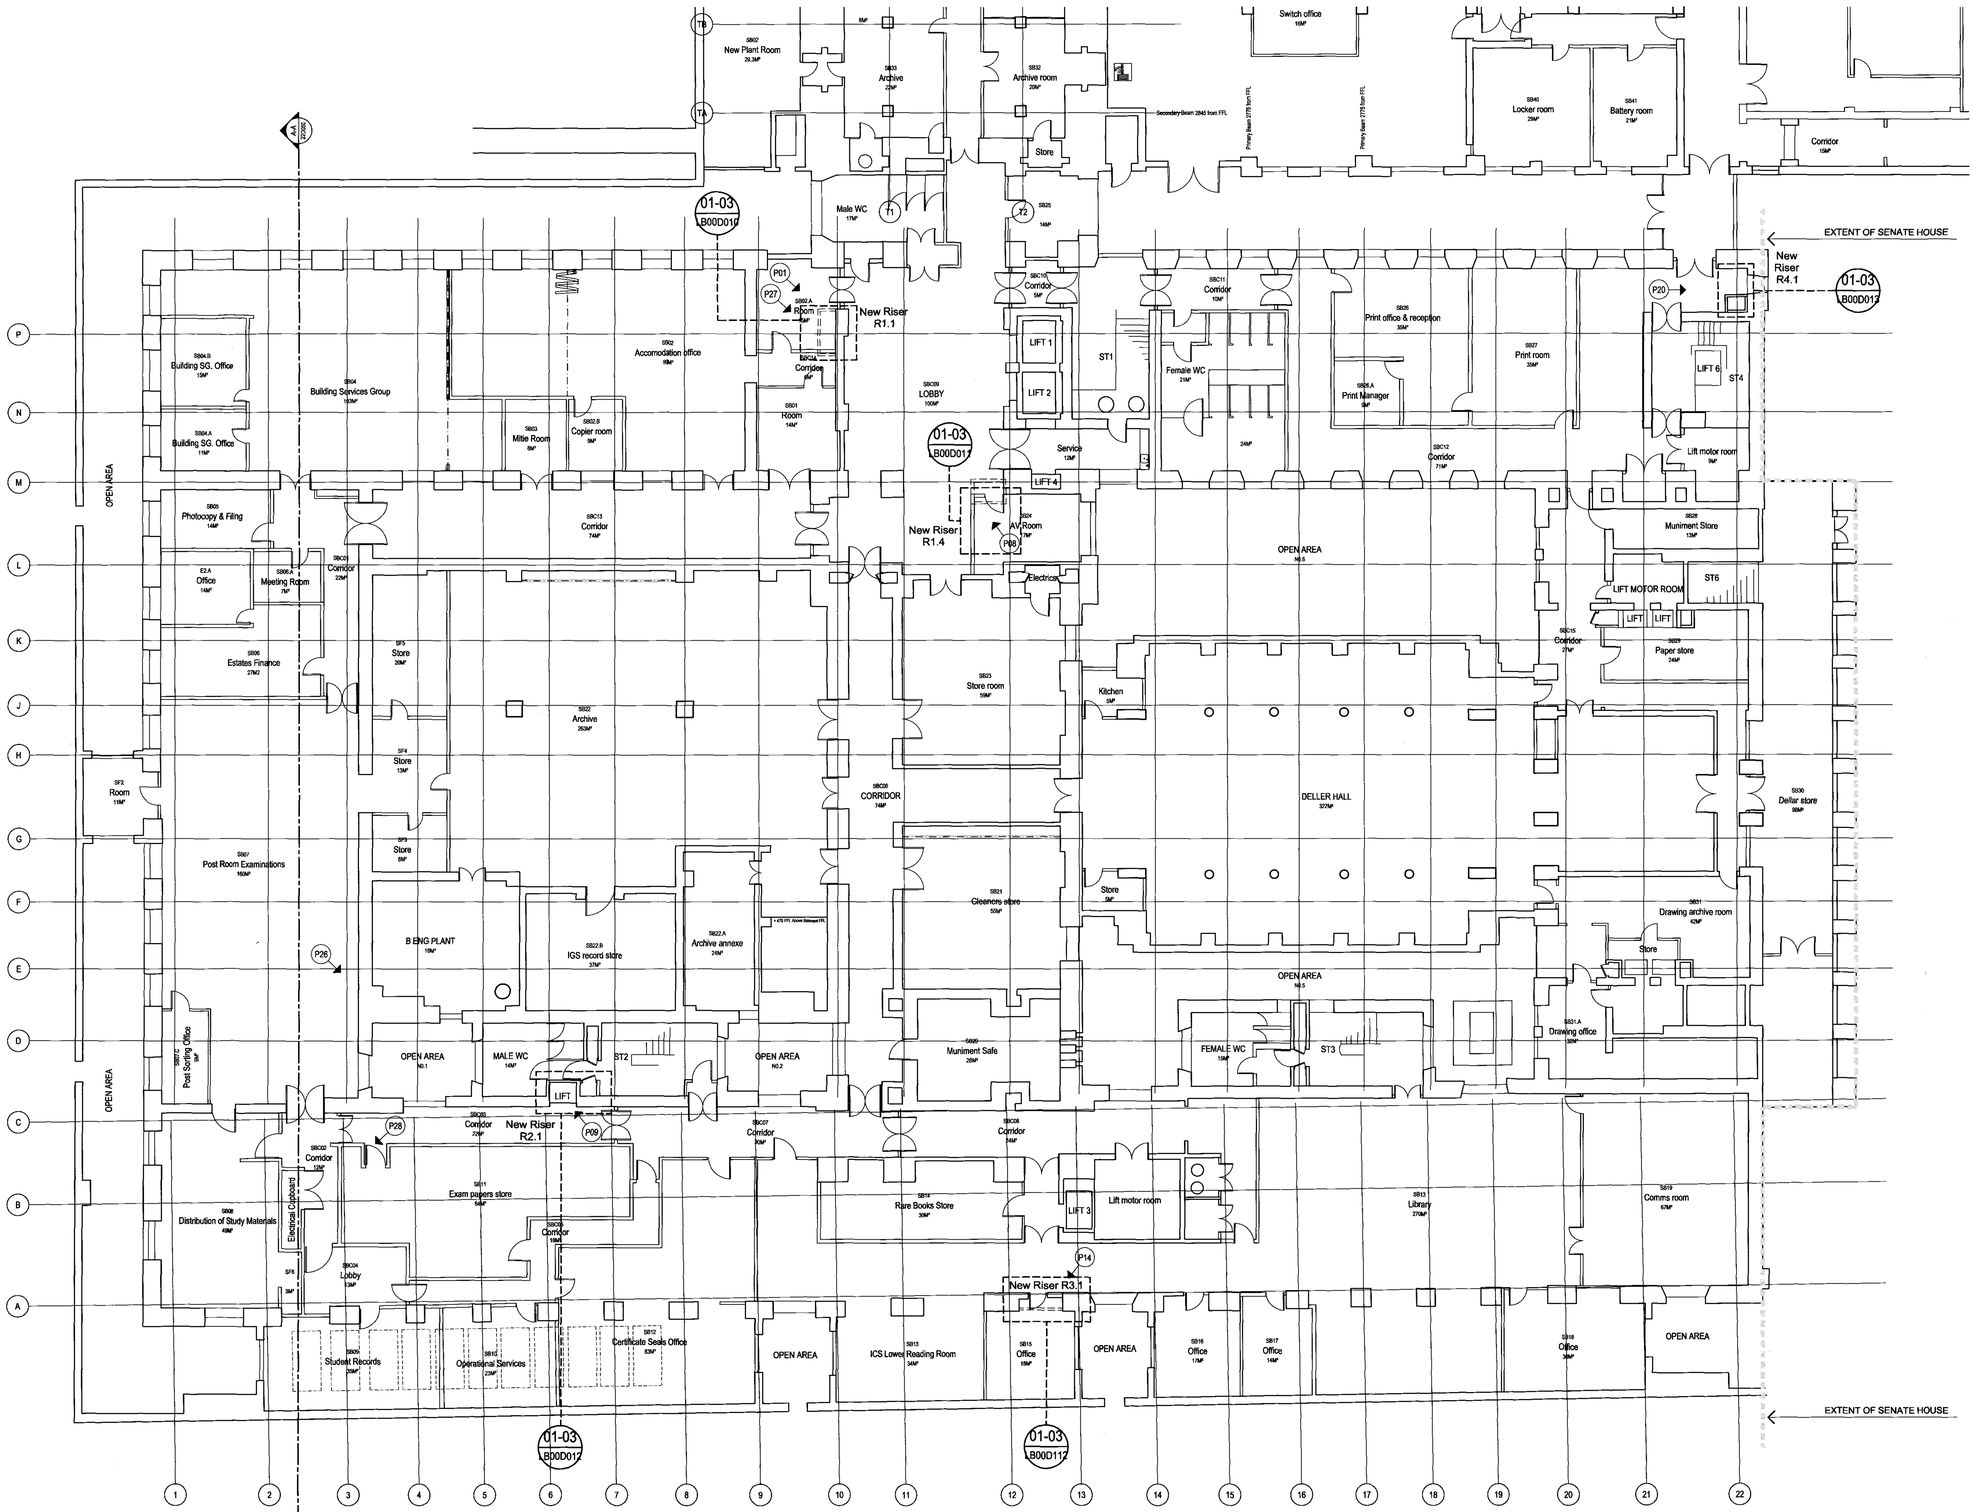

EXTENT OF SENATE HOUSE

BDP

Building Design Partnership
Architects, Designers and Engineers
16 Brewhouse Yard, Clerkenwell
London, EC1V 4LJ
Tel +44 (0)20 7812 8000
Fax +44 (0)20 7812 8399
www.bdp.co.uk

UNIVERSITY OF LONDON
SENATE HOUSE
ZONE SE3

Enabling Works Basement Existing General Arrangement Plan

SCALE	@ A0 1:100
DATE	22.09.06
PROJECT NO.	P2000078
DRAWING NO.	LB 21DB10
REVISION	-

BDP SHALL HAVE NO RESPONSIBILITY FOR ANY USE MADE OF THIS DOCUMENT OTHER THAN FOR THAT WHICH IT WAS PREPARED AND ISSUED.
ALL DIMENSIONS SHOULD BE CHECKED ON SITE.
DO NOT SCALE FROM THIS DRAWING.
ANY DRAWING ERRORS OR DISCREPANCIES SHOULD BE BROUGHT TO THE ATTENTION OF BUILDING DESIGN PARTNERSHIP AT THE ADDRESS SHOWN BELOW

NOTES

L = Lift R = Riser

Sect. A 22/06/06 — Detail reference

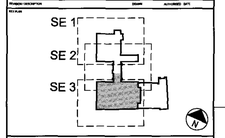

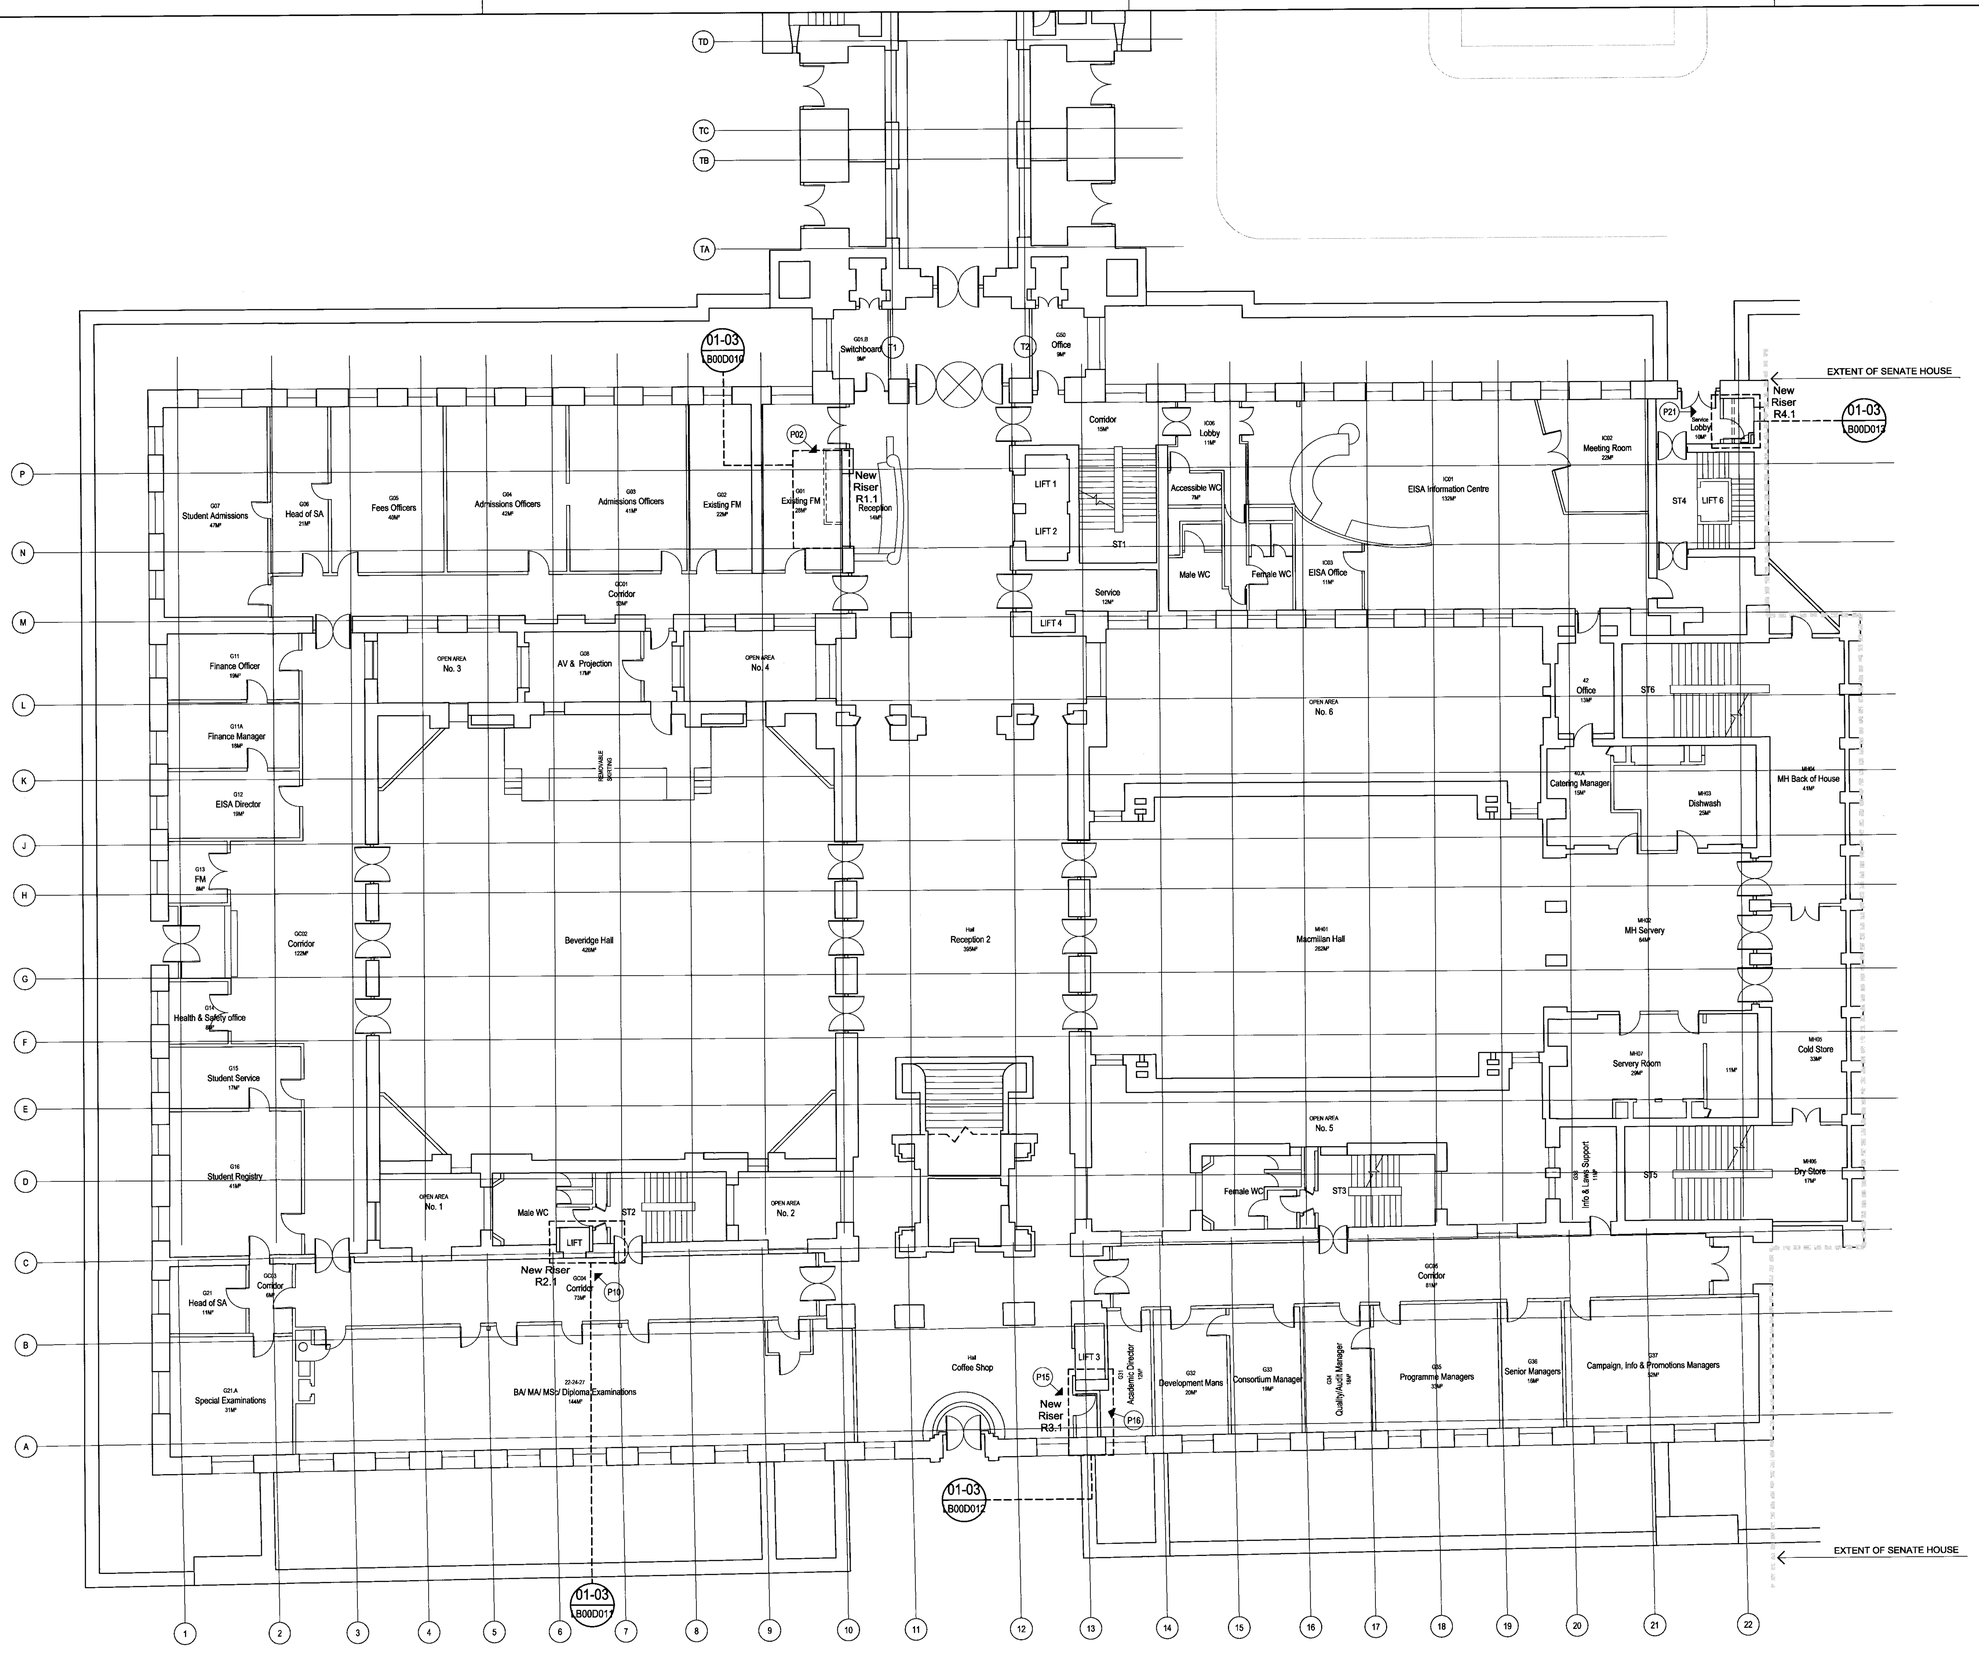

BDP WILL HAVE NO RESPONSIBILITY FOR ANY USE MADE OF THIS DOCUMENT OTHER THAN FOR THAT WHICH IT WAS PREPARED AND ISSUED.
ALL DIMENSIONS SHOULD BE CHECKED ON SITE.
DO NOT SCALE FROM THIS DRAWING.
ANY DRAWING ERRORS OR DISCREPANCIES SHOULD BE BROUGHT TO THE ATTENTION OF BUILDING DESIGN PARTNERSHIP AT THE ADDRESS SHOWN BELOW

NOTES

L = Lift R = Riser

REVISION DESCRIPTION | DRAWN | APPROVED | DATE

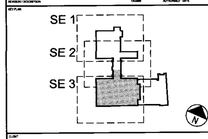

BDP
Building Design Partnership
Architects, Designers and Engineers
16 Brewhouse Yard, Clerkenwell
London, EC1V 4LJ
Tel +44 (0)20 7812 8000
Fax +44 (0)20 7812 8399
www.bdp.co.uk

PROJECT TITLE
UNIVERSITY OF LONDON
SENATE HOUSE
ZONE SE3

DRAWING TITLE
Enabling Works Ground Floor Existing General Arrangement Plan

SCALE @ A0 1:100
DATE 22.09.06

PROJECT NUMBER P2000078
DRAWING NUMBER LB 21DG10
REVISION -