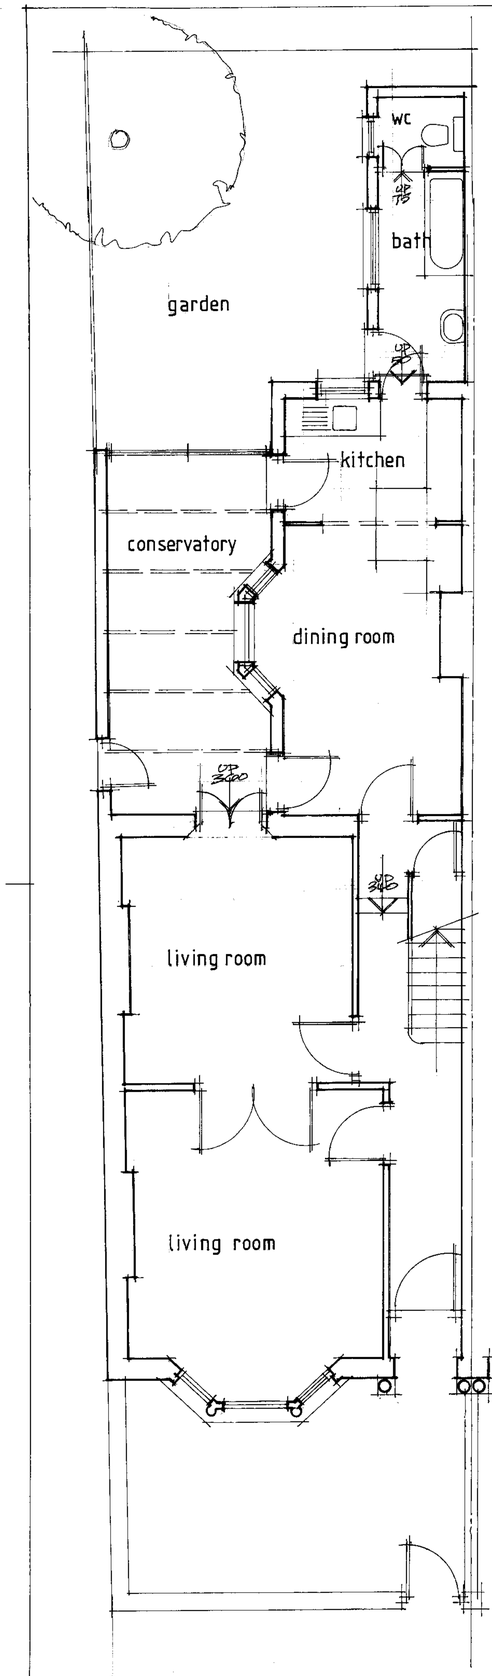

GROUND FLOOR PLAN

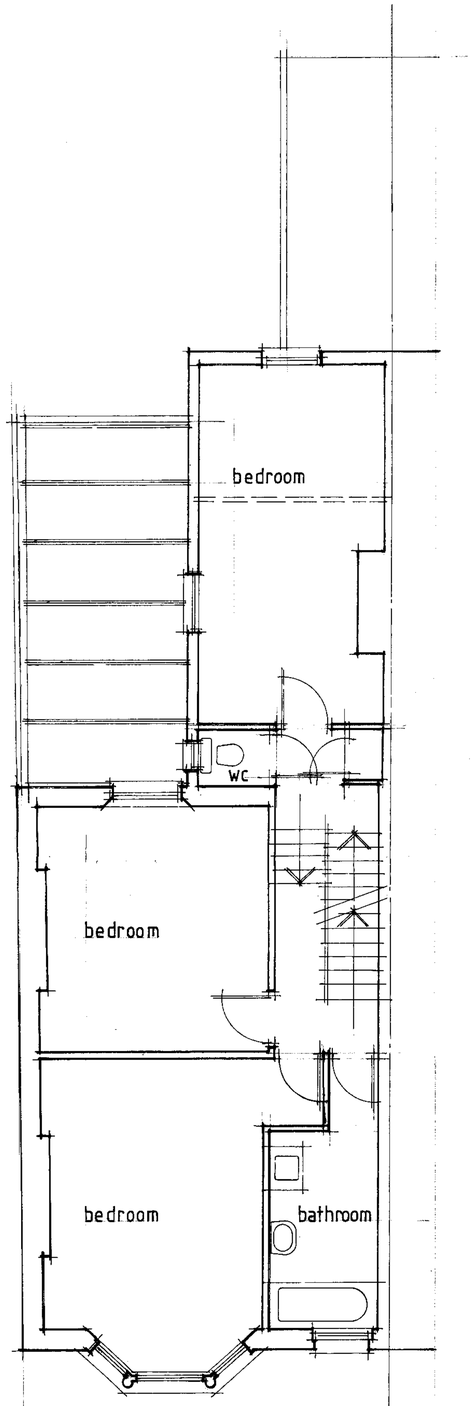

FIRST FLOOR PLAN

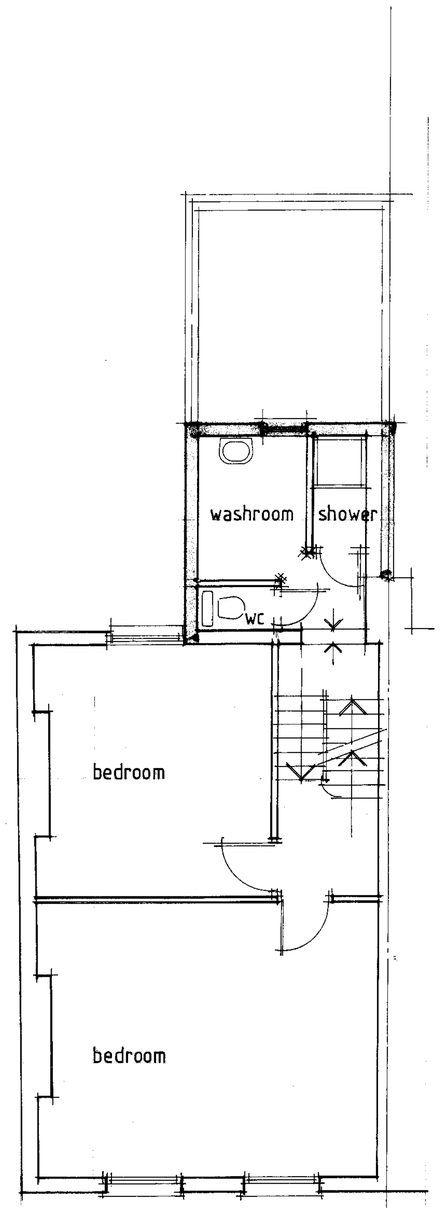

SECOND FLOOR PLAN

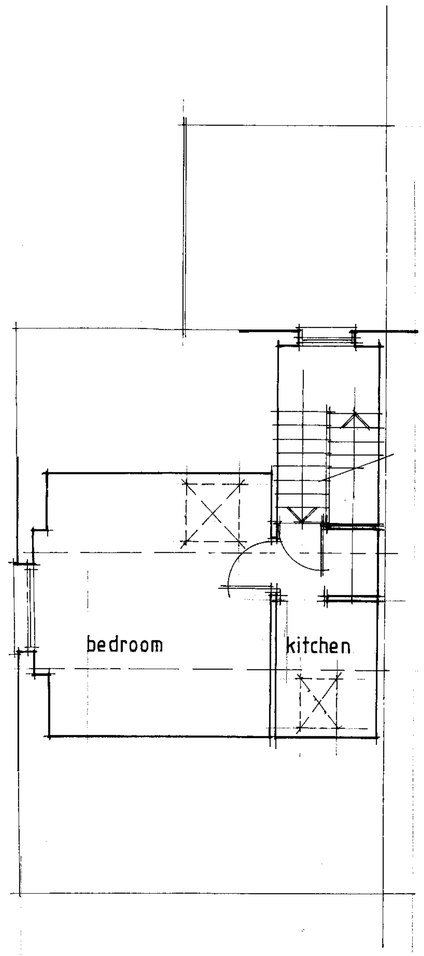

THIRD FLOOR PLAN

DESCRIPTION	DATE	REV

DAVID F. EWINS RIBA
ARCHITECT
11 ROSTON GARDENS
BRENTFORD
MIDDLESEX TW8 9LS
OFFICE 020 8560 7934
MOBILE 07814 727674

CLIENT
MIKE DAVIES ESQ

JOB
84 MANSFIELD ROAD
LONDON NW3

DRAWING TITLE
SURVEY
floor plans

DATE ~~SEPTEMBER~~ 2000 DRAWN JE

SCALE 1:100

JOB No	DRAWING No	REVISION
198	02	

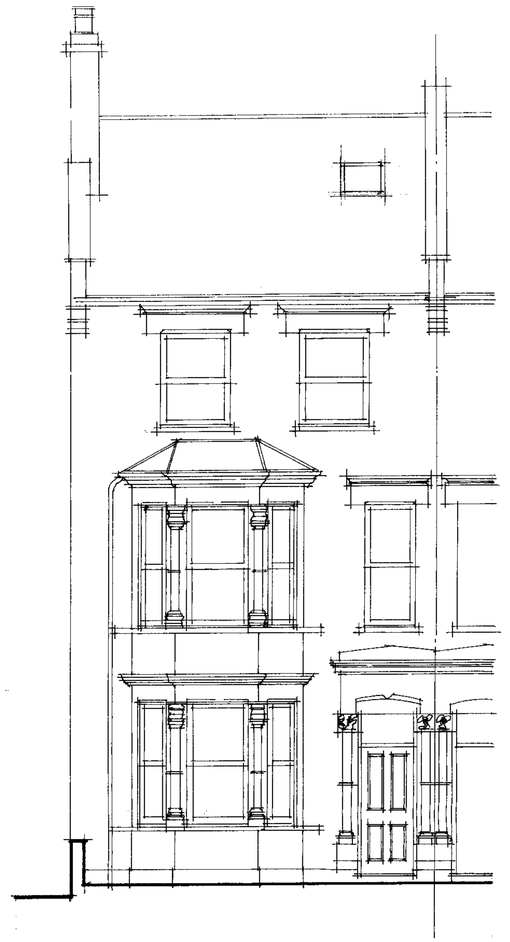

FRONT ELEVATION

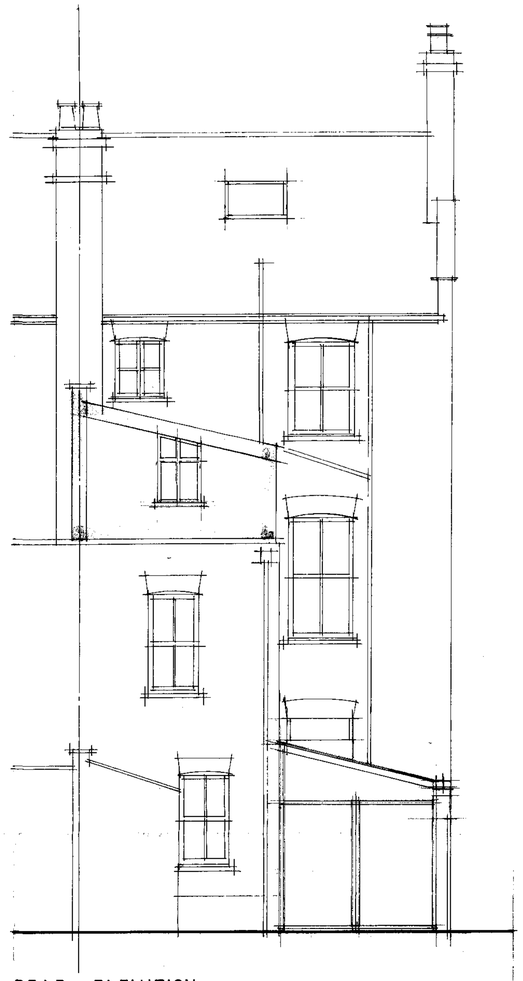

REAR ELEVATION

SECTION THROUGH GARAGES and ESTELLE ROAD ELEVATION

DESCRIPTION	DATE	REV

DAVID E. EWINS RIBA
ARCHITECT
[illegible]

CLIENT
MIKE DAVIES ESQ

JOB
84 MANSFIELD ROAD
LONDON NW3

DRAWING TITLE
SURVEY
elevations

DATE [illegible] | DRAWN [illegible]
SCALE 1:50

JOB No	DRAWING No	REVISION
198	03	