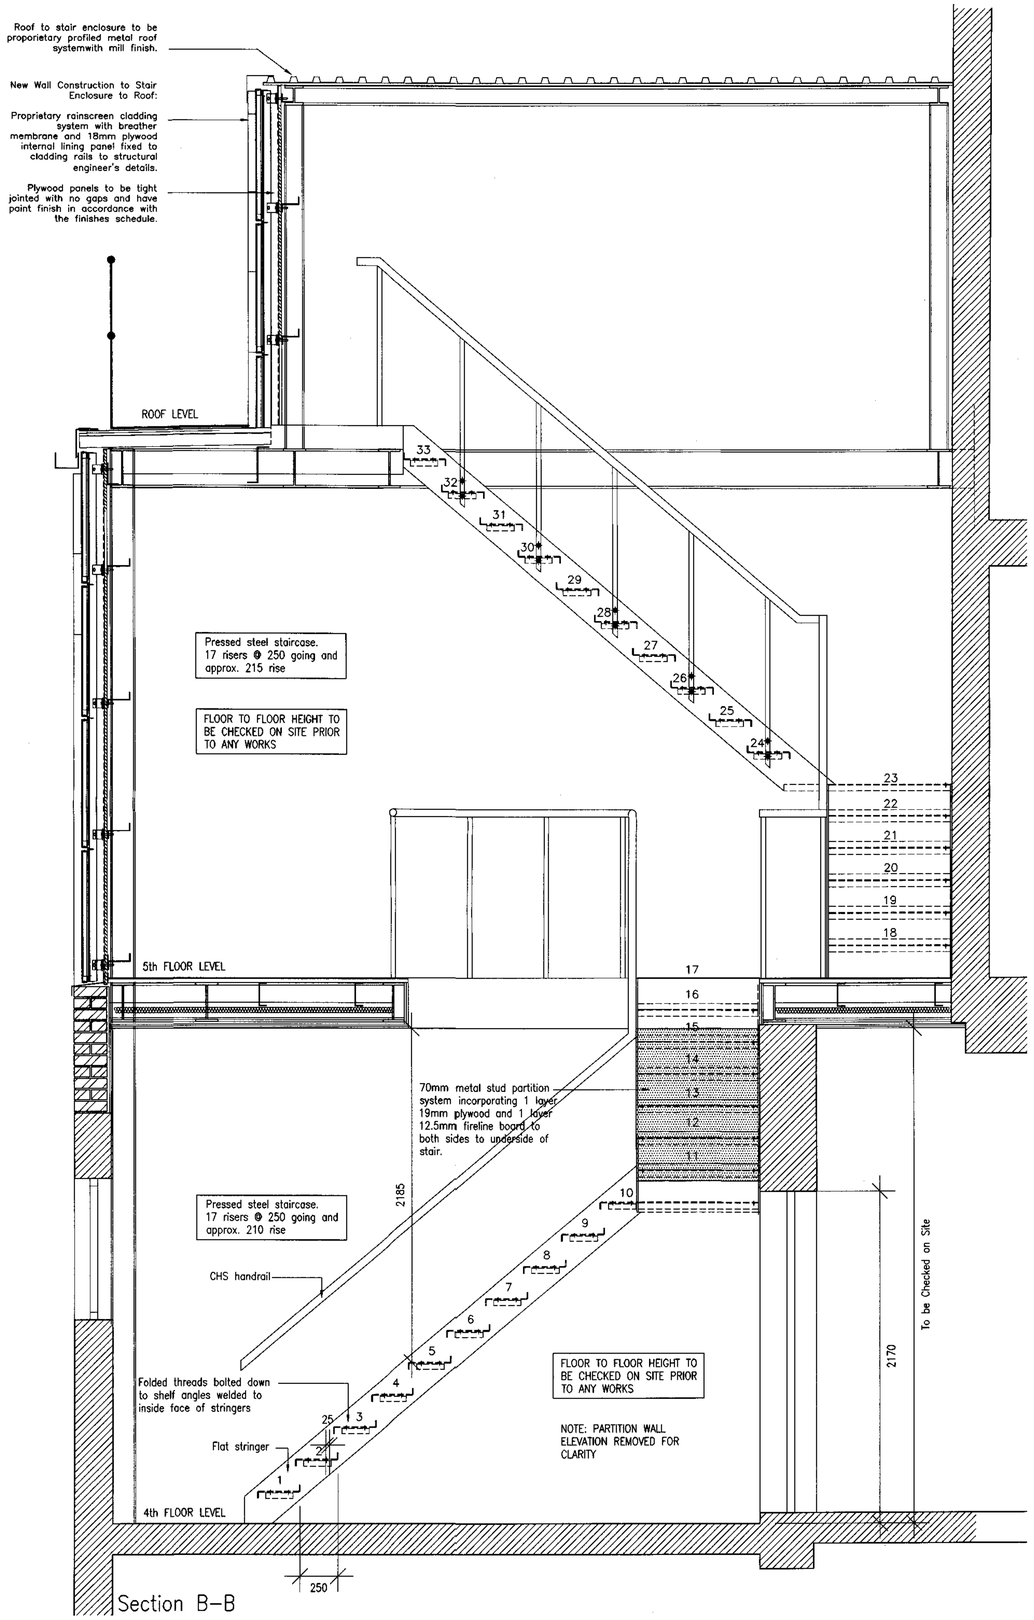

Section B–B

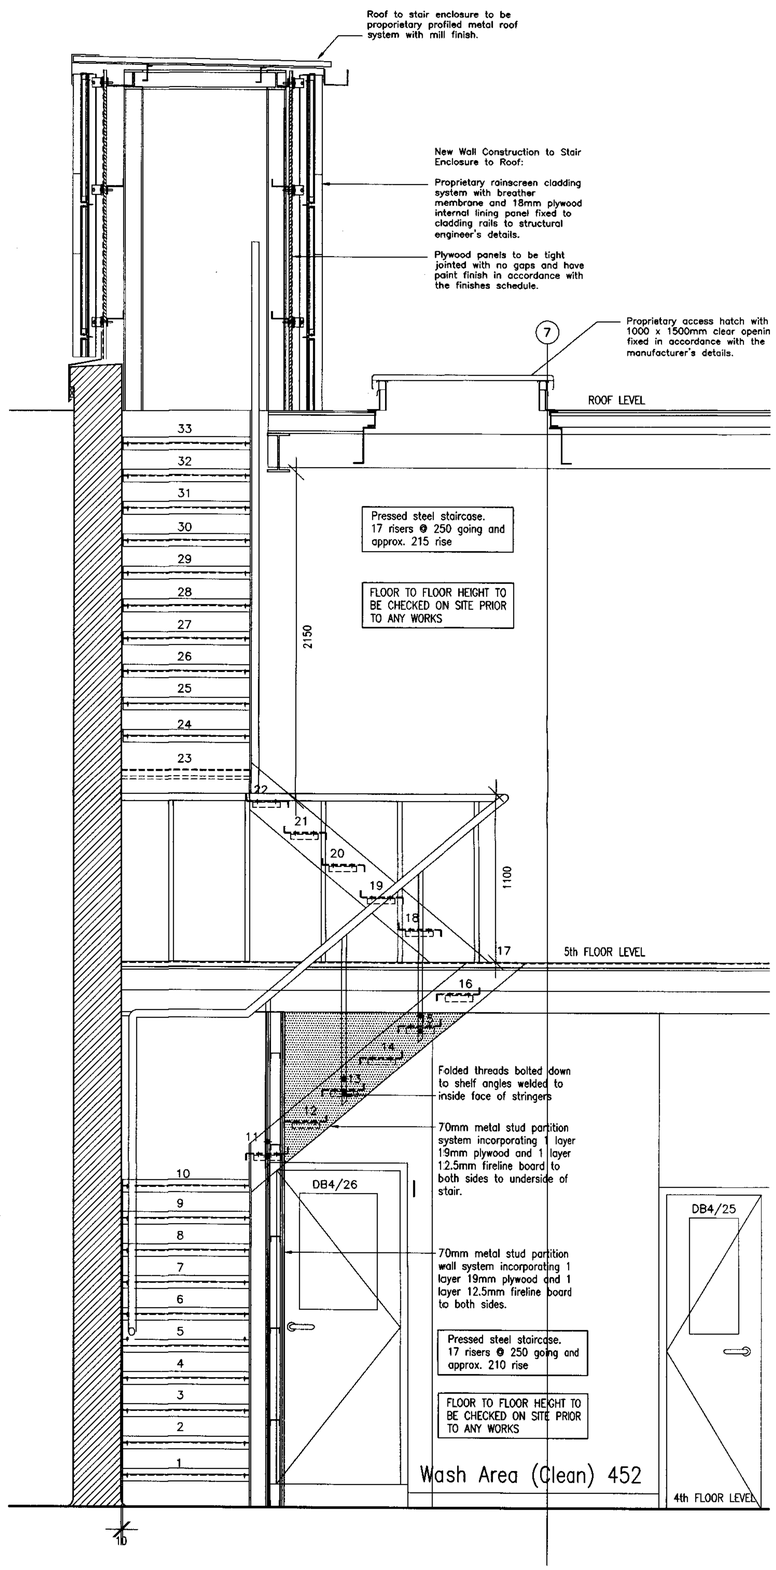

Section A–A

DO NOT SCALE from this drawing

Contractors must verify all dimensions on site before setting out, commencing work, or making any shop drawings.

Notes

Rev	Description	Date
C	Size of Enclosure Revised.	30.10.06
B	Additional flights & stair enclosure added. Detail moved to dwg no. 2462-189.	20.10.06
A	ISSUED FOR TENDER	13.09.06
A	Ceiling revised.	13.09.06

Client

Job title

SRIF III PROJECT

Drawing title

PROPOSED MAINTENANCE STAIRCASE SECTIONS

Scale	Date	Drawn
1:20/1:5@A1	AUG 06	MH

Drawing No

2462-190 C

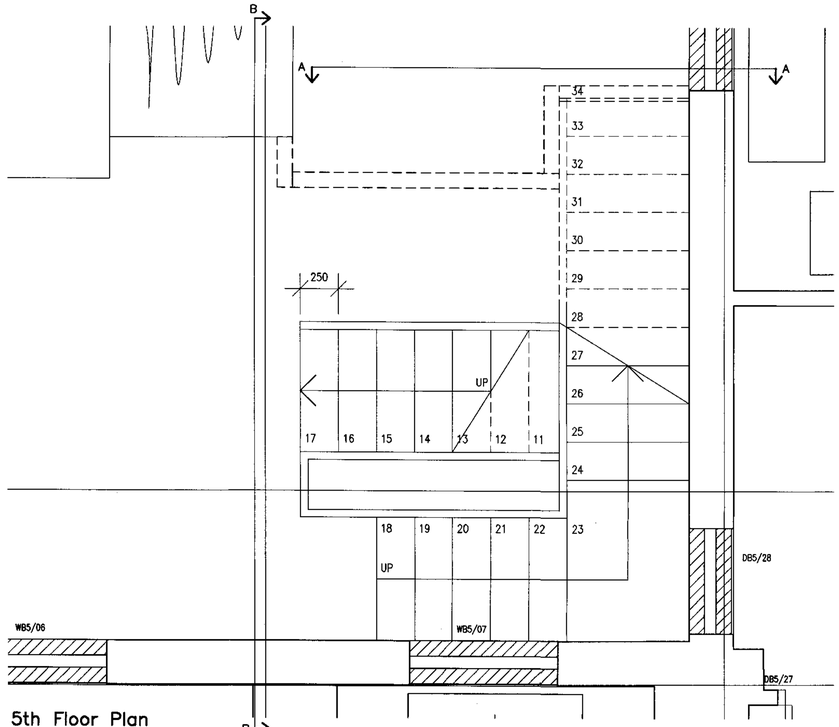

5th Floor Plan
Layout 1:20

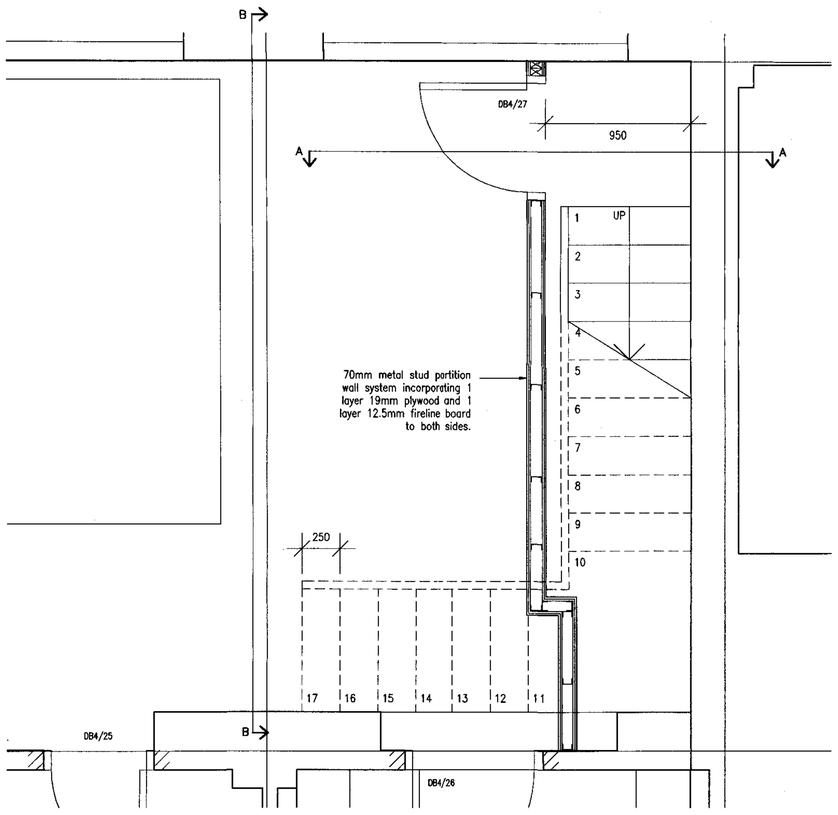

4th Floor Plan Layout 1:20

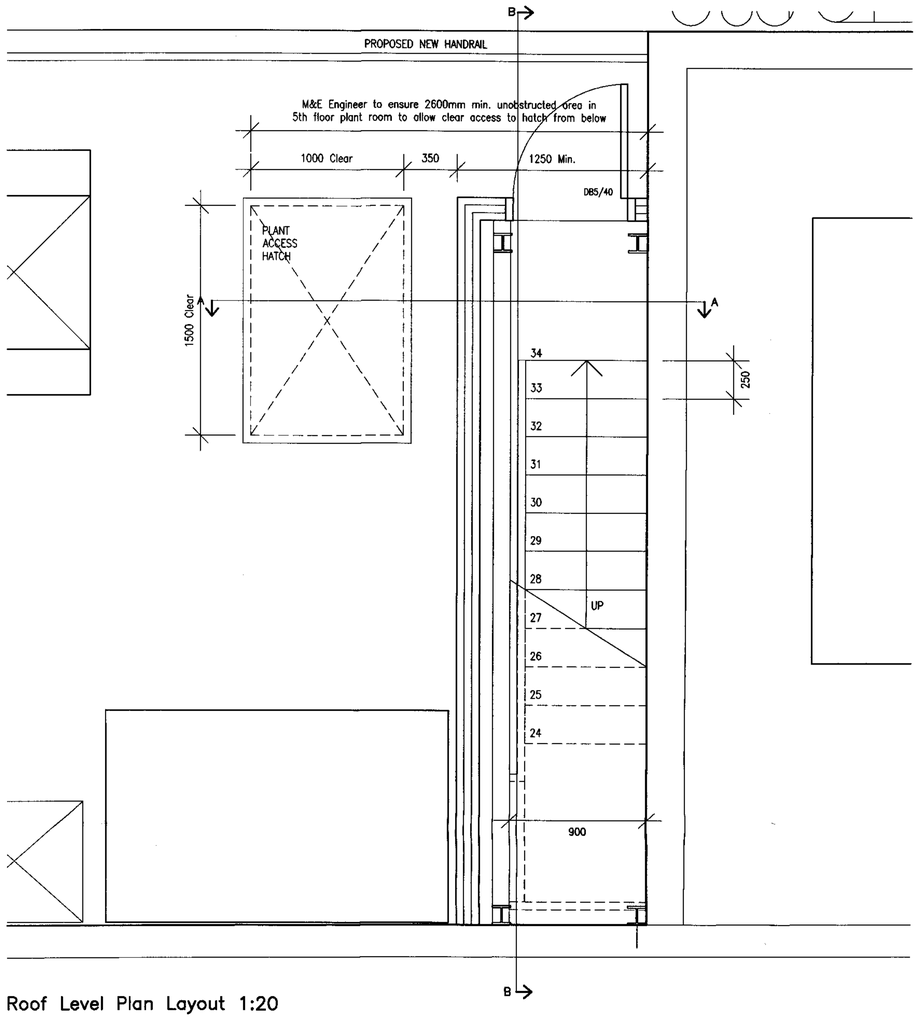

Roof Level Plan Layout 1:20

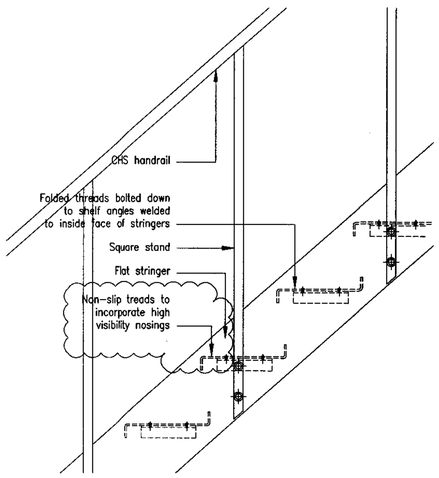

Detail 1 1:5

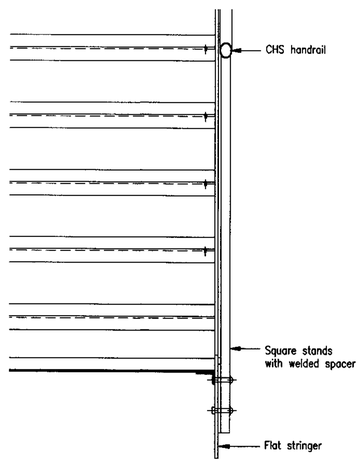

Detail 2 1:5

DO NOT SCALE from this drawing

Contractors must verify all dimensions on site before setting out, commencing work, or making any shop drawings.

Notes

NOTE:
REFER TO DRAWING
No. 2462-190
FOR SECTIONS

Rev	Description	Date
B	Note to treads added further to Building Control requirements	08.11.06
A	Stair enclosure revised. Access Hatch added.	13.09.06

Client

Job title

SRIF III PROJECT

Drawing title

PROPOSED
MAINTENANCE STAIRCASE
PLANS AND DETAILS

Scale	Date	Drawn
1:20/1:5@A1	AUG 06	PM

Drawing No

2462-189 B

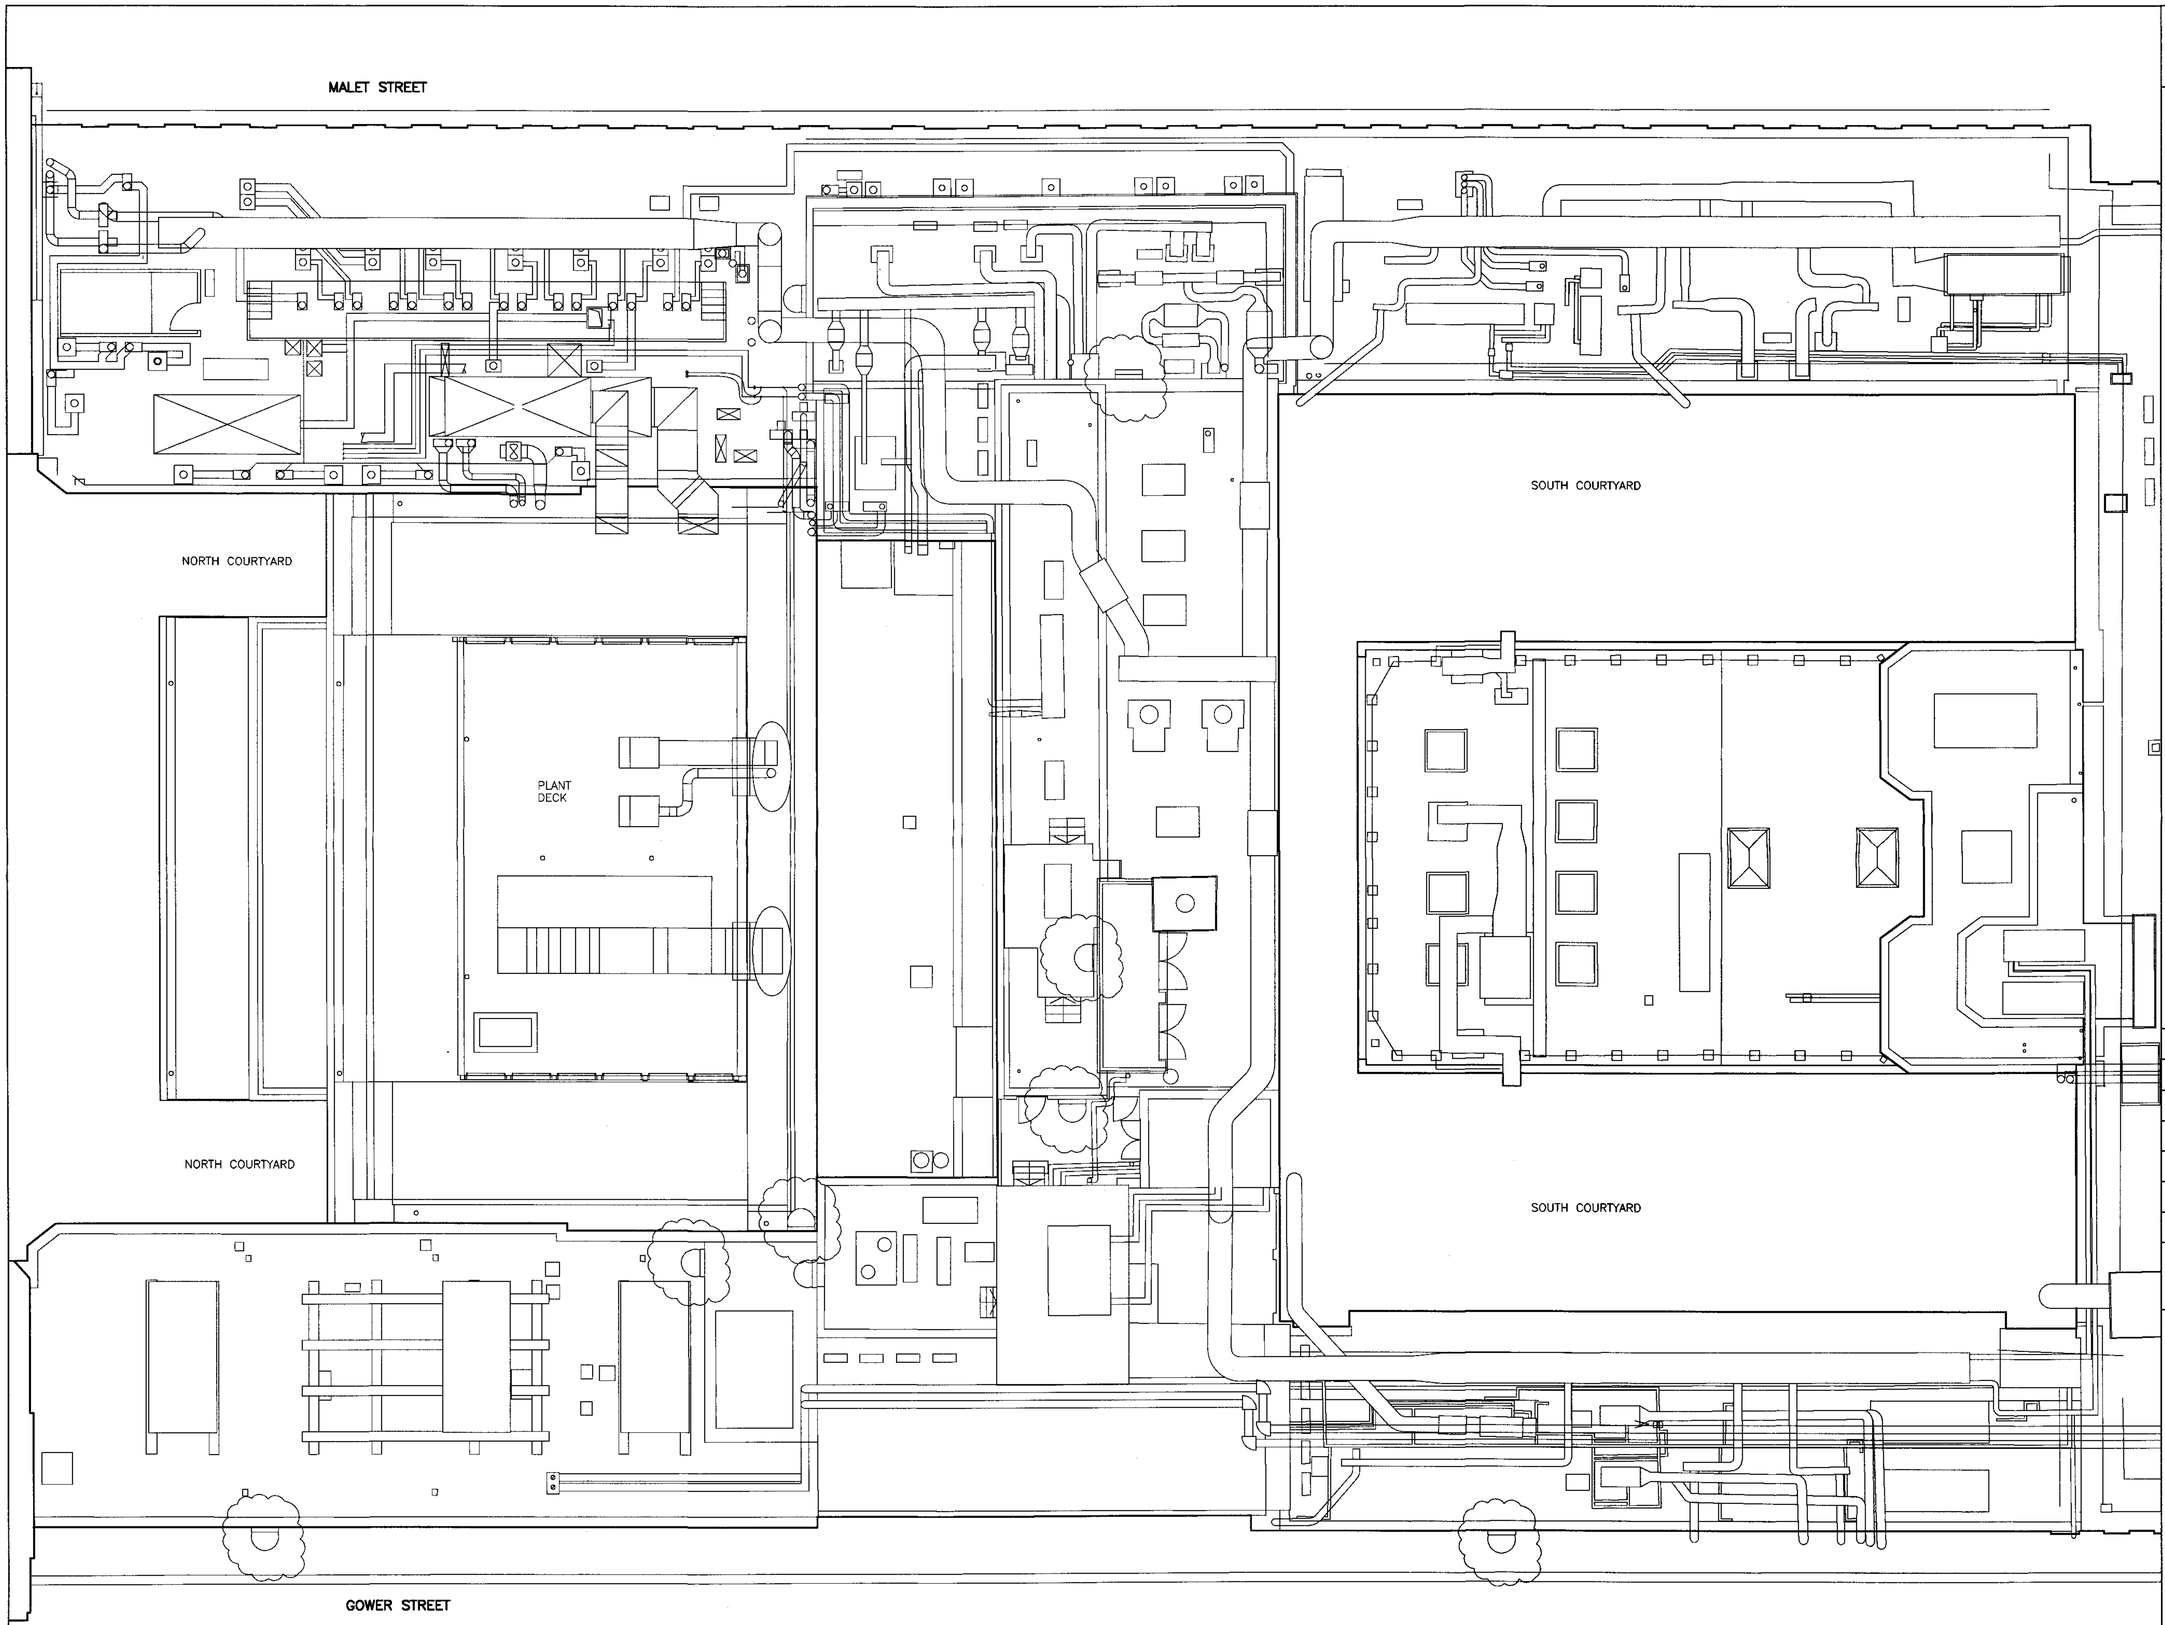

Existing Laboratory 4 & 5 Roof Plan

DO NOT SCALE from this drawing

Contractors must verify all dimensions on site before setting out, commencing work, or making any shop drawings.

Notes

Rev	Description	Date
A	Existing access ladders added.	21.11.06
–	ISSUED FOR TENDER	13.09.06

Client

Job title

SRIF III PROJECT
LABORATORIES 4 & 5

Drawing title

EXISTING ROOF LAYOUT

Scale	Date	Drawn
1:100@A1	MAY 06	PM

Drawing No

2462-101 A

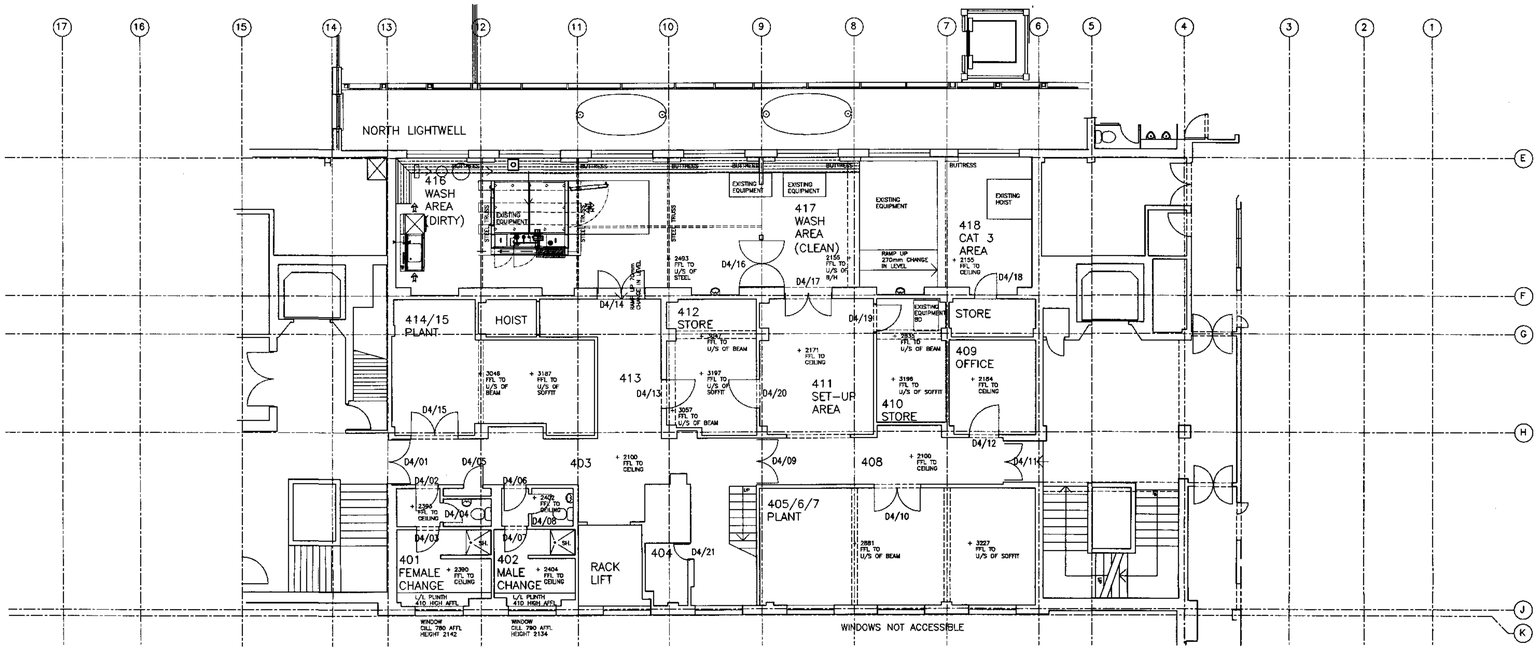

Existing Fourth Floor Plan

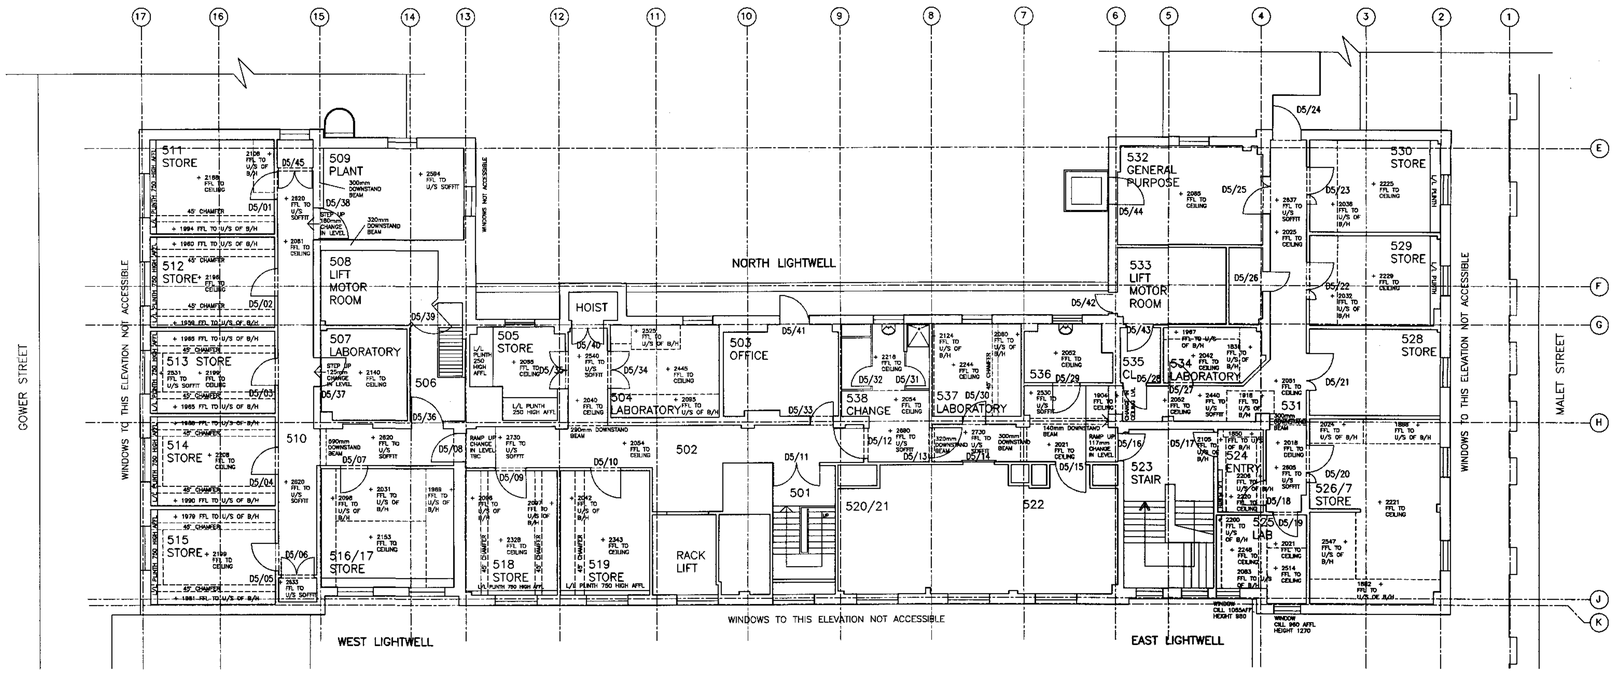

Existing Fifth Floor Plan

DO NOT SCALE from this drawing

Contractors must verify all dimensions on site before setting out, commencing work, or making any shop drawings.

Notes

Rev	Description	Date
B	ISSUED FOR TENDER	13.09.06
B	Grid amended to suit structural layout. Door nos added	27.07.06
A	Beam information added following site survey	29.06.06

Client

Job title

SRIF III PROJECT
LABORATORIES 4 & 5

Drawing title

4th & 5th FLOORS
EXISTING PLAN LAYOUTS

Scale	Date	Drawn
1:100@A1	MAY 06	PM

Drawing No

2462-100 B

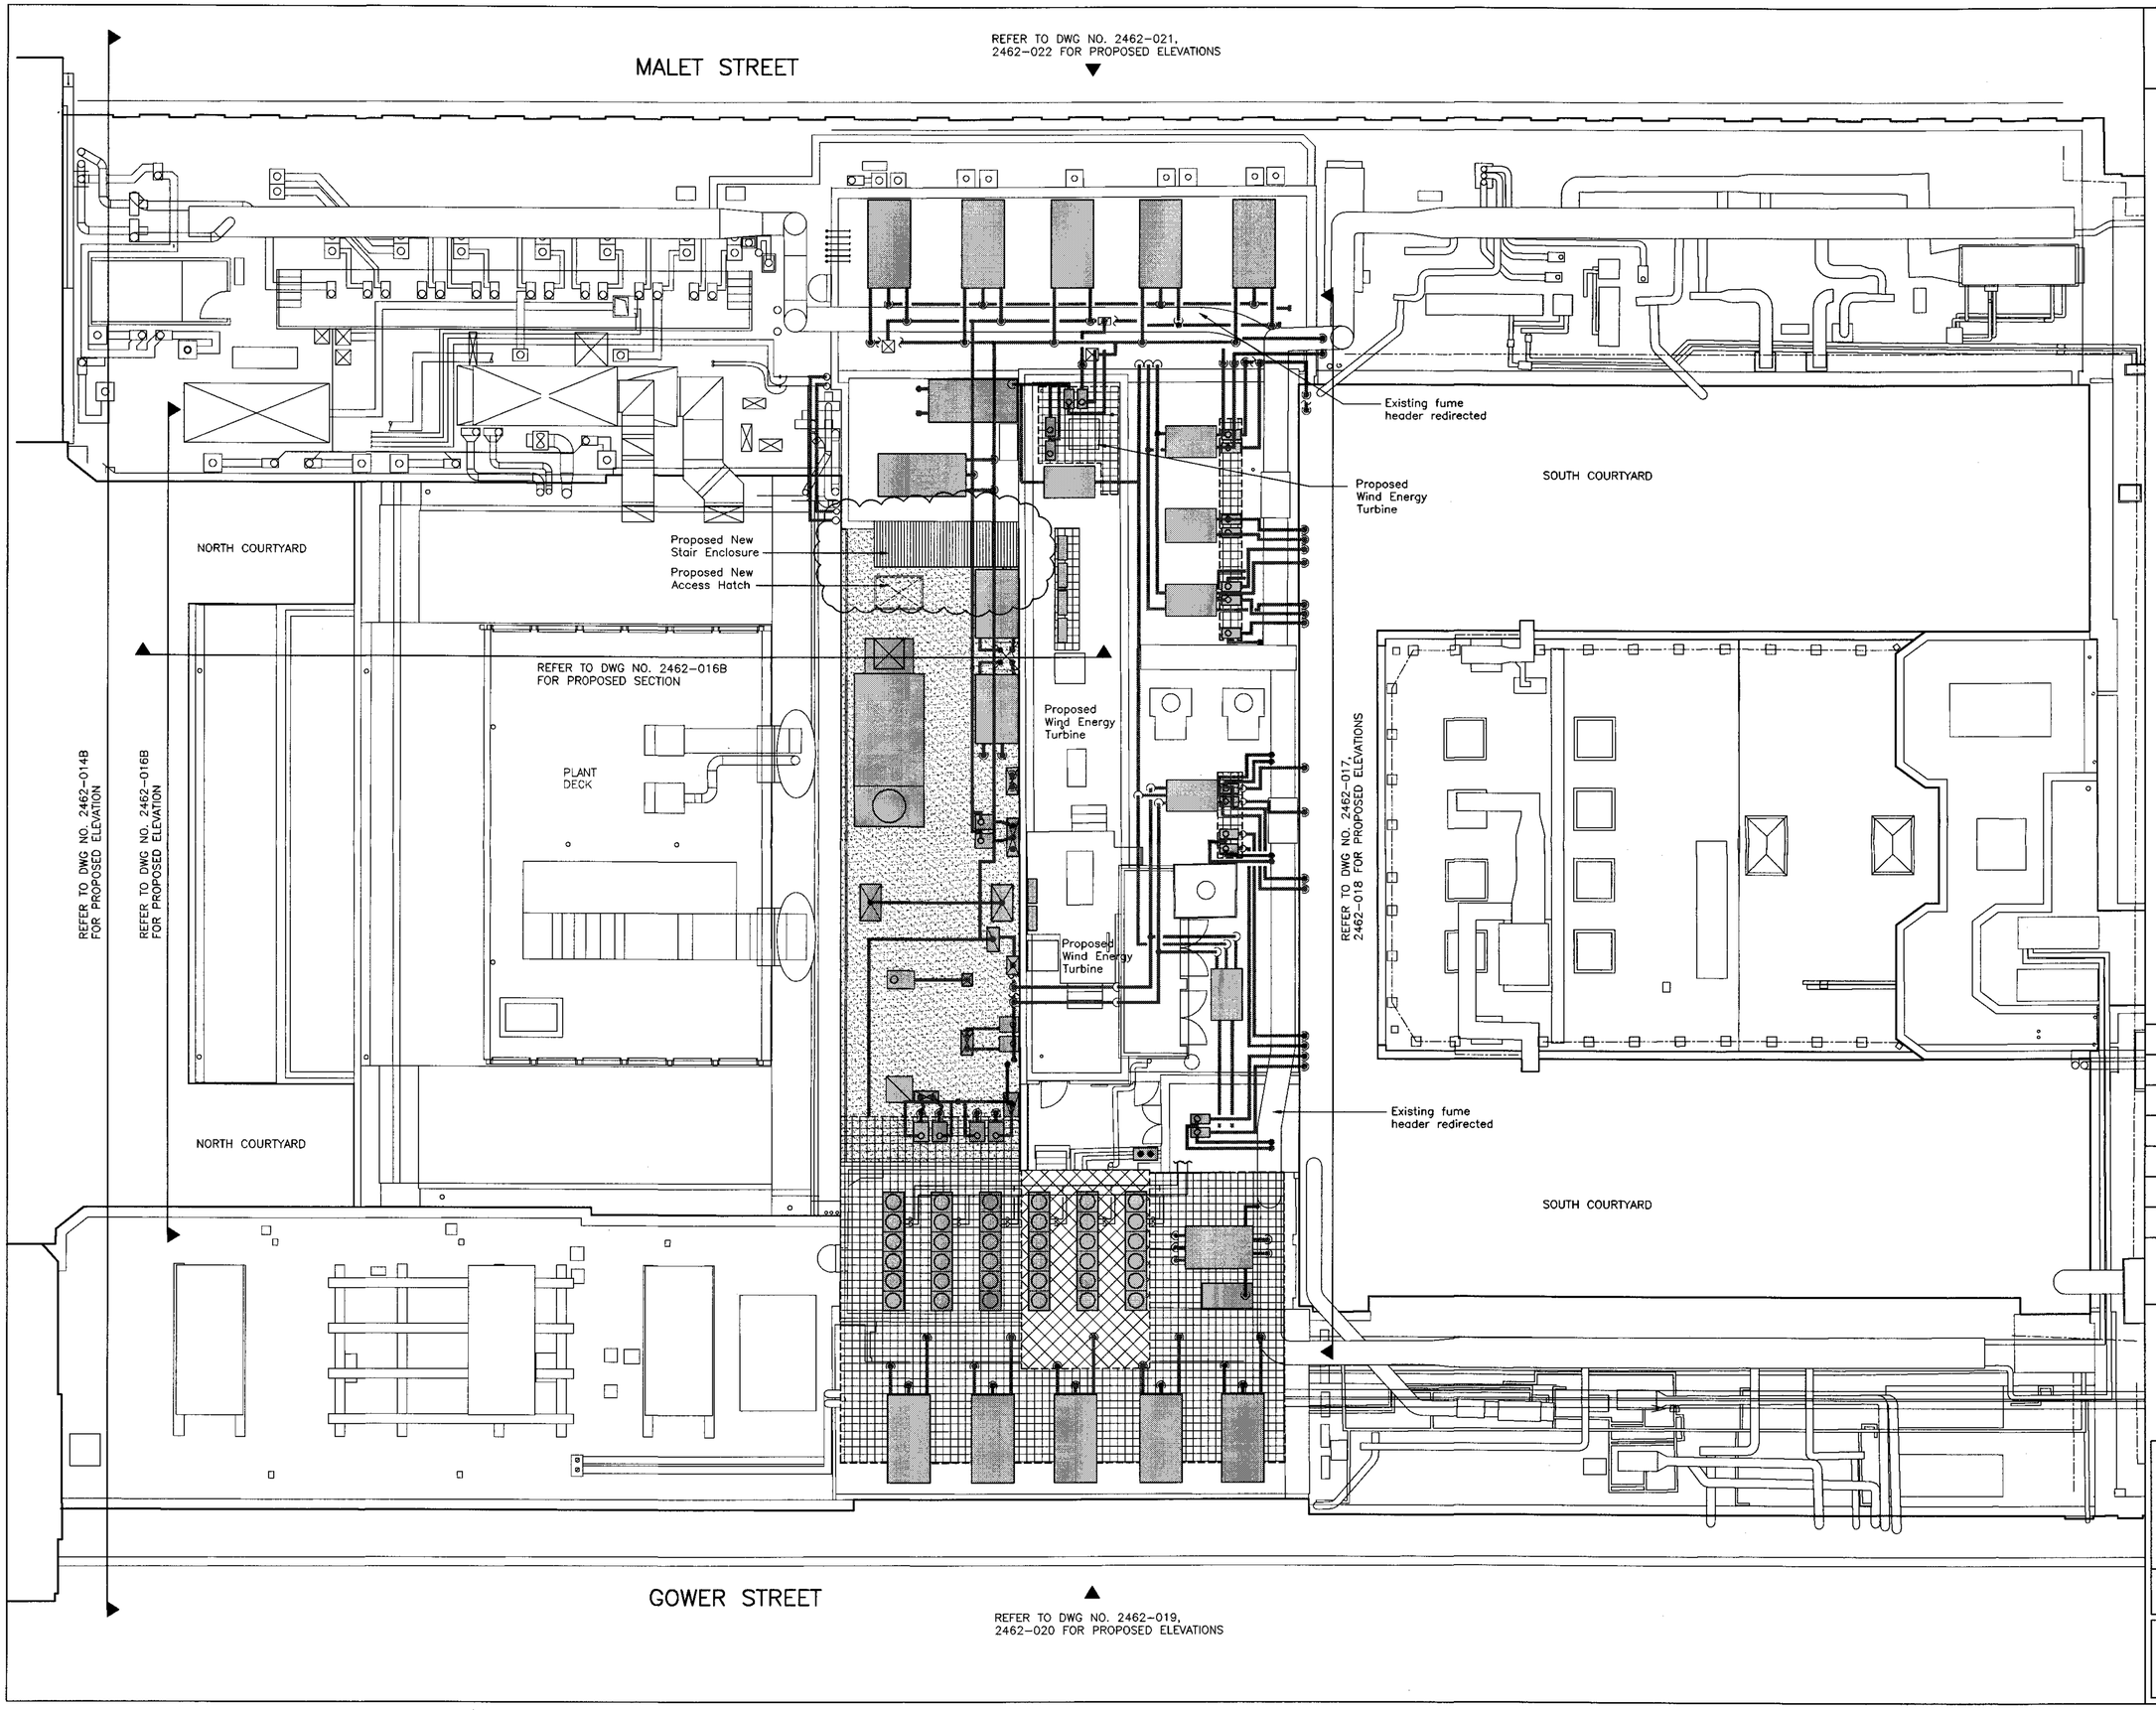

DO NOT SCALE from this drawing

Contractors must verify all dimensions on site before setting out, commencing work, or making any shop drawings.

Notes

Key:

- Area of proposed new roof to 5th Floor extension.
- Extent of existing plant deck
- Extent of proposed new plant deck
- Proposed new M&E plant
- Proposed new M&E duct and pipework

Rev	Description	Date
C	Stair enclosure revised.	30.10.06
B	Stair enclosure added.	20.10.06
A	Revised following M&E amendments	04.04.06

Client
LONDON SCHOOL OF HYGIENE AND TROPICAL MEDICINE

Job title
SRIF III PROJECT

Drawing title
4th & 5th FLOOR LINK BLOCK PROPOSED ROOF PLAN

Scale	Date	Drawn
1:100@A1	MAR 06	PM

Drawing No
2462-033 C

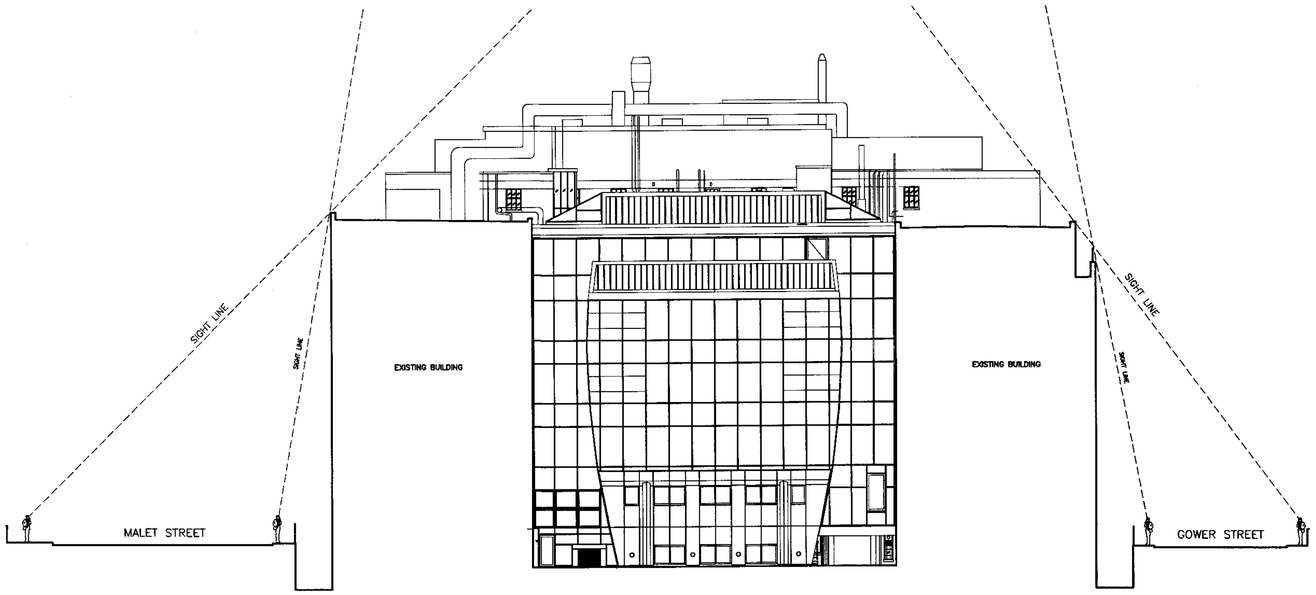

Existing Site Line Section 1:200

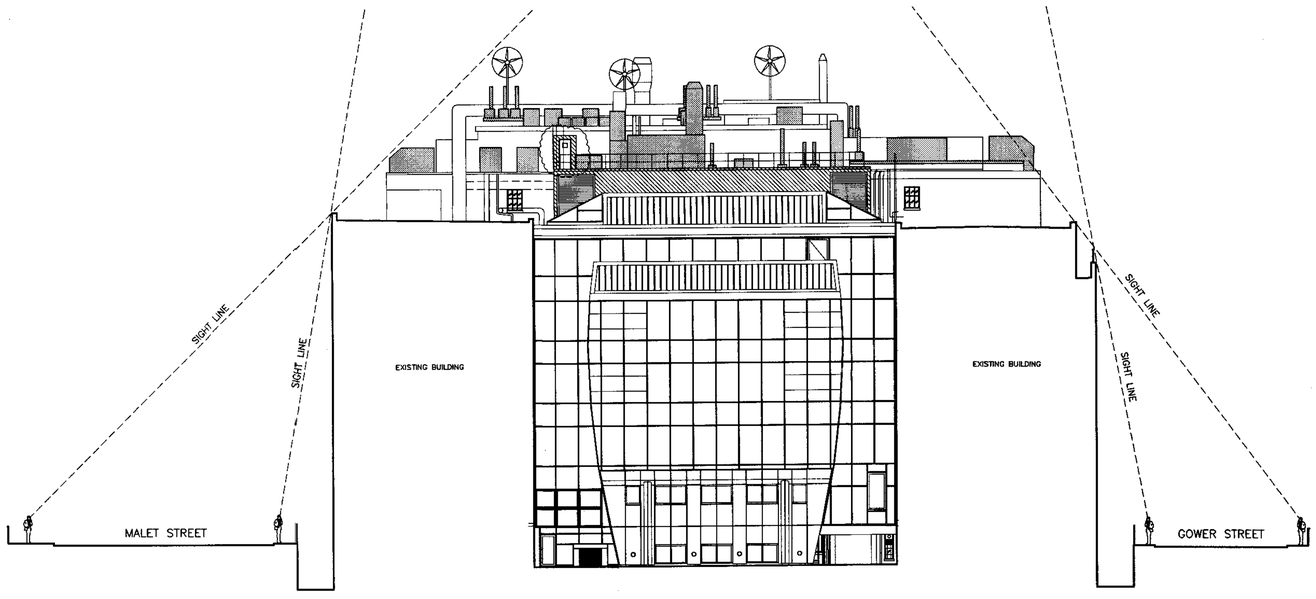

Proposed Site Line Section 1:200

DO NOT SCALE from this drawing

Contractors must verify all dimensions on site before setting out, commencing work, or making any shop drawings.

Notes

Key:

Denotes proposed new M&E plant.

Proposed new structure to new plant room. Flat composite cladding panels, incorporating PPC metal louvres. Colour TBA

Rev	Description	Date
A	Roof stair enclosure added.	30.10.06

Client
LONDON SCHOOL OF HYGIENE AND TROPICAL MEDICINE

Job title
SRIF III PROJECT

Drawing title
4th & 5th FLOOR LINK BLOCK
EXISTING & PROPOSED
SITE LINE SECTION

Scale	Date	Drawn
1:200@A1	MAR 06	PSM

Drawing No
2462-023 A

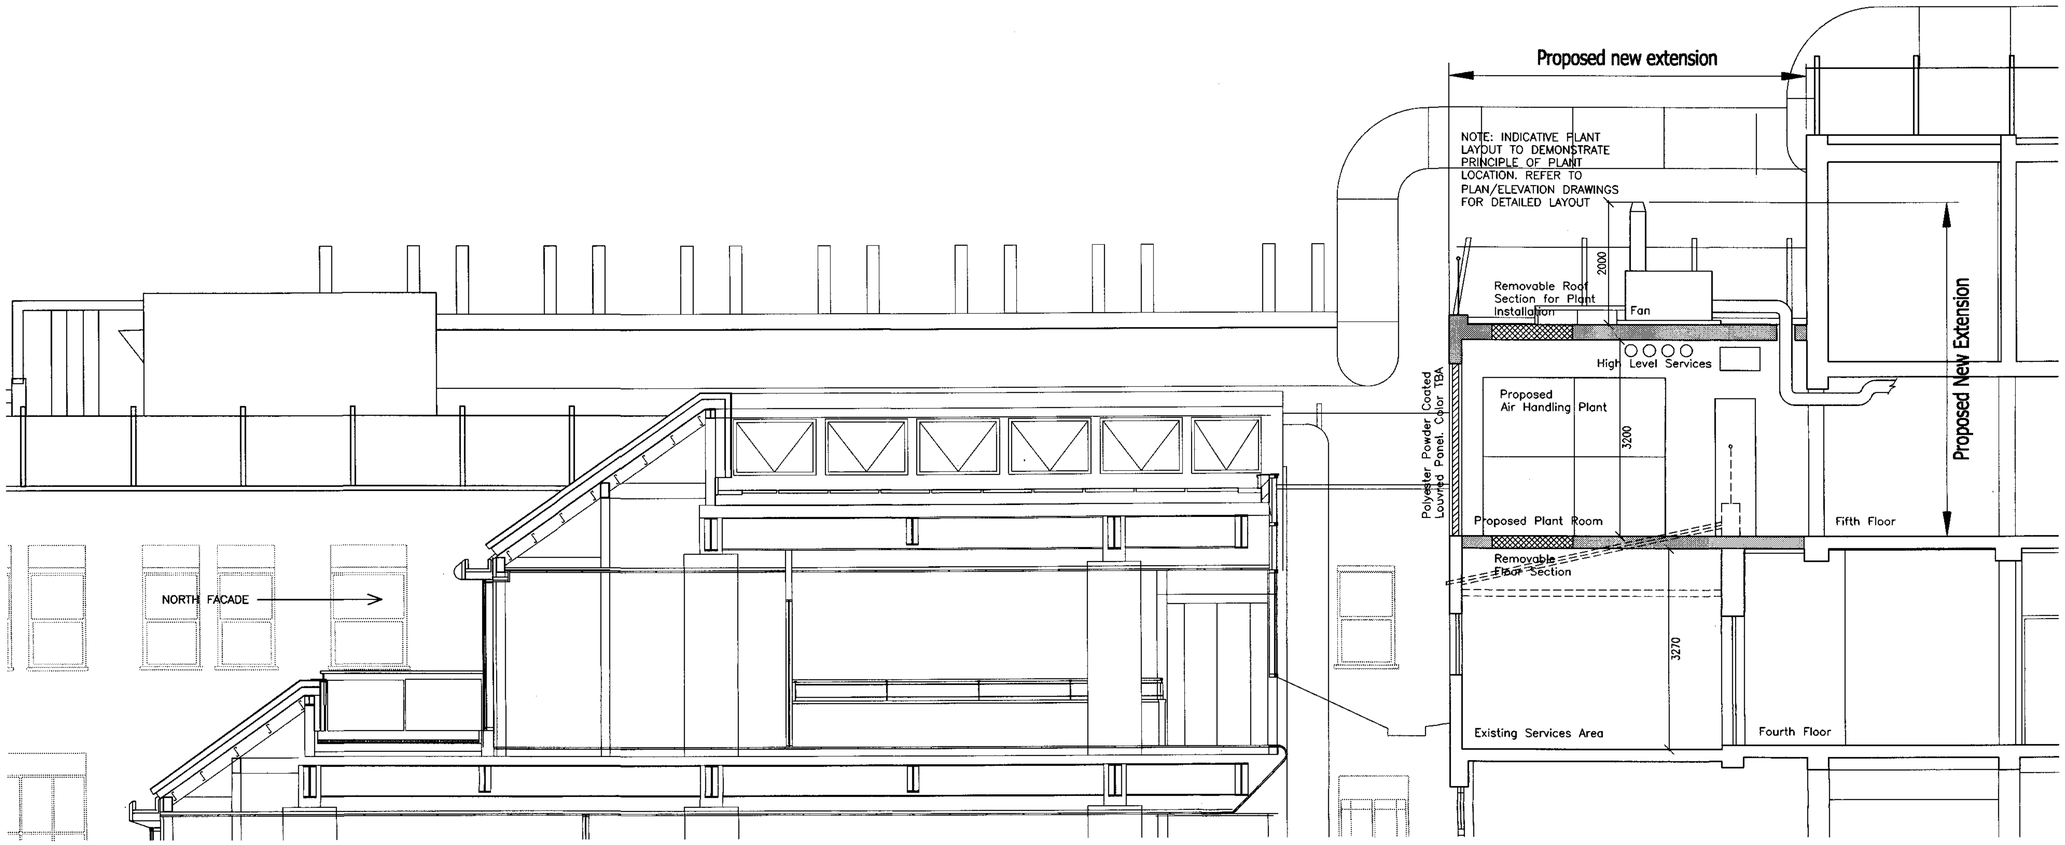

Proposed Section

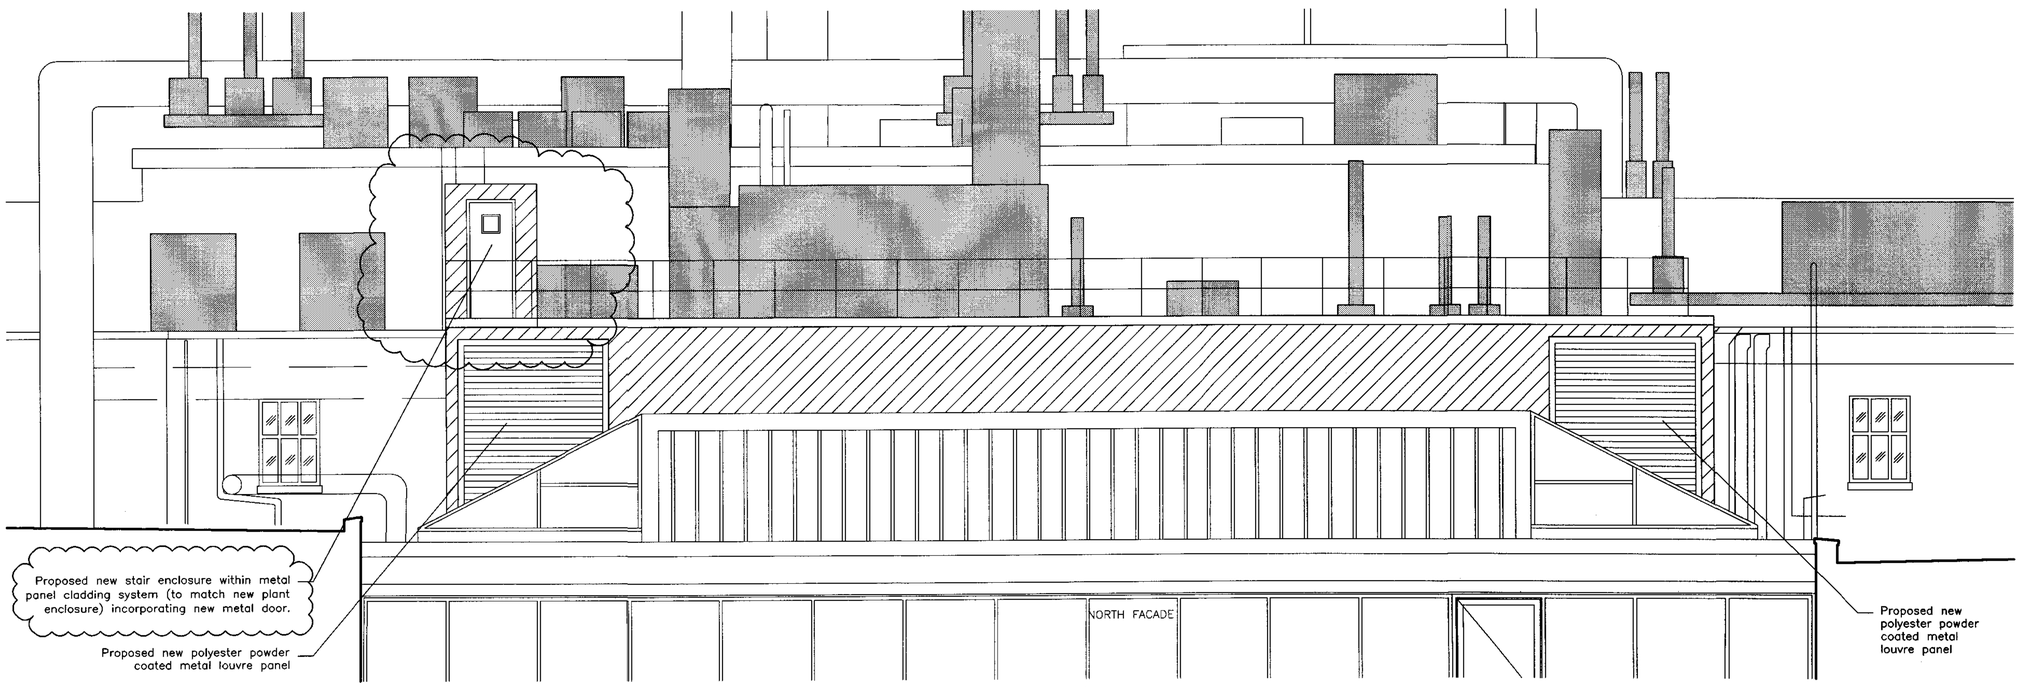

Proposed Elevation

DO NOT SCALE from this drawing

Contractors must verify all dimensions on site before setting out, commencing work, or making any shop drawings.

Notes

Key:

Denotes proposed new M&E plant.

Proposed new structure to new plant room. Flat composite cladding panels, incorporating PPC metal louvres. Colour TBA

Rev	Description	Date
D	New stair enclosure revised.	30.10.06
C	New stair enclosure added.	19.10.06
B	General revisions	04.04.06
A	Information added	02.09.05

Client
LONDON SCHOOL OF HYGIENE AND TROPICAL MEDICINE

Job title
SRIF III PROJECT

Drawing title
4th & 5th FLOOR LINK BLOCK NORTH COURTYARD, PROPOSED PART SECTION & NORTH ELEVATION

Scale	Date	Drawn
1:50@A1	AUG 05	KN

Drawing No
2462-016-D