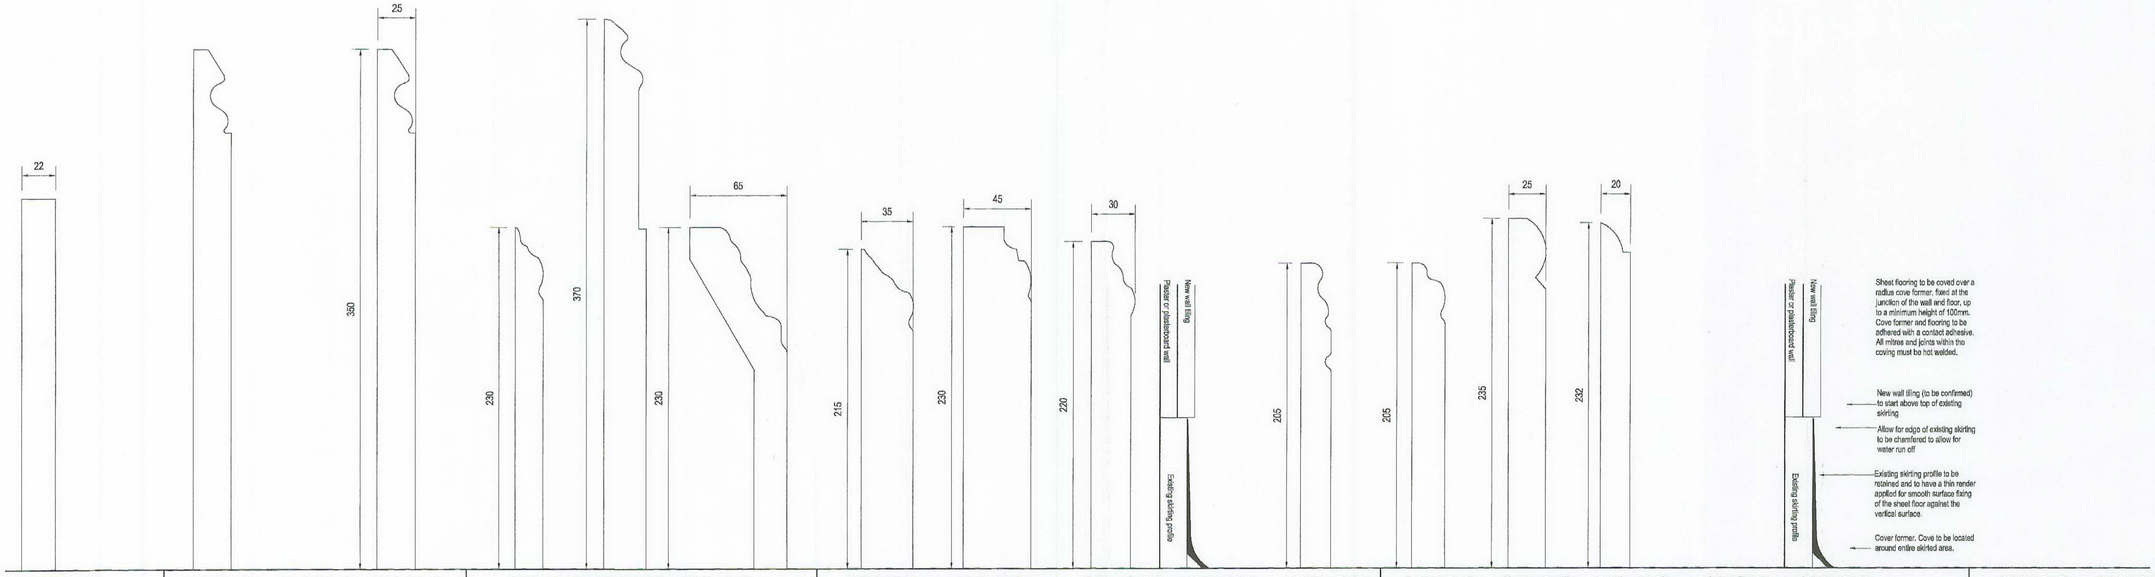

Skirting Profile
(Basement rooms BA01-BA07)
1:2
New square edge timber skirting. Height as per existing profile

Skirting Profile
(from GR01/04)
1:2
New timber skirtings profile to match GR03

Skirting Profile
(from GR02)
1:2
Existing skirting retained, with new sections required to match existing

Skirting Profile
(from GR03)
1:2
Existing skirting retained, with new sections required to match existing

Skirting Profile
(from FI01)
1:2
Existing skirting retained, with new sections required to match existing

Skirting Profile
(from FI02)
1:2
Existing skirting retained, with new sections required to match existing

Skirting Profile
(from FI03)
1:2
Existing skirting retained, with new sections required to match existing

Skirting Profile
(from SE01/02)
1:2
Existing skirting retained, with new sections required to match existing

Skirting Profile
(from SE04)
1:2
Existing skirting retained, with new sections required to match existing

Skirting Profile
(from SE05/07)
1:2
Existing skirting retained, with new sections required to match existing

Skirting Profile
(from SE06)
1:2
Coved skirting detail
As per manufacturers recommednations

Skirting Profile
(from SE08)
1:2
Existing skirting retained, with new sections required to match existing

Skirting Profile
(from TH01)
1:2
Existing skirting retained, with new sections required to match existing

Skirting Profile
(from TH02)
1:2
Existing skirting retained, with new sections required to match existing

Skirting Profile
(from TH03/04/05)
1:2
Existing skirting retained, with new sections required to match existing

Skirting Profile
(from TH07)
1:2
Existing skirting retained, with new sections required to match existing

Skirting Profile
(from TH08)
1:2
Coved skirting detail
As per manufacturers recommednations

Skirting Profile
(from F002)
1:2
Existing skirting retained, with new sections required to match existing

Skirting Profile
(from FO03)
1:2
Existing skirting retained, with new sections required to match existing

Cornice Profile
(Basement floor)

No cornice throughout Basement floor

Cornice Profile
(Ground floor)

All existing cornice details throughout ground floor to be retained with new sections to match existing.
TYPE A
TYPE B

Cornice Profile
(First floor)

All existing cornice details in FI01 and 03 to be retained. Existing cornice in FI02 to be replaced with Profile C.
TYPE B
TYPE C

Cornice Profile
(Second floor)

All existing cornice details throughout Second floor to be retained with new sections to match existing site measured profile.
No cornice in SE 02 / 03.
TYPE B
TYPE D

Cornice Profile
(Third floor)

No cornice in Third Floor.

Cornice Profile
(Fourth floor)

No cornice on fourth floor

Dado Rail - Basement

No Dado rail located within Basement rooms

Dado Rail - Ground Floor

GR01 / 02 / 04
Existing Dado railing to be retained. New sections of Dado to match existing site measured profile.

Dado Rail - First Floor

FI01 / 02 / 03
Existing Dado railing to be retained. New sections of Dado to match existing site measured profile.

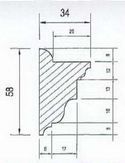

Dado Rail - Second Floor

SE01 / 04
Existing Dado railing to be retained. New sections of Dado to match existing site measured profile.

Dado Rail - Third Floor

TH03 / 04 / 05 / 06
Existing Dado railing to be retained. New sections of Dado to match existing site measured profile.

Dado Rail - Fourth Floor

No Dado rail located within Fourth Floor rooms

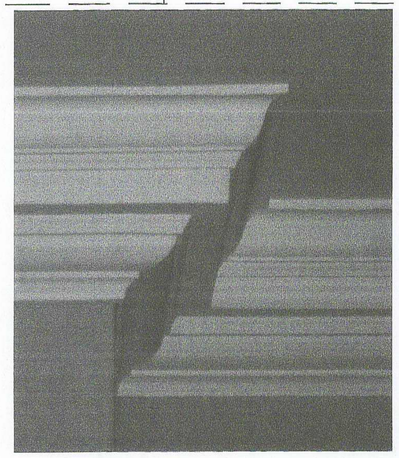

Cornice Profile A
GR02 / 03

Cornice Profile B
GR01 / 04
FI01
SE01

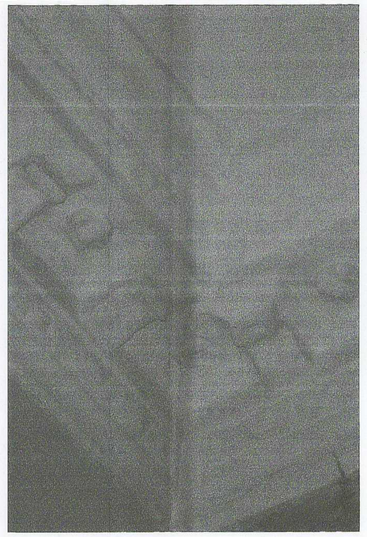

Cornice Profile C
FI02 / 03

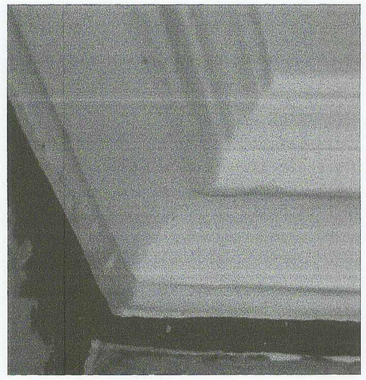

Cornice Profile D
SE04 / 05 / 06 / 07 / 08

REVISION	DATE	DRAWN	CHECKED	DESCRIPTION
F	04.12.06	SP		Additional dims added
E	03.07.06	SP		Coved skirting revised
D	22.06.06	SP		Client changes
C	02.06.06	SP		Skirting profile to basement and GR01/04 to be agreed. Cornice profile to 4th Floor to be agreed
B	04.05.06	SP		Cornice and dado information added
A	06.04.06	SP		Skirting profiles added

CLIENT

PROJECT
4 John Street, Camden, London

DRAWING TITLE
Skirting, Dado and Cornice Details

SCALE
1:1/2 @A1

DATE
22.02.06

DRAWN
SP

CHECKED

JOB NUMBER
230779

DRAWING NO.
019

REVISION
F

THE CLOVE BUILDING, MAGUIRE STREET, BUTLERS WHARF, LONDON, SE1 2NQ. TEL 020 7357 7171, FAX 020 7357 7172.
PURCELL MILLER TRITTON LLP IS A LIMITED LIABILITY PARTNERSHIP REGISTERED IN ENGLAND AND WALES.
REGISTERED NUMBER OC310295. REGISTERED OFFICE 9 COLEGATE, NORWICH, NORFOLK, NR3 1BN. www.pmt.co.uk
© ALL RIGHTS RESERVED
REPORT ALL DISCREPANCIES
DO NOT SCALE FROM DRAWING
CHECK DIMENSIONS ON SITE

PURCELL MILLER TRITTON