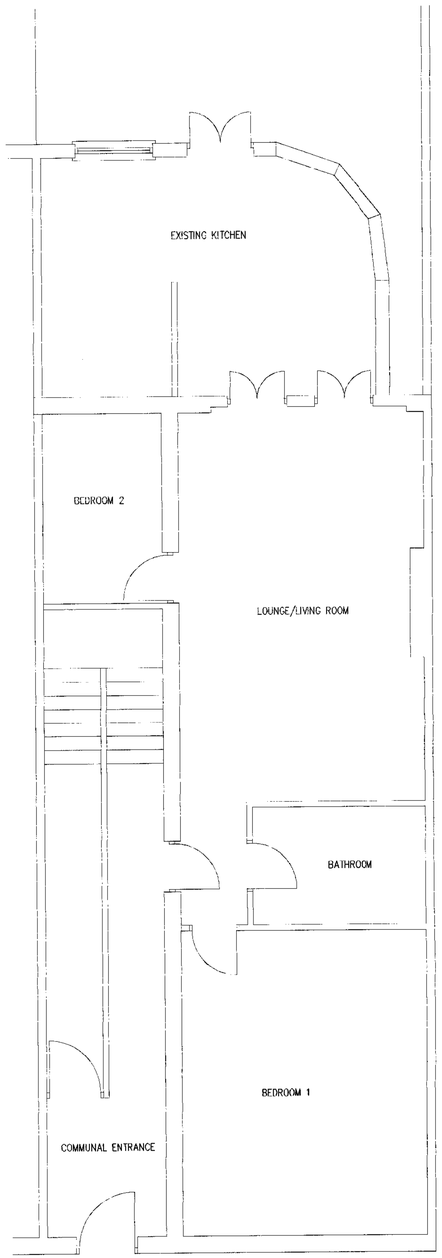

EXISTING PLAN
(SCALE 1:50)

EXISTING REAR ELEVATION
(SCALE 1:50)

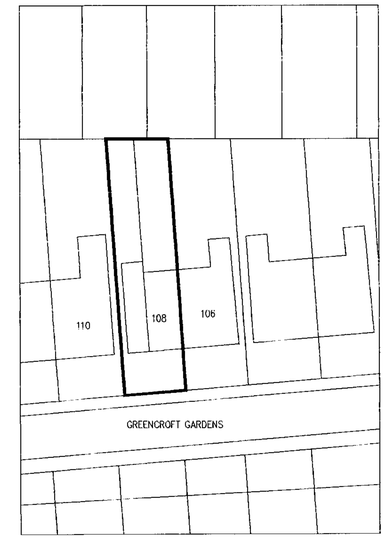

O.S. EXTRACT
(SCALE 1:500)

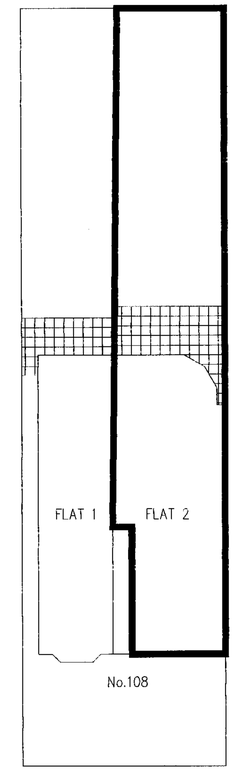

EXISTING GENERAL LAYOUT
(SCALE 1:100)

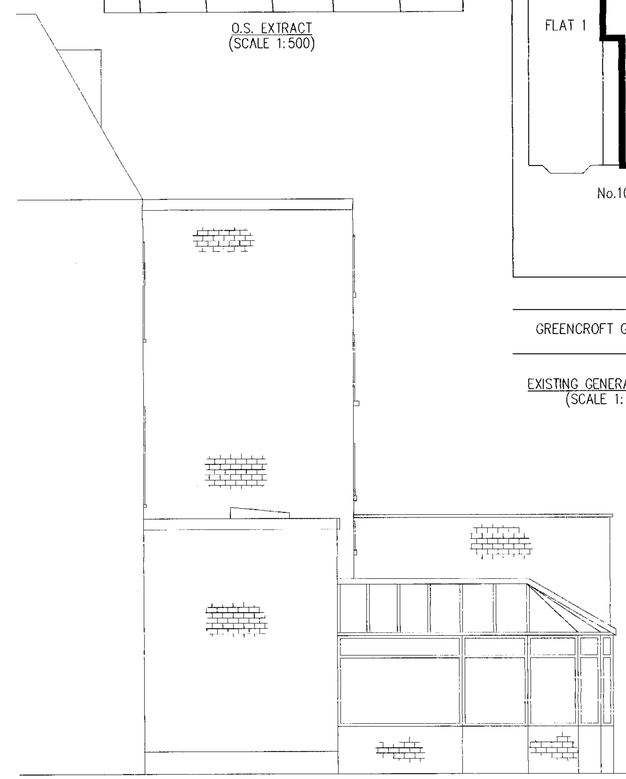

EXISTING SIDE ELEVATION
(SCALE 1:50)

RECEIVED
12 DEC 2006

EXISTING PLANS
& ELEVATIONS
RE-SUBMISSION
12/12/06

THE UNIQUE BUILDING COMPANY
BUILDING ~DESIGN~RESTORATION
ALAN DAVID
020 8203 7339 – 07956 609 888 – FAX 020 8202 6086

Client: MR A David		Designed by: AD	Drawn By: PC
Drawing 1 of 2		Scale: 1:50	Date: OCT 06
Project: Re-submission of planning application reference 2006/1965/P		Project: PROPOSED EXTENSION AT 108 GREENCROFT GARDENS. FLAT 2.	

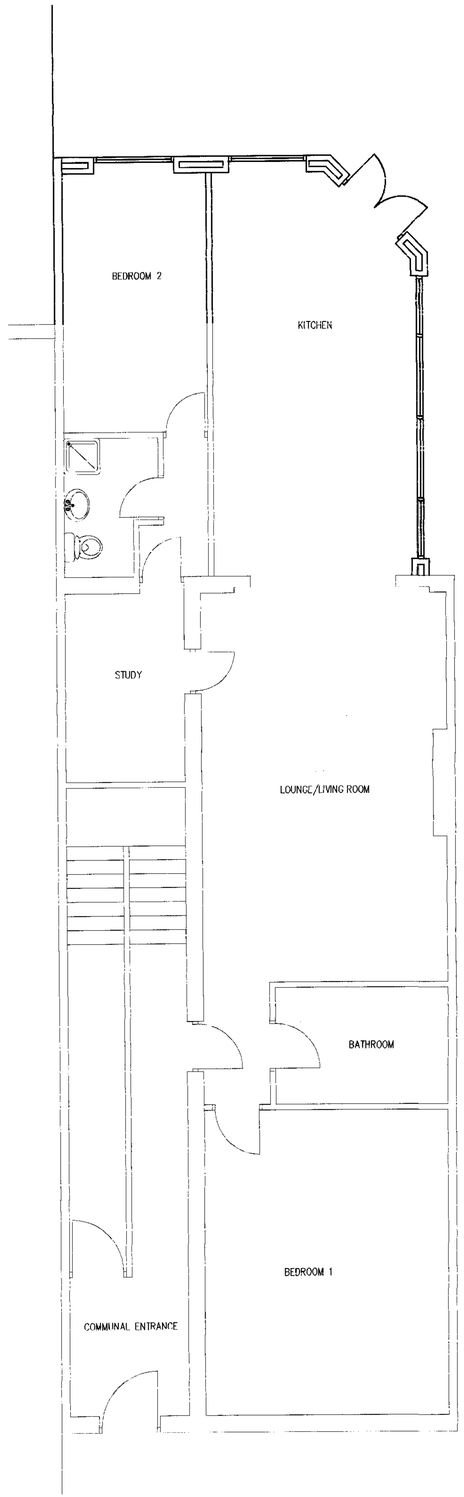

PROPOSED PLAN

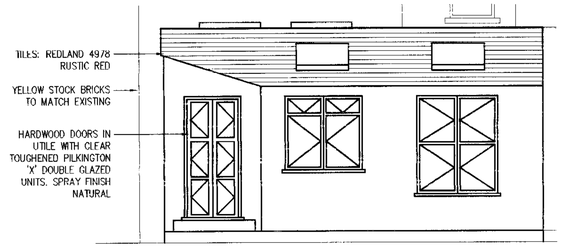

PROPOSED REAR ELEVATION
CONSTRUCTION DETAILS

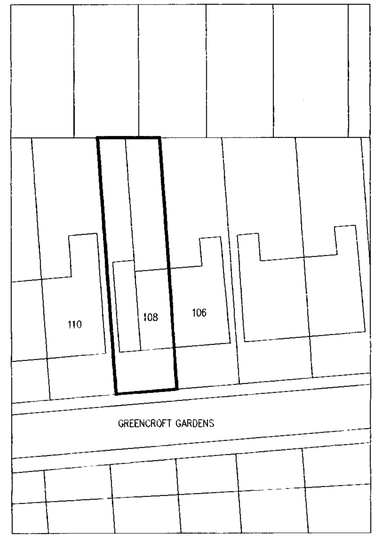

O.S. EXTRACT
(SCALE 1:500)

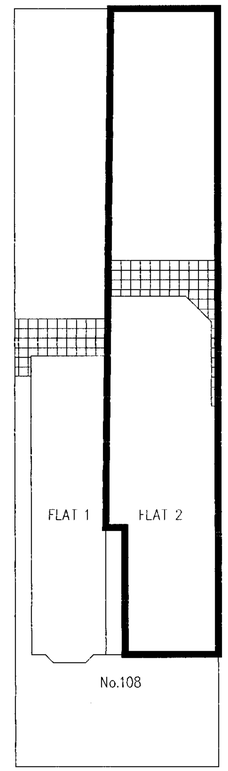

PROPOSED GENERAL LAYOUT
(SCALE 1:100)

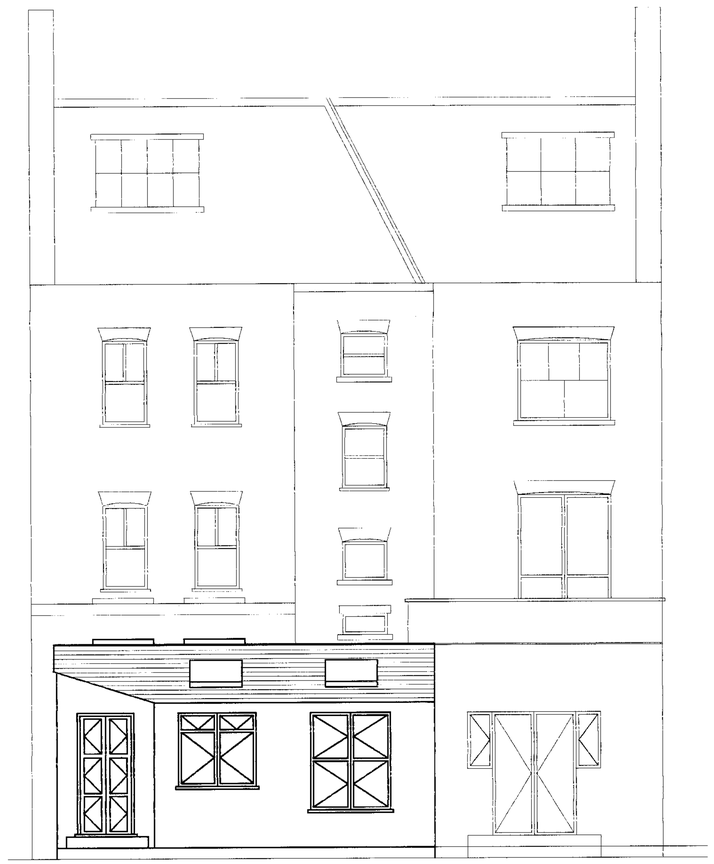

PROPOSED REAR ELEVATION
(SCALE 1:50)

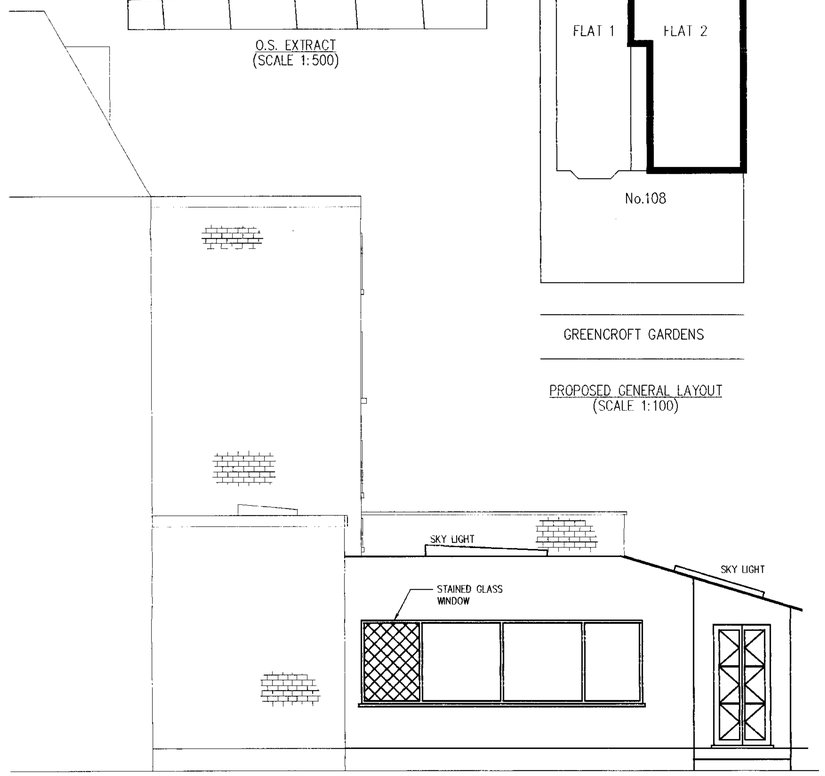

PROPOSED SIDE ELEVATION
(SCALE 1:50)

PROPOSED PLANS
& ELEVATIONS
RE-SUBMISSION
12/12/06

RECEIVED
12 DEC 2006

THE UNIQUE BUILDING COMPANY
BUILDING ~DESIGN~RESTORATION
ALAN DAVID
020 8203 7339~07956 609 888~FAX 020 8202 6086

Client: MR A David	Designed by: AD	Drawn By: PC
Drawing 2 of 2	Scale: 1:50	Date: OCT 06
Project: Re-submission of planning application reference 2006/1965/P	Project: PROPOSED EXTENSION AT 108 GREENCROFT GARDENS. FLAT 2.	