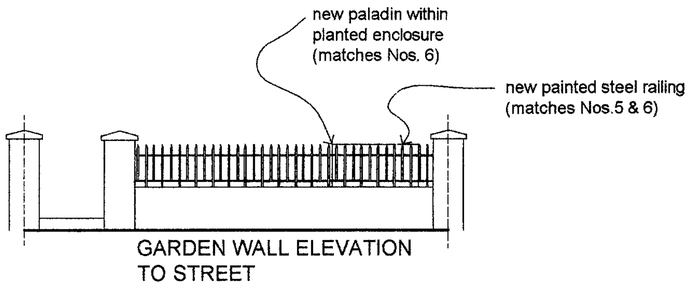

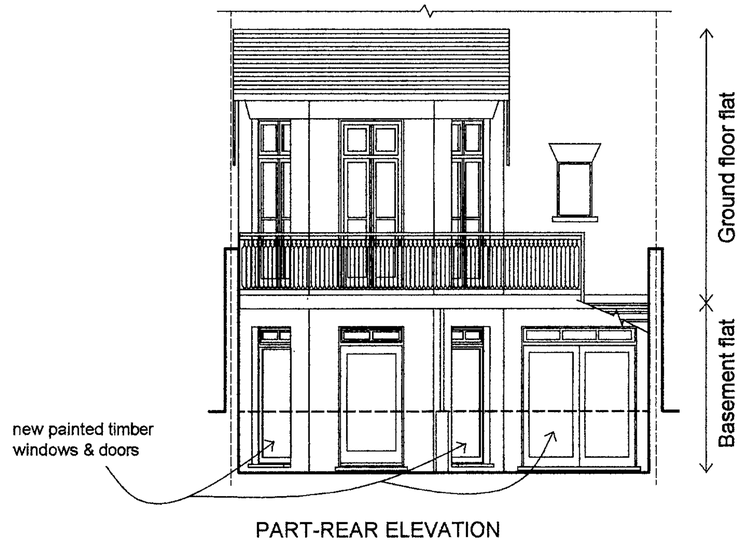

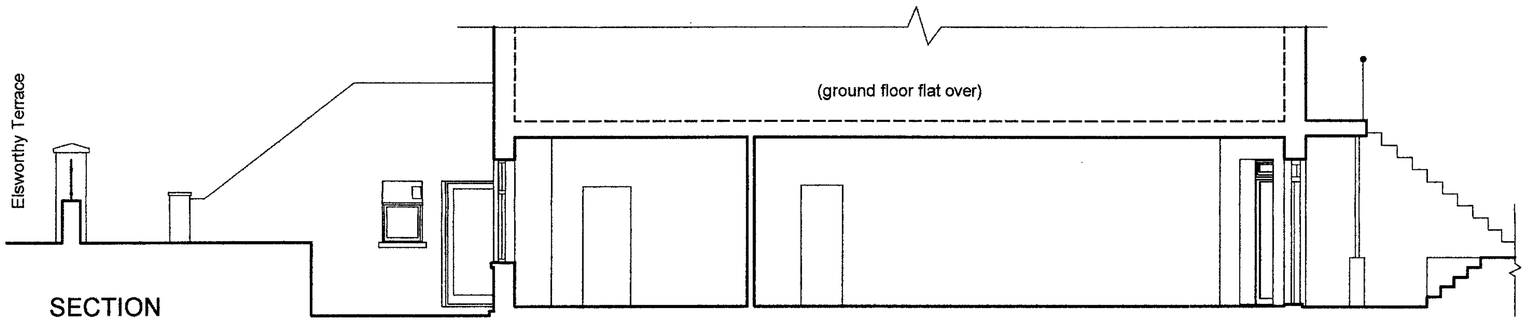

Site Location Plan
1:1250

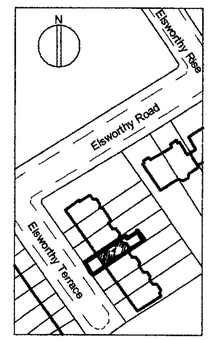

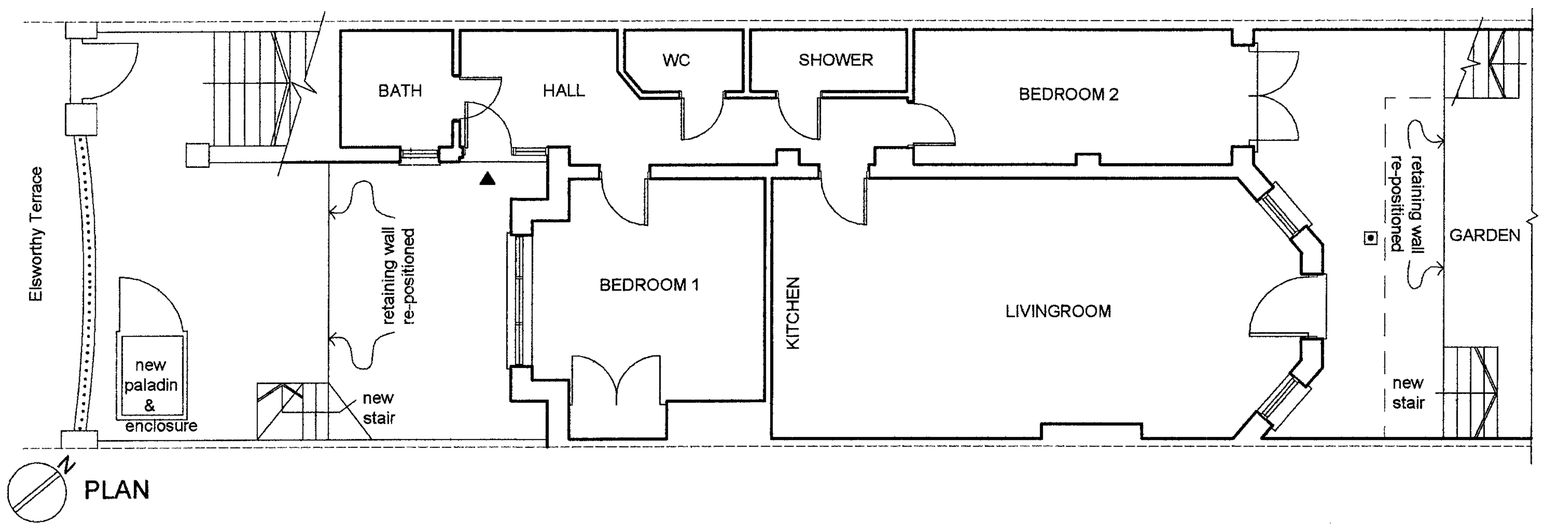

BASEMENT FLAT (flat 1)
4 ELSWORTHY TERRACE
LONDON NW3

PROPOSED PLANS

11/06 1:50 @ A1 pB 0608:1

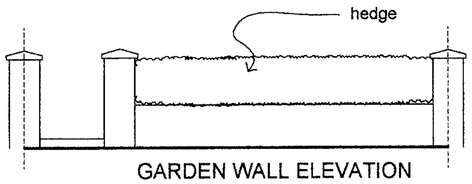

GARDEN WALL ELEVATION
TO STREET

PART-REAR ELEVATION

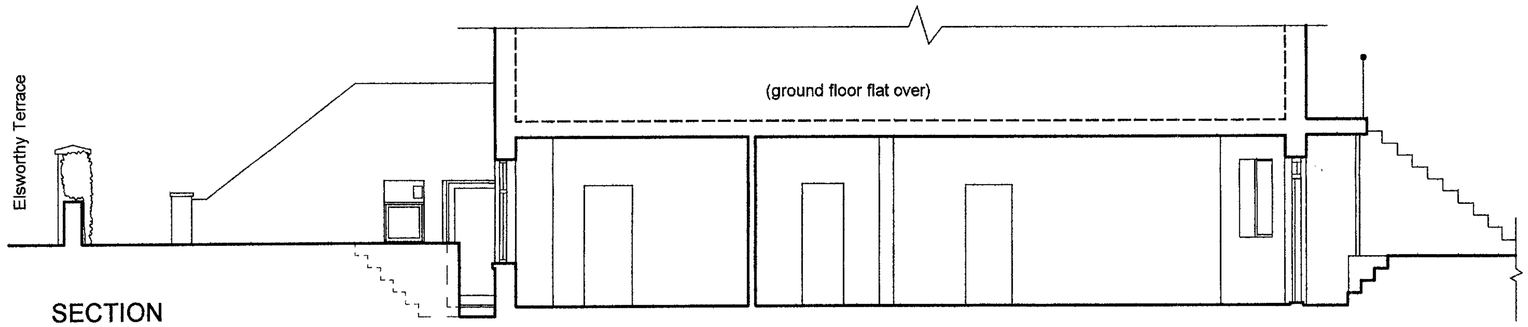

SECTION

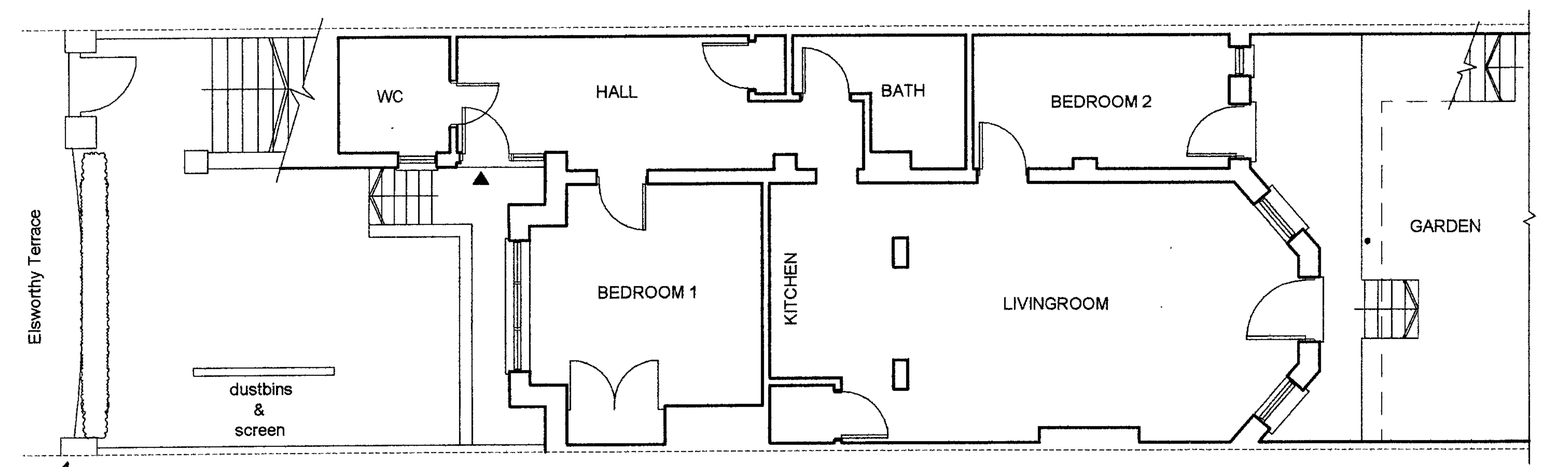

PLAN

BASEMENT FLAT (flat 1)
4 ELSWORTHY TERRACE
LONDON NW3

EXISTING PLANS

11/06 1:50 @ A1 pB0608:2