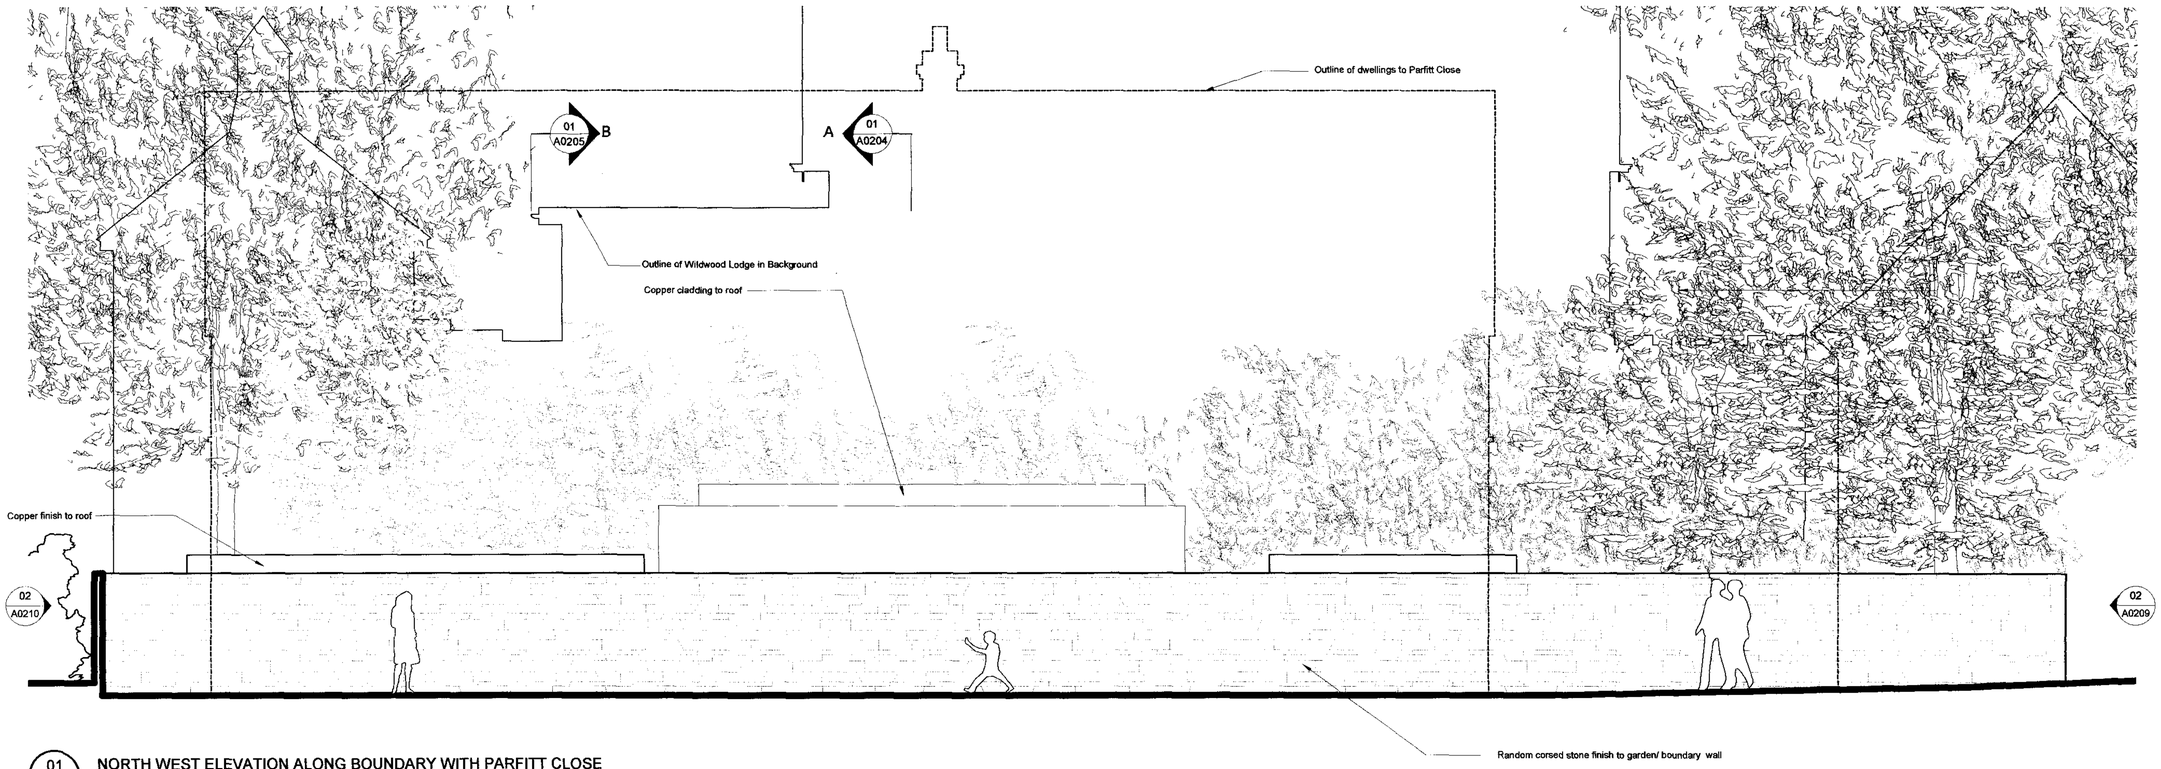

01 A0210 NORTH WEST ELEVATION ALONG BOUNDARY WITH PARFITT CLOSE
PROPOSED 1:50

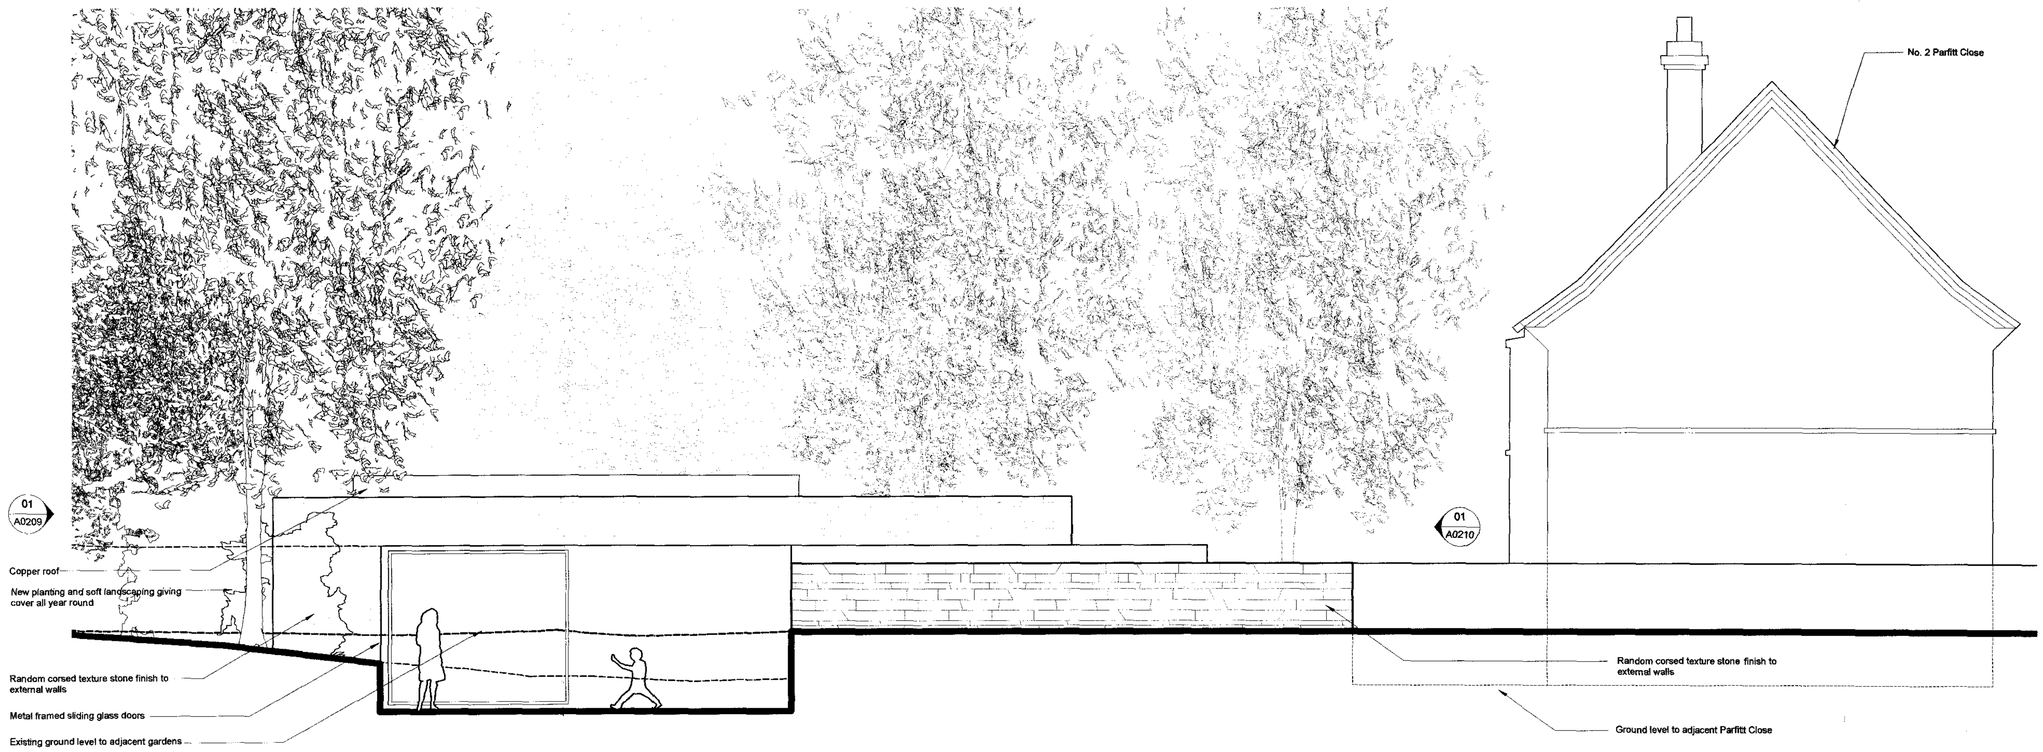

02 A0210 NORTH EAST ELEVATION
PROPOSED 1:50

Notes
Copyright remains the property of Canaway Fleming Architects and this drawing is not to be used for any purposes without the express permission of the Architect. No implied License is given for its use.

Do not scale from this drawing. All dimensions should be checked on site for accuracy.

Planning
These drawings are for Planning purposes only and must not be used for any other purpose without the express permission of Canaway Fleming Architects. These are not for detailed construction purposes.

Key to 1:50 Elevations

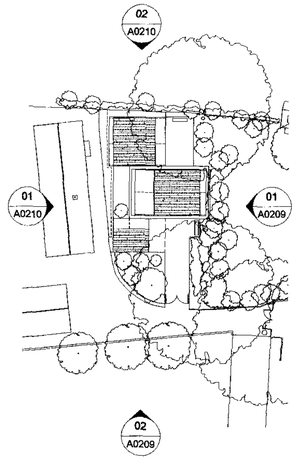

Revisions

CANAWAY FLEMING ARCHITECTS

Canaway Fleming Architects Ltd
1 Dyers Buildings
London EC1N 2JT

T: 020 7430 2262
F: 020 7430 2274
E: mailbox@canawayfleming.com

Client: Mr and Mrs Trainer

Project: Proposed New Courtyard House
Wildwood Lodge, North End, London

Drawing Title: Proposed NW and NE Elevations

Date: November 2006 Scale: 1:50@A1

Project	Origin	No.	Revision
031	A	0210	-
Status: Planning		Drawn: MC	Checked: NF

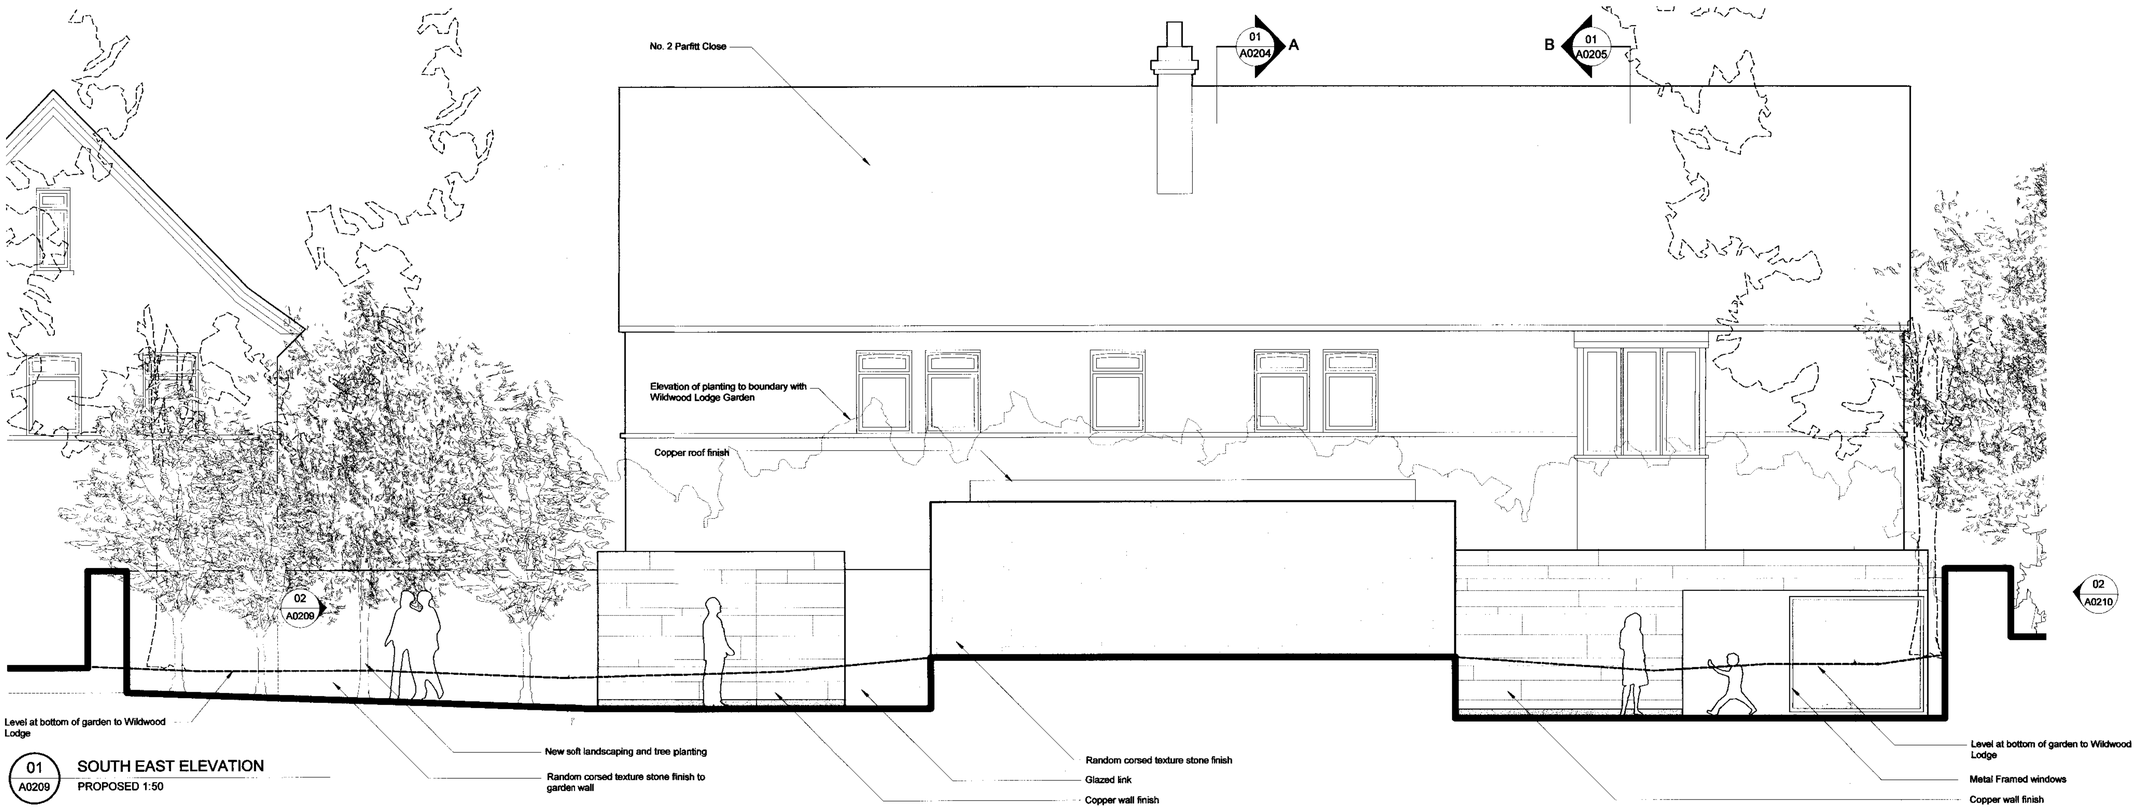

01 A0209 SOUTH EAST ELEVATION
PROPOSED 1:50

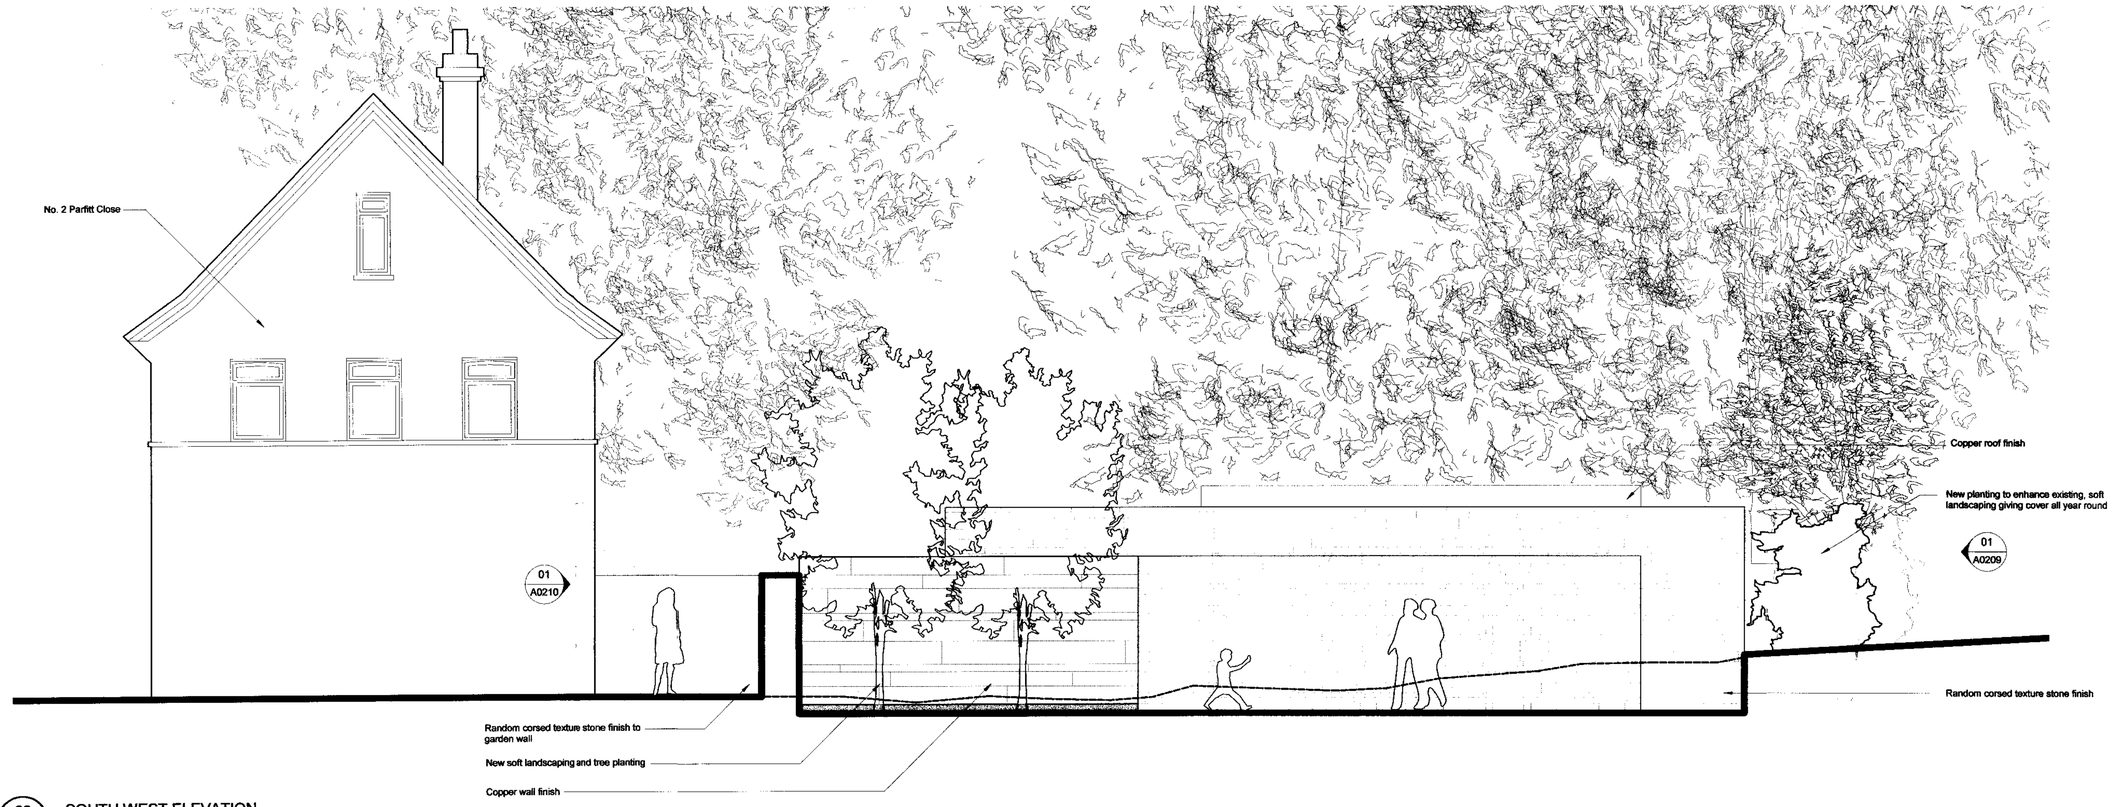

02 A0209 SOUTH WEST ELEVATION
PROPOSED 1:50

Notes
Copyright remains the property of Canaway Fleming Architects and this drawing is not to be used for any purposes without the express permission of the Architect. No implied License is given for its use.

Do not scale from this drawing. All dimensions should be checked on site for accuracy.

Planning
These drawings are for Planning purposes only and must not be used for any other purpose without the express permission of Canaway Fleming Architects. These are not for detailed construction purposes.

Key to 1:50 Elevations

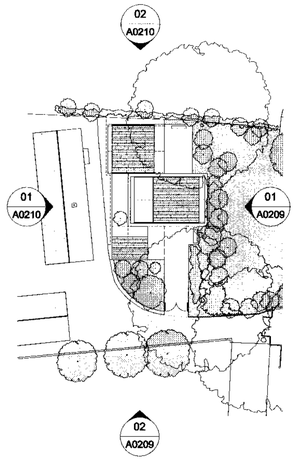

Revisions

CANAWAY FLEMING ARCHITECTS

Canaway Fleming Architects Ltd
1 Dyers Buildings
London EC1N 2JT

T: 020 7430 2262
F: 020 7430 2274
E: mailbox@canawayfleming.com

Client: Mr and Mrs Trainer

Project: Proposed New Courtyard House
Wildwood Lodge, North End, London

Drawing Title: Proposed SW and SE Elevations

Date: November 2006 Scale: 1:50@A1

Project	Origin	No.	Revision
031	A	0209	-
Status: Planning		Drawn: MC	Checked: NF

02
A0211

SOUTH WEST ELEVATION OF BOUNDARY TO PARFITT CLOSE
PROPOSED 1:50

Notes

Copyright remains the property of Canaway Fleming Architects and this drawing is not to be used for any purposes without the express permission of the Architect. No implied License is given for its use.

Do not scale from this drawing. All dimensions should be checked on site for accuracy.

Planning

These drawings are for Planning purposes only and must not be used for any other purpose without the express permission of Canaway Fleming Architects. These are not for detailed construction purposes.

Key to 1:50 Elevations

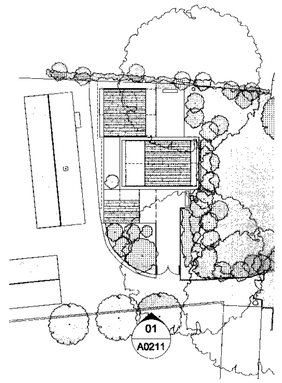

Revisions

CANAWAY FLEMING ARCHITECTS

Canaway Fleming Architects Ltd
1 Dyers Buildings
London EC1N 2JT

T: 020 7430 2262
F: 020 7430 2274
E: mailbox@canawayfleming.com

Client: Mr and Mrs Trainer

Project: Proposed New Courtyard House
Wildwood Lodge, North End, London

Drawing Title: Proposed SW Boundary Elevation

Date: November 2006 Scale: 1:50@A1

Project	Origin	No.	Revision
031	A	0211	-
Status: Planning		Drawn: MC	Checked: NF