DO NOT SCALE FROM THIS DRAWING. CHECK ALL DIMENSIONS ON SITE.
IF INFORMATION IS NOT CLEAR OR CONSISTANT CONSULT ARCHITECT.
THIS DRAWING IS COPYRIGHT.

Front Elevation

Rear Elevation

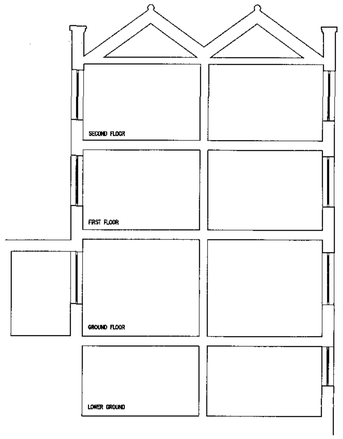

Section A – A

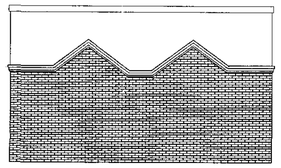

Flank Wall Elevation

V I N E H I L L

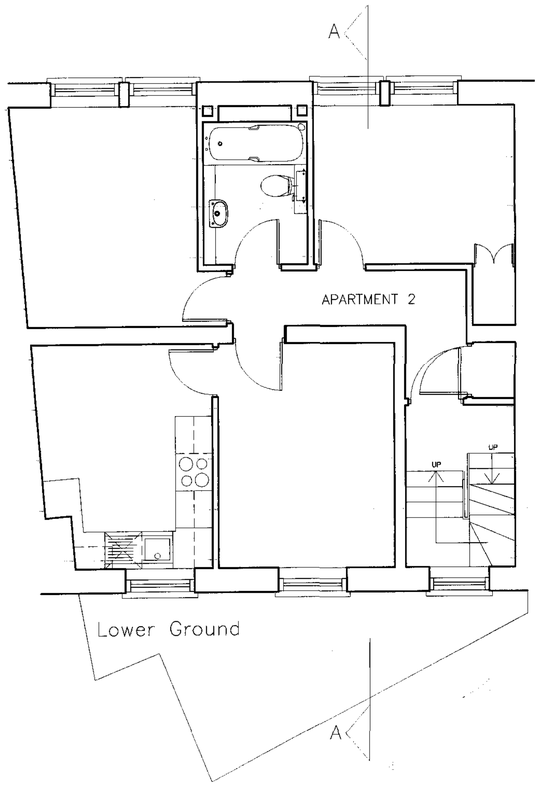

Lower Ground

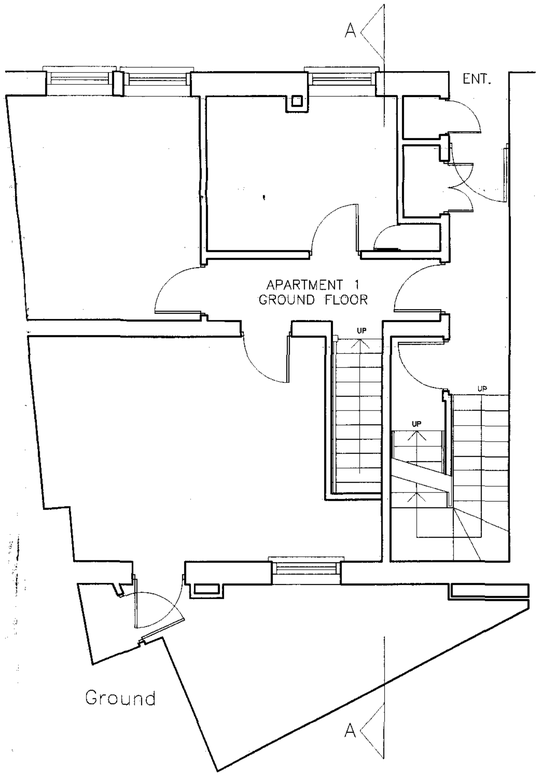

Ground

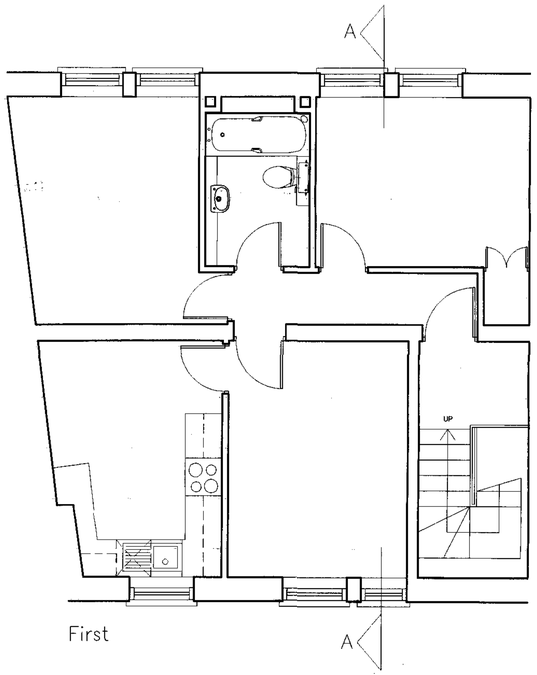

First

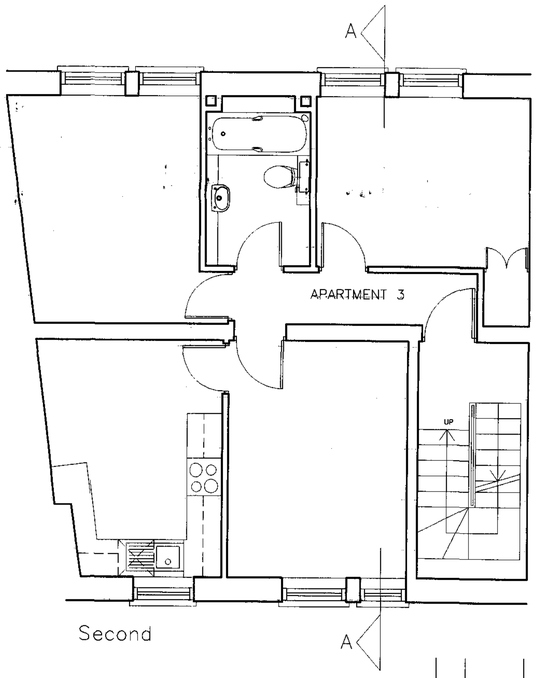

Second

DATE	REVISION

Client:
11 VINE HILL (FREEHOLD LTD)

Project Title:
11 VINE HILL
LONDON EC1.

Drawing Title:
Existing Elevations, Plans & Section A - A

Drawn: PAC Date: 10.3.2006

Scale: 1:100 & 1:50

Dwg.No.: 10313/100

WATSON WOODS PARTNERSHIP
25 ABBEVILLE MEWS, 88 CLAPHAM PARK RD, LONDON, SW4 7BX
ARCHITECT@WATSON-WOODS.COM TEL: 020 7720 9609

DO NOT SCALE FROM THIS DRAWING. CHECK ALL DIMENSIONS ON SITE.
IF INFORMATION IS NOT CLEAR OR CONSISTANT CONSULT ARCHITECT.
THIS DRAWING IS COPYRIGHT.

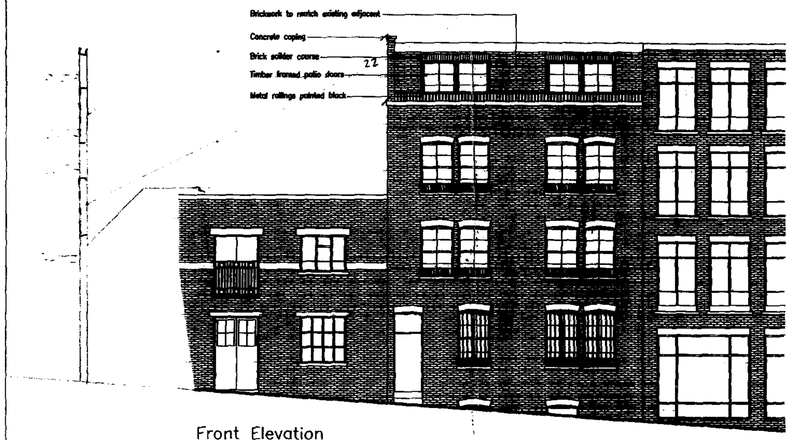

Front Elevation

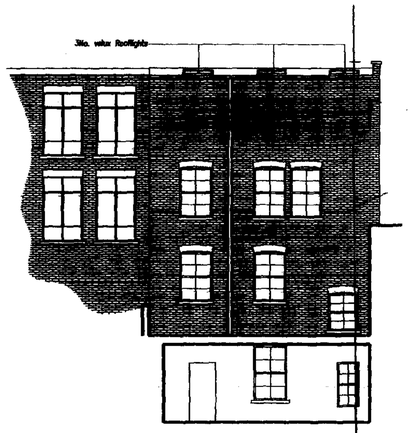

Rear Elevation

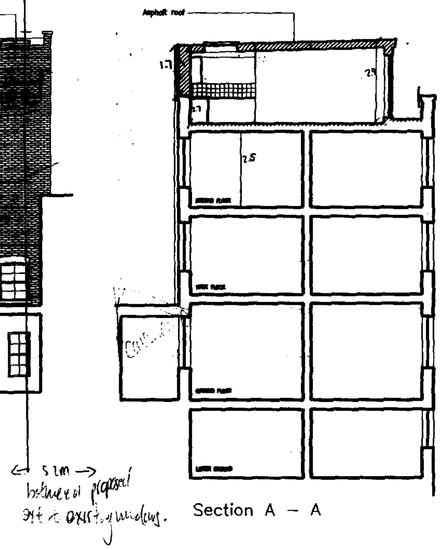

Section A – A

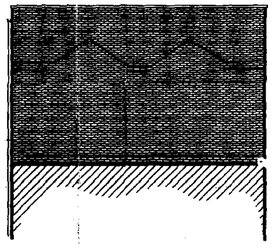

Flank Wall Elevation

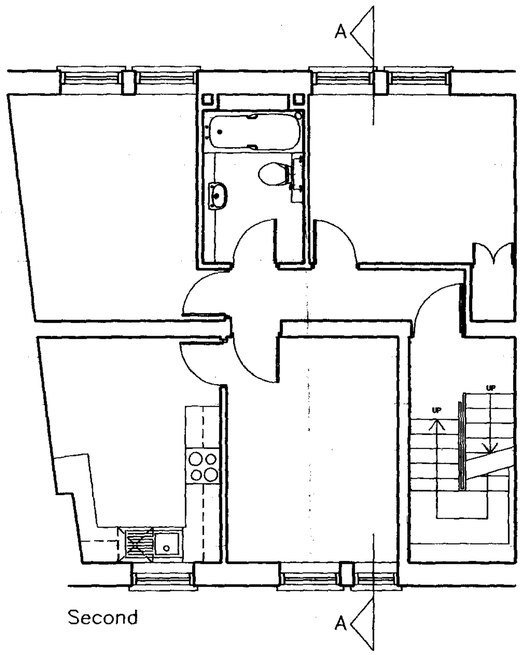

Second

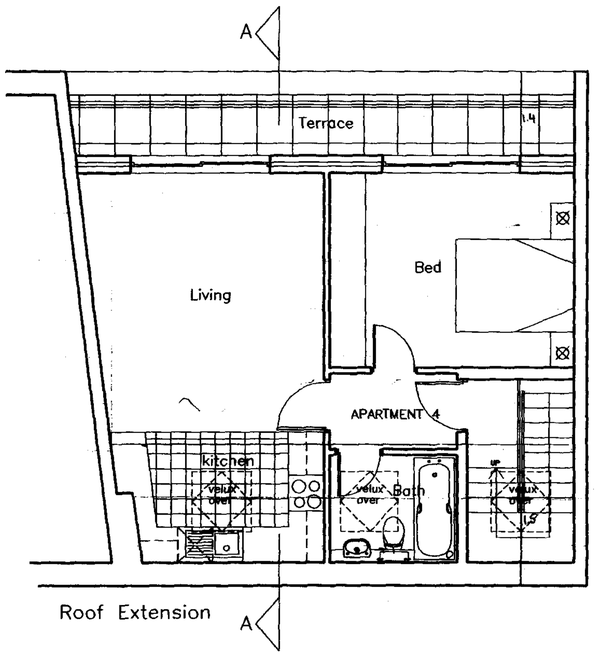

Roof Extension

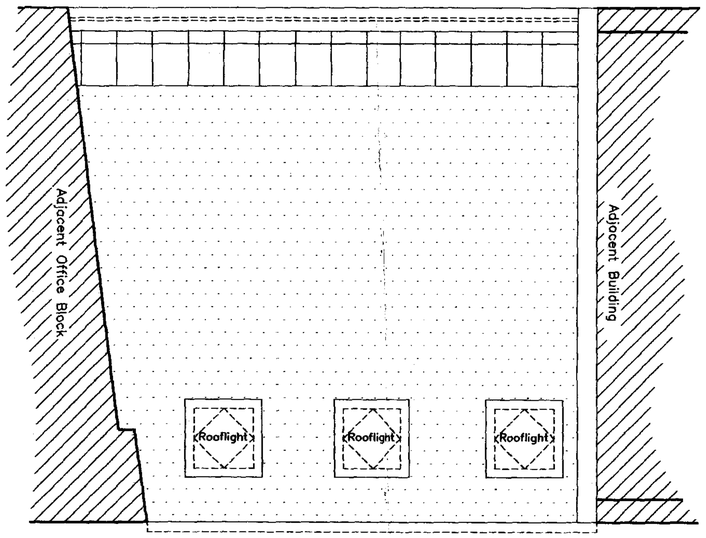

Roof Plan

LONDON BOROUGH OF CAMDEN
TOWN AND COUNTRY PLANNING ACTS
14 JUN 2006
PLANS NOT APPROVED
ON BEHALF OF THE COUNCIL

A	26-05-2006	
	DATE	

Client:
11 VINE HILL (FREEHOLD LTD)

Project Title:
11 VINE HILL
LONDON EC1.

Drawing Title:
Proposed Elevations, Plans & Section A - A

Drawn: **PAC** Date: **10.3.2006**

Scale: **1:100 & 1:50**

Dwg.No.: **10313/102 A**

WATSON WOODS PARTNERSHIP
25 ABREVILLE MEWS, 88 CLAPHAM PARK RD, LONDON, SW4 7BX
ARCHITECT@WATSON-WOODS.COM TEL: 020 7720 9609