281.B3.G20.P10

281.B3.G20.P11

B

WORKSHOP

LIFT LOBBY

LIFT

security gate

WC

height of concrete platform: 600mm

A

A

STORE

BOILER ROOM

B

C

WORKSHOP

C

0 metres 5 10 20

23 Hampshire Street
Ground Floor

© bere:architects 2005

1 Use figured dimensions only
2 Do not scale from this drawing
3 All dimensions to be checked on site and the Architect to be informed of any discrepancies before construction commences
4 All references to drawings refer to current revision of that drawing
5 Structural and services information shown is indicative only. Refer to consultants' drawings for details and setting out
6 All work and materials to be in accordance with current applicable statutory legislation and to comply with all relevent codes of practice and British and European standards

Rev	Description	Date	By	Chk
A	First issue	05.05.05	dg	jb

RECEIVED
09 MAY 2006

Project: Hampshire Street Camden

Subject: Ground floor as existing

Scale: 1:200 @ A3

Date: 02.05.05

bere:architects
24 Rosebery Avenue London EC1R 4SX
T +44 (0) 20 7837 9333 F +44 (0) 20 7837 9444 bere@bere.co.uk

Project	Drawing	Rev
281	.B3.G20.P00	A

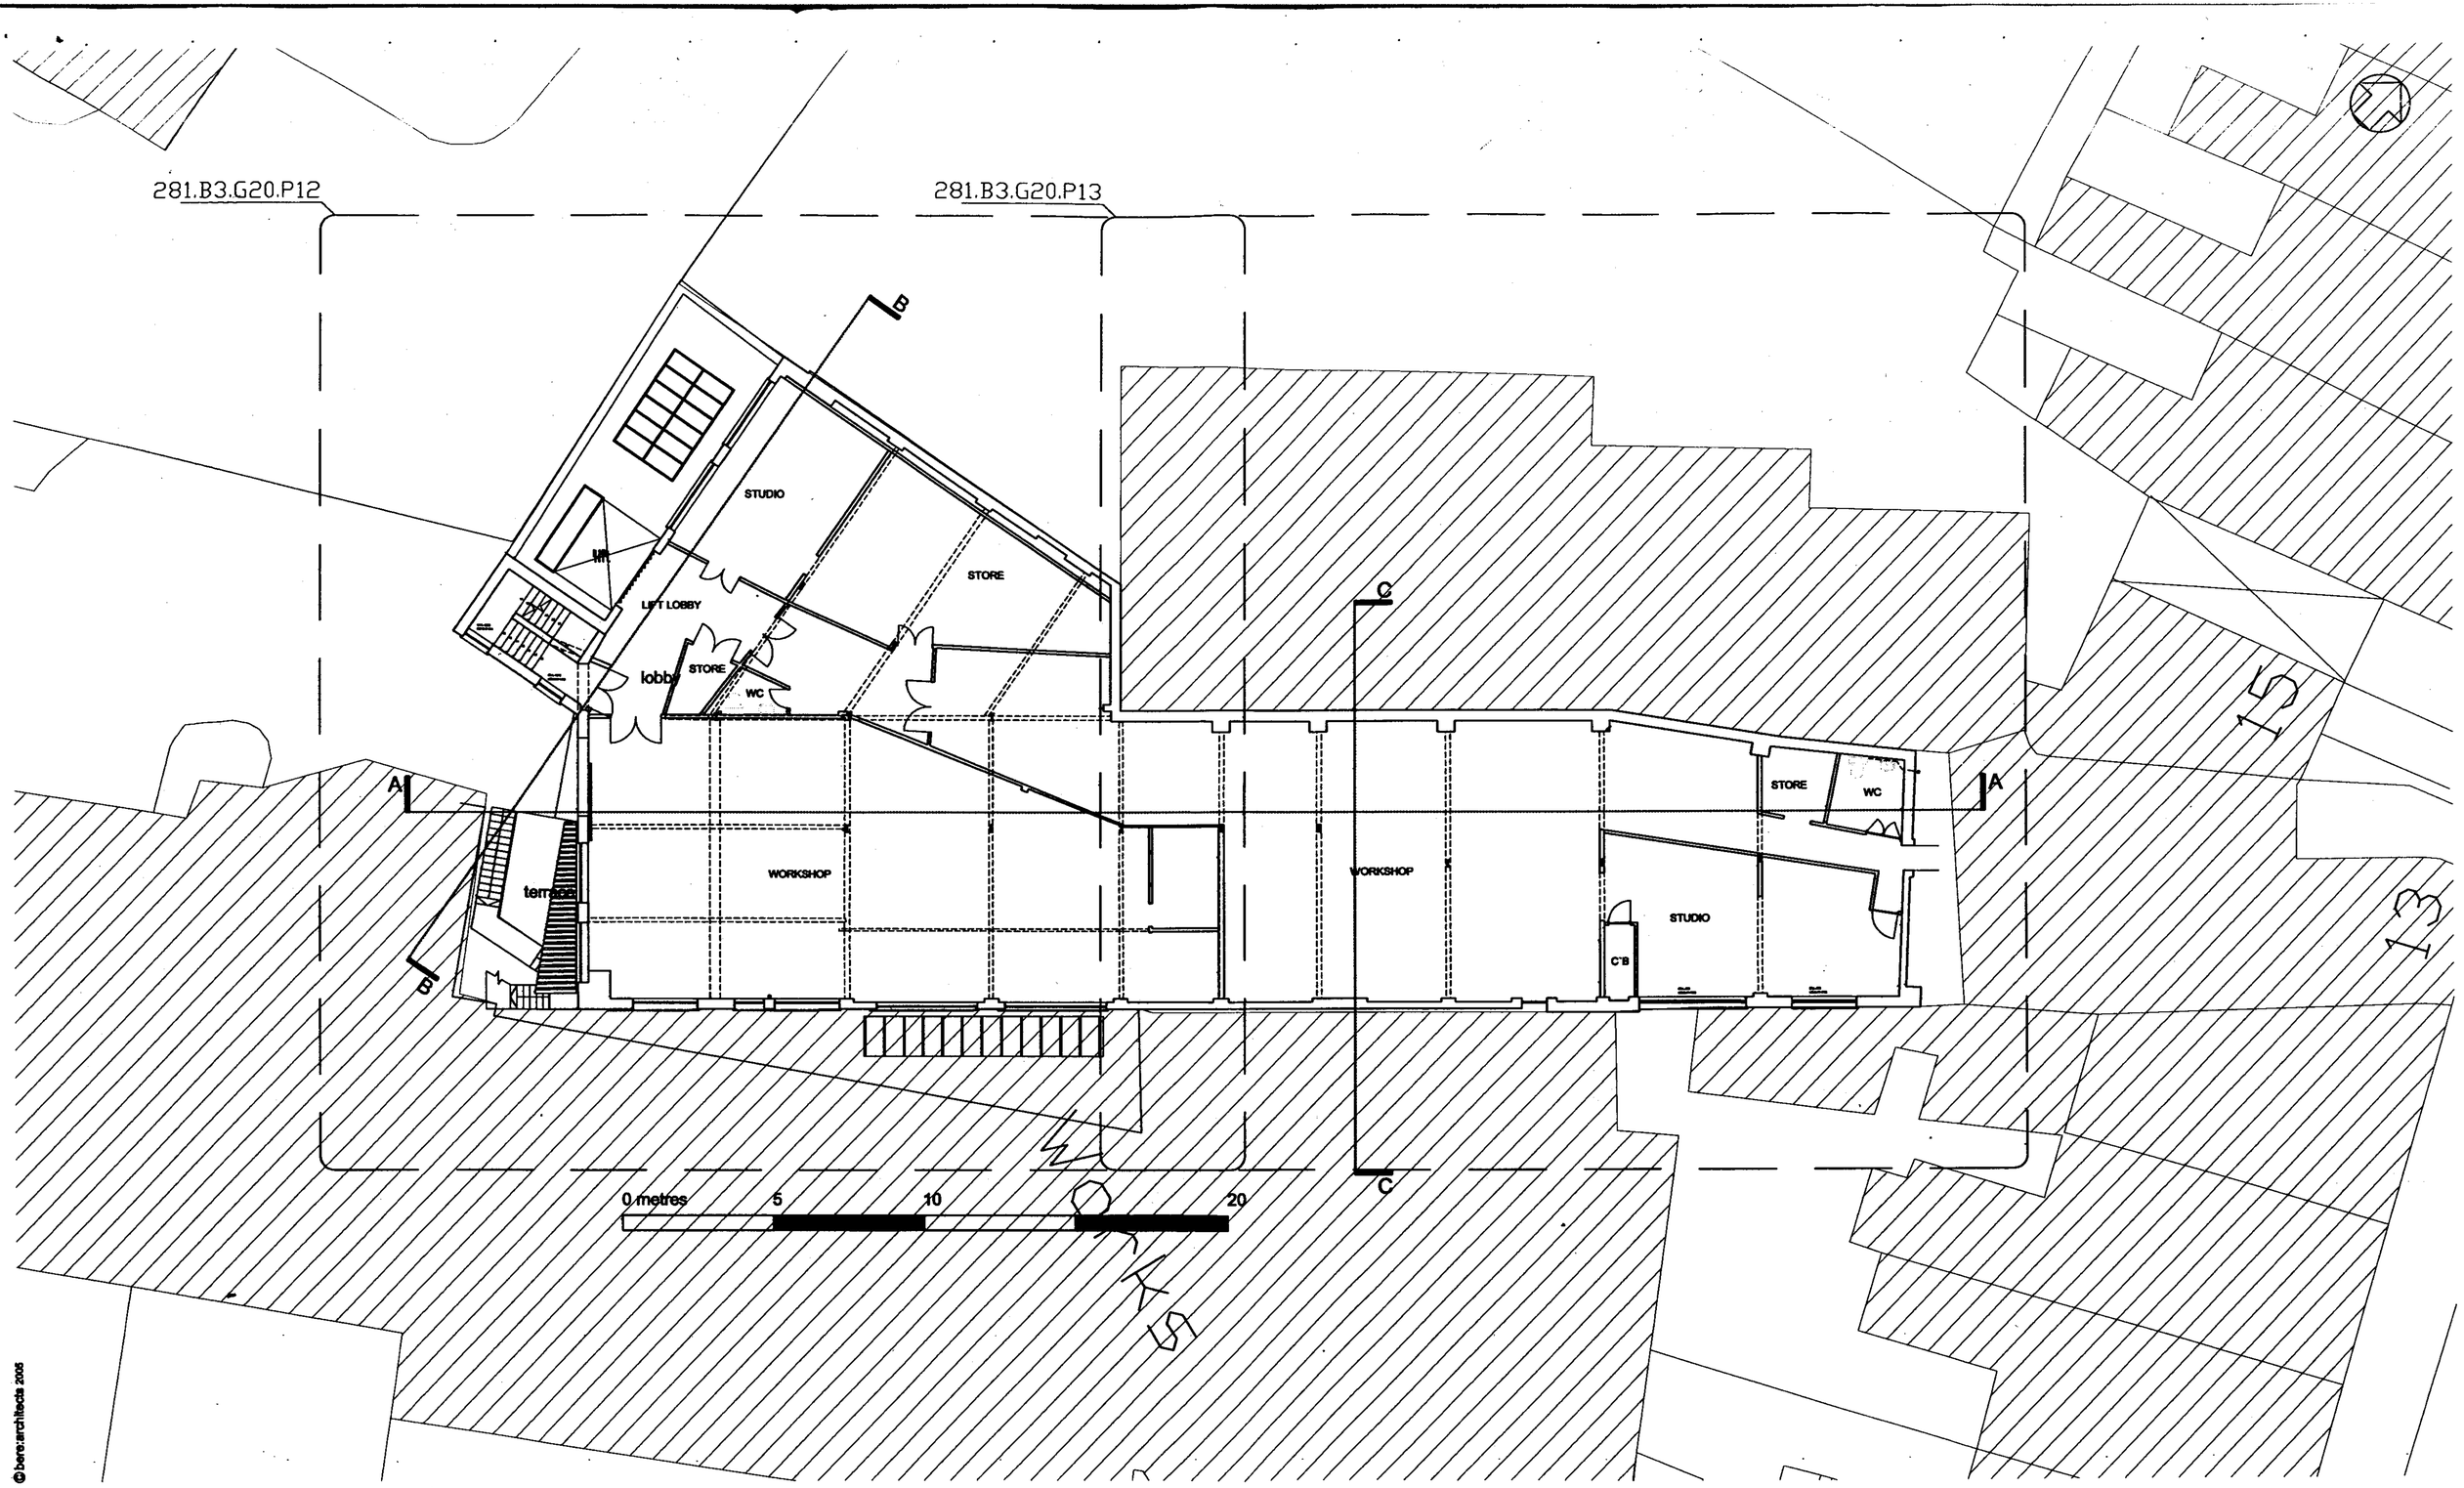

© bere:architects 2005

1 Use figured dimensions only
2 Do not scale from this drawing
3 All dimensions to be checked on site and the Architect to be informed of any discrepancies before construction commences
4 All references to drawings refer to current revision of that drawing
5 Structural and services information shown is indicative only. Refer to consultants' drawings for details and setting out
6 All work and materials to be in accordance with current applicable statutory legislation and to comply with all relevant codes of practice and British and European standards

Rev	Description	Date	By	Chk
A	First issue	05.05.05	dg	jb

RECEIVED
09 MAY 2006

Project: 23-25 Hampshire Street Camden

Subject: First floor as existing

Scale: 1:200 @ A3

Date: 02.05.05

bere:architects
24 Rosebery Avenue London EC1R 4SX
T +44 (0) 20 7837 9333 F +44 (0) 20 7837 9444 bere@bere.co.uk

Project	Drawing	Rev
281	.B3.G20.P01	A

1 Use figured dimensions only
2 Do not scale from this drawing
3 All dimensions to be checked on site and the Architect to be informed of any discrepancies before construction commences
4 All references to drawings refer to current revision of that drawing
5 Structural and services information shown is indicative only. Refer to consultants' drawings for details and setting out
6 All work and materials to be in accordance with current applicable statutory legislation and to comply with all relevent codes of practice and British and European standards

Rev	Description	Date	By	Chk
A	first issue	21.04.06	GR	TS

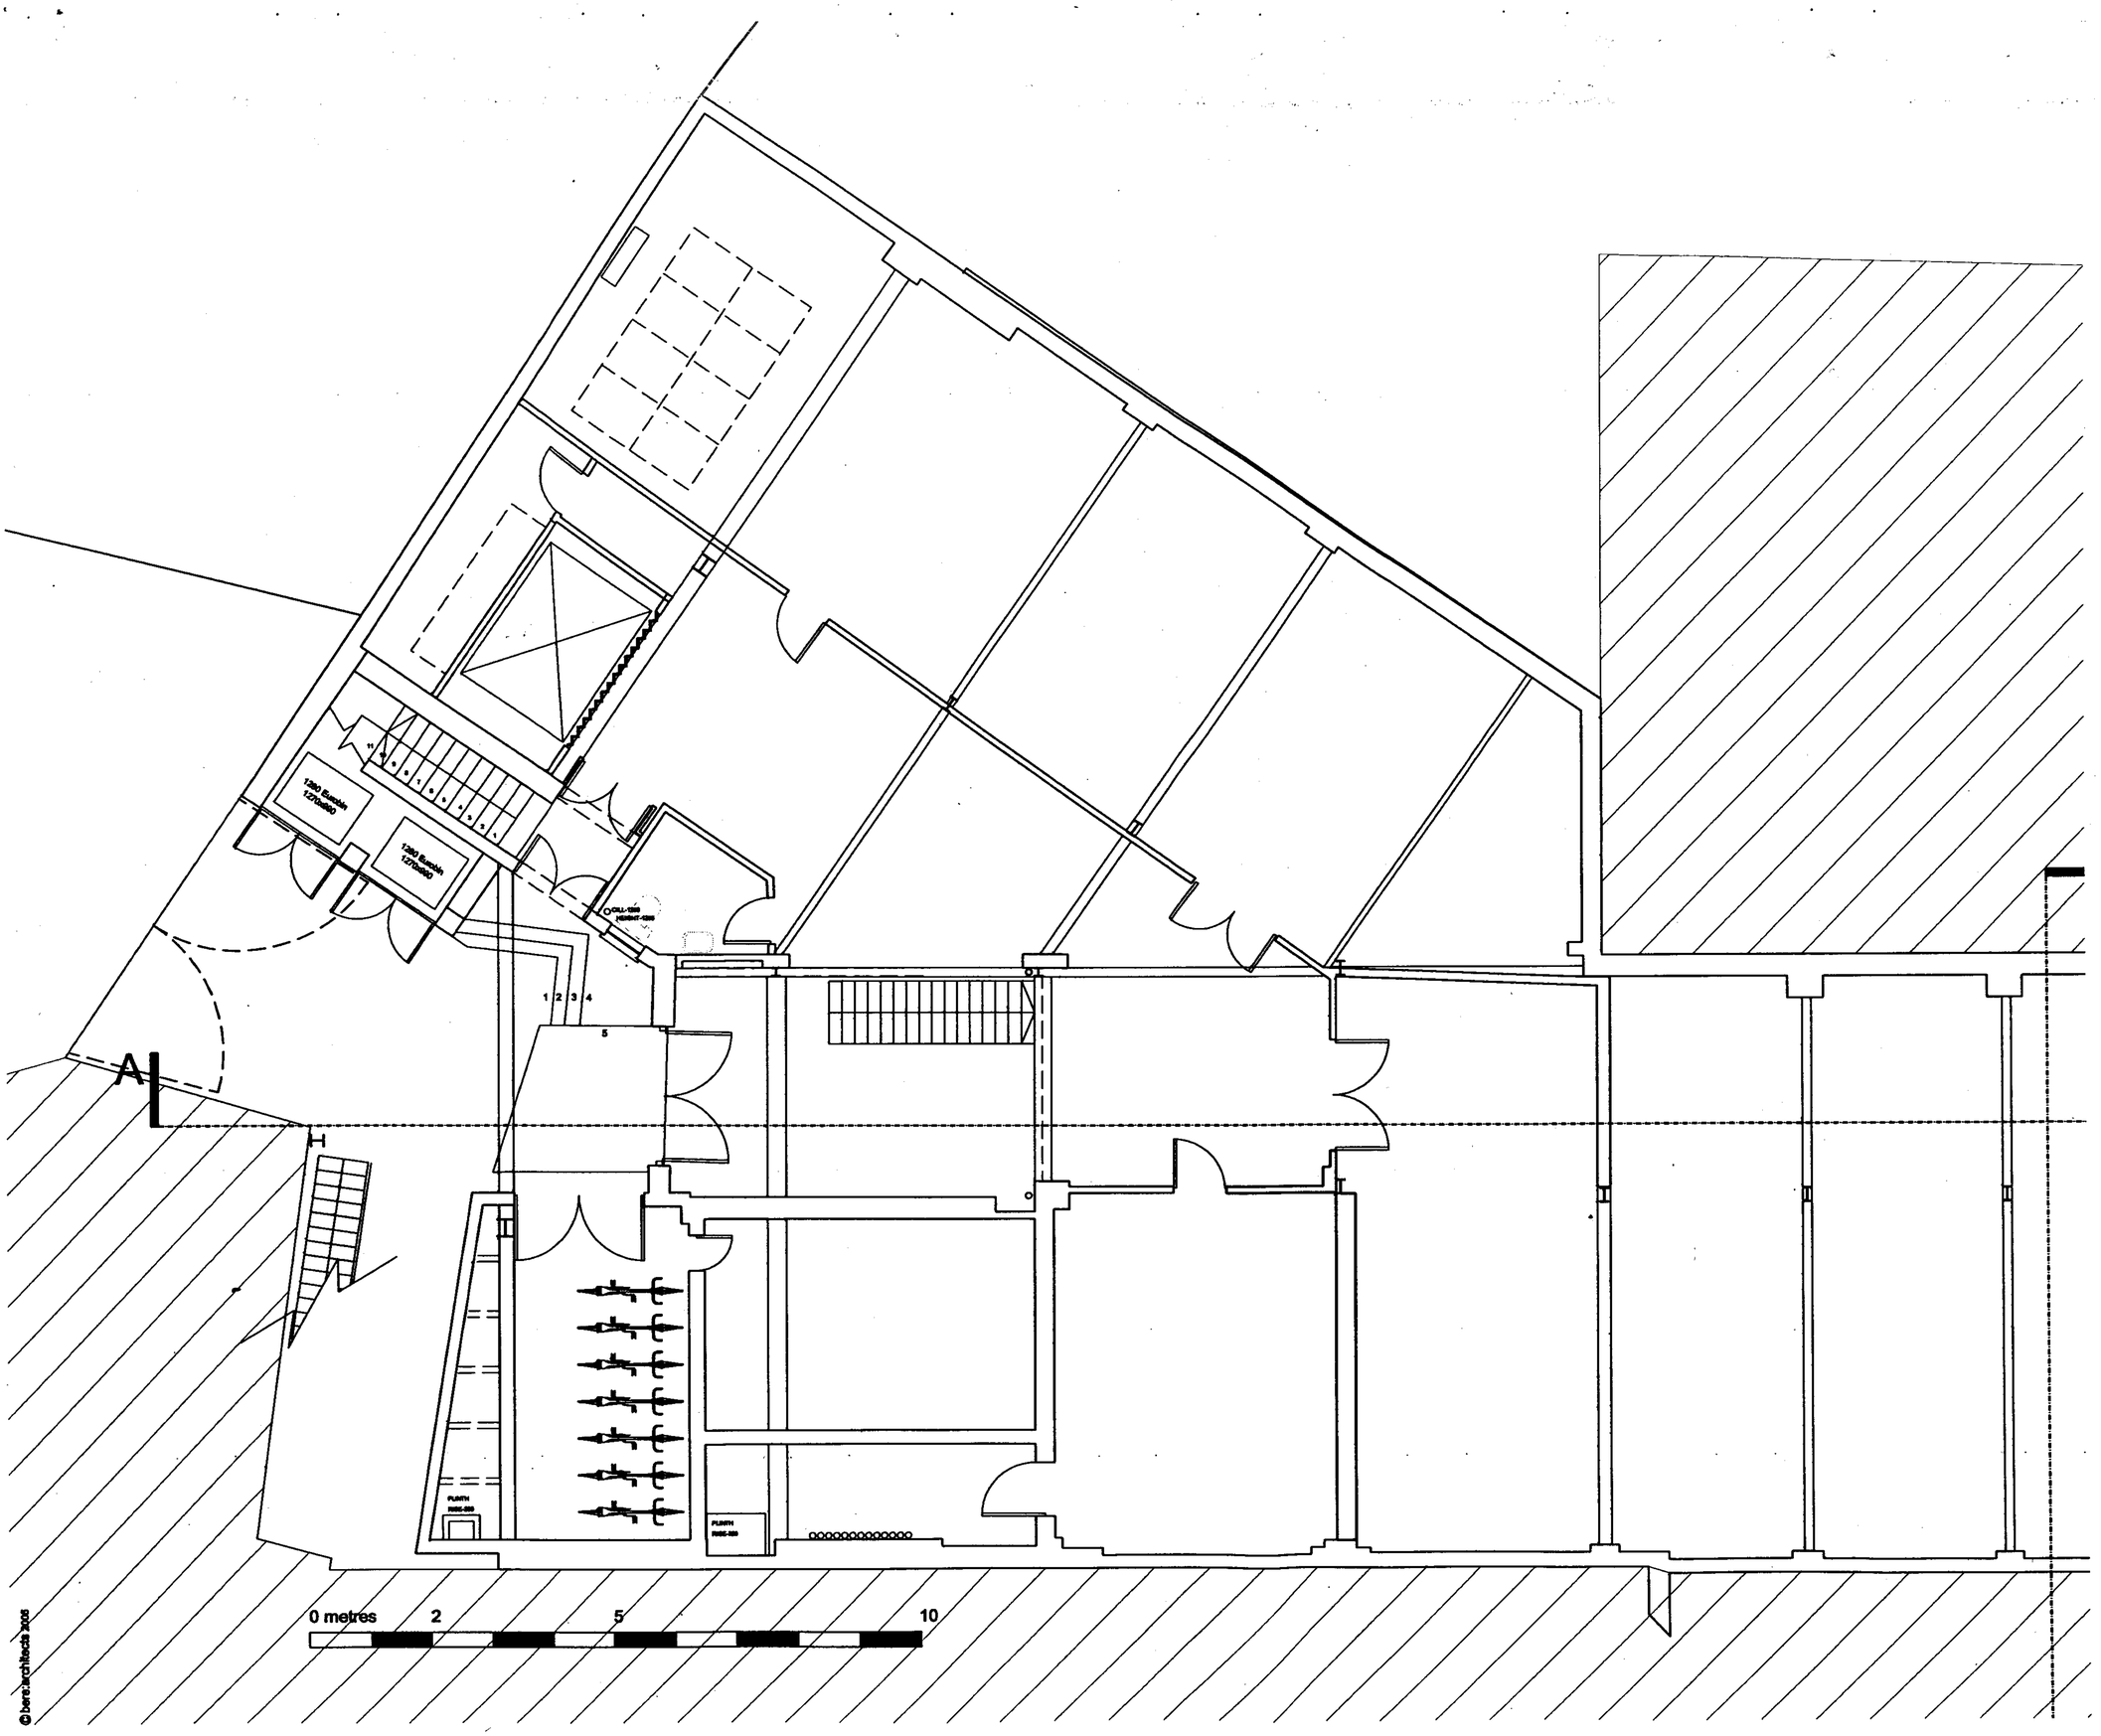

RECEIVED
09 MAY 2006

bere:architects
24 Rosebery Avenue London EC1R 4SX
T +44 (0) 20 7837 9333 F +44 (0) 20 7837 9444 bere@bere.co.uk

Project: Hampshire Street Camden
Subject: Ground Floor as existing
Scale: 1:100@A3 **Date:** 21.04.06

Project	Drawing	Rev
0281.B3.	G20.P10	A

© bere:architects 2006

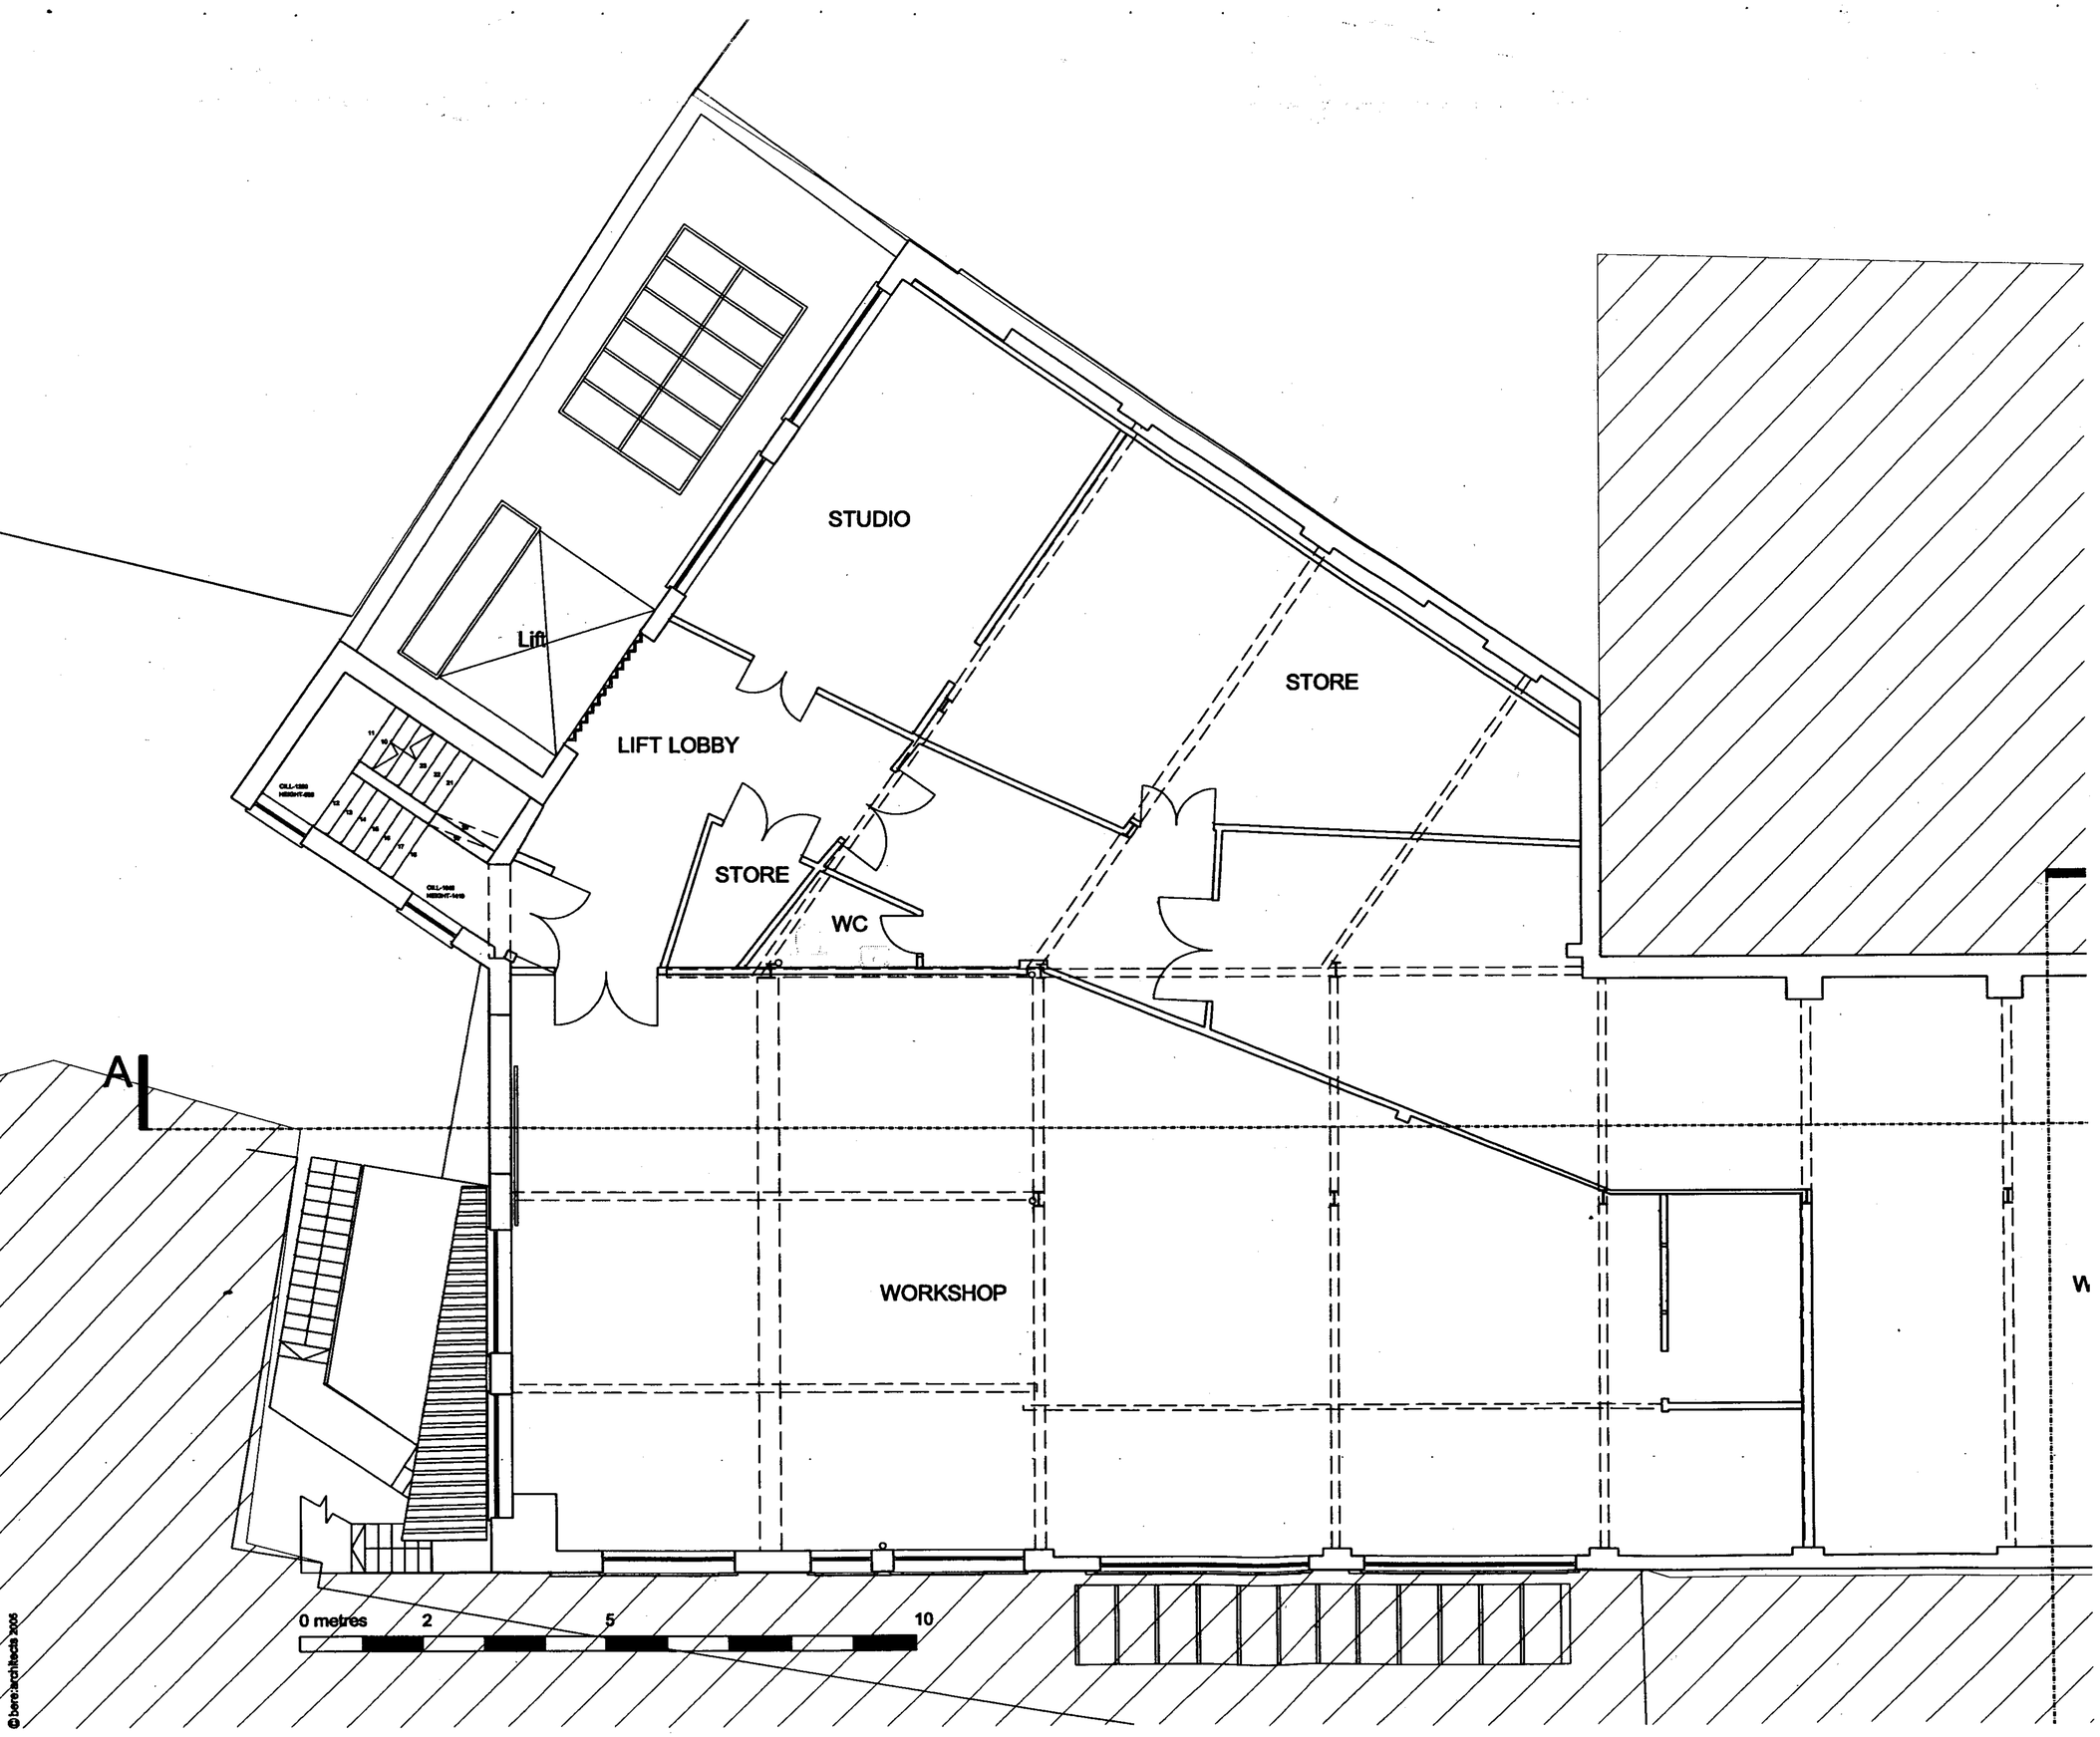

1 Use figured dimensions only
2 Do not scale from this drawing
3 All dimensions to be checked on site and the Architect to be informed of any discrepancies before construction commences
4 All references to drawings refer to current revision of that drawing
5 Structural and services information shown is indicative only. Refer to consultants' drawings for details and setting out
6 All work and materials to be in accordance with current applicable statutory legislation and to comply with all relevent codes of practice and British and European standards

Rev	Description	Date	By	Chk
A	first issue	21.04.06	GR	TS

REC
09 MAY 2006

bere:architects
24 Rosebery Avenue London EC1R 4SX
T +44 (0) 20 7837 9333 F +44 (0) 20 7837 9444 bere@bere.co.uk

Project: Hampshire Street Camden
Subject: First Floor as existing
Scale: 1:100@A3 **Date:** 21.04.06

Project	Drawing	Rev
0281	B3.G20.P12	A

© bere:architects 2006

281.B5.G20.P10

281.B5.G20.P11

lift

lift lobby

workshop

refuse storage
2 nos. Eurobins @ 1280l

wc

main entrance

store

bicycle storage

workshop

A

A

B

B

C

C

0 metres 5 10 20

NORTH

© bere:architects 2005

1 Use figured dimensions only
2 Do not scale from this drawing
3 All dimensions to be checked on site and the Architect to be informed of any discrepancies before construction commences
4 All references to drawings refer to current revision of that drawing
5 Structural and services information shown is indicative only. Refer to consultants' drawings for details and setting out
6 All work and materials to be in accordance with current applicable statutory legislation and to comply with all relevant codes of practice and British and European standards

Rev	Description	Date	By	Chk
A	First issue	05.05.05	dg	jb
B	introduced refuse and bicycle storage	04.05.06	ts	

RECEIVED
09 MAY 2006

Project: Hampshire Street Camden

Subject: Ground floor Proposed

Scale: 1:200

Date: 05.05.05

bere:architects
24 Rosebery Avenue London EC1R 4SX
T +44 (0) 20 7837 9333 F +44 (0) 20 7837 9444 bere@bere.co.uk

Project	Drawing	Rev
281	.B5.G20.P00	B

281.B5.G20.P12

281.B5.G20.P13

Lobby
46m²

Apartment 01
2-Bed
61m²

Apartment 02
1-Bed
45m²

Apartment 03
1-Bed
49m²

Apartment 04
(1-Bed)
48m²

Apartment 05
(Studio)
31m²

light industrial
workshop unit
234m²

light industrial
studio unit
48m²

STORE

WC

C'B

A

B

C

13

15

23 Hampshire Street
First Floor

0 metres 5 10 20

© bere:architects 2005

1 Use figured dimensions only
2 Do not scale from this drawing
3 All dimensions to be checked on site and the Architect to be informed of any discrepancies before construction commences
4 All references to drawings refer to current revision of that drawing
5 Structural and services information shown is indicative only. Refer to consultants' drawings for details and setting out
6 All work and materials to be in accordance with current applicable statutory legislation and to comply with all relevent codes of practice and British and European standards

Rev	Description	Date	By	Chk
A	First issue	09.02.06	sl	–
B	added labeling	21.04.06	gr	ts

RECEIVED
09 MAY 2006

Project: Hampshire Street Camden

Subject: First floor Proposed

Scale: 1:200 @ A3

Date: 09.02.06

bere:architects
24 Rosebery Avenue London EC1R 4SX
T +44 (0) 20 7837 9333 F +44 (0) 20 7837 9444 bere@bere.co.uk

Project	Drawing	Rev
281	.B5.G20.P01	B

1 Use figured dimensions only
2 Do not scale from this drawing
3 All dimensions to be checked on site and the Architect to be informed of any discrepancies before construction commences
4 All references to drawings refer to current revision of that drawing
5 Structural and services information shown is indicative only. Refer to consultants' drawings for details and setting out
6 All work and materials to be in accordance with current applicable statutory legislation and to comply with all relevent codes of practice and British and European standards

Rev	Description	Date	By	Chk
A	first issue	21.04.06	GR	TS

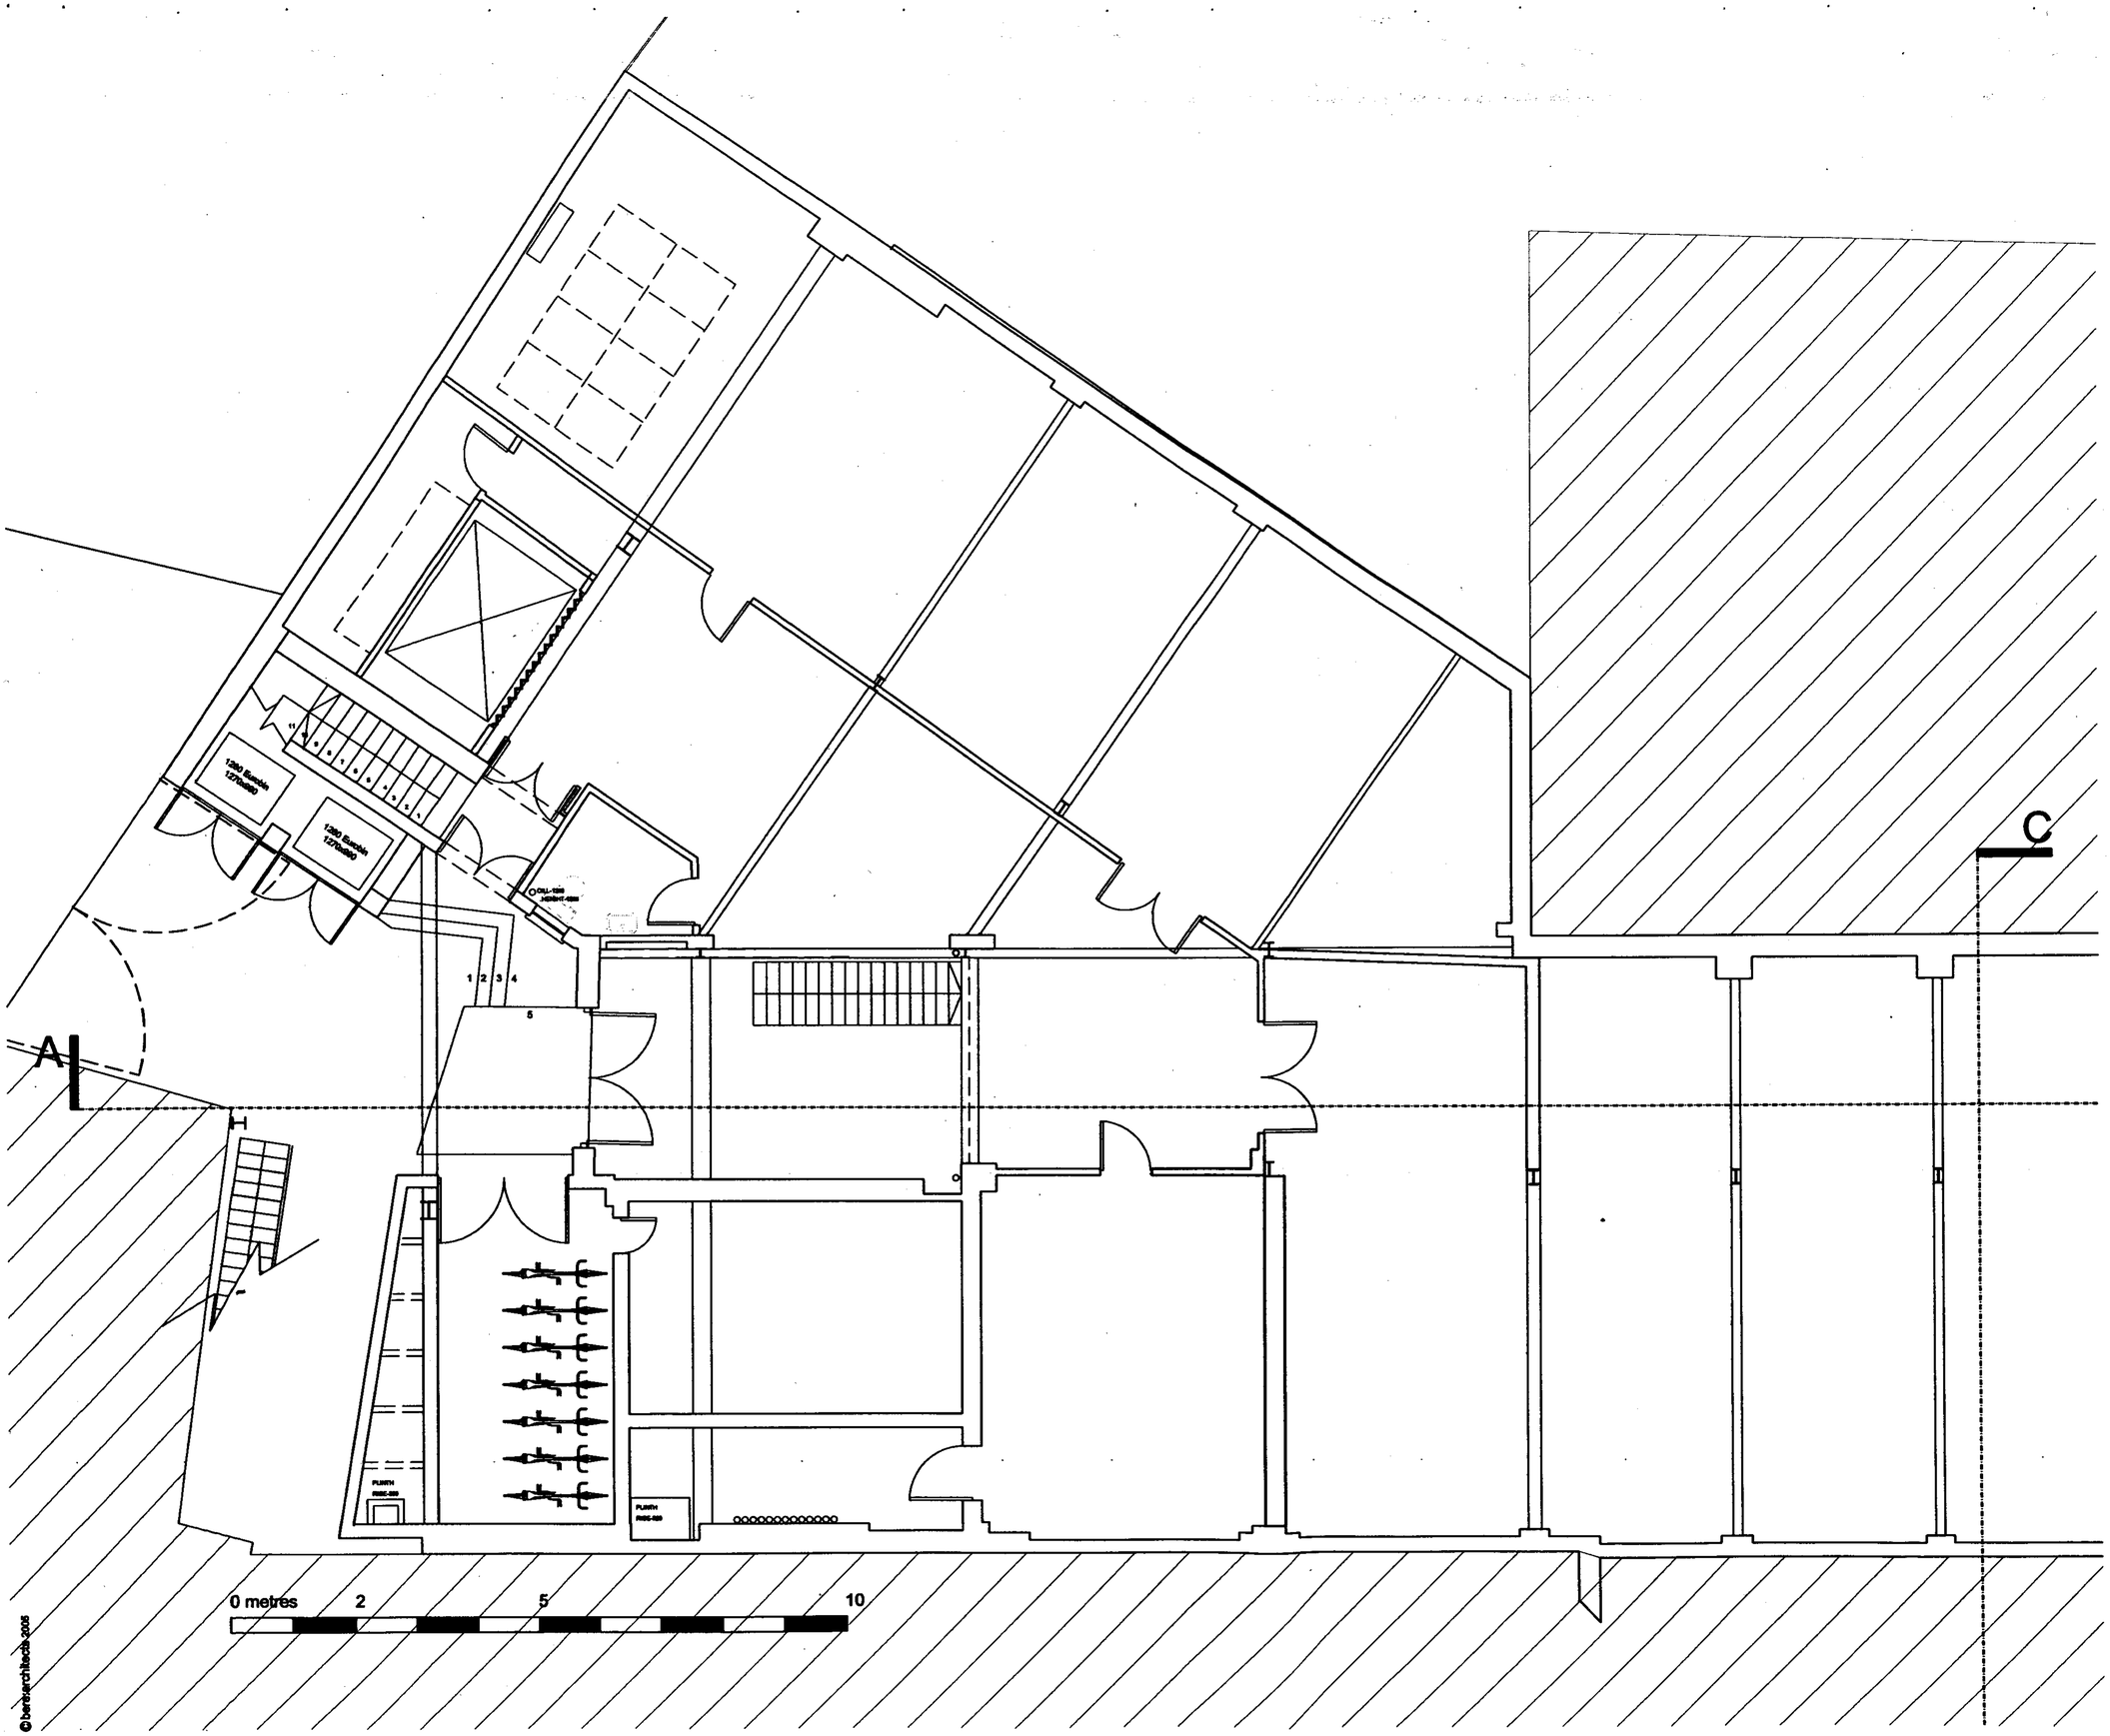

RECEIVED
09 MAY 2006

bere:architects
24 Rosebery Avenue London EC1R 4SX
T +44 (0) 20 7837 9333 F +44 (0) 20 7837 9444 bere@bere.co.uk

Project: Hampshire Street Camden
Subject: Ground Floor Proposed
Scale: 1:100@A3 **Date:** 21.04.06

Project	Drawing	Rev
0281	B5.G20.P10	A

©bere:architects 2006

1 Use figured dimensions only
2 Do not scale from this drawing
3 All dimensions to be checked on site and the Architect to be informed of any discrepancies before construction commences
4 All references to drawings refer to current revision of that drawing
5 Structural and services information shown is indicative only. Refer to consultants' drawings for details and setting out
6 All work and materials to be in accordance with current applicable statutory legislation and to comply with all relevent codes of practice and British and European standards

Rev	Description	Date	By	Chk
A	first issue	21.04.06	GR	TS

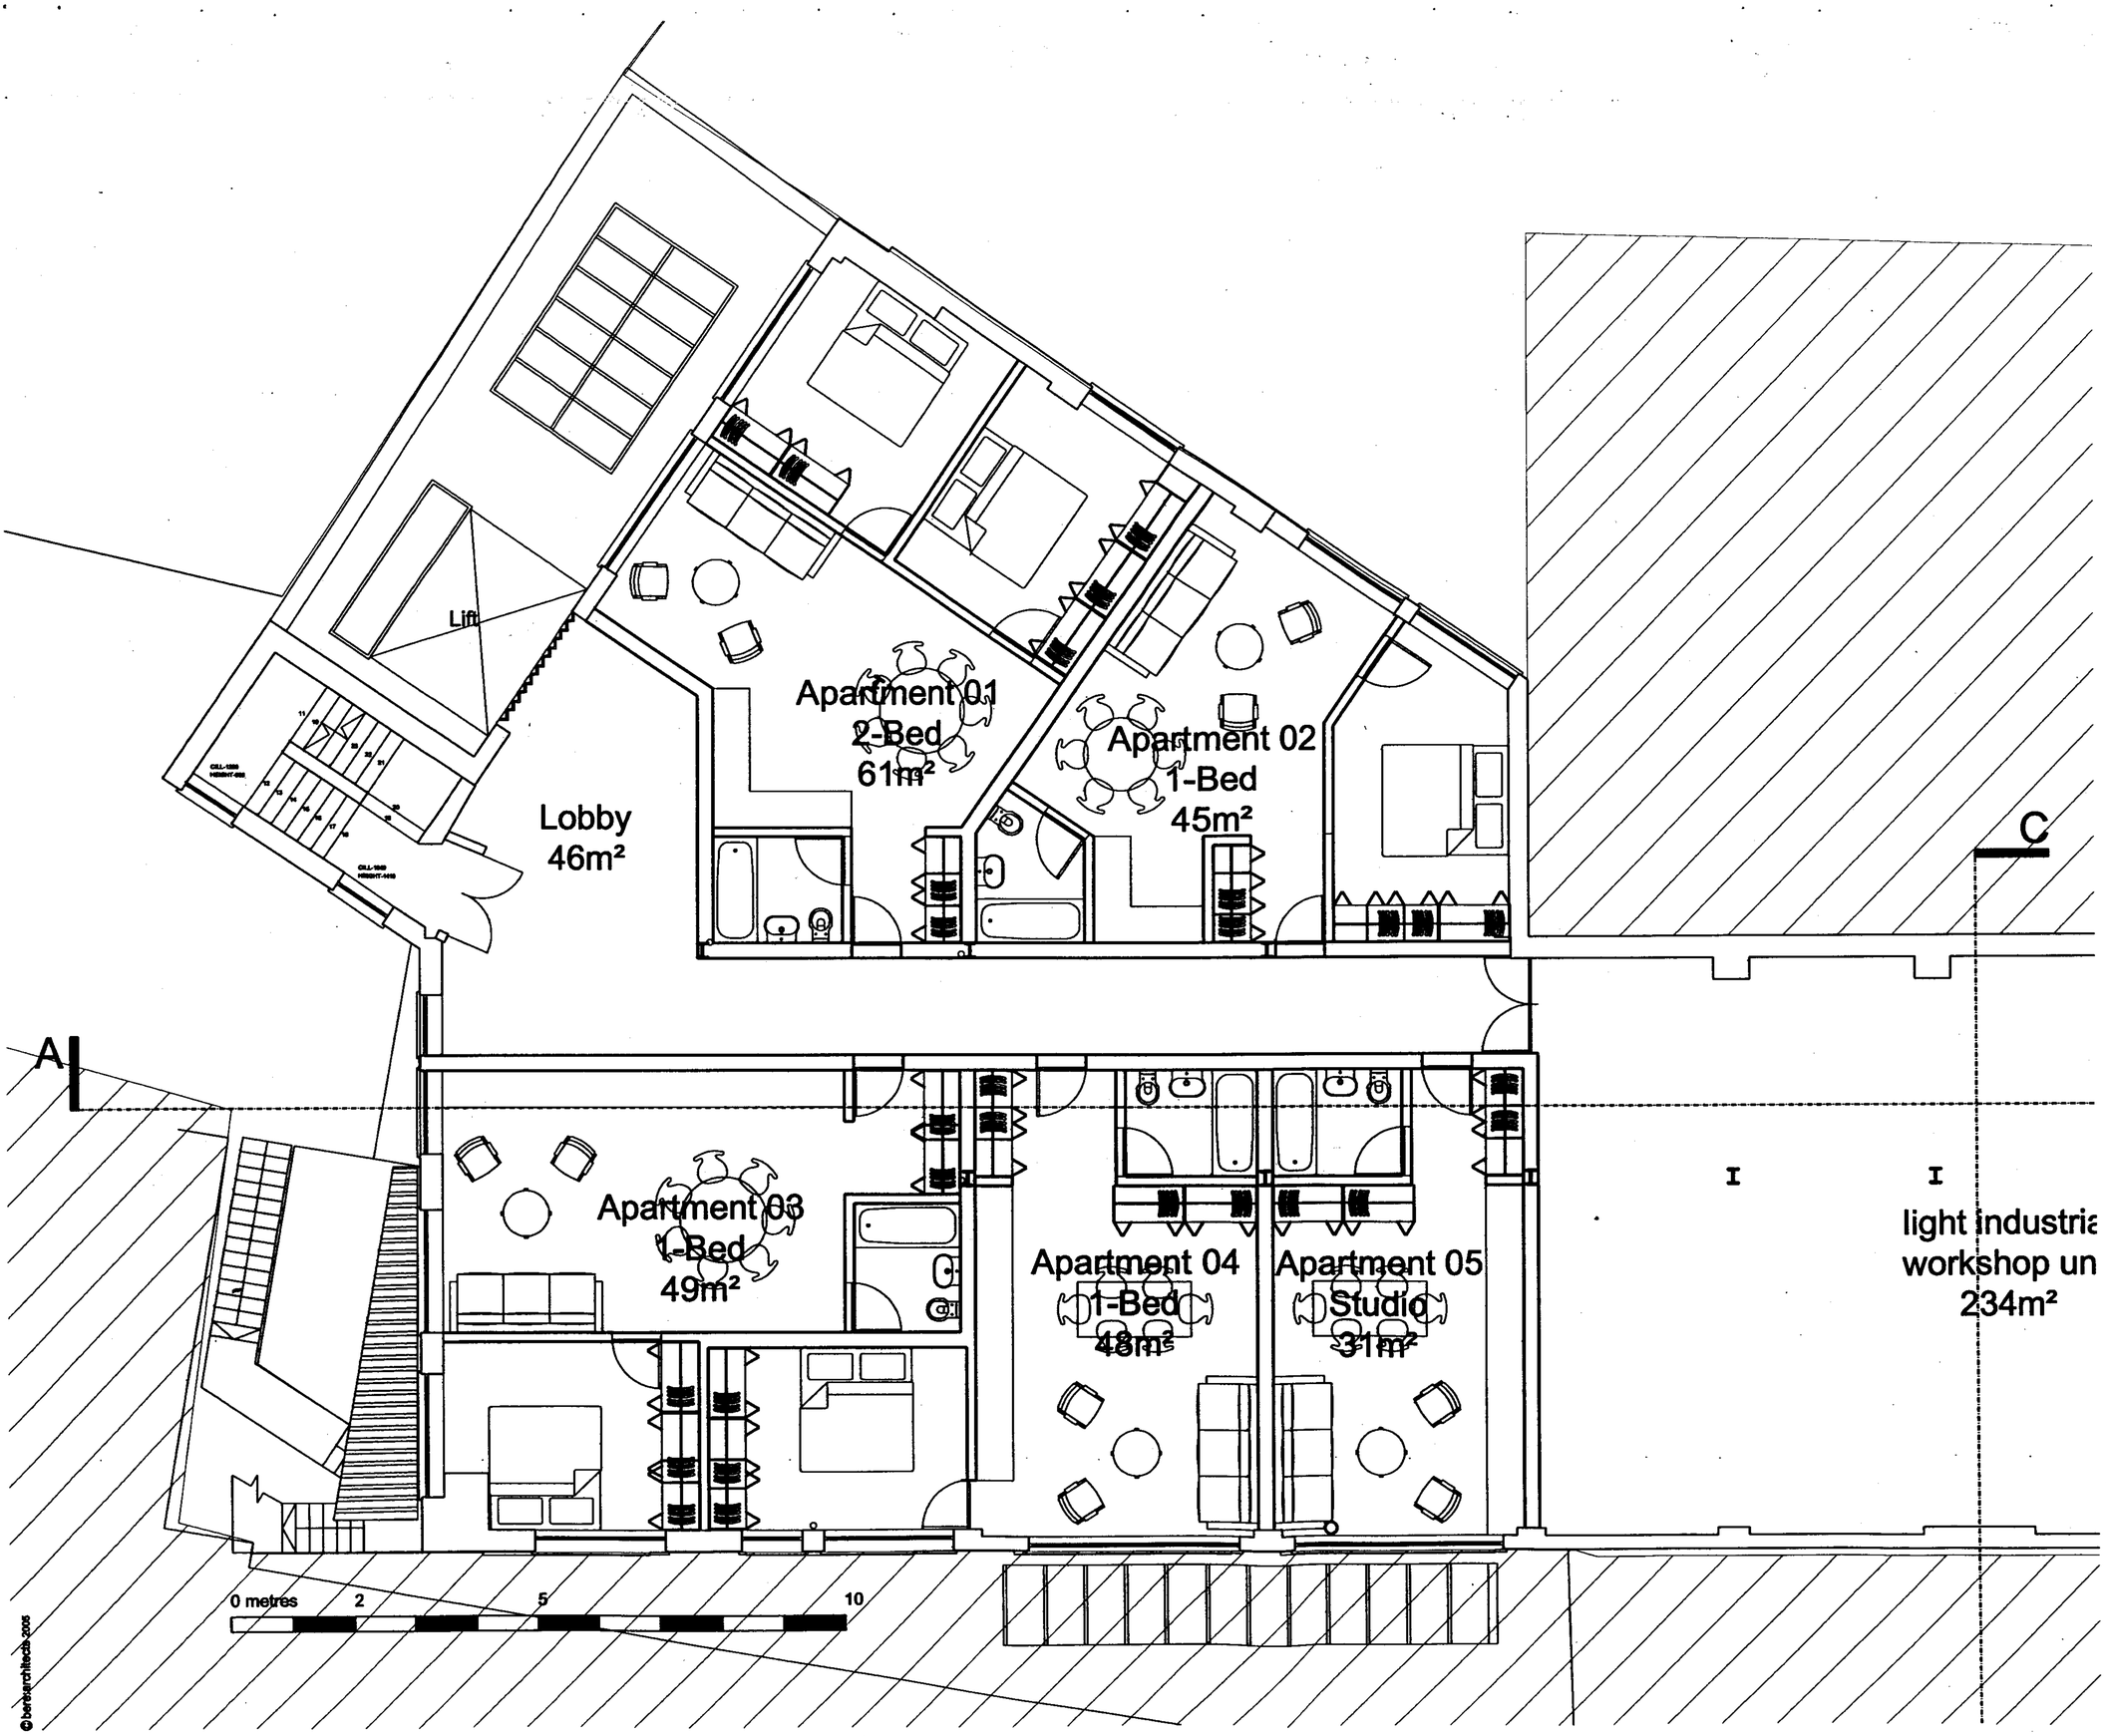

RECEIVED
09 MAY 2006

bere:architects
24 Rosebery Avenue London EC1R 4SX
T +44 (0) 20 7837 9333 F +44 (0) 20 7837 9444 bere@bere.co.uk

Project: Hampshire Street Camden
Subject: First Floor Proposed
Scale: 1:100@A3 **Date:** 21.04.06

Project	Drawing	Rev
0281	.B5.G20.P12	A

©berearchitects 2006

281.B5.G20.E13

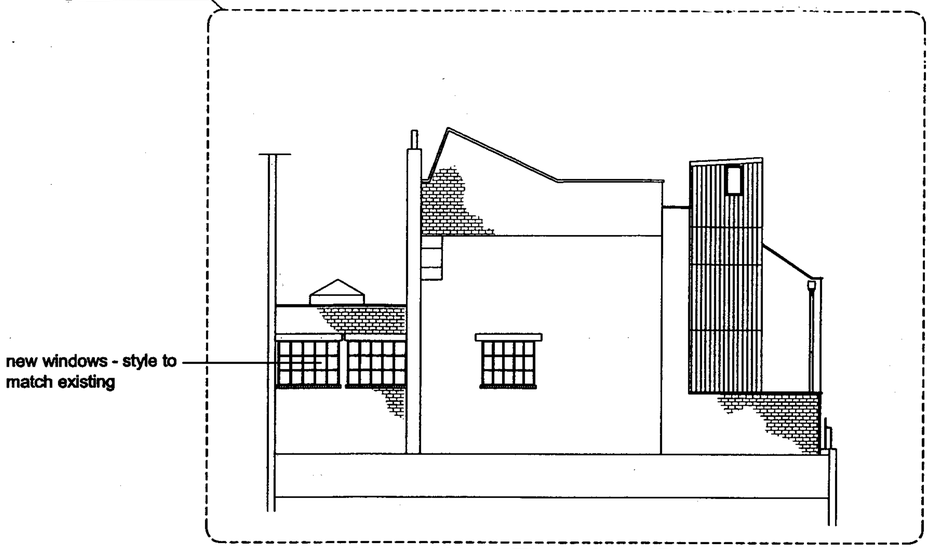

North West Elevation (Side elevation/Section DD)

281.B5.G20.P12

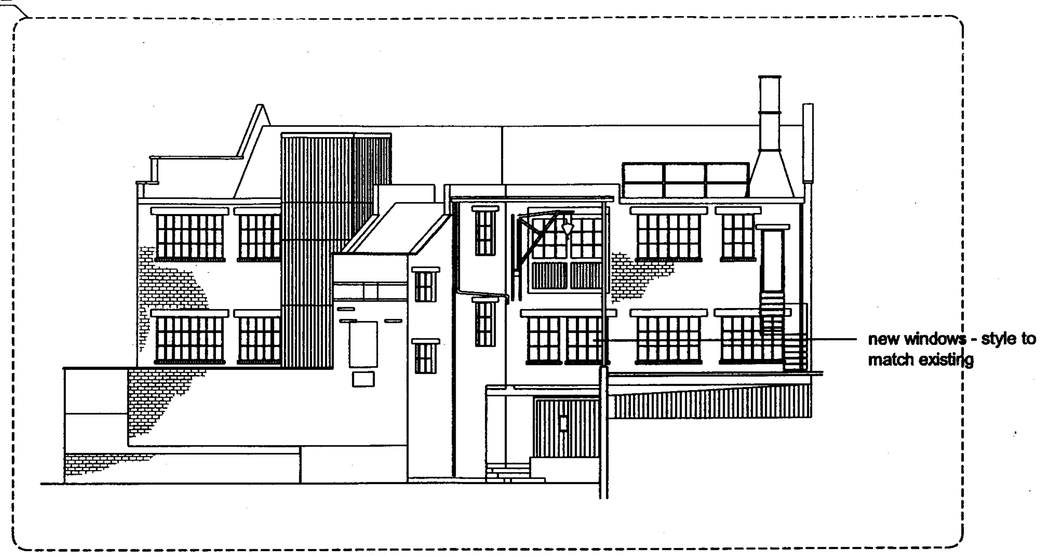

South West elevation (Front elevation)

281.B5.G20.P11

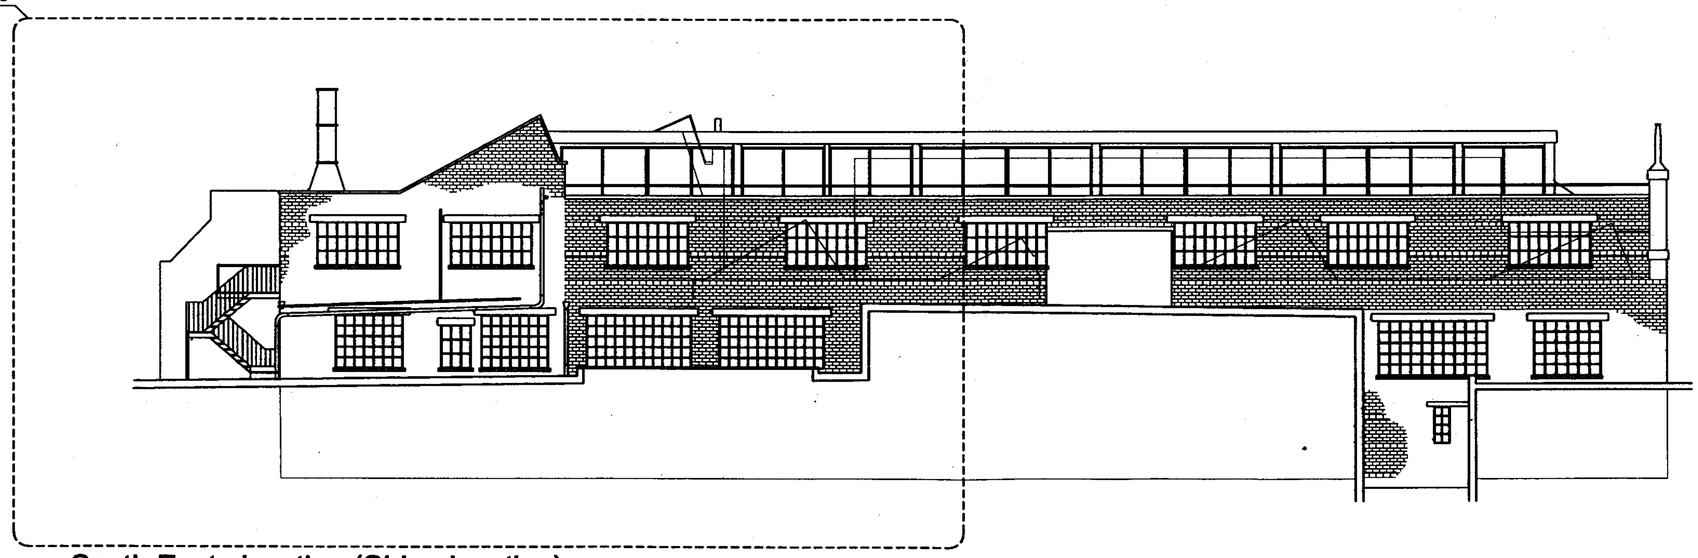

South East elevation (Side elevation)

0 metres 5 10 20

© bere:architects 2006

1 Use figured dimensions only
2 Do not scale from this drawing
3 All dimensions to be checked on site and the Architect to be informed of any discrepancies before construction commences
4 All references to drawings refer to current revision of that drawing
5 Structural and services information shown is indicative only. Refer to consultants' drawings for details and setting out
6 All work and materials to be in accordance with current applicable statutory legislation and to comply with all relevent codes of practice and British and European standards

Rev	Description	Date	By	Chk
A	First issue	09.02.06	sl	–
B	added labeling	21.04.06	gr	ts

Project: Hampshire Street Camden

Subject: Elevations proposed

Scale: 1:200 @ A3

Date: 09.02.06

bere:architects
24 Rosebery Avenue London EC1R 4SX
T +44 (0) 20 7837 9333 F +44 (0) 20 7837 9444 bere@bere.co.uk

Project	Drawing	Rev
281	.B5.G20.E00	B

RECEIVED
09 MAY 2006

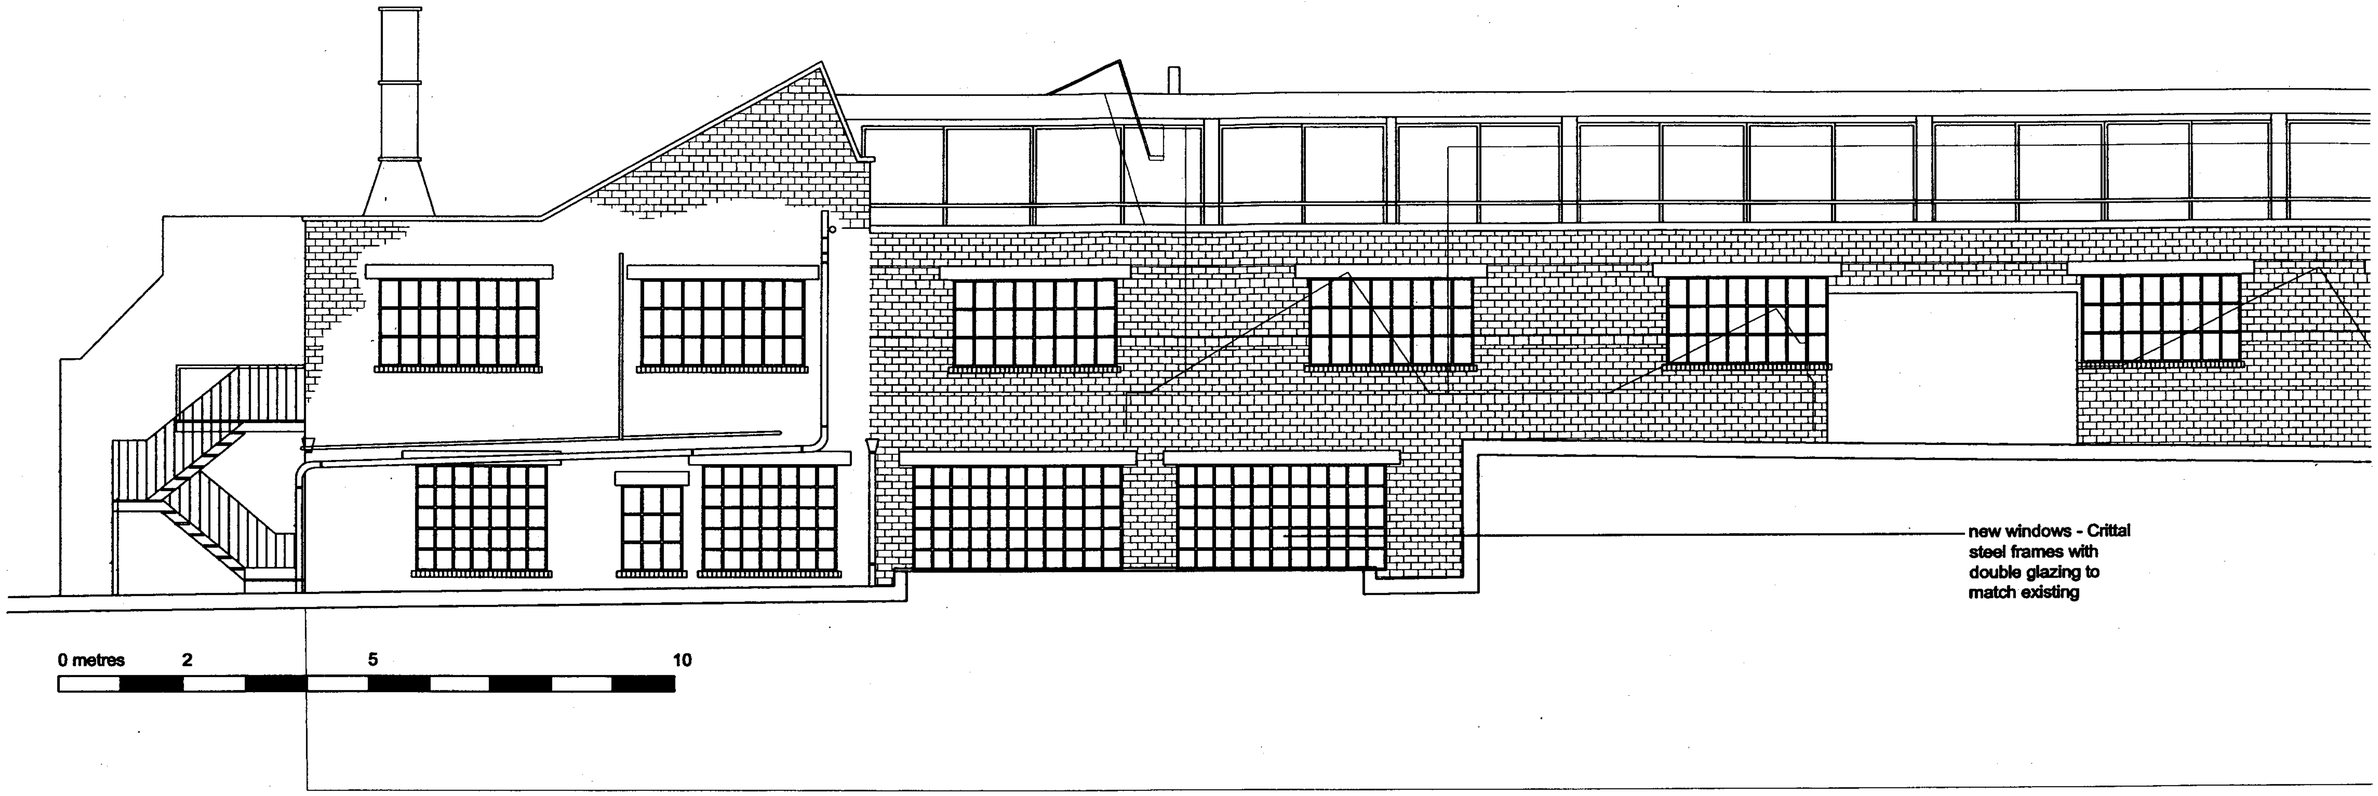

South East elevation (Side elevation)

RECEIVED
09 MAY 2006

© bere:architects 2006

1 Use figured dimensions only
2 Do not scale from this drawing
3 All dimensions to be checked on site and the Architect to be informed of any discrepancies before construction commences
4 All references to drawings refer to current revision of that drawing
5 Structural and services information shown is indicative only. Refer to consultants' drawings for details and setting out
6 All work and materials to be in accordance with current applicable statutory legislation and to comply with all relevent codes of practice and British and European standards

Rev	Description	Date	By	Chk
A	First issue	21.04.06	gr	ts

Project: Hampshire Street Camden

Subject: South Est Elevation proposed

Scale: 1:100 @ A3

Date: 31.03.05

bere:architects
24 Rosebery Avenue London EC1R 4SX
T +44 (0) 20 7837 9333 F +44 (0) 20 7837 9444 bere@bere.co.uk

Project	Drawing	Rev
281	.B5.G20.E11	A

South West elevation (Front elevation)

RECEIVED
09 MAY 2006

© bere:architects 2006

1 Use figured dimensions only
2 Do not scale from this drawing
3 All dimensions to be checked on site and the Architect to be informed of any discrepancies before construction commences
4 All references to drawings refer to current revision of that drawing
5 Structural and services information shown is indicative only. Refer to consultants' drawings for details and setting out
6 All work and materials to be in accordance with current applicable statutory legislation and to comply with all relevent codes of practice and British and European standards

Rev	Description	Date	By	Chk
A	First issue	21.04.06	gr	ts

Project: Hampshire Street Camden

Subject: South West Elevation proposed

Scale: 1:100 @ A3

Date: 31.03.05

bere:architects
24 Rosebery Avenue London EC1R 4SX
T +44 (0) 20 7837 9333 F +44 (0) 20 7837 9444 bere@bere.co.uk

Project	Drawing	Rev
281	.B5.G20.E12	A

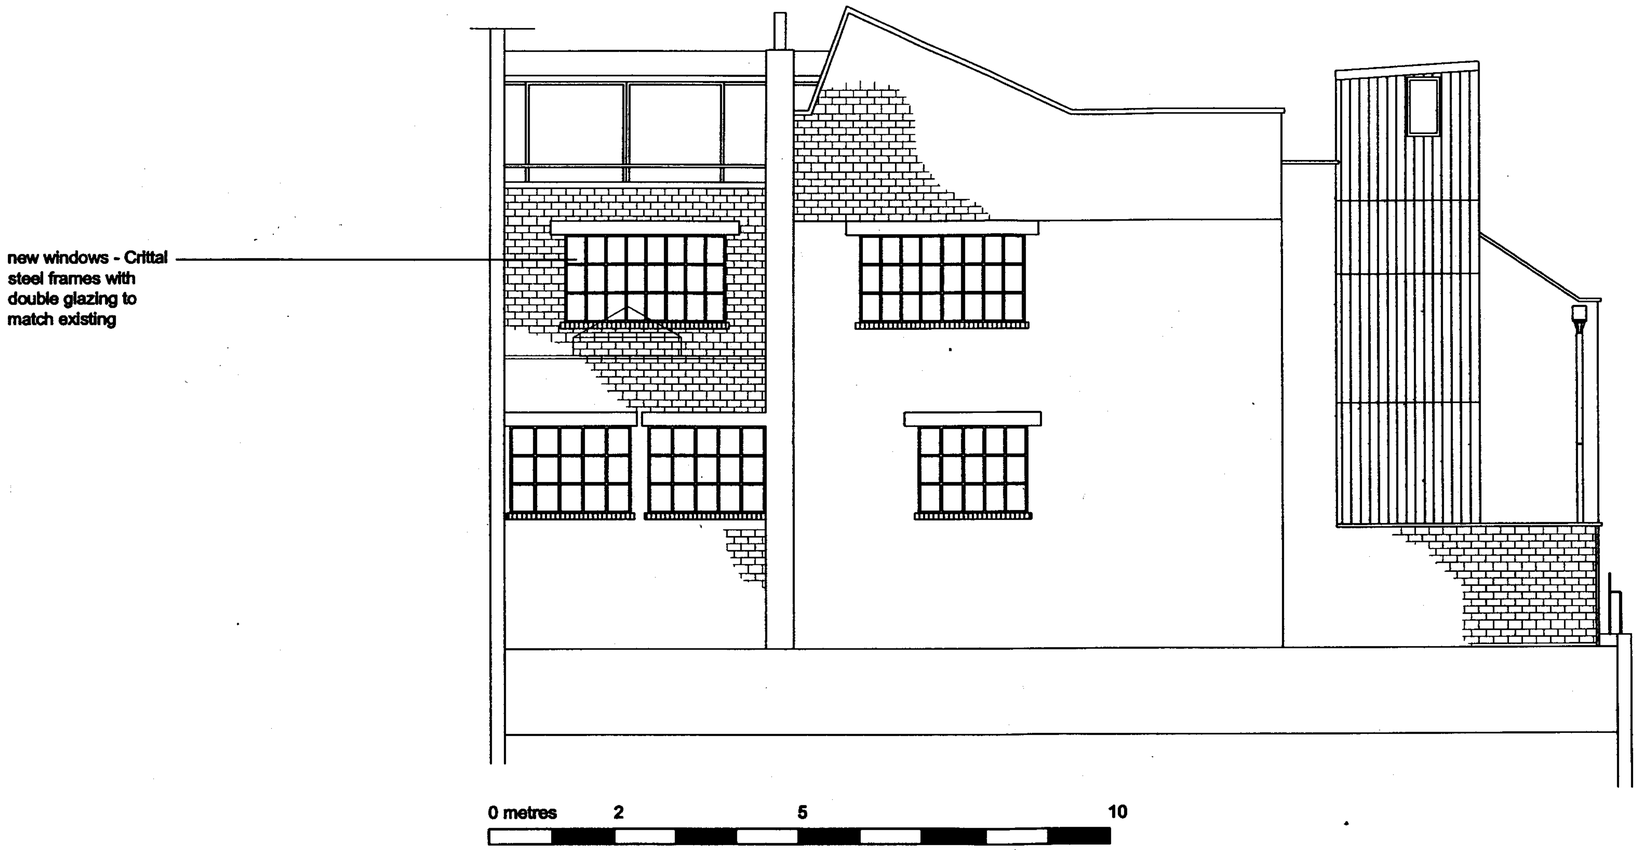

North West Elevation (Side elevation/Section DD)

RECEIVED
09 MAY 2006

© bere:architects 2005

1 Use figured dimensions only
2 Do not scale from this drawing
3 All dimensions to be checked on site and the Architect to be informed of any discrepancies before construction commences
4 All references to drawings refer to current revision of that drawing
5 Structural and services information shown is indicative only. Refer to consultants' drawings for details and setting out
6 All work and materials to be in accordance with current applicable statutory legislation and to comply with all relevent codes of practice and British and European standards

Rev	Description	Date	By	Chk
A	First issue	21.04.06	gr	ts

Project: Hampshire Street Camden

Subject: North West Elevation proposed

Scale: 1:100 @ A3

Date: 31.03.05

bere:architects
24 Rosebery Avenue London EC1R 4SX
T +44 (0) 20 7837 9333 F +44 (0) 20 7837 9444 bere@bere.co.uk

Project	Drawing	Rev
281	.B5.G20.E13	A