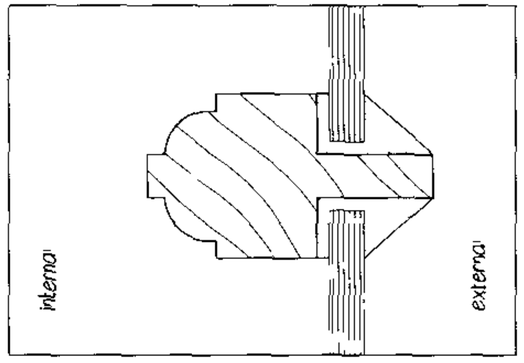

EXISTING GLAZING BAR

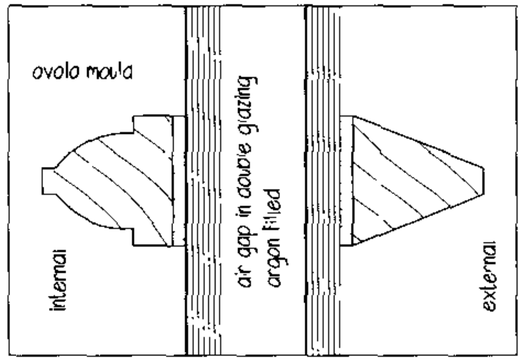

PROPOSED GLAZING BAR
WITH DOUBLE GLAZING

66A NEAL STREET, COVENT GARDEN
DRAWING SHOWING EXISTING AND PROPOSED
GLAZING BARS COMPARED
SCALE = FULL SIZE DRAWING NO. 06/356 P 015

2006/3396/P

DENNER ELLIS BODDINGTON
CHARTERED ARCHITECTS

KEY STAFF HOUSING LIMITED

66a NEAL STREET
COVENT GARDEN
LONDON WC2

SASH WINDOWS
COMPARISON OF GLAZING BARS

OCTOBER 2006
FULL SIZE
06/356 P 015

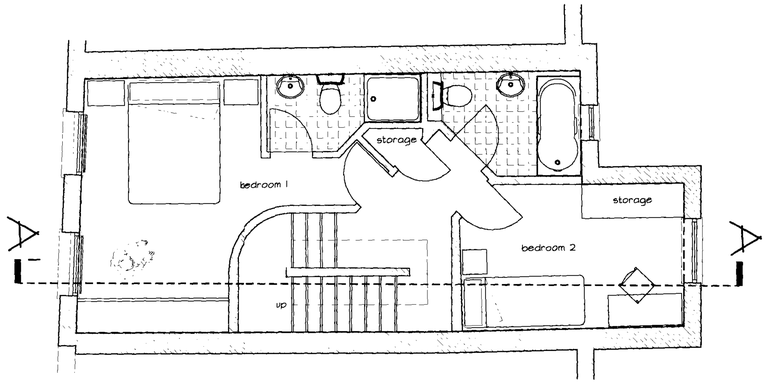

THIRD FLOOR

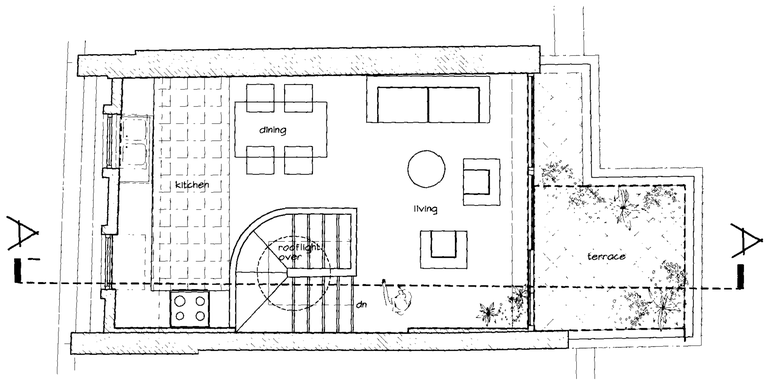

FOURTH FLOOR

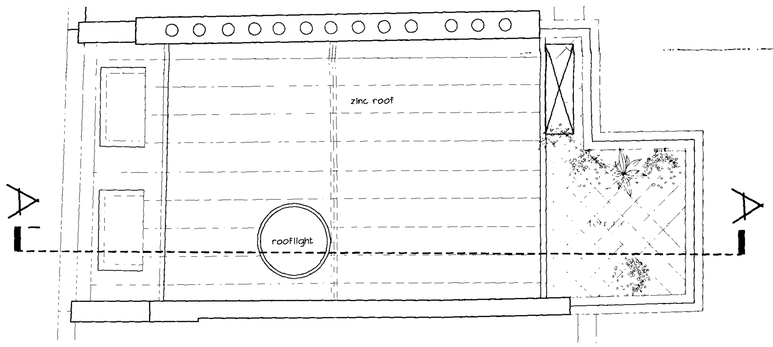

ROOF

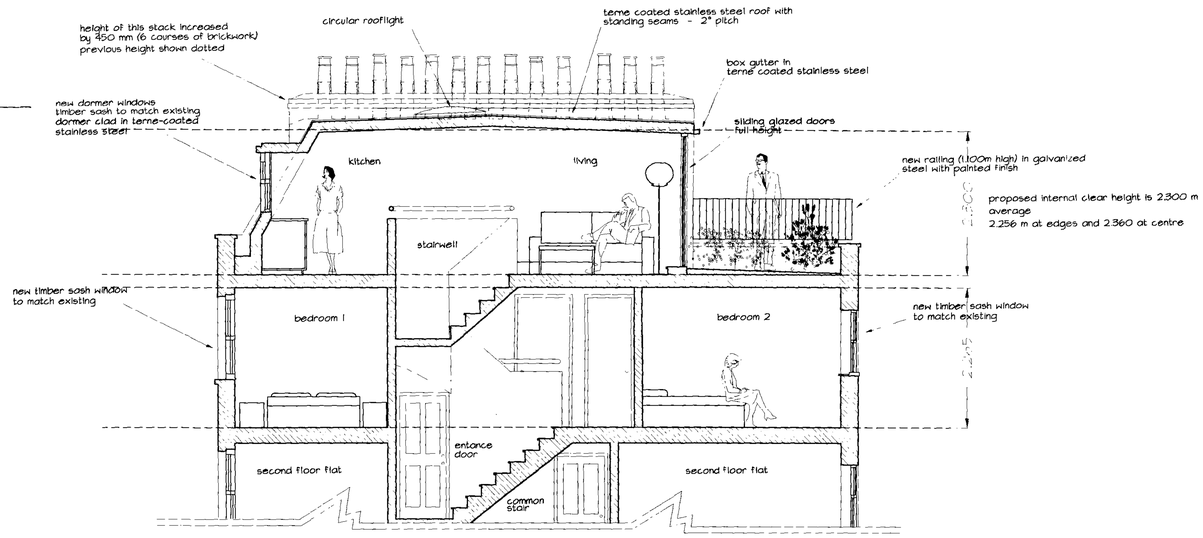

SECTION A-A'

PROPOSED REMODELLING & EXTENSION AT 66A NEAL STREET, COVENT GARDEN

2006/3396/P

Notes.
Do not scale from this drawing.
Contractor to take and check all dimensions on site before work commences. Discrepancies to be reported to the architect. Subcontractors to verify all dimensions on site before making shop drawings or commencing manufacture.

NORTH

CAD File 06/356 – NEAL STREET

Rev.	Description	Initial	Date
A	Reference to a/c condensors omitted	CB	07-08-2006
B	Drawing title corrected	CB	21-08-2006
C	Height indicator lines added with note	CB	03-10-06

Rev.	Description	Initial	Date

DENNER ELLIS BODDINGTON CHARTERED ARCHITECTS
Phoenix Yard, 65 King's Cross Road, London WC1X 9LW
Telephone: 020 7239 4903 Fax: 020 7841 2 7482
E-Mail: architects@denelbod.co.uk

Client: KEY STAFF HOUSING LIMITED

Project: 66a NEAL STREET
COVENT GARDEN
LONDON WC2

Drawn: CB/RB Checked: Status: PLANNING

Title: PROPOSED PLANS & CROSS SECTION

Date: June 2006 Plot Date:

Scale: 1:50 @ A1 – 1:100 @ A3

Drawing no.: 06/356 P 005 Revision: C

Anglo-Overseas Consultants Limited. This drawing is copyright.

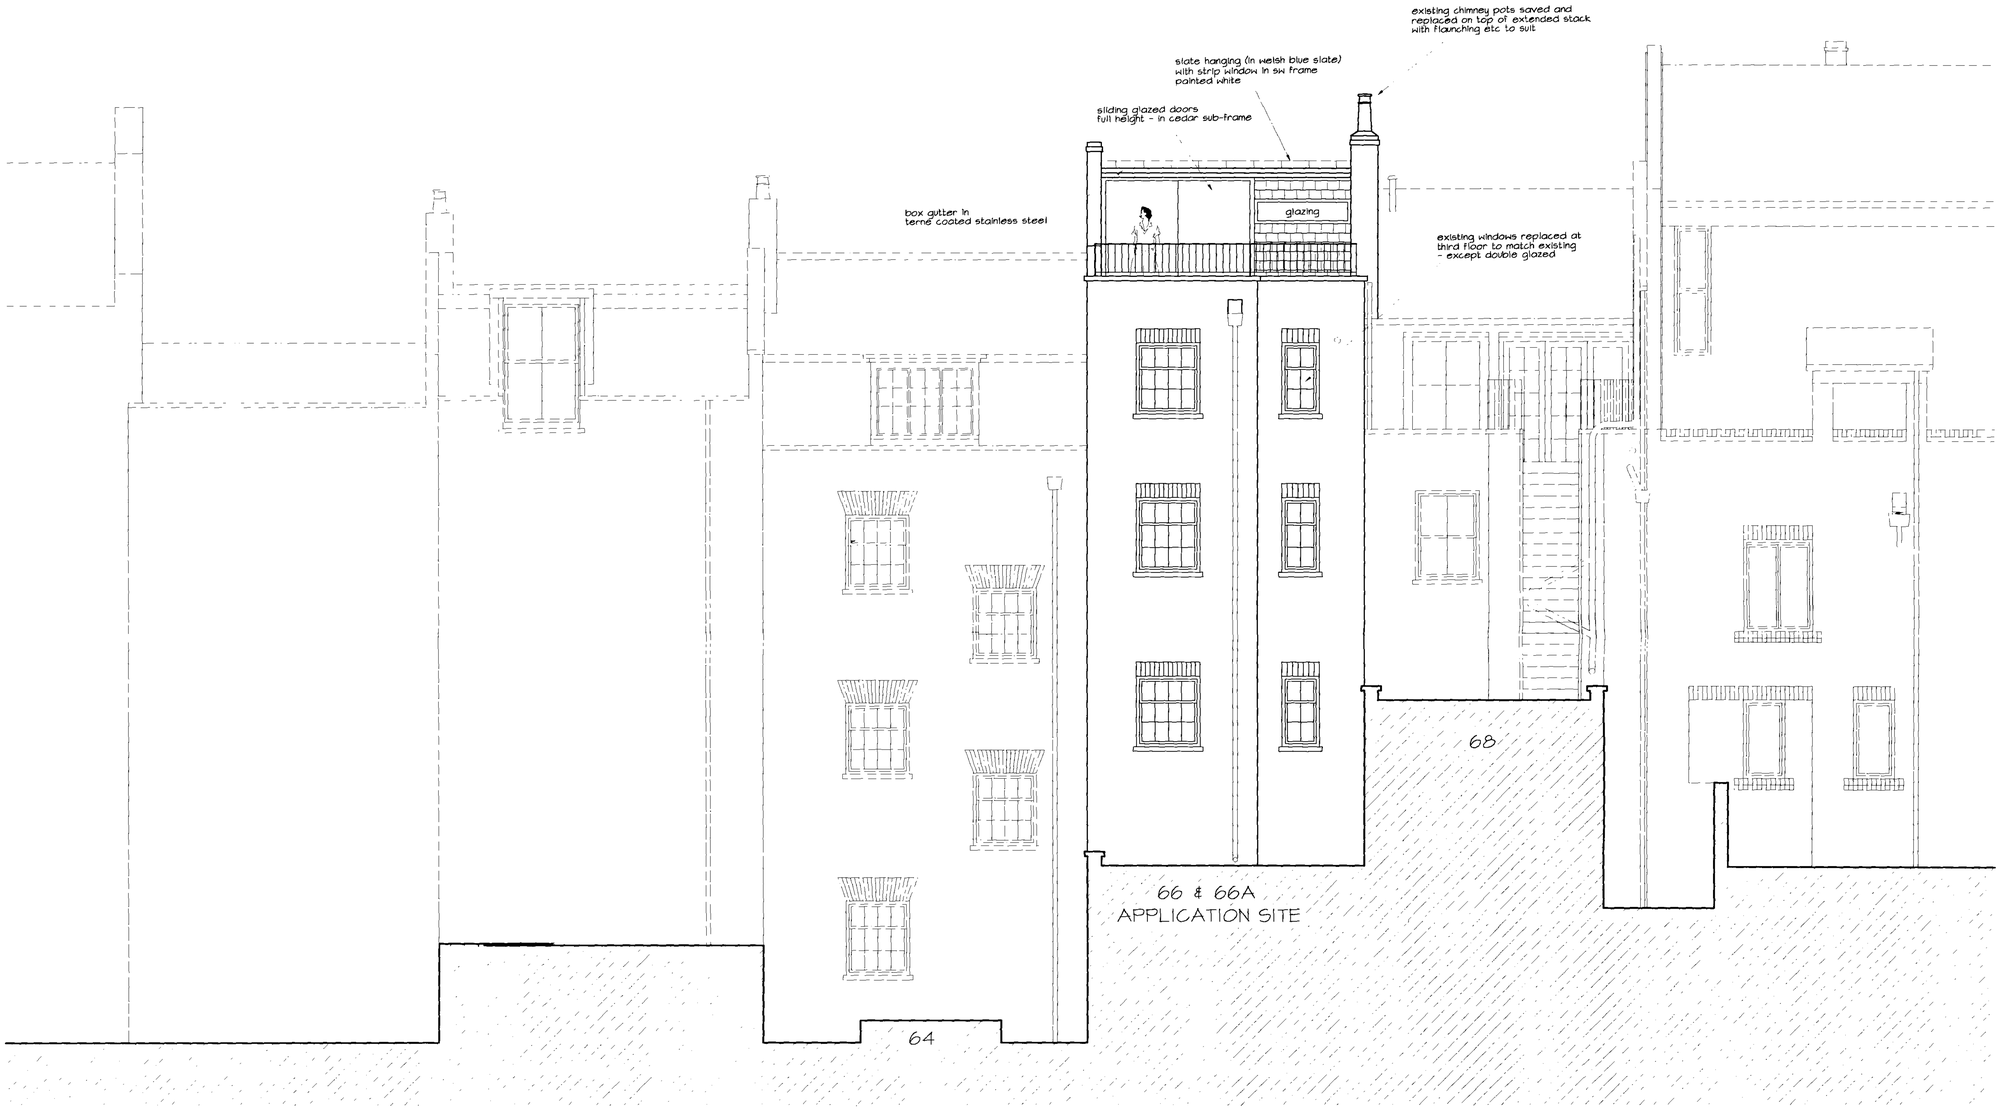

PROPOSED NORTH-EAST ELEVATION AT 66A NEAL STREET, COVENT GARDEN

2006/3396/P

Notes.
Do not scale from this drawing.
Contractor to take and check all dimensions on site before work commences. Discrepancies to be reported to the architect. Subcontractors to verify all dimensions on site before making shop drawings or commencing manufacture.

CAD File 06/356 – NEAL STREET

Rev.	Description	Initial	Date
A	Reference to a/c condensors omitted	CB	01-08-2006
B	Cedar cladding replaced by slate hanging	CB	03-10-2006

Rev.	Description	Initial	Date

DENNER ELLIS BODDINGTON
CHARTERED ARCHITECTS
Phoenix Yard, 65 King's Cross Road, London WC1X 9LW
Telephone: 020 7239 4903 Fax: 020 78412 7482
E-Mail: architects@denelbod.co.uk

Client: KEY STAFF HOUSING LIMITED

Project: 66a NEAL STREET
COVENT GARDEN
LONDON WC2

Drawn CB/RB Checked Status PLANNING

Title: NORTH EAST ELEVATION

Date June 2006 Plot Date

Scale 1:50 @ A1 – 1:100 @ A3

Drawing no. 06/356 P 007 Revision B

Anglo-Overseas Consultants Limited. This drawing is copyright.