EXISTING ROOF PLAN
1:200 @ A1 / 1:400 @ A3

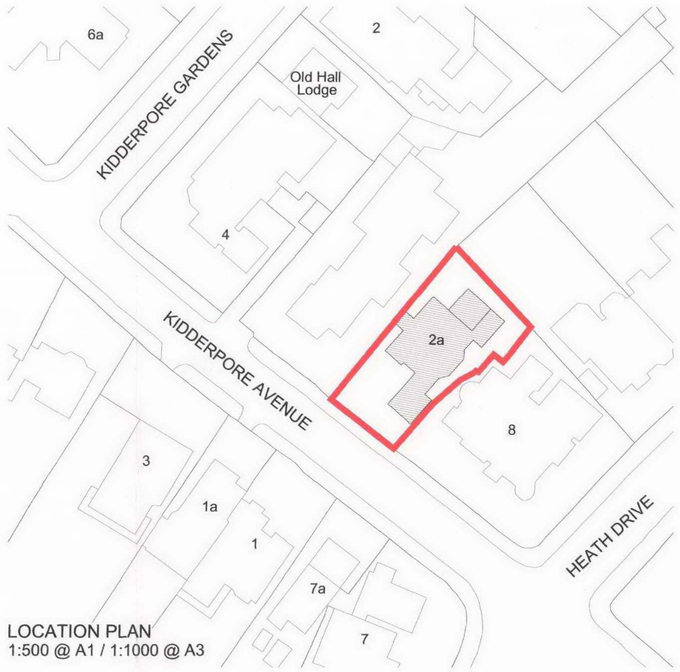

LOCATION PLAN
1:500 @ A1 / 1:1000 @ A3

GENERAL NOTES:

THIS DRAWING IS COPYRIGHT OF KSR ARCHITECTS. THIS DRAWING MUST BE READ IN CONJUNCTION WITH THE DESIGNER'S RISK ASSESSMENT, SPECIFICATION AND ALL OTHER RELEVANT DOCUMENTATION AND DRAWINGS. KSR ARCHITECTS ACCEPT NO LIABILITY FOR ANY EXPENSE, LOSS OR DAMAGE OF WHATSOEVER NATURE AND HOWEVER ARISING FROM ANY VARIATION MADE TO THIS DRAWING OR IN THE EXECUTION OF THE WORK TO WHICH IT RELATES WHICH HAS NOT BEEN REFERRED TO THEM AND THEIR APPROVAL OBTAINED.
DO NOT SCALE FROM THIS DRAWING OR THE COMPUTER DIGITAL DATA, ONLY FIGURED DIMENSIONS ARE TO BE USED. IF IN DOUBT ASK.

REF
N

Rev	Notes	dd.mm.yy	By	Checked

Do not scale from this drawing. Check all dimensions on site

ksr architects
14 Greenland Street, London NW1 0ND
tel: 020 7692 5900
fax: 020 7692 5950
Email: ksr@ksra.co.uk

ksr architects

Project:
2A KIDDERPORE AVENUE
LONDON
NW3

Title:
EXISTING ROOF PLAN
& LOCATION PLAN

Date: 14.09.06	Drawn By: KG	Checked: VM
Scale: 1:200 @ A1 / 1:400 @ A3 & 1:500 @ A1 / 1:1000 @ A3		

Project Ref:	Drawing No:	Revision:
KPA	KPA-X-001	0