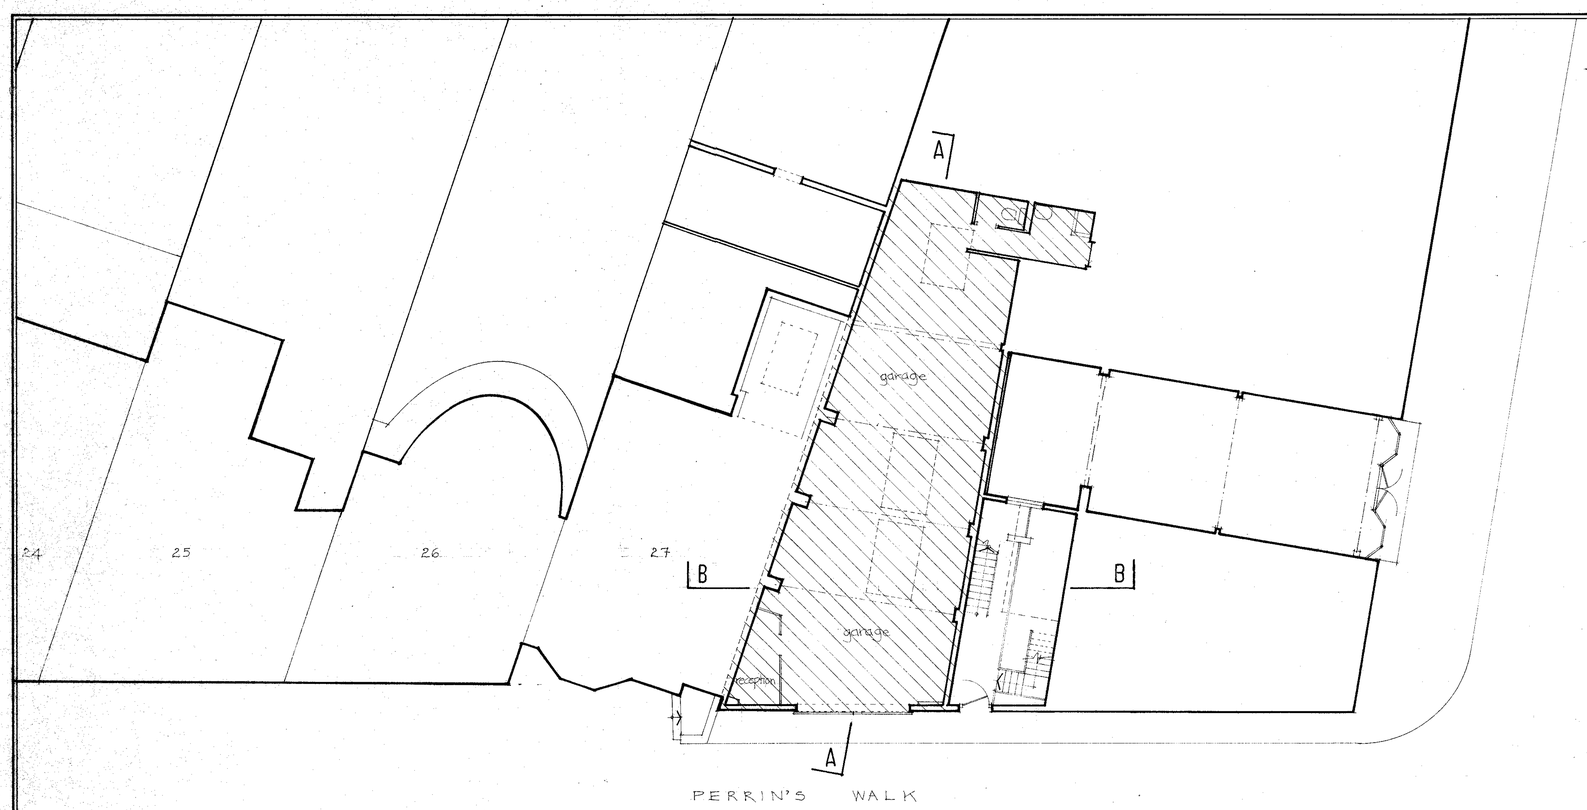

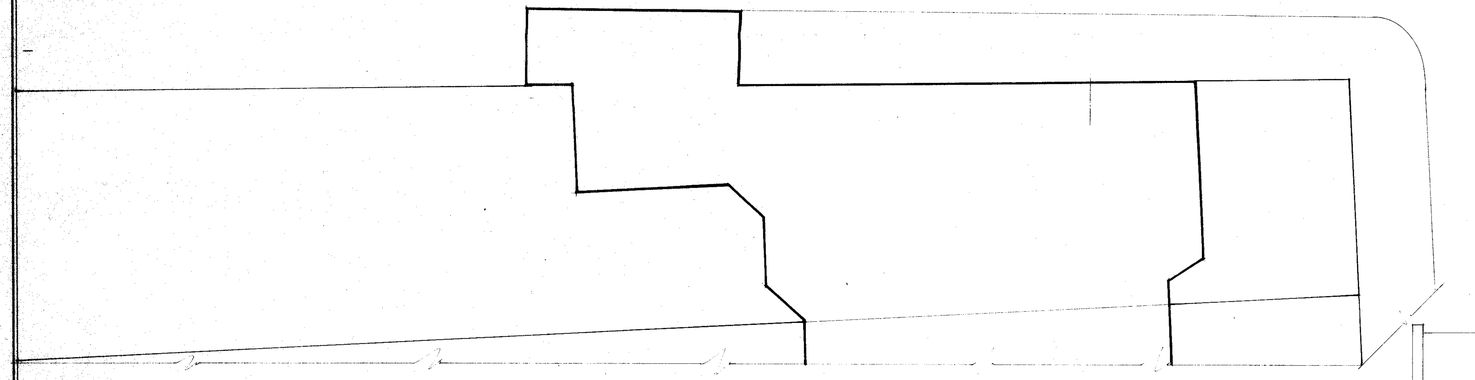

GROUND FLOOR

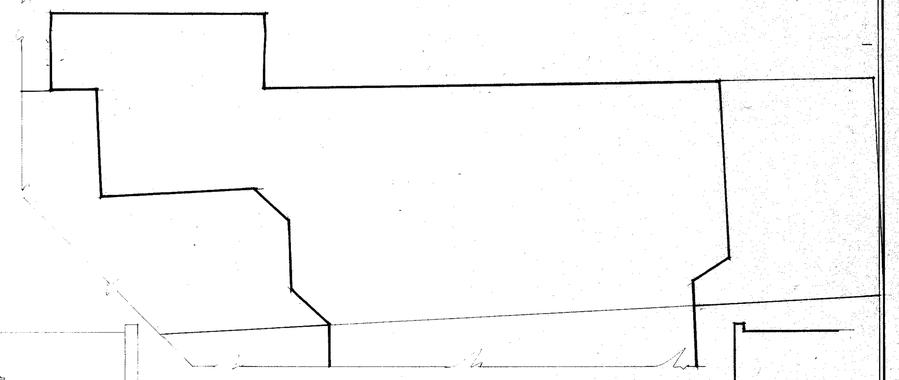

FIRST FLOOR

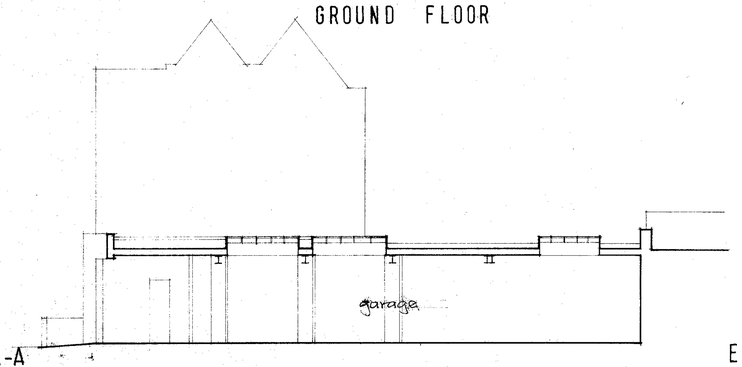

SECTION A-A

ELEVATION

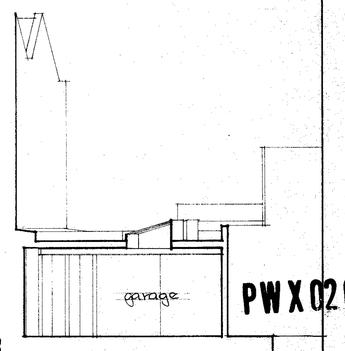

SECTION B-B

PWX0202973

DDA

DINERMAN DAVISON ASSOCIATES
Chartered Architects

22 Perrins Walk Hampstead London NW3 6TJ 071-435 0038

revisions	dates
A. elevation added	31.5.01
B. sections added	7.5.01

revisions	dates

28 Perrins Walk, N.W.3

site plan & elevation as existing

drawn by: VS

date: 22.2.01

drawing no.: 1148/1 B

scale: 1:100

AZOGRAPHICS AZO504

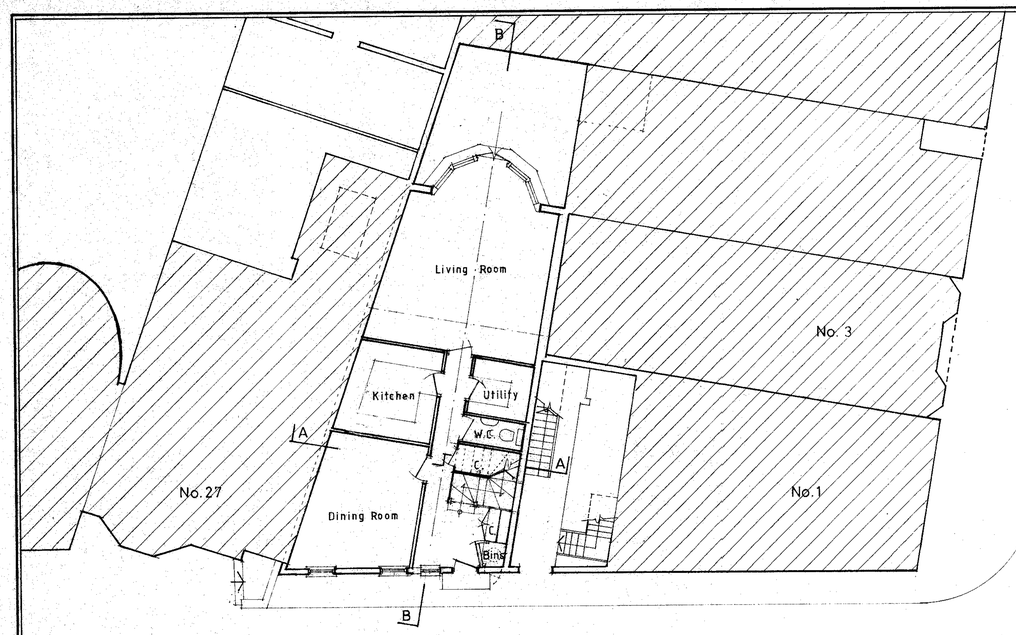

Ground floor plan

Front elevation

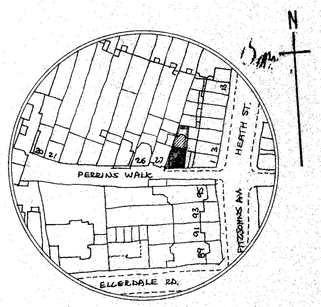

Location plan 1:1250

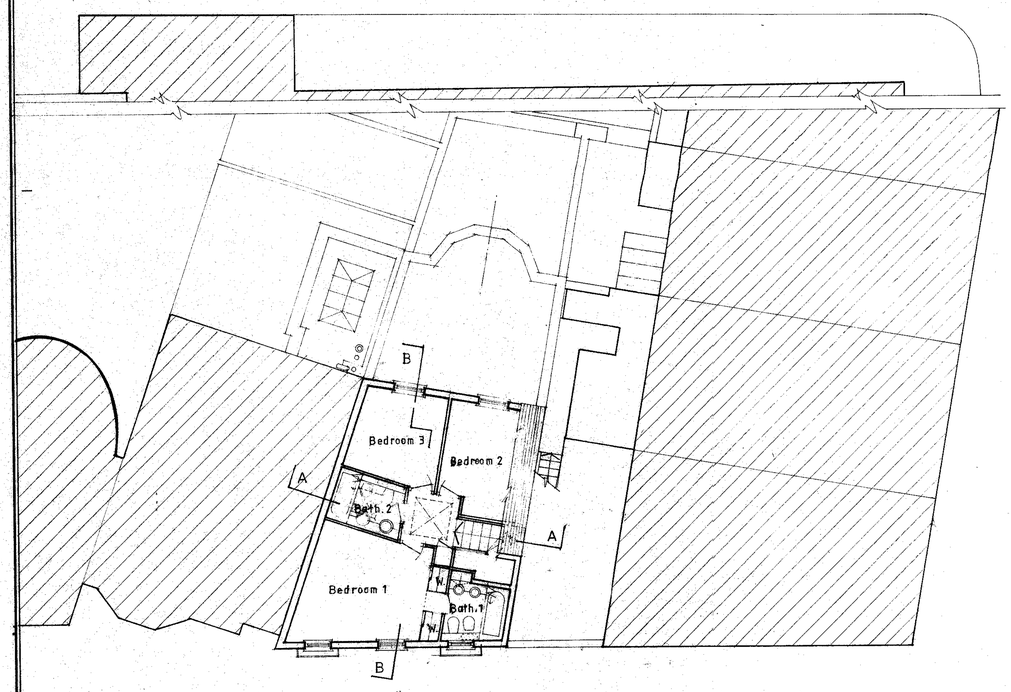

First floor plan

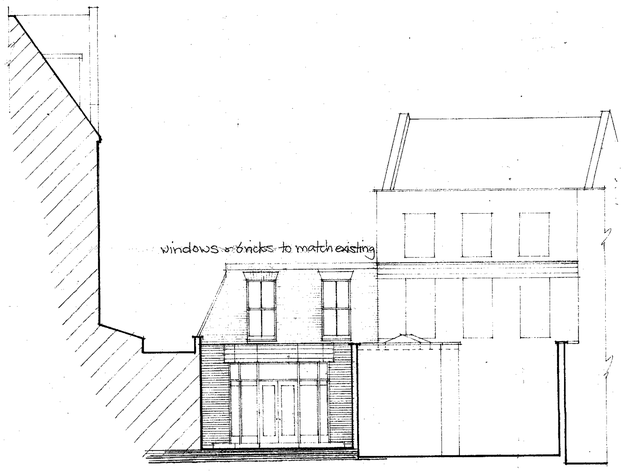

Rear elevation

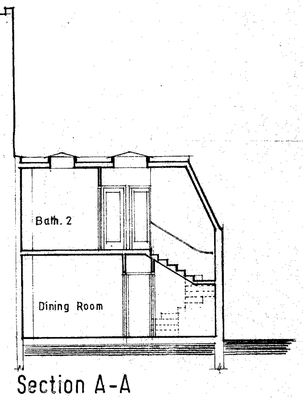

Section A-A

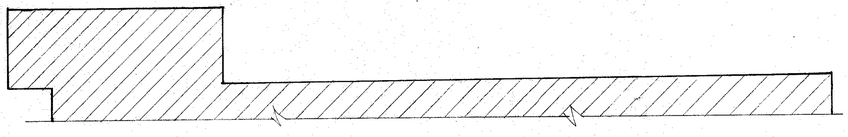

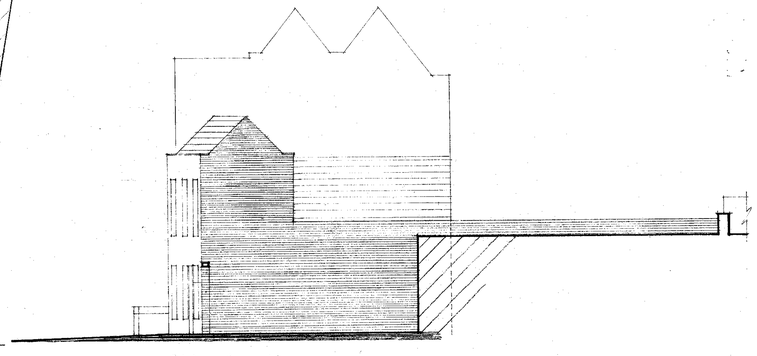

Side elevation

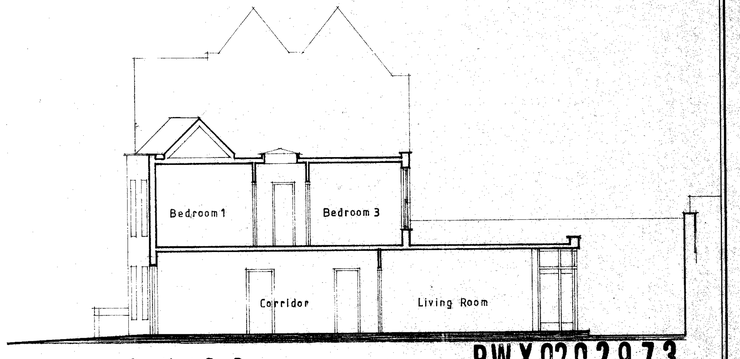

Section B-B

PWX0202973

DDA
DINERMAN DAVISION ASSOCIATES
Chartered Architects
'The Studio' 44 Primrose Hill Road, London NW3 3AA
Tel: 020 7722 0019 Fax: 020 7586 5720

revisions A Various minor alterations to fenestration & elev. 17.10.02 *dates*

revisions *dates*

28 Perrins Walk, NW3
Proposed 2 storey house
plans sections & elevations

drawn by VS
date 9/8/02

drawing no. 1148/4 A
scale 1:100

Prizma 139