SITE PHOTOGRAPHS

22 Redington Road, London NW3

22 Redington Road with current site boundary fence

REF: 6788/ph07

SITE PHOTOGRAPHS
22 Redington Road, London NW3

Front Boundary wall at 39 Redington Road:
Photos show detailing of boundary condition

REF: 6788/ph08

SIDE BOUNDARY ELEVATION

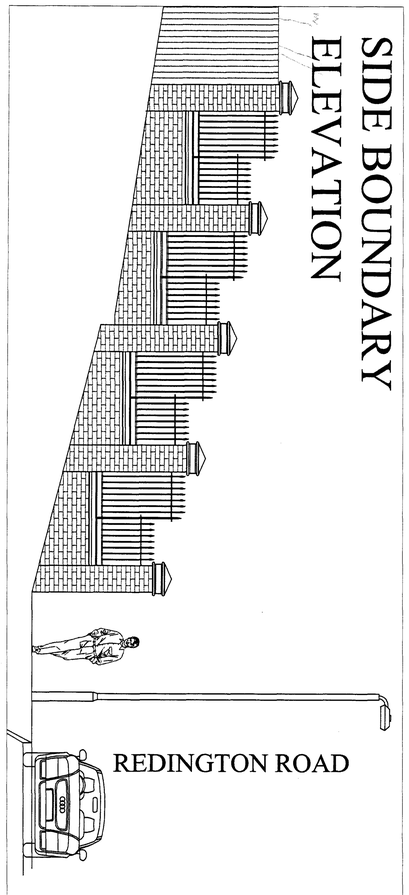

BOUNDARY AND GARAGE ENTRANCE PLAN

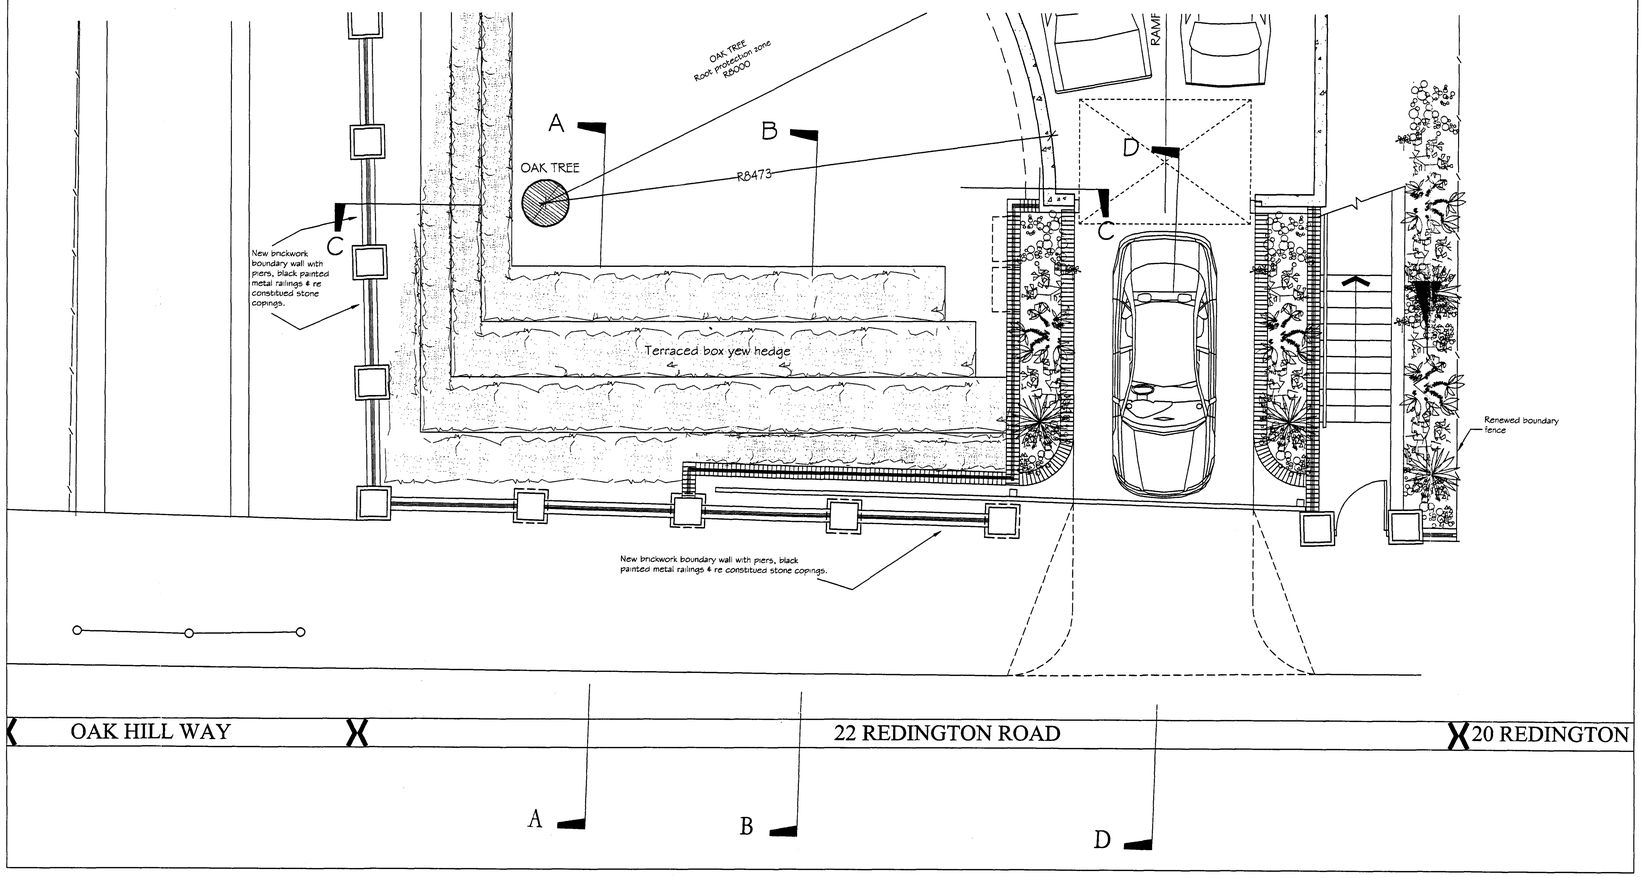

GARAGE ENTRANCE SECTION D-D

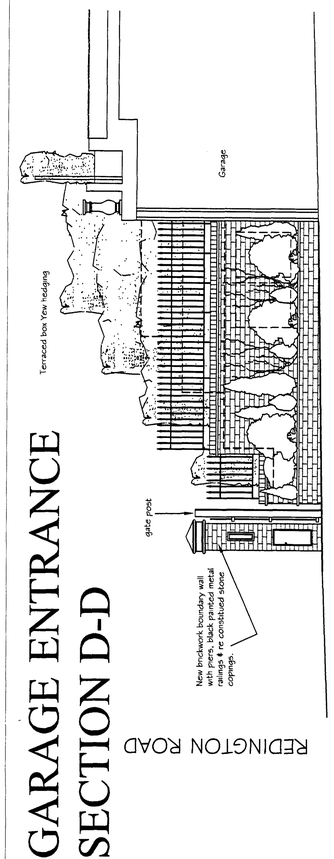

FRONT BOUNDARY ELEVATION TO REDINGTON ROAD

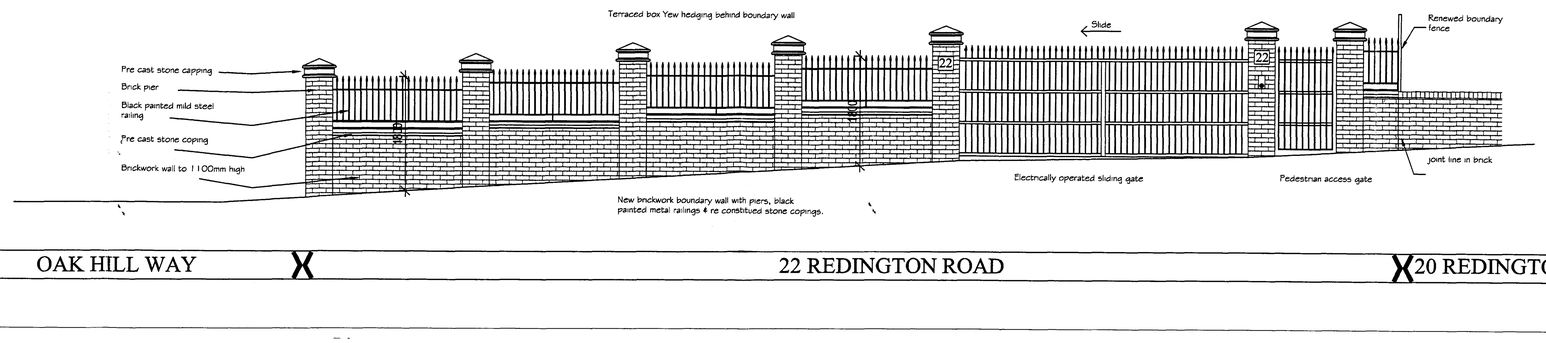

Notes No scaled dimensions to be taken from this drawing. All dimensions to be site checked.

PLANNING

Rev	Date	Revision	Initials	Rev	Date	Revision	Initials
C	07/06	REDRAWN FOR PLANNING					
D	08/06	AMMENDMENTS					
E	09/06	AMMENDMENTS					

project
22 Redington Road
London
N.W.3

client

drawing
PROPOSED
BOUNDARY DETAILS

date	scale	drawn	checked
05/06	1:50	JF	JE
job no	drawing no		rev
6788	76		E

METROPOLITAN
DEVELOPMENT
CONSULTANCY
66 Bickenhall Mansions,
Bickenhall Street,London, W1U 6BX
Telephone: 020 7486 6675
Fax: 020 7486 7206
Email: surveyors@mdclondon.com

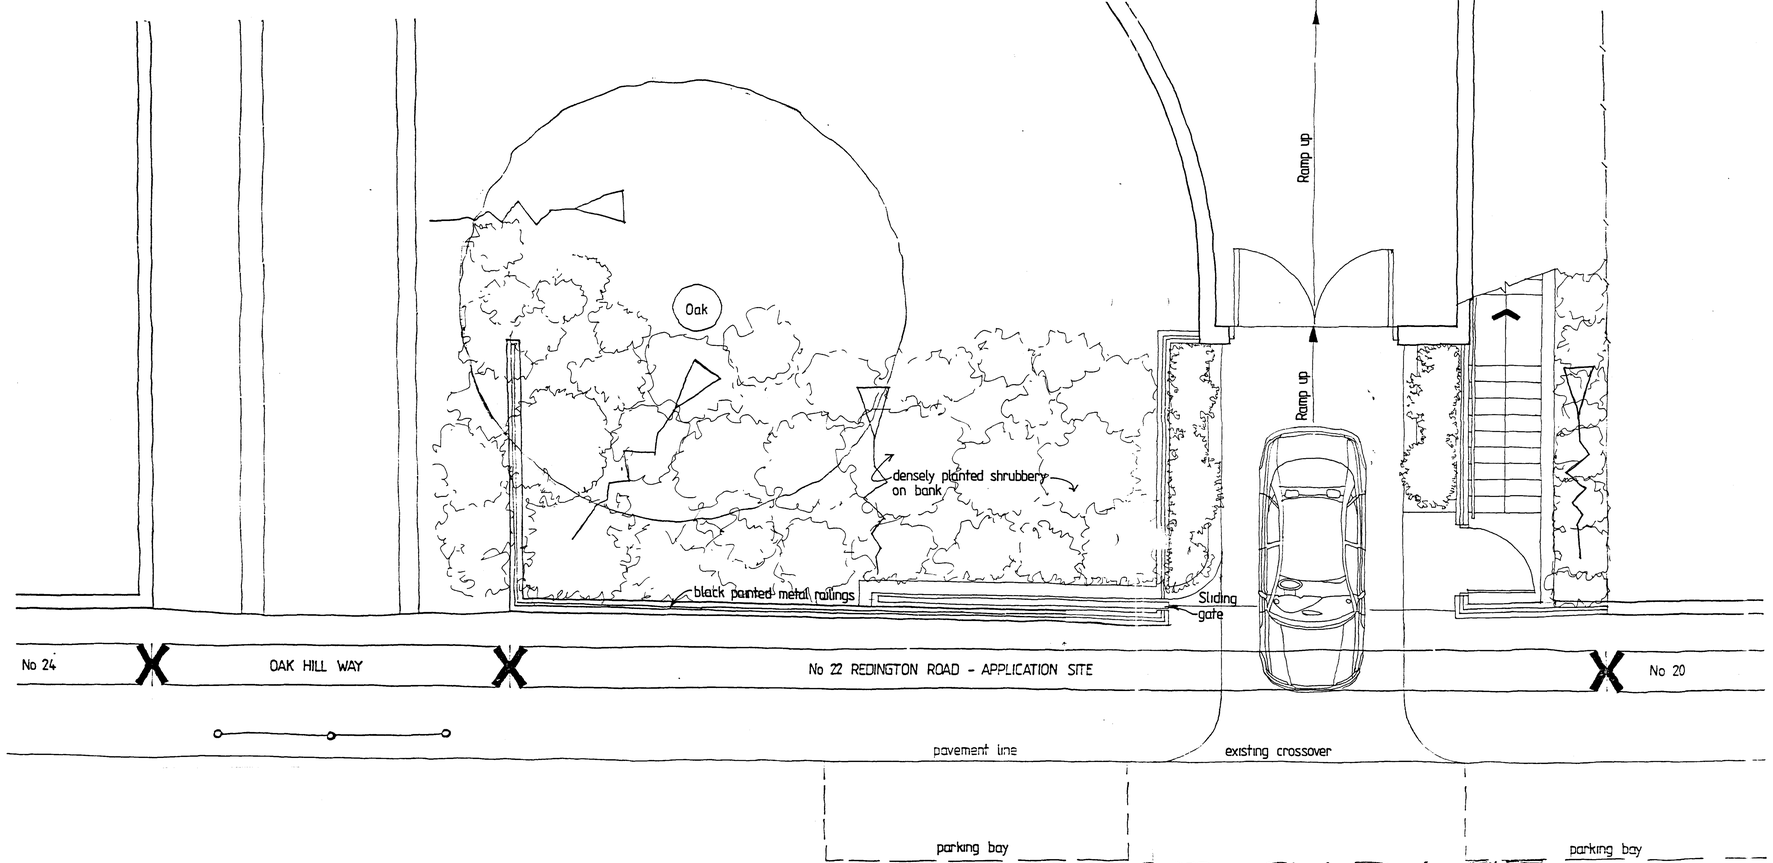

PART PLAN OF GARAGE

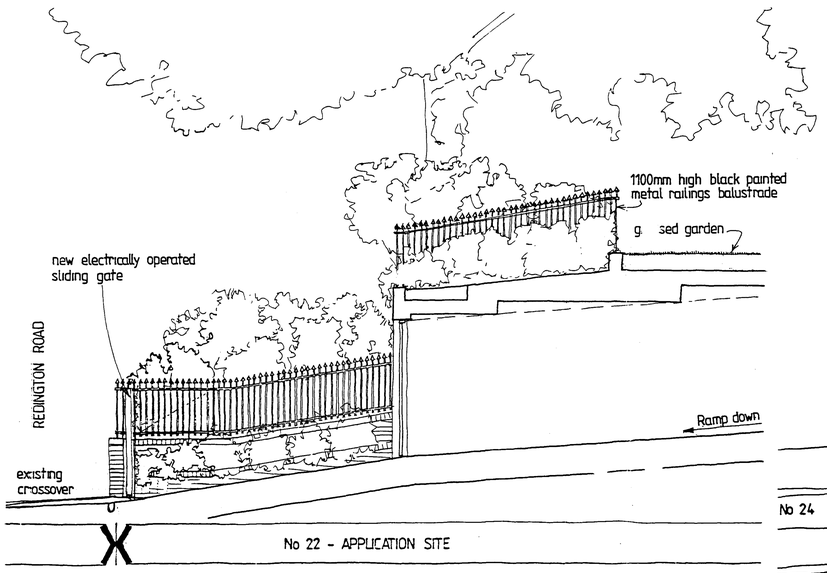

GARAGE SECTION

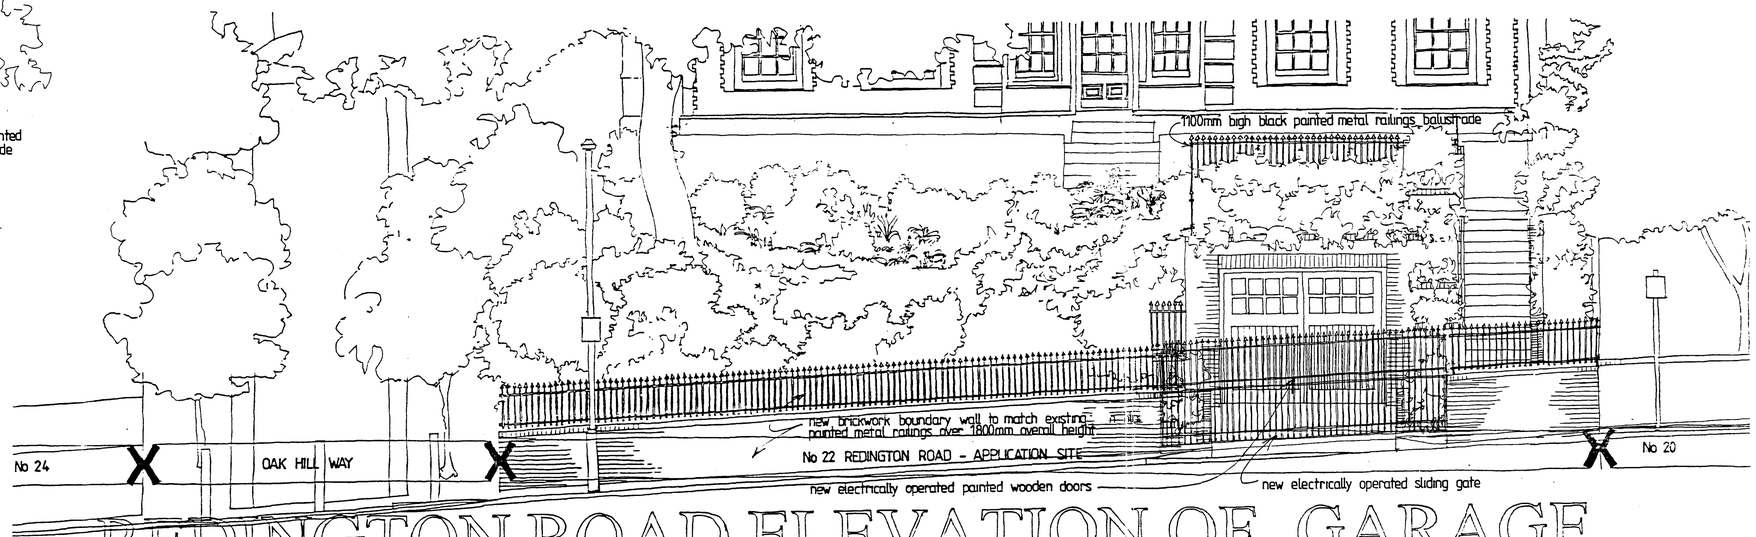

REDINGTON ROAD ELEVATION OF GARAGE

SCALE 1:50

22 REDINGTON ROAD

6788/76B