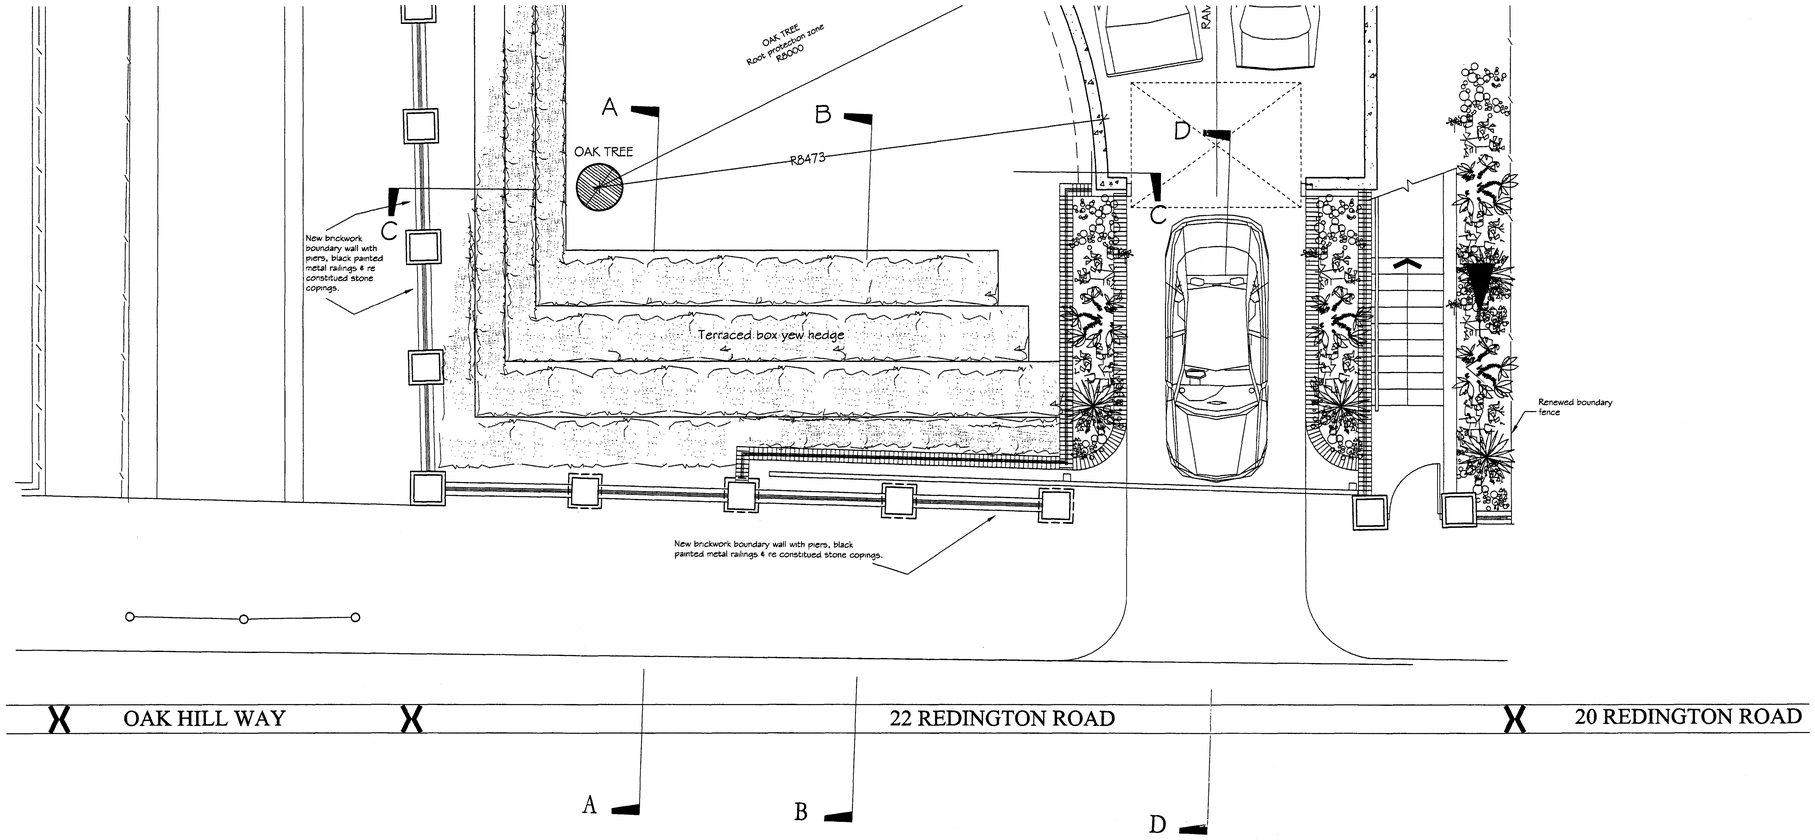

BOUNDARY AND GARAGE ENTRANCE PLAN

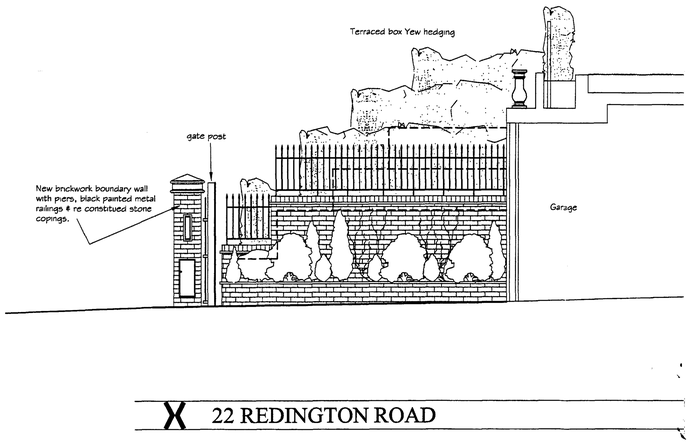

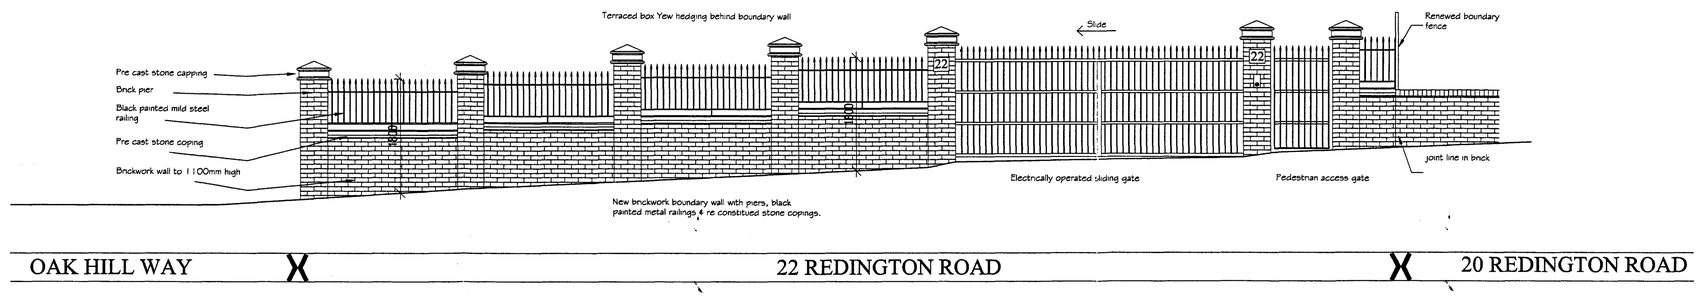

GARAGE ENTRANCE SECTION D D

FRONT BOUNDARY ELEVATION TO REDINGTON ROAD

Notes No scaled dimensions to be taken from this drawing. All dimensions to be site checked.

PLANNING

Rev	Date	Revision	Initials	Rev	Date	Revision	Initials
C	07/06	REDRAWN FOR PLANNING					
D	08/06	AMMENDMENTS					

project
22 Redington Road
London
N.W.3

client

drawing
PROPOSED
BOUNDARY DETAILS

date	scale	drawn	checked
05/06	1:50	JF	JE
job no	drawing no		rev
6788	76		D

METROPOLITAN
DEVELOPMENT
CONSULTANCY
66 Bickenhall Mansions,
Bickenhall Street,London, W1U 6BX
Telephone: 020 7486 6675
Fax: 020 7486 7206
Email: surveyors@mdclondon.com

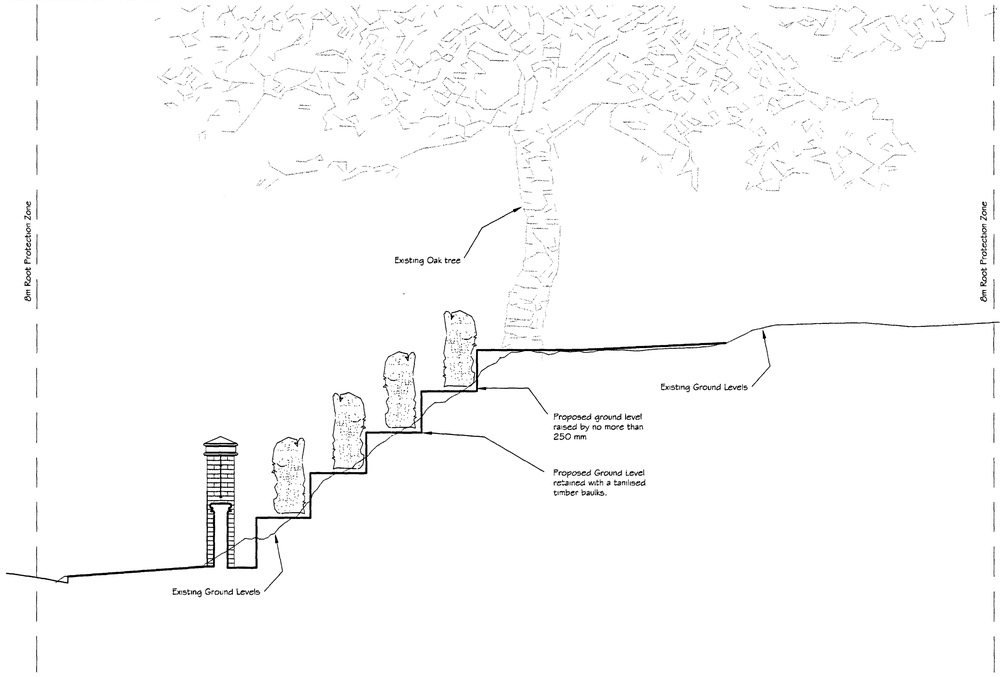

PROPOSED SECTION A A

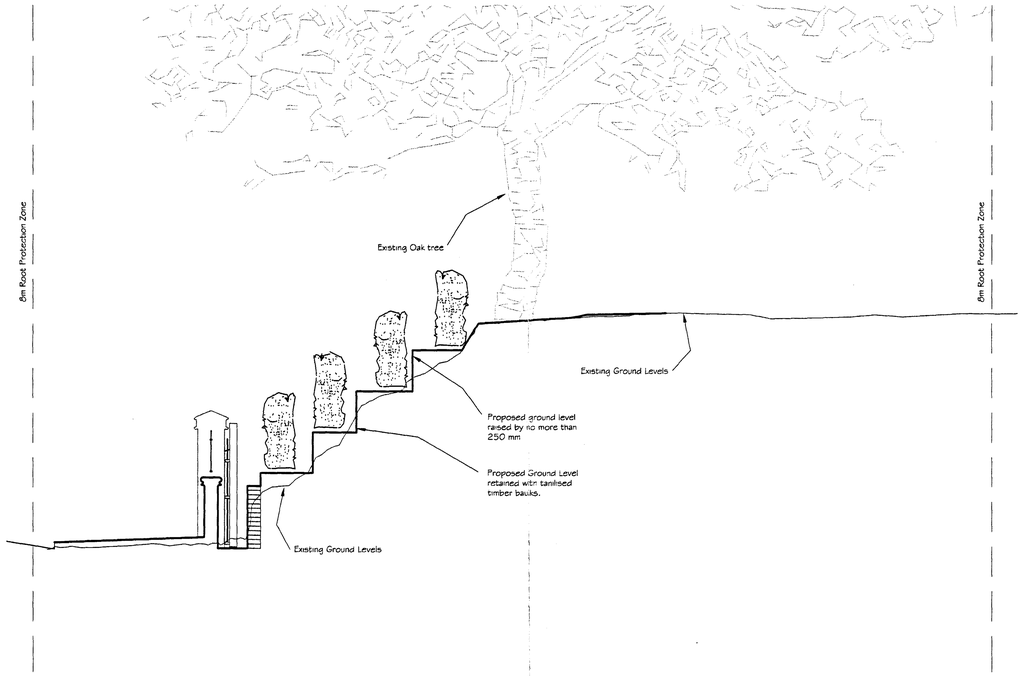

PROPOSED SECTION B B

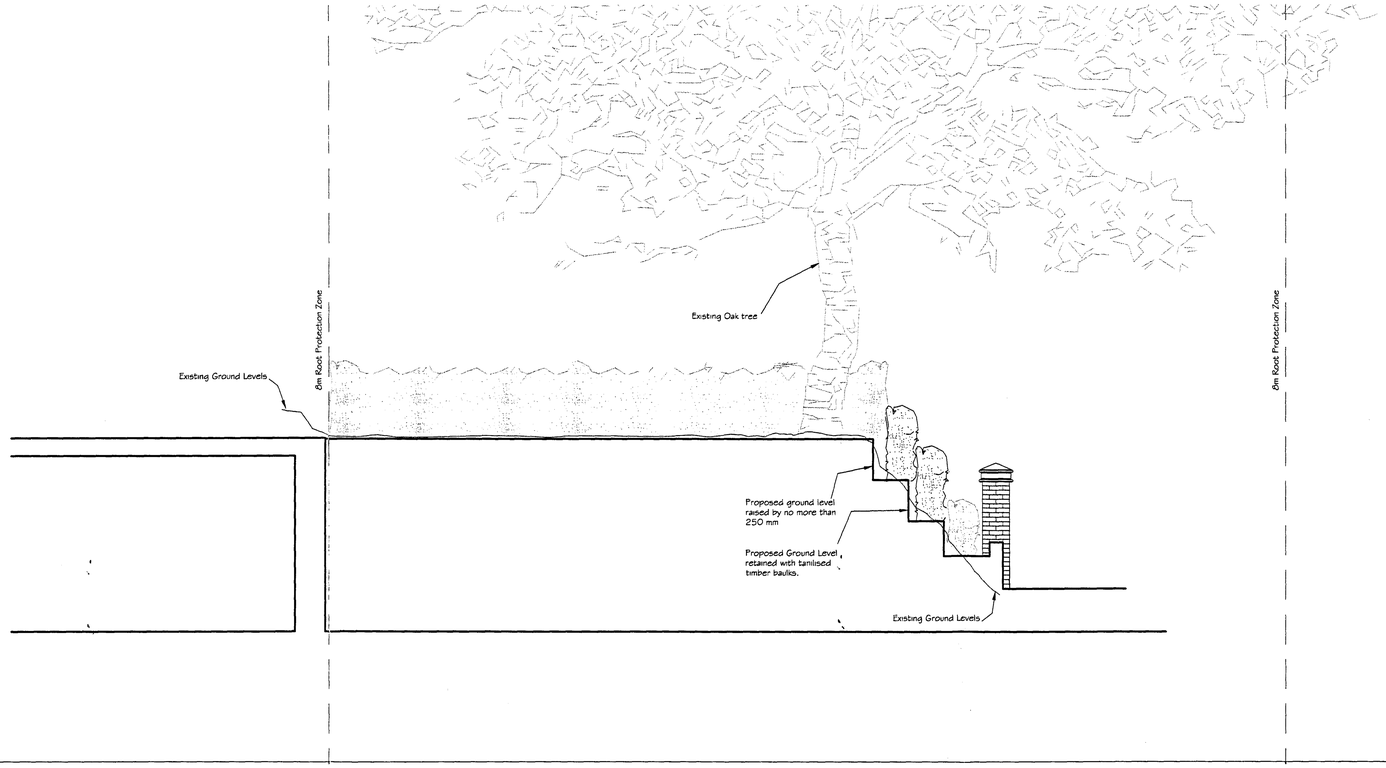

PROPOSED SECTION C C

Notes No scaled dimensions to be taken from this drawing. All dimensions to be site checked.

PLANNING

Rev	Date	Revision	Initials	Rev	Date	Revision	Initials

project
22 Redington Road
London
N.W.3

client

drawing
PROPOSED
TERRACE SECTIONS

date	scale	drawn	checked
08/06	1:50	TH	JE
job no	drawing no		rev
6788	79		

METROPOLITAN
DEVELOPMENT
CONSULTANCY
66 Bickenhall Mansions,
Bickenhall Street,London, W1U 6BX
Telephone: 020 7486 6675
Fax: 020 7486 7206
Email: surveyors@mdclondon.com