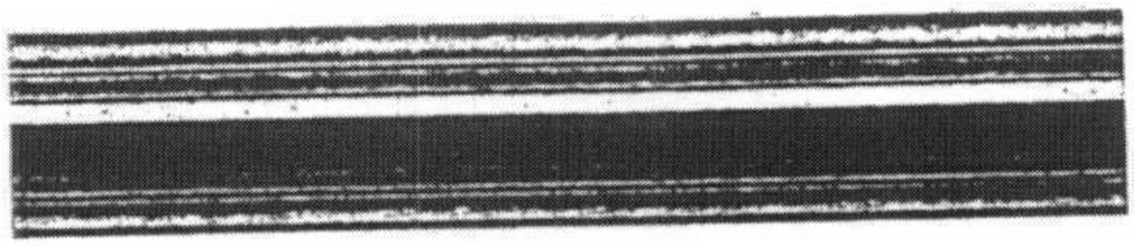

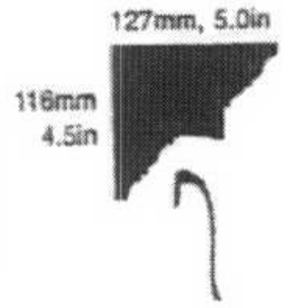

CORNICE IN HALL,
GROUND FLOOR.

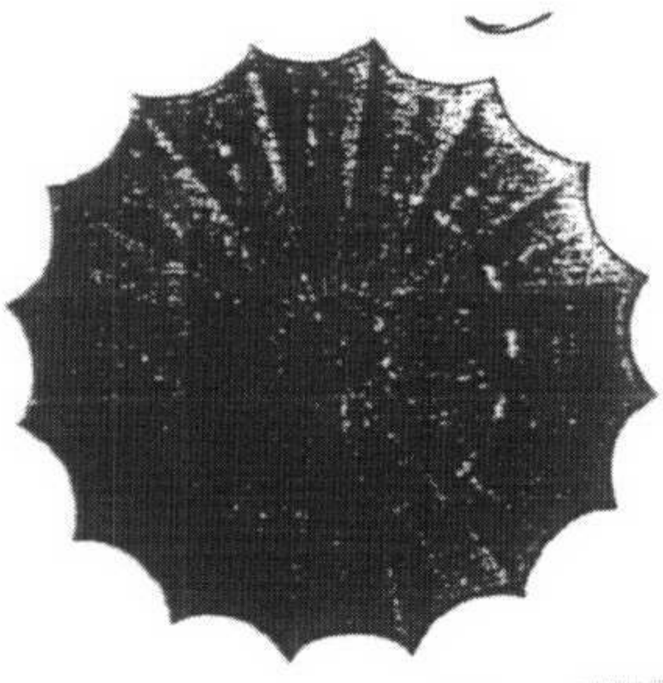

CEILING ROSE TO RECEPTION,
HALL & GUEST BEDROOM.
510 mm dia.

SKIRTING TO
HALL, RECEPTION
& DINING.

200
HIGH.

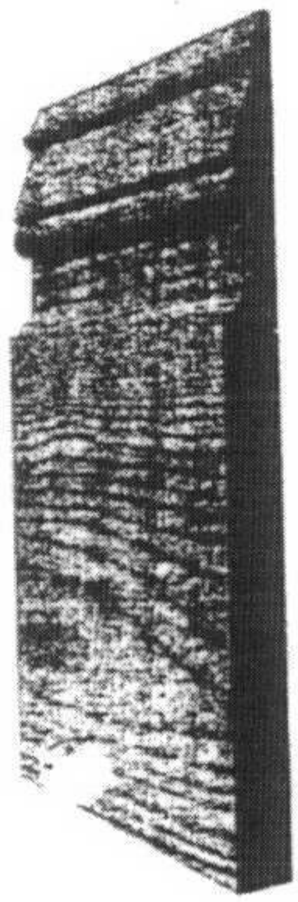

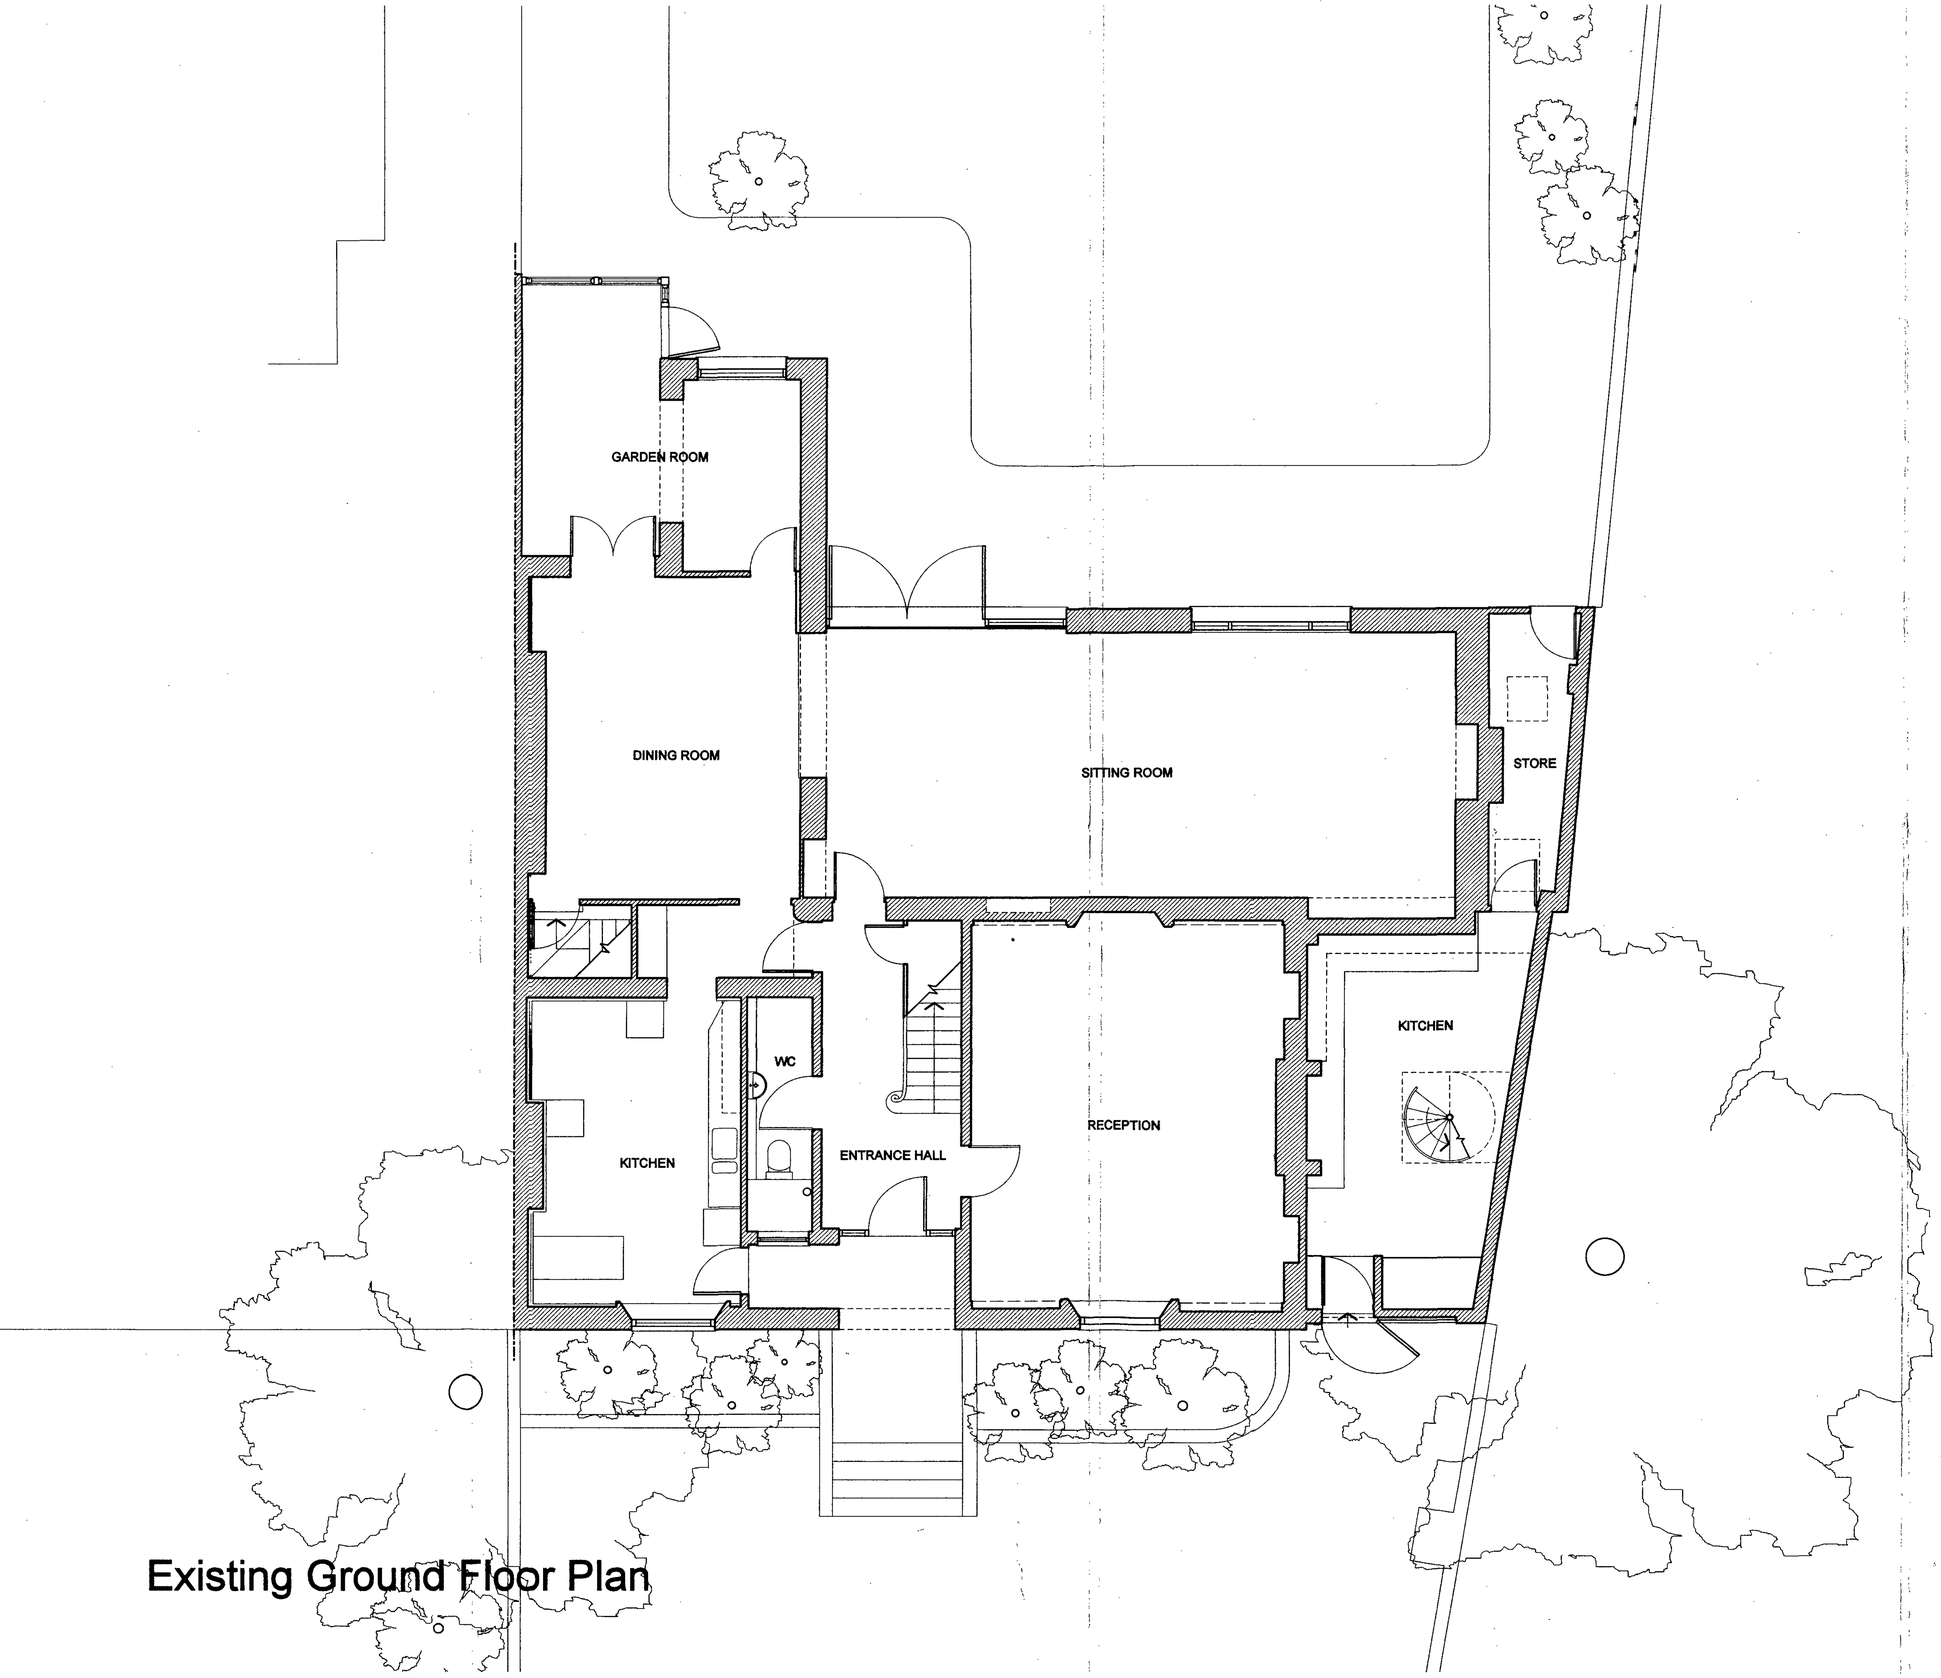

Existing Ground Floor Plan

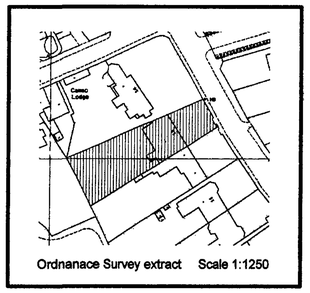

Existing Structure

Proposed Structure

Rev:

Project:	13 Highgate West Hill
Drawing:	Existing Ground Floor Plan
Scale:	1 : 50
Date:	20/08/02
Dwg No.:	5647/01

PENNINGTON PHILLIPS

CHARTERED SURVEYORS & DESIGN CONSULTANTS

16 SPECTRUM HOUSE
32 - 34 GORDON HOUSE ROAD
LONDON NW5 1LP
tel: +44 (0)20 7267 1414
fax: +44 (0)20 7267 7878
design@penphillips.demon.co.uk

Existing First Floor Plan

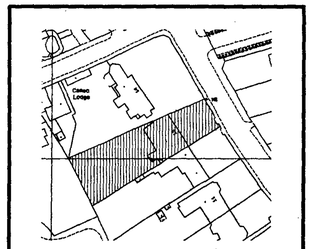

Ordnanace Survey extract Scale 1:1250

Existing Structure

Proposed Structure

Rev:

Project:	13 Highgate West Hill
Drawing:	Existing First Floor Plan
Scale:	1 : 50
Date:	20/08/02
Dwg No.:	5647/02

PENNINGTON PHILLIPS

CHARTERED SURVEYORS & DESIGN CONSULTANTS

16 SPECTRUM HOUSE
32 - 34 GORDON HOUSE ROAD
LONDON NW5 1LP
tel: +44 (0)20 7267 1414
fax: +44 (0)20 7267 7878
design@penphillips.demon.co.uk

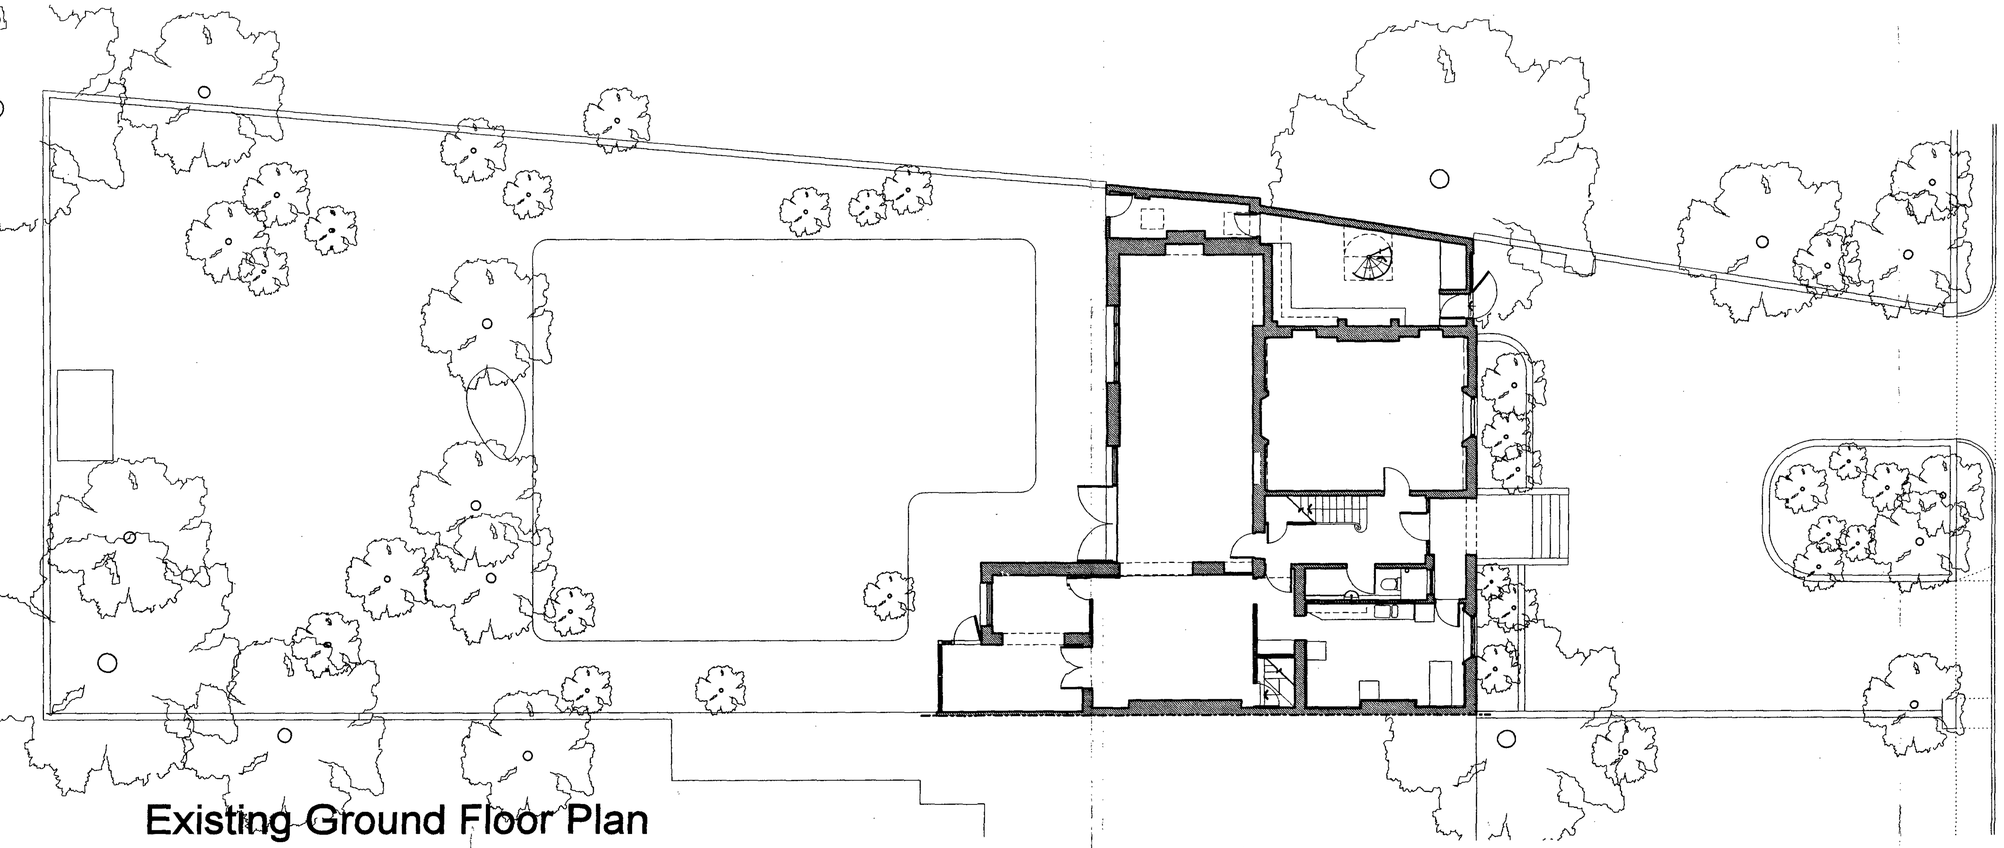

Existing Ground Floor Plan

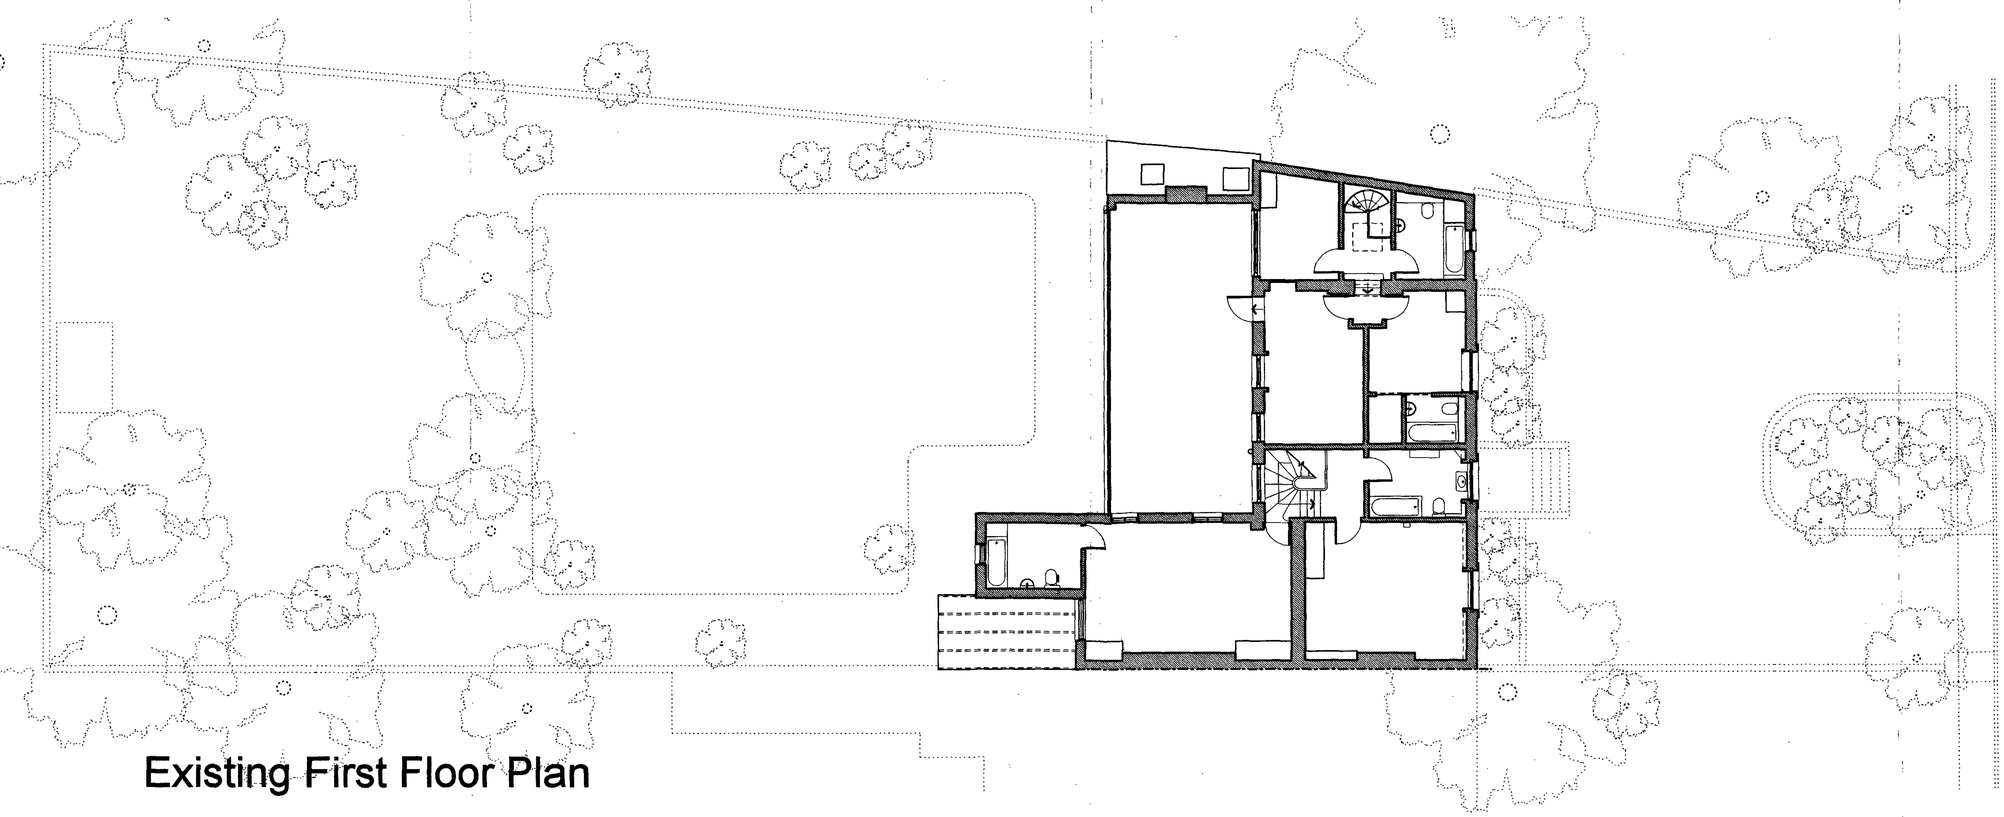

Existing First Floor Plan

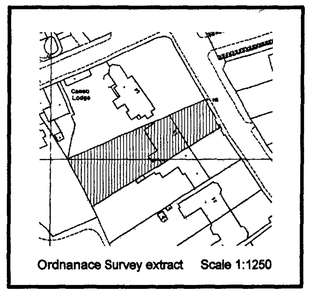

Ordnanace Survey extract Scale 1:1250

Existing Structure

Proposed Structure

Rev:

Project: 13 Highgate West Hill

Drawing: Existing Ground & First Floor Plan

Scale: 1 : 100

Date: 20/08/02

Dwg No.: 5647/03

PENNINGTON PHILLIPS

CHARTERED SURVEYORS & DESIGN CONSULTANTS

16 SPECTRUM HOUSE
32 - 34 GORDON HOUSE ROAD
LONDON NW5 1LP
tel: +44 (0)20 7267 1414
fax: +44 (0)20 7267 7878
design@penphillips.demon.co.uk

Existing Front Elevation

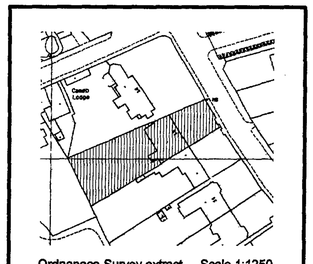

Ordnanace Survey extract Scale 1:1250

Existing Structure

Proposed Structure

Rev:

Project:	13 Highgate West Hill
Drawing:	Existing Front Elevation
Scale:	1 : 50
Date:	20/08/02
Dwg No.:	5647/05

PENNINGTON PHILLIPS

CHARTERED SURVEYORS & DESIGN CONSULTANTS

16 SPECTRUM HOUSE
32 - 34 GORDON HOUSE ROAD
LONDON NW5 1LP
tel: +44 (0)20 7267 1414
fax: +44 (0)20 7267 7878
design@penphillips.demon.co.uk

Existing Rear Elevation

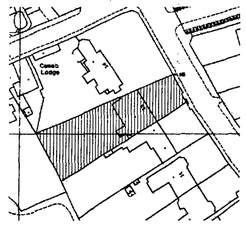

Ordnanace Survey extract Scale 1:1250

Existing Structure

Proposed Structure

Rev:

Project:	13 Highgate West Hill
Drawing:	Existing Rear Elevation
Scale:	1 : 50
Date:	20/08/02
Dwg No.:	5647/06

PENNINGTON PHILLIPS

CHARTERED SURVEYORS & DESIGN CONSULTANTS

16 SPECTRUM HOUSE
32 - 34 GORDON HOUSE ROAD
LONDON NW5 1LP
tel: +44 (0)20 7267 1414
fax: +44 (0)20 7267 7878
design@penphillips.demon.co.uk