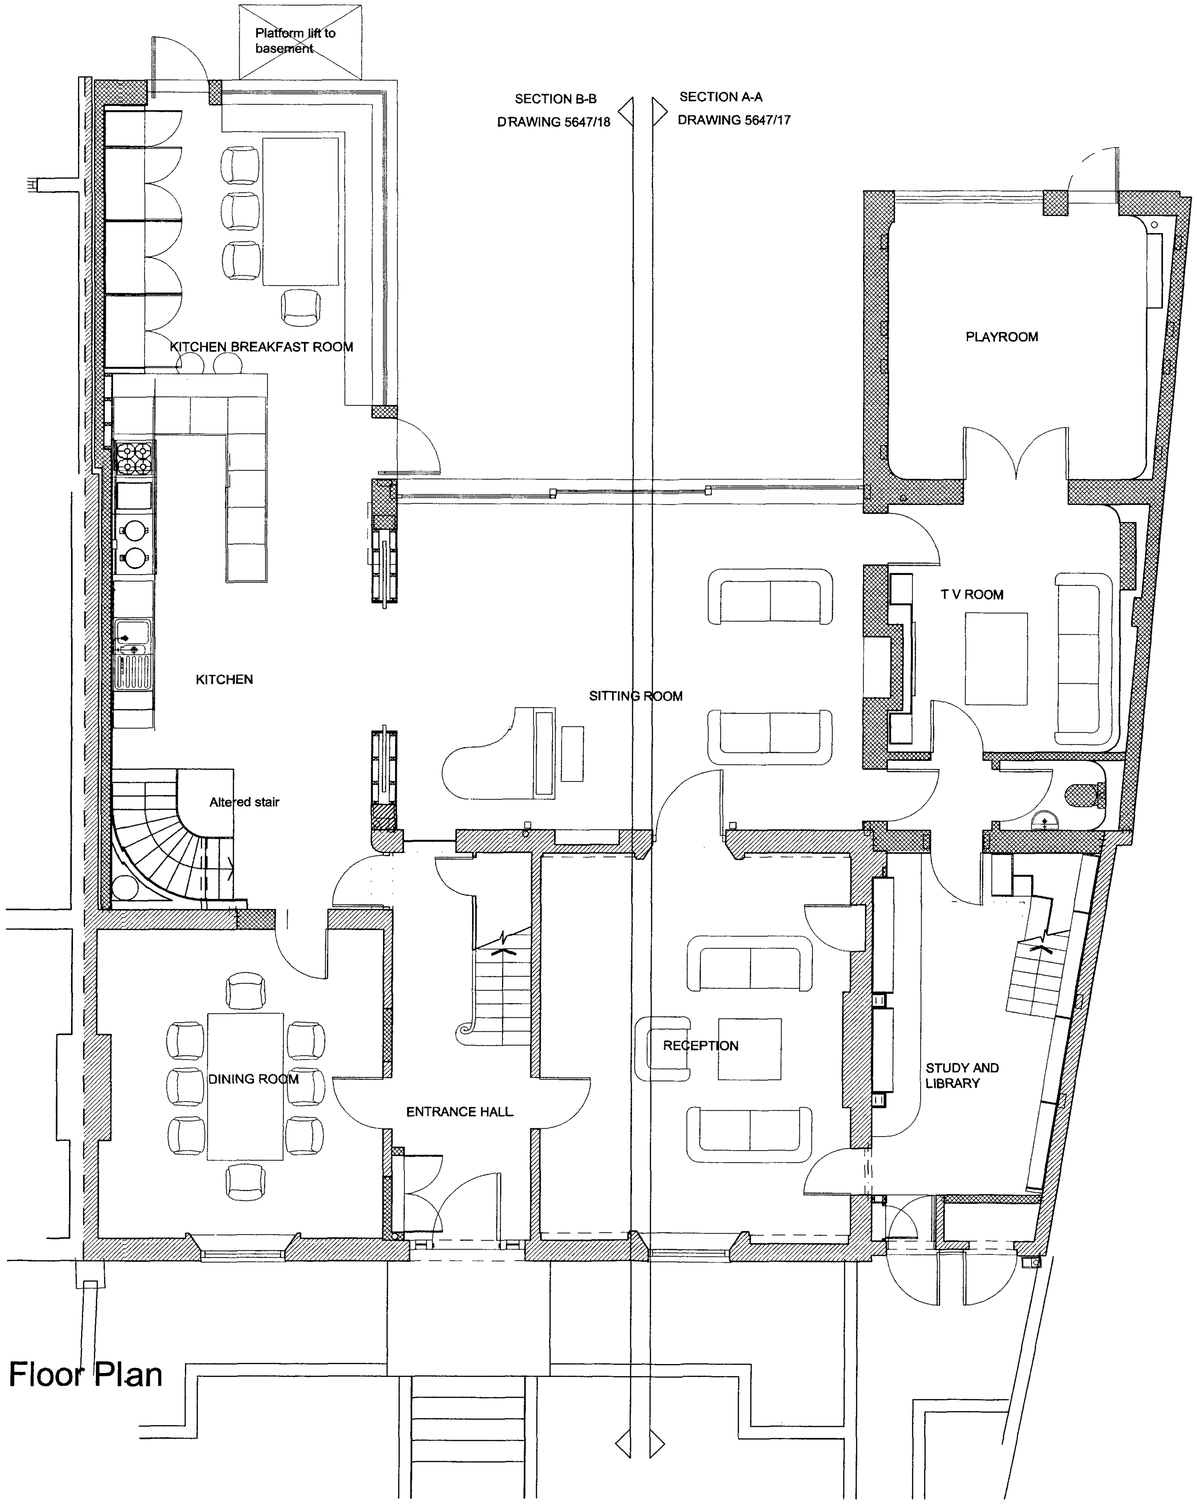

Existing Structure

New structure

Proposed Ground Floor Plan

©John Browning

Notes:

Revisions:
A 30 10 05 Stair to basement altered. Porch added. Door and window to Playroom revised.
D 25 7 06 Porch removed. Lighting removed.

project: 13 Highgate West Hill		Date: Aug 05	Scale: 1:50
drawing: Proposed Ground Floor Plan		Drawing Number: 5647/10	Revision: D

John Browning Associates, Architects, 11 Pond Square, Highgate, London, N6 6BA, tel 020 8340 8081, fax 020 8340 8805

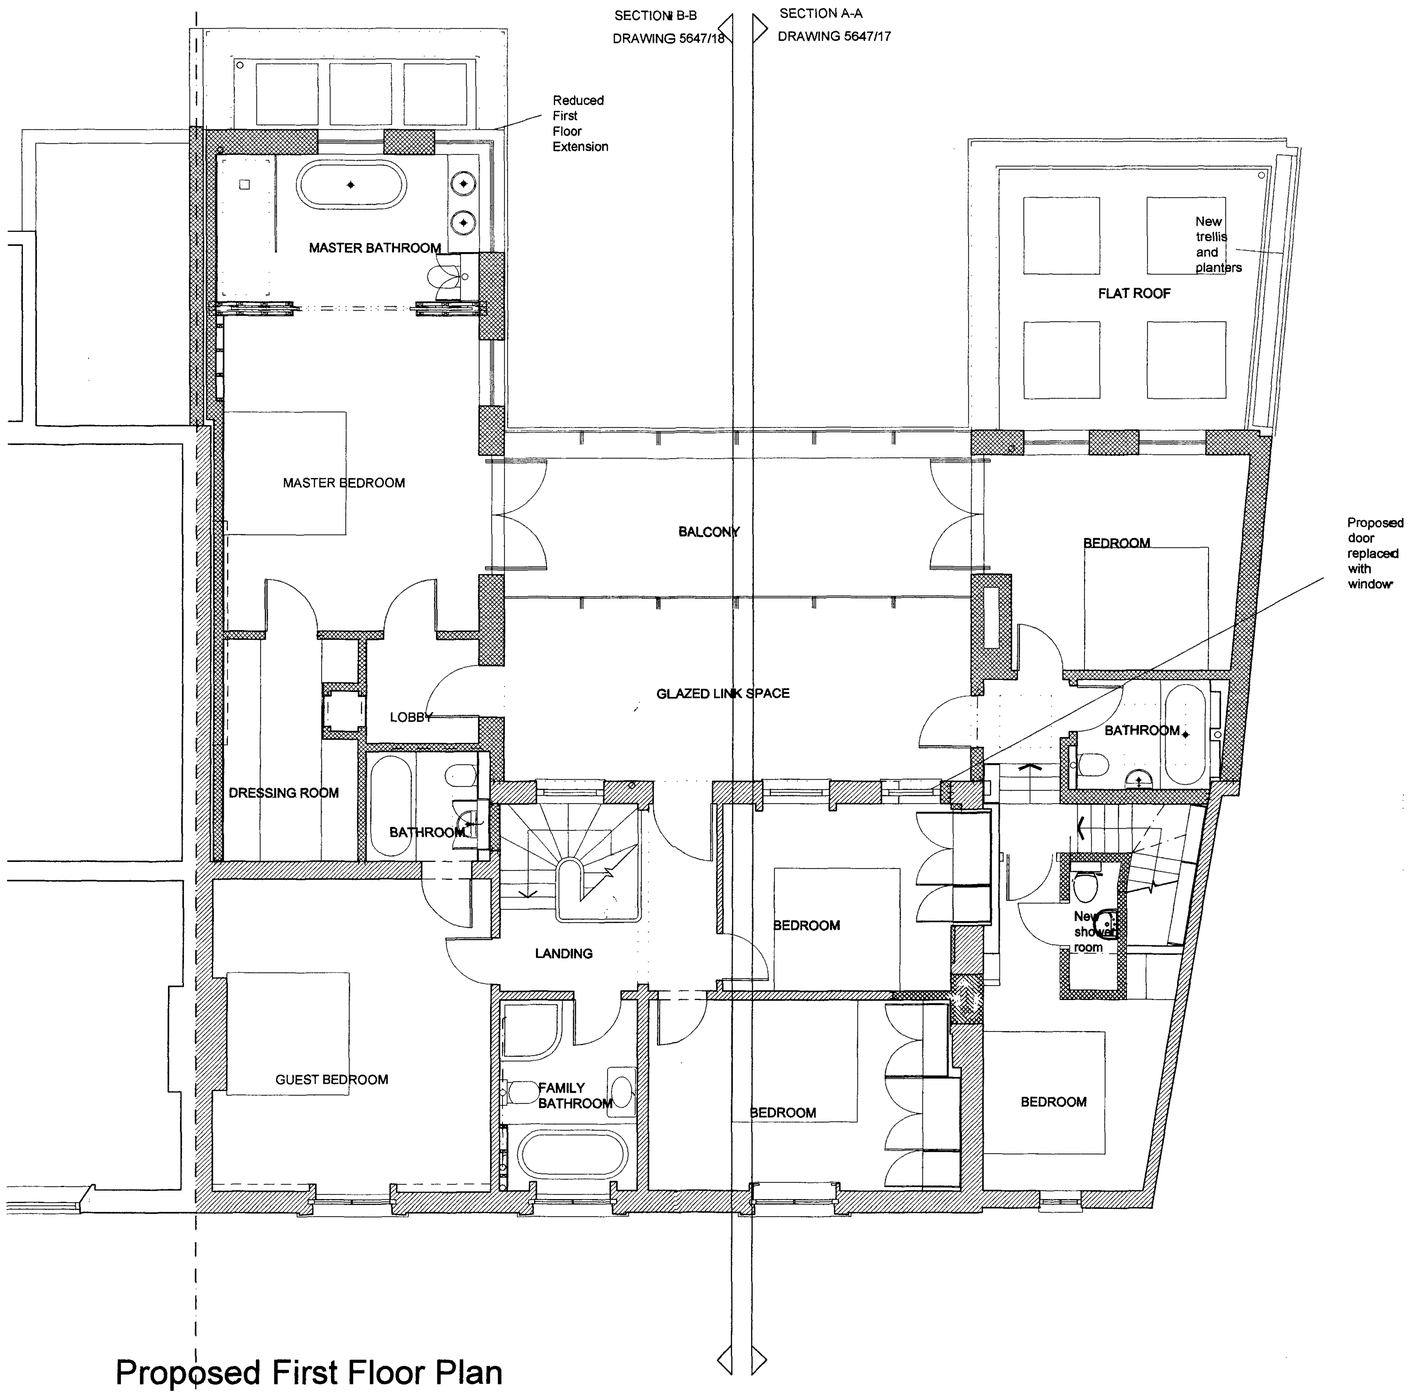

Existing Structure

New structure

Proposed First Floor Plan

©John Browning

Notes:

Revisions:
C 30 10 05 shower room and trellis added
F 25 7 06 lighting removed

project: 13 Highgate West Hill		Date:	Scale: 1:50
drawing: Proposed First Floor Plan		Drawing Number: 5647/11	Revision: F

John Browning Associates, Architects, 11 Pond Square, Highgate, London, N6 6BA, tel 020 8340 8081, fax 020 8340 8805

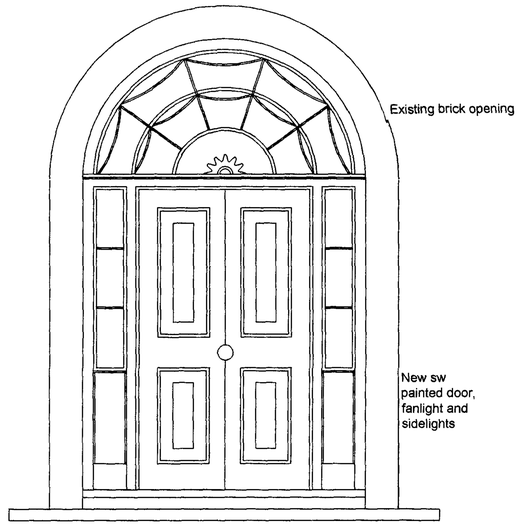

Proposed Front Door 1:2O

Proposed Front Elevation 1:5O

©John Browning

Notes:

Revisions:

A 3O 1O O5 Front door revised. Porch added. Notes added
B 3O 11 O5 Air handling units added
C 31 O7 O6 Porch removed.Air handling units removed.

project: 13 Highgate West Hill		Date	Scale: 1:5O, 1:2O
drawing: Proposed Front Elevation		Drawing Number: 5647/15	Revision: C

John Browning Associates, Architects, 11 Pond Square, Highgate, London, N6 6BA, tel O2O 834O 8O81, fax O2O 834O 88O5

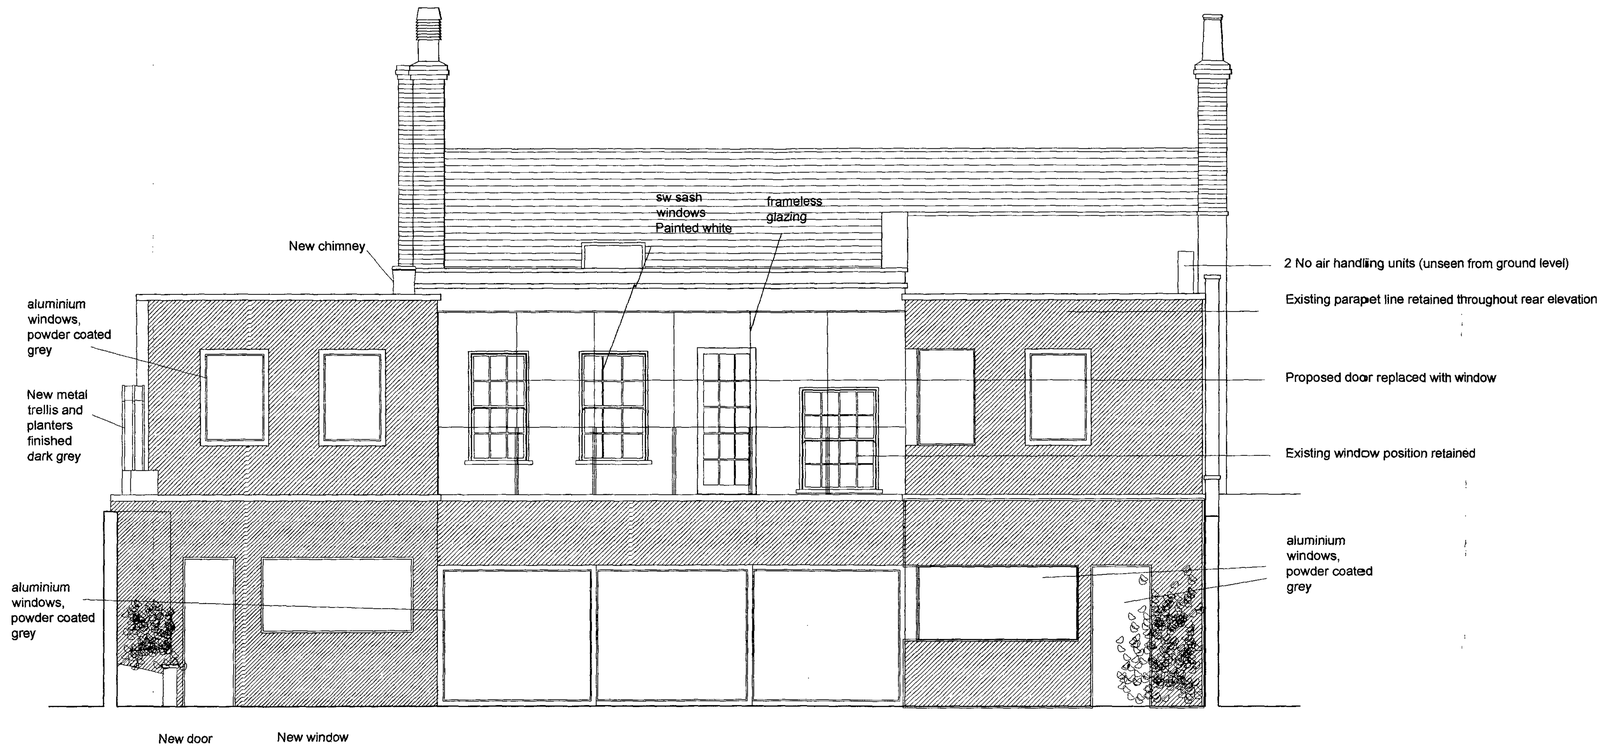

Proposed Rear Elevation

©John Browning

Notes:

Revisions:
B 30 10 05 new door and window on ground floor revised. Chimney, trellis and Air handling units added. Notes added

project: 13 Highgate West Hill		Date:	Scale: 1:50
drawing: Proposed Rear Elevation		Drawing Number: 5647/16	Revision: B

John Browning Associates, Architects, 11 Pond Square, Highgate, London, N6 6BA, tel 020 8340 8081, fax 020 8340 8805

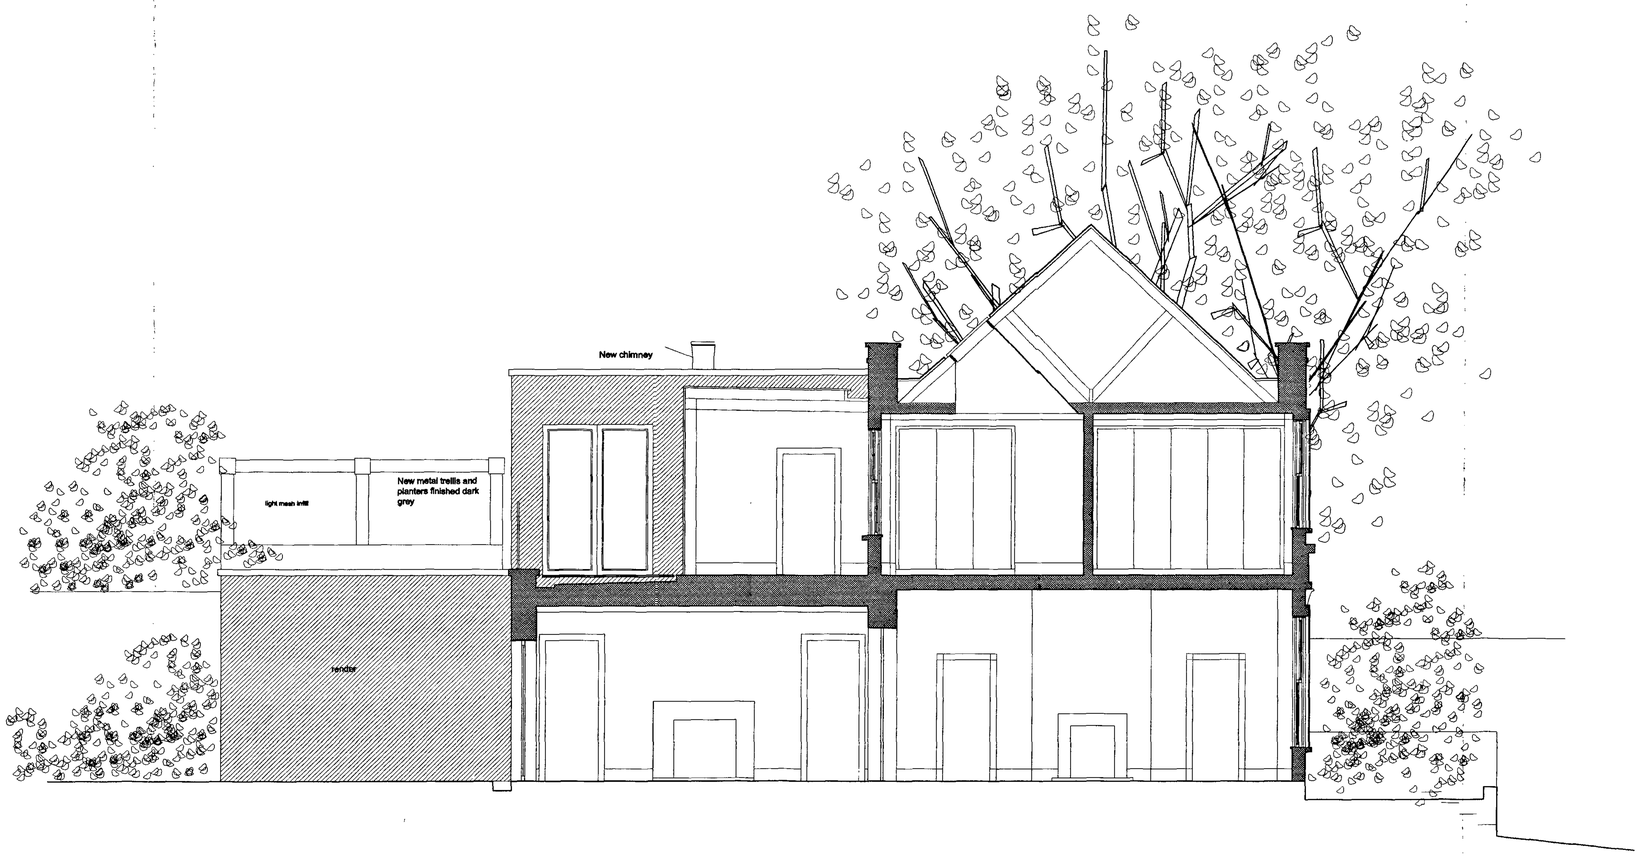

Section A-A

©John Browning

Notes:

Revisions:

A 30 10 05 trellis and new chimney added

project: 13 Highgate West Hill		Date:	Scale: 1:50
drawing: Section A- A		Drawing Number: 5647/17	Revision: A

John Browning Associates, Architects, 11 Pond Square, Highgate, London, N6 6BA, tel 020 8340 8081, fax 020 8340 8805

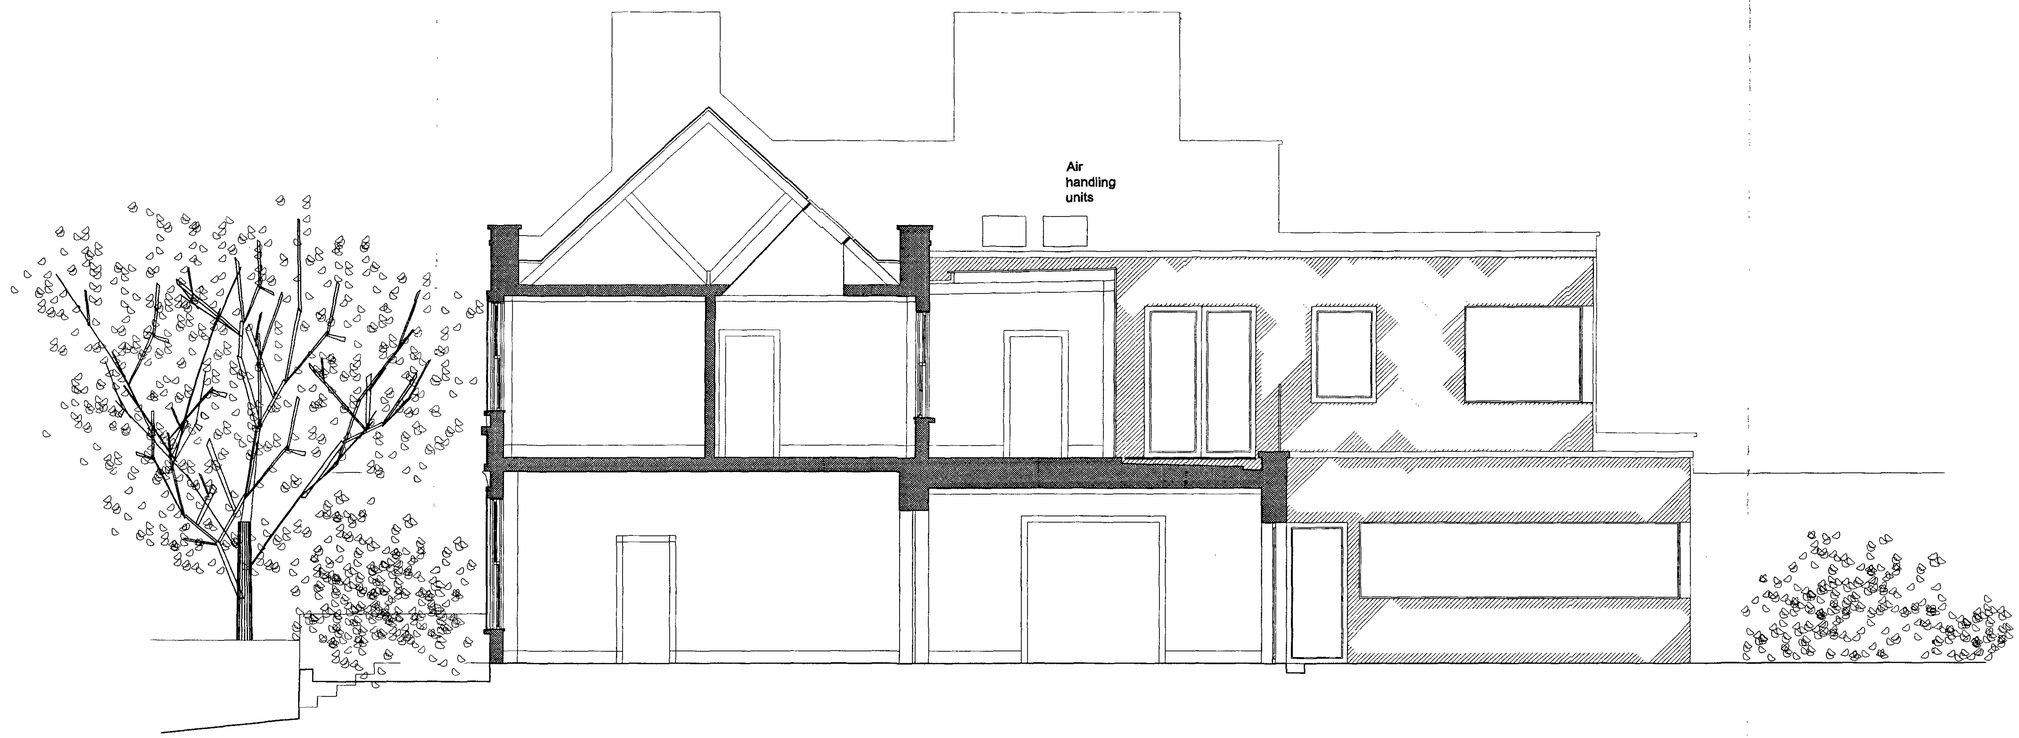

Section B-B

©John Browning

Notes:

Revisions:
A 30 11 05 air handling units added

project: 13 Highgate West Hill		Date	Scale: 1:50
drawing: Section B-B		Drawing Number: 5647/18	Revision: A

John Browning Associates, Architects, 11 Pond Square, Highgate, London, N6 6BA, tel 020 8340 8081, fax 020 8340 8805

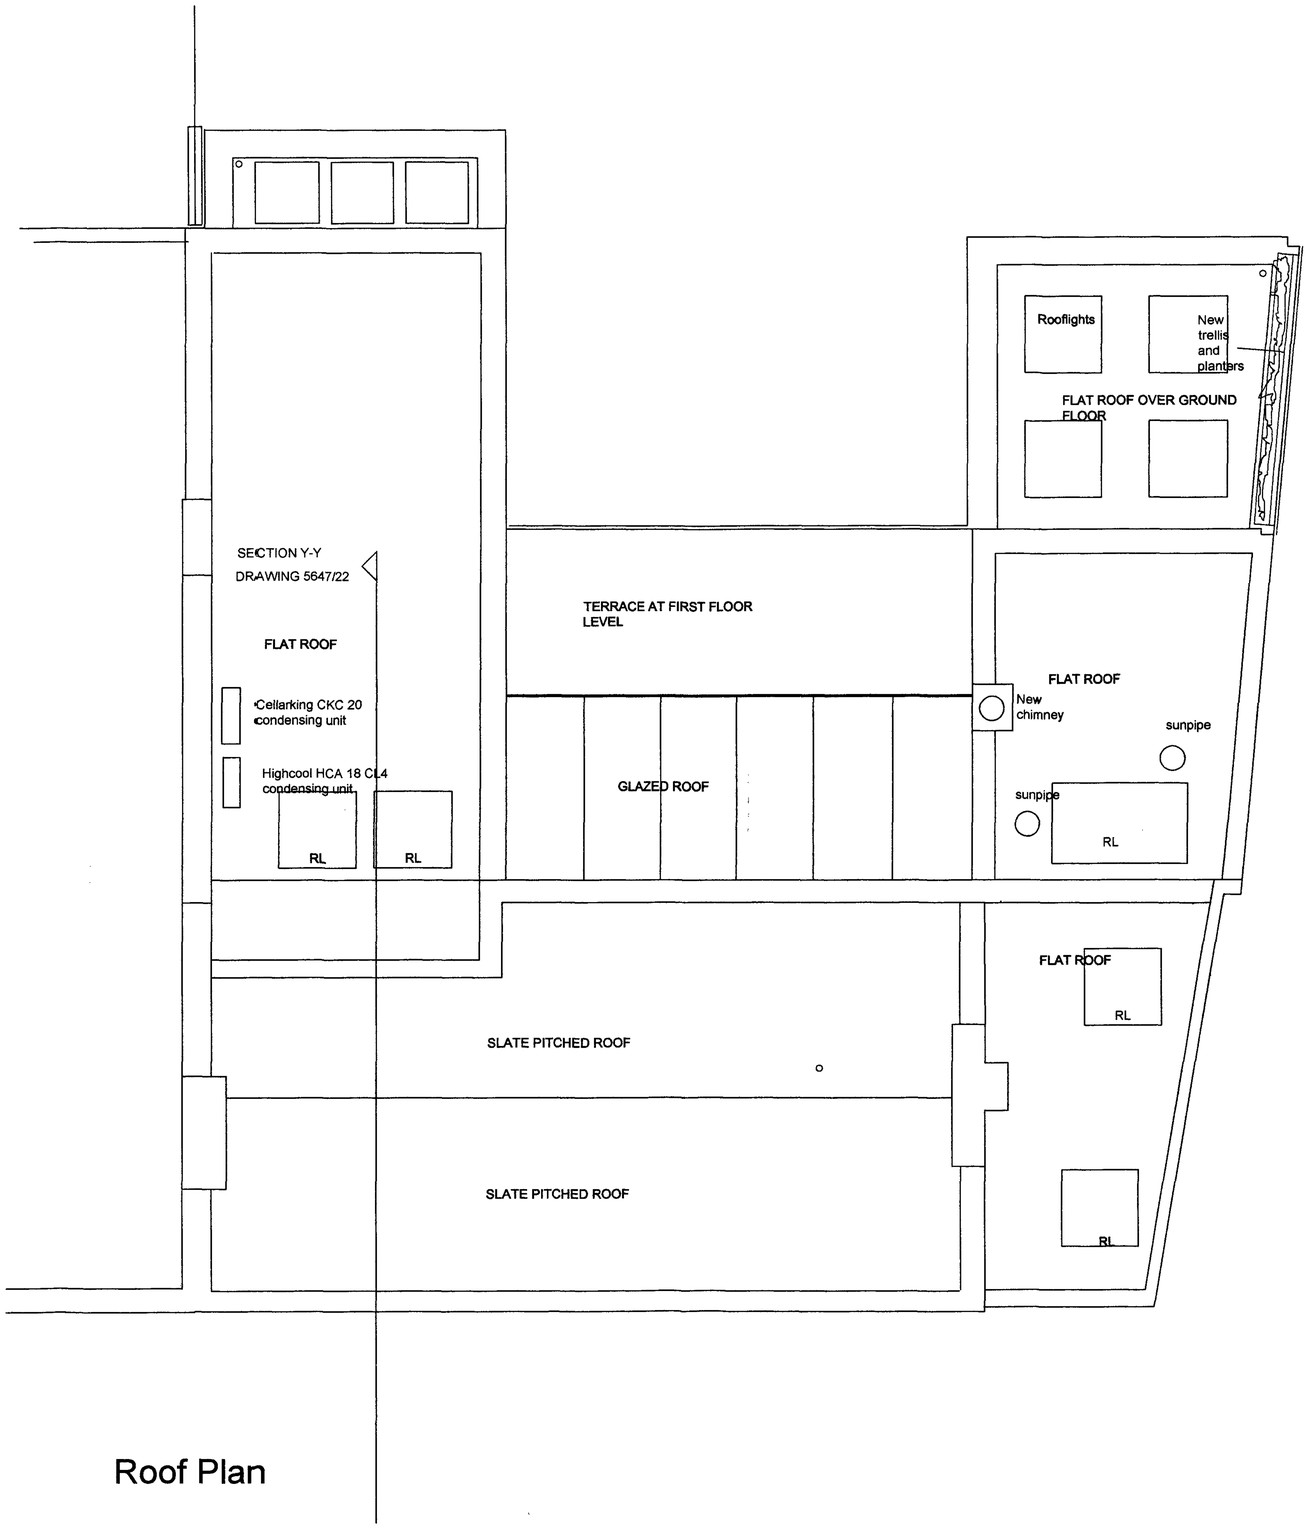

Roof Plan

©John Browning

Notes:

Revisions:

project: 13 Highgate West Hill		Date:	Scale: 1:50
drawing: Roof Plan		Drawing Number: 5647/21	Revision: B

John Browning Associates, Architects, 11 Pond Square, Highgate, London, N6 6BA, tel 020 8340 8081, fax 020 8340 8805

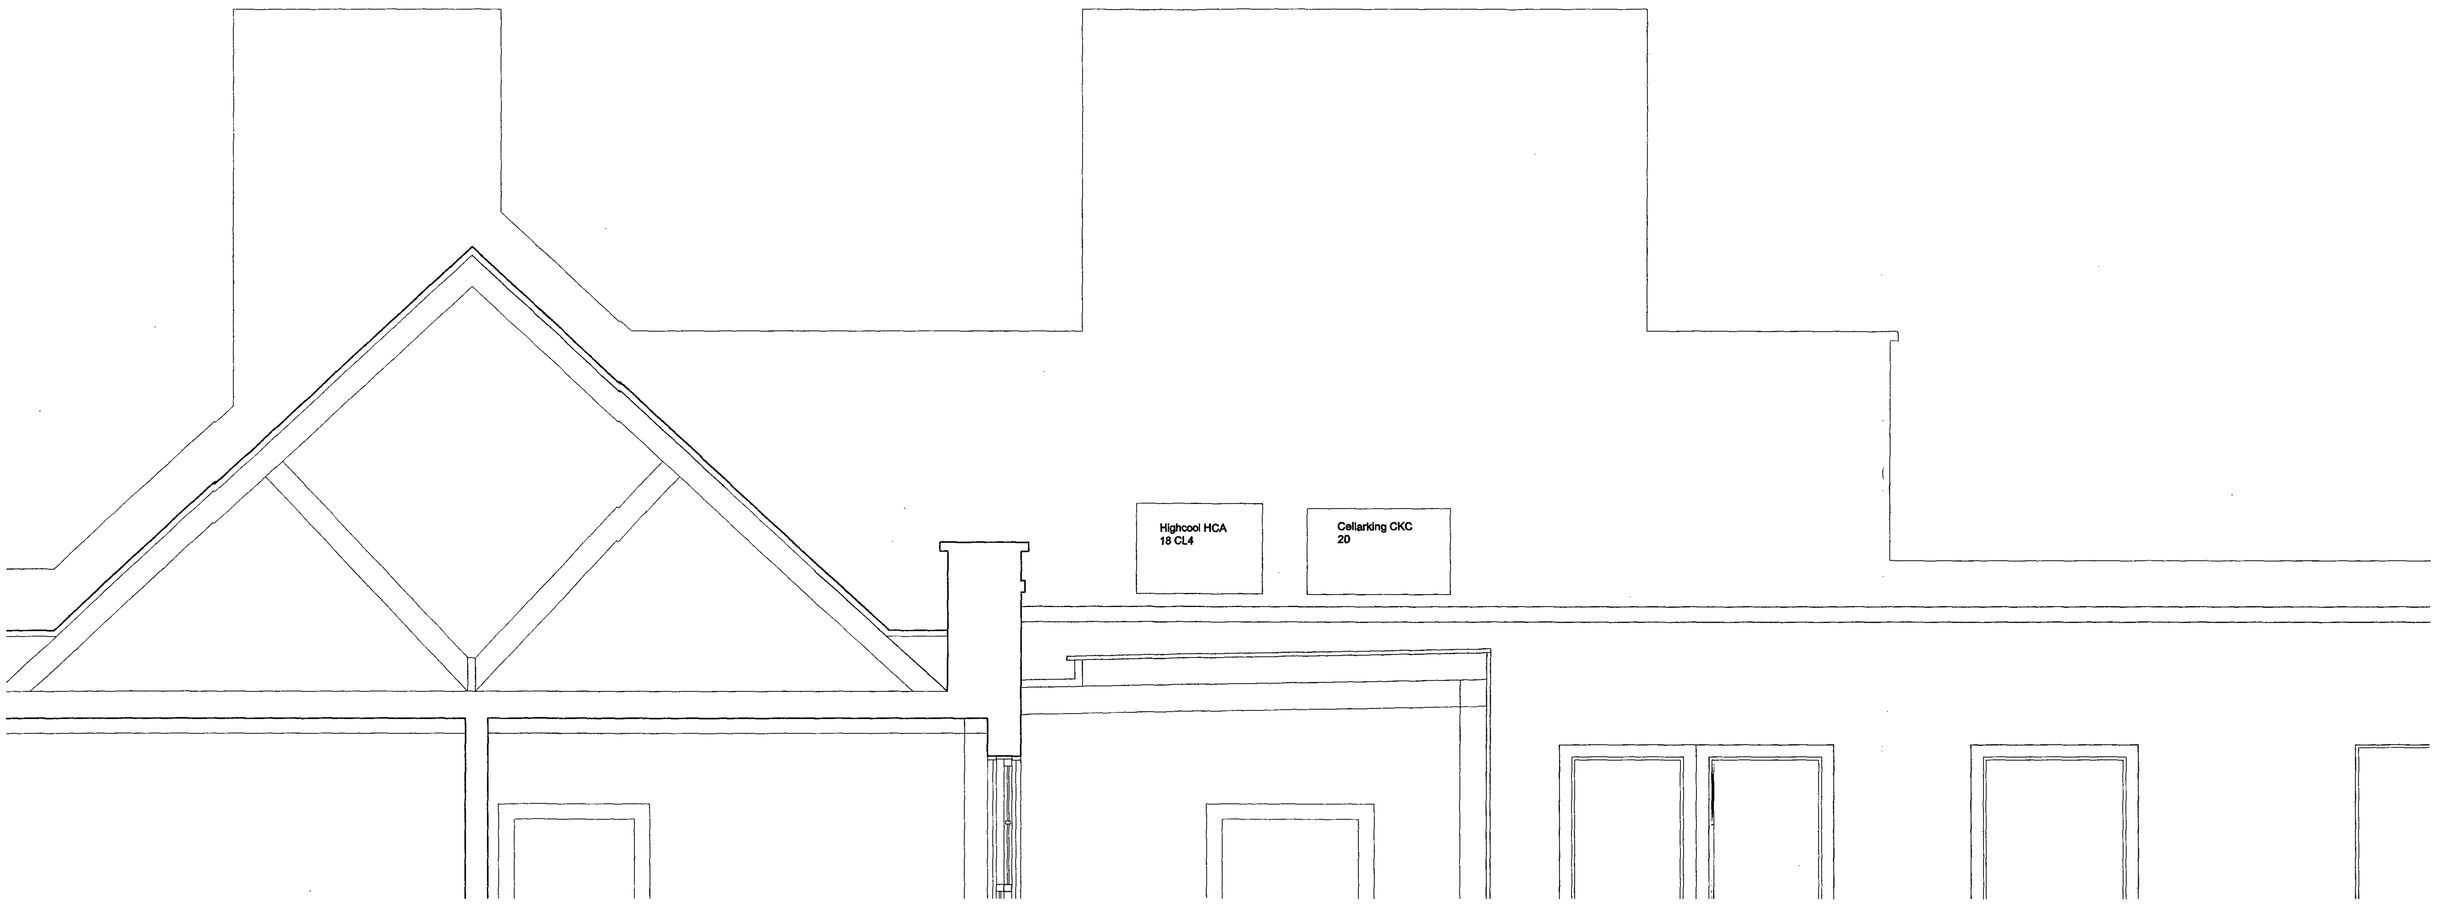

Elevation Y-Y (see roof plan)

©John Browning

Notes:

Revisions:

project: 13 Highgate West Hill		Date:	Scale: 1:20
drawing: Elevations of condensing units on roof		Drawing Number: 5647/22	Revision: A

John Browning Associates, Architects, 11 Pond Square, Highgate, London, N6 6BA, tel 020 8340 8081, fax 020 8340 8805

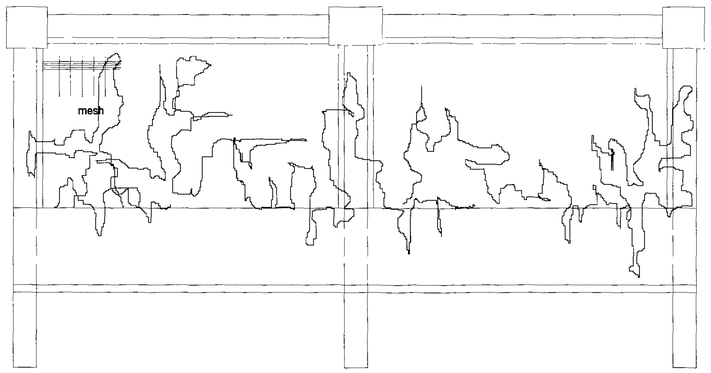

Elevation from 13 Highgate West Hill As Built - To be removed

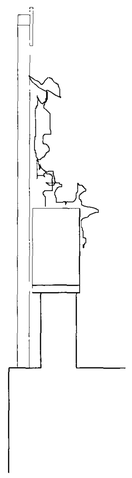

Section

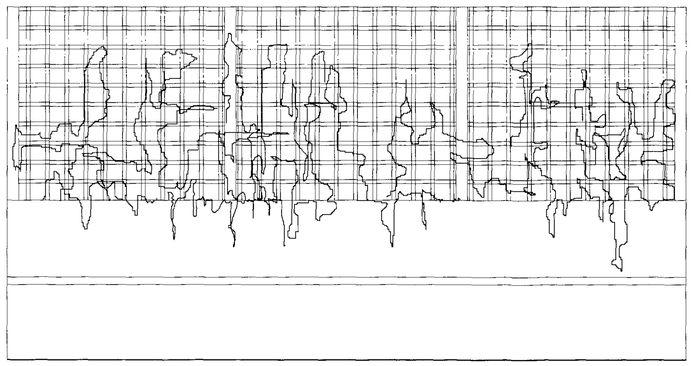

Elevation from 13 Highgate West Hill As Proposed

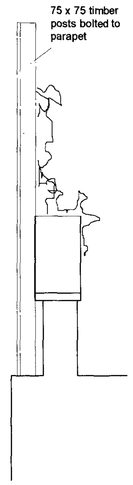

Section

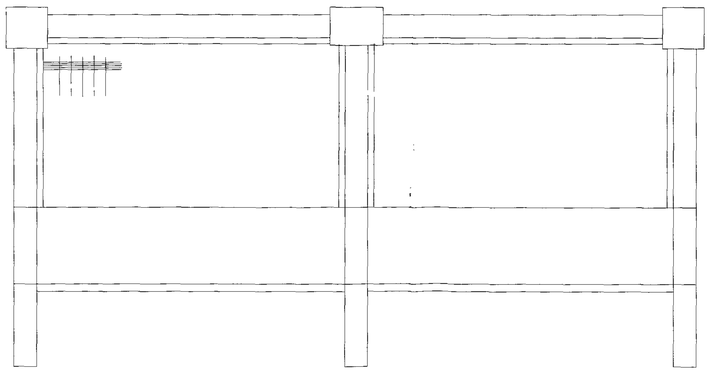

Elevation from 14 Highgate West Hill As Built - To be removed

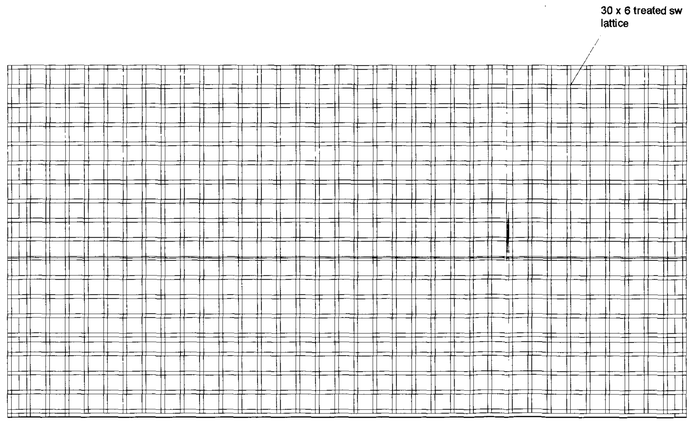

Elevation from 14 Highgate West Hill As Proposed

Plan

©John Browning

Notes:

Revisions:

project: 13 Highgate West Hill	Date: May O6	Scale: 1:2O
drawing: Proposed trellis on boundary with 14 Highgate west Hill	Drawing Number: 5647/30	Revision:

John Browning Architect, 11 Pond Square, Highgate, London, N6 6BA, tel O20 834O 8O81, fax O20 834O 88O5 e john@browning.com