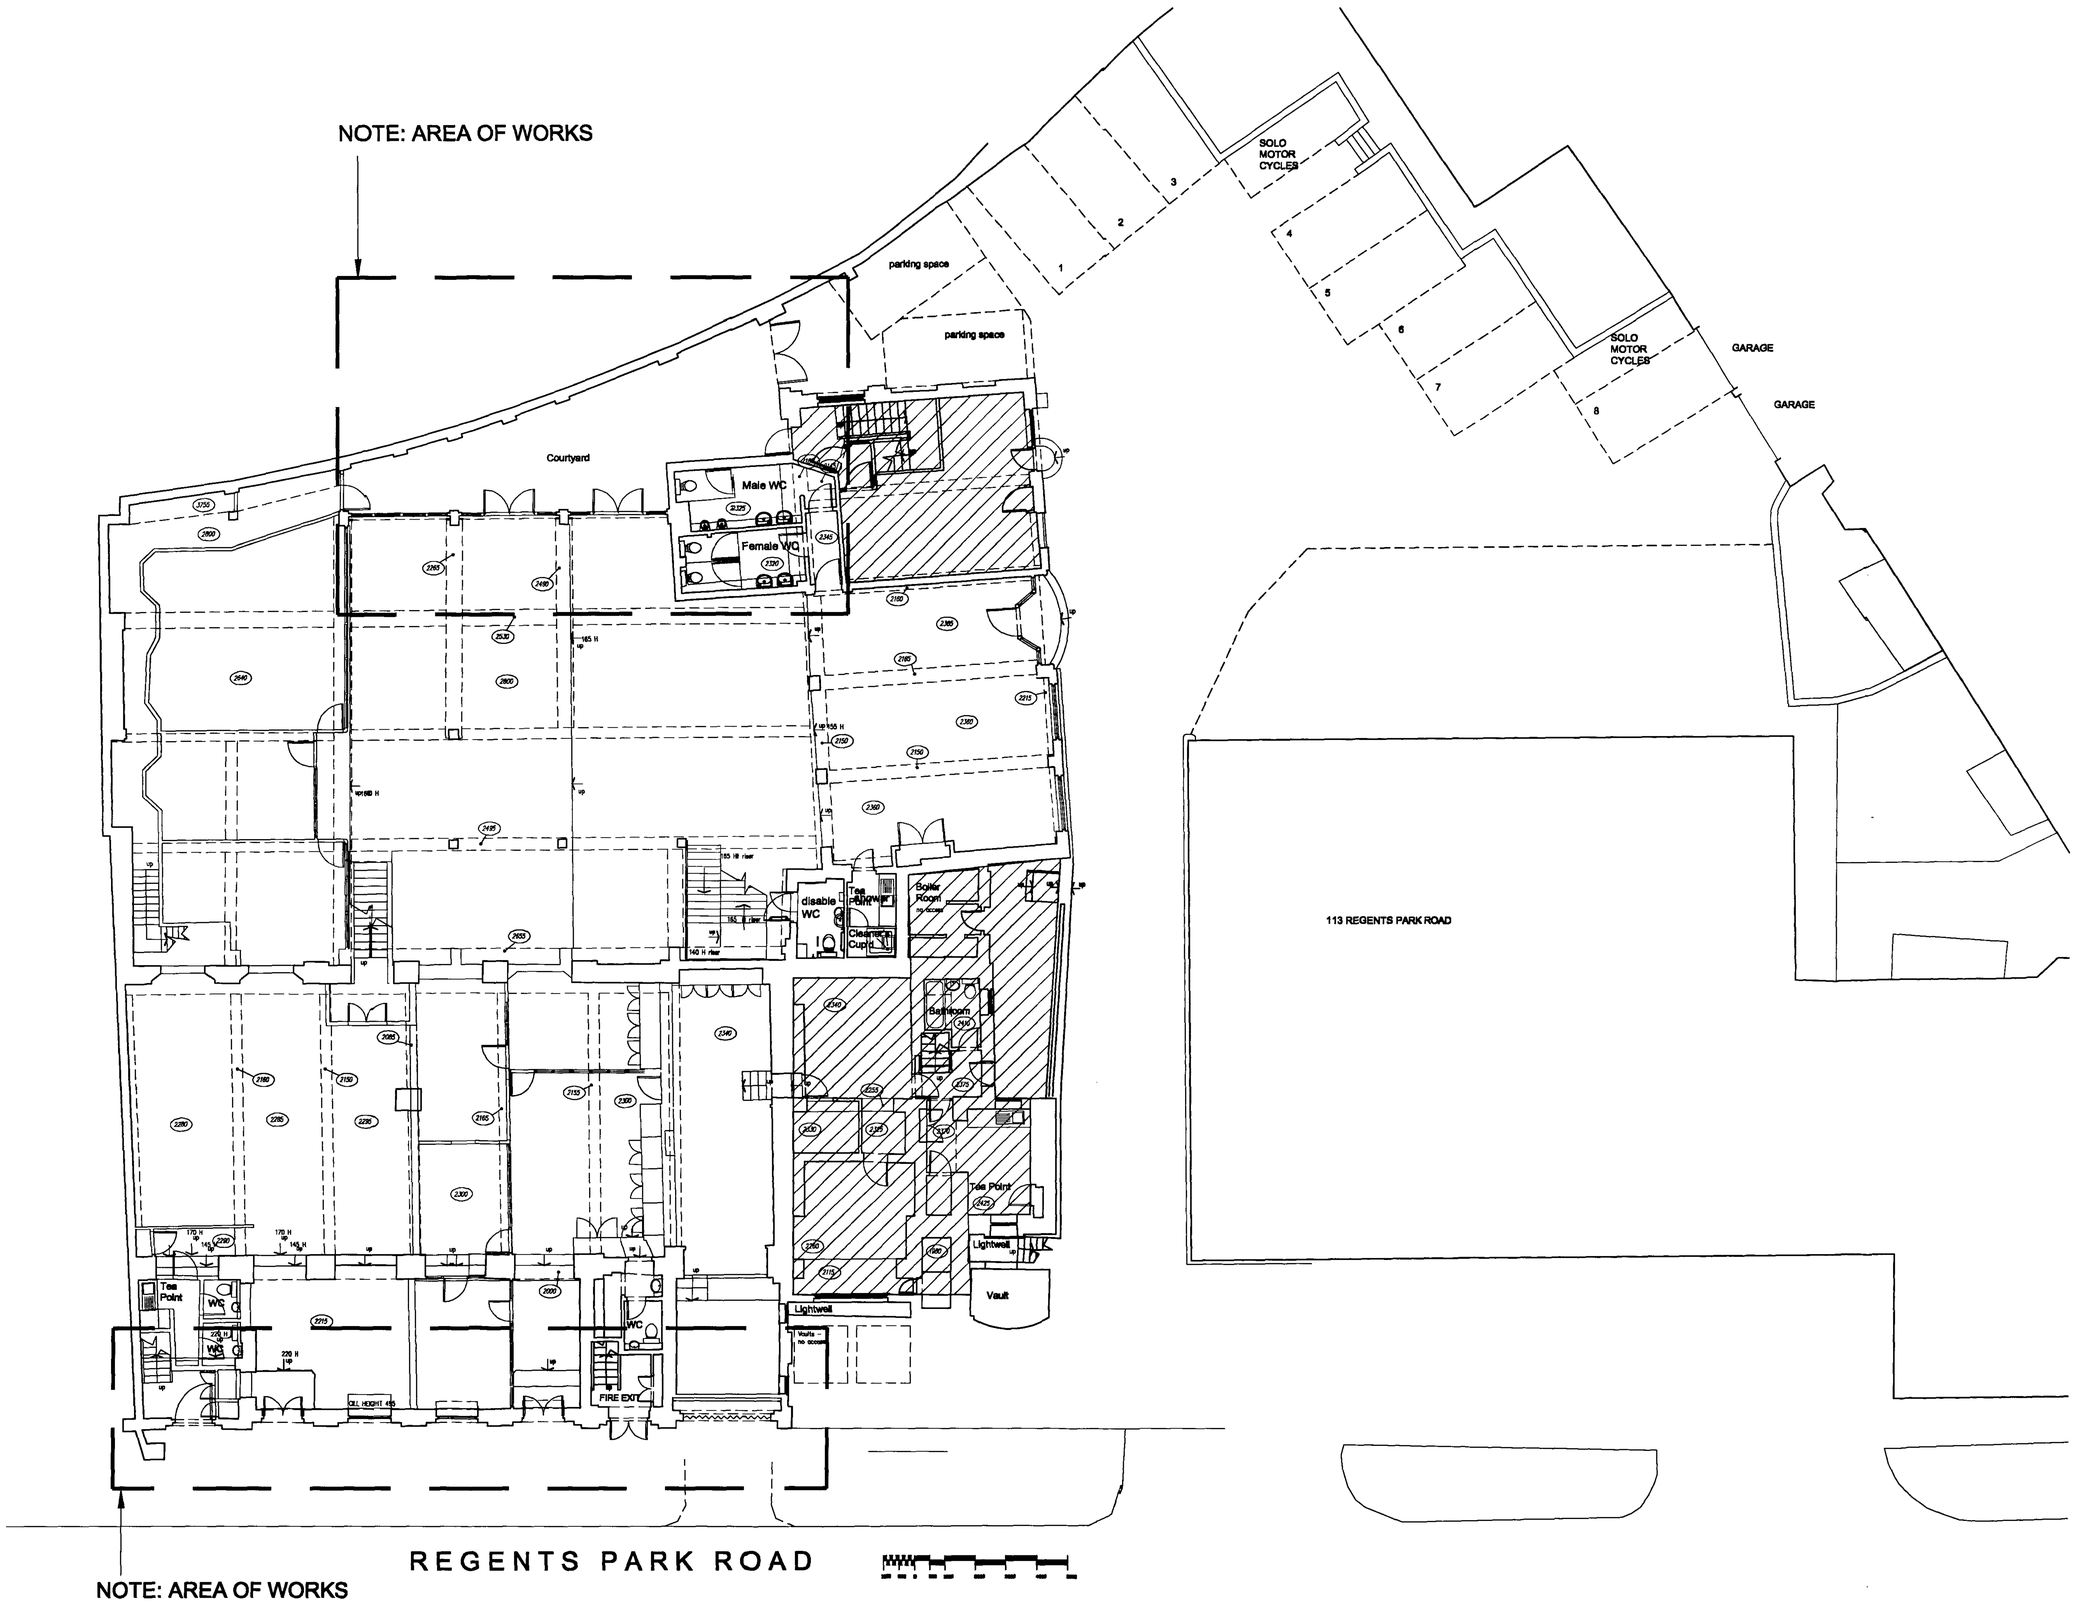

NOTE : BASE DRAWINGS SURVEYED BY ANOTHER PARTY. PLEASE CHECK DIMENSIONS ON SITE.

KEY

SEPERATE LEASE HOLD DEMISE

NORTHPOINT

revision	description	date

ARTILLERY

ARCHITECTURE & INTERIOR DESIGN

2 SUFFOLK LANE
LONDON EC4R 0AT
TELEPHONE 020 7283 2299
FACSIMILE 020 7283 4477
Website: http://www.artillery.co.uk
Email: design@artillery.co.uk

Existing Base Layout

Bauhaus

Ground Floor

109 -111 Regents Park Road
London NW1

scale	date	drawn	chkd
1/100	NOV 2006	NY	
drawing number			revision
1934_0G_base			

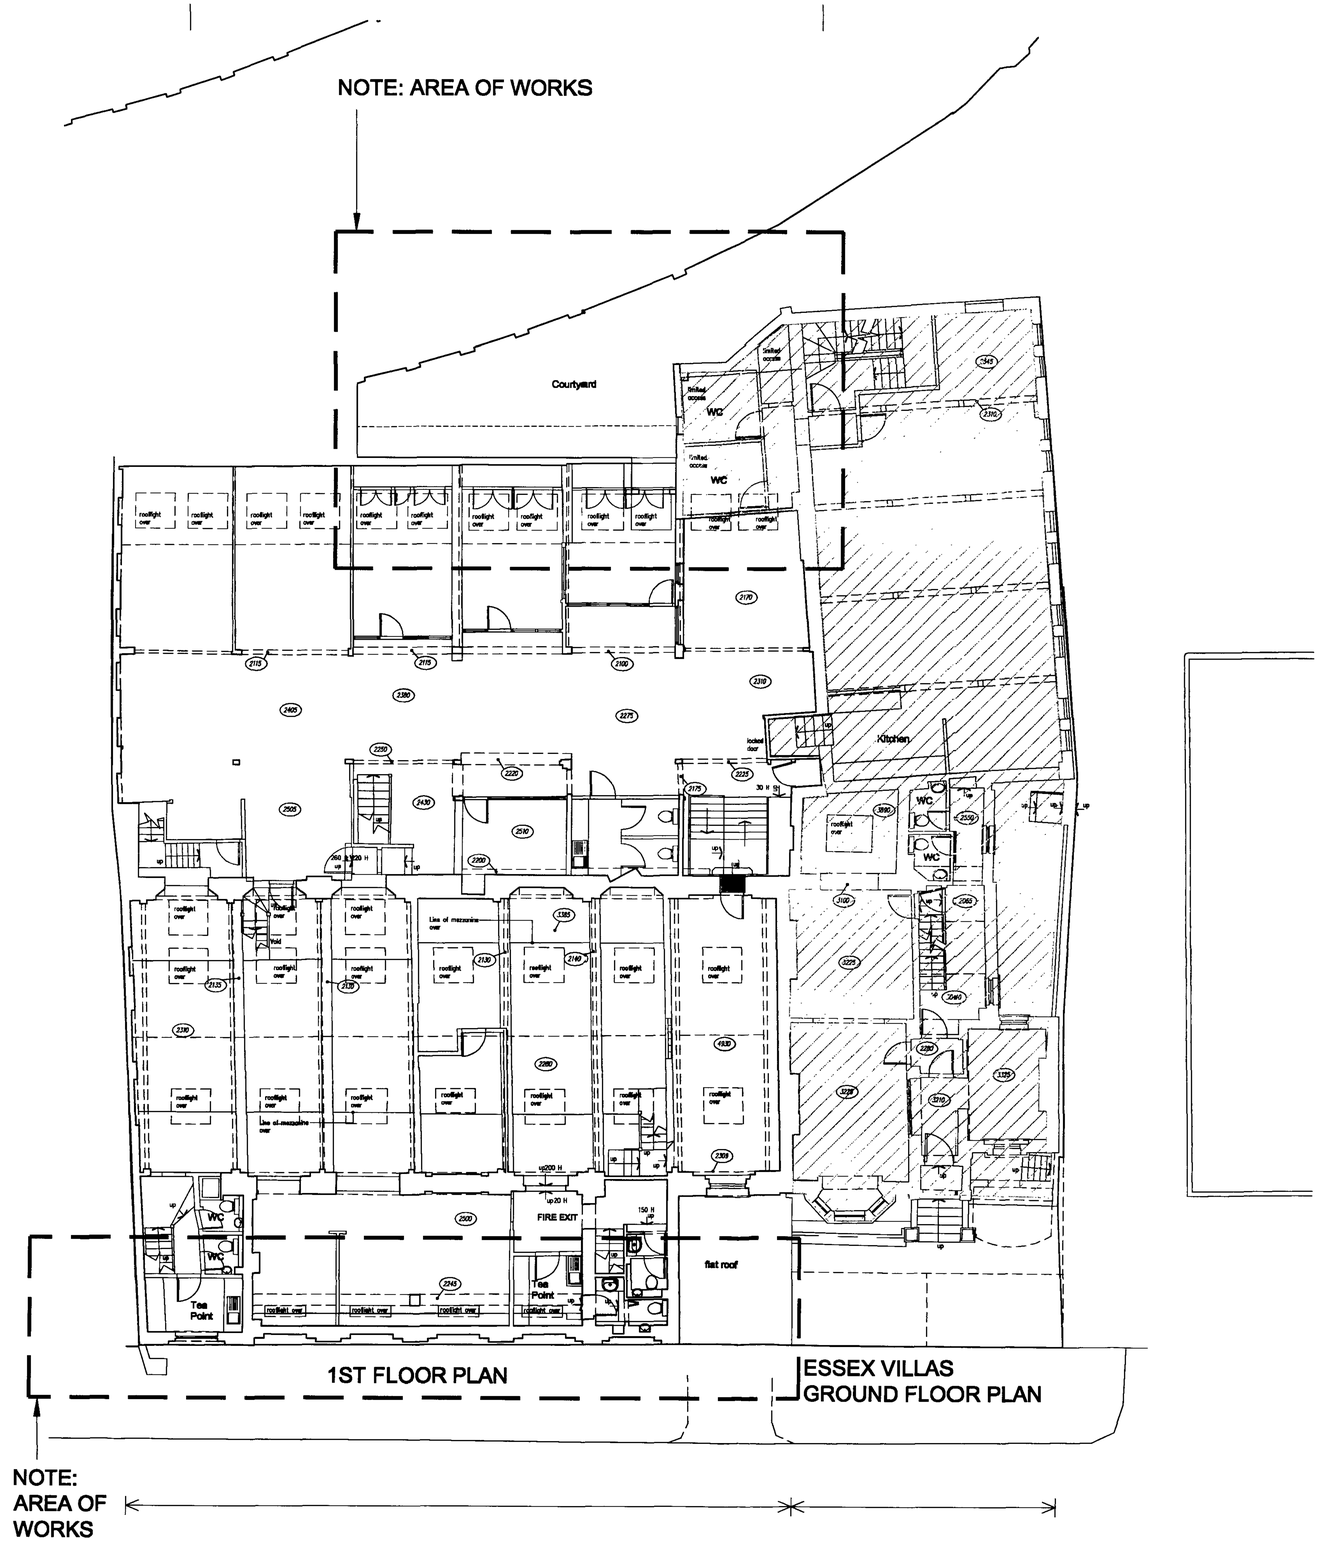

KEY

SEPERATE LEASE HOLD DEMISE

NORTHPOINT

revision	description	date

ARTILLERY

ARCHITECTURE & INTERIOR DESIGN

2 SUFFOLK LANE
LONDON EC4R 0AT
TELEPHONE 020 7283 2299
FACSIMILE 020 7283 4477
Website: http://www.artillery.co.uk
Email: design@artillery.co.uk

Existing Base layout

Bauhaus

First

109-111 Regents Park Road
London NW1

scale	date	drawn	chkd
1/100	NOV 2006	NY	
drawing number			revision
1934_01_base			

NOTE: AREA OF WORKS

Note:
New paving to rear yard

Courtyard

down

Male WC

Female WC

parking space

parking space

SOLO MOTOR CYCLES

SOLO MOTOR CYCLES

GARAGE

GARAGE

113 REGENTS PARK ROAD

Lift

Platform lift

disable WC

shower

Boiler Room

Bathroom

Tea Point

Lightwell

Vault

Lightwell

WC

FIRE EXIT

GROUND FLOOR ENTRANCE

FIRST FLOOR ENTRANCE

REGENTS PARK ROAD

NOTE: AREA OF WORKS

NOTE : BASE DRAWINGS SURVEYED BY ANOTHER PARTY.
PLEASE CHECK DIMENSIONS ON SITE.

KEY

SEPERATE LEASE HOLD DEMISE

NORTHPOINT

revision	description	date

ARTILLERY
ARCHITECTURE & INTERIOR DESIGN
2 SUFFOLK LANE
LONDON EC4R 0AT
TELEPHONE 020 7283 2299
FACSIMILE 020 7283 4477
Website: http://www.artillery.co.uk
Email: design@artillery.co.uk

Ground Floor Proposal

Bauhaus

Ground Floor

109-111 Regents Park Road
London NW1

scale	date	drawn	chkd
1/100	NOV 2006	NY	
drawing number			revision
1934_0G_GA_20			

01 FRONT ELEVATION
SCALE 1:50
CURRENT

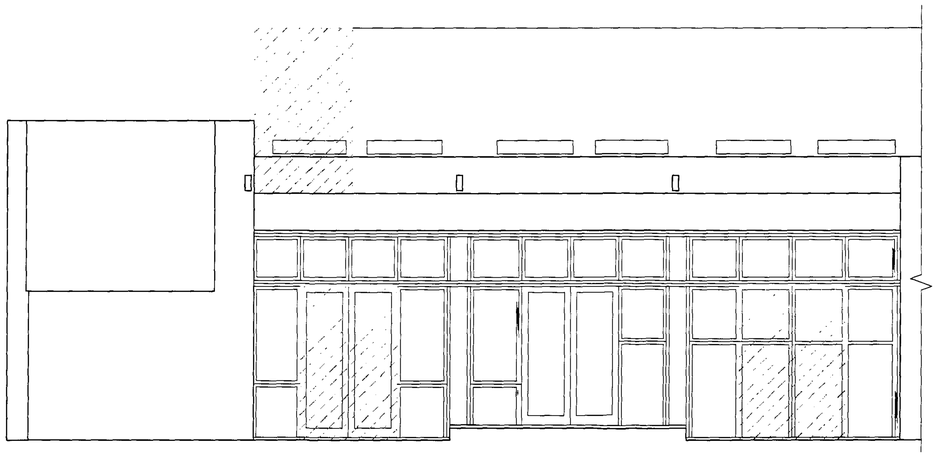

02 REAR ELEVATION
SCALE 1:50
CURRENT

Existing to be removed

revision	description	date

No dimensions to be scaled from this drawing.
Dimensions to be checked on site prior to fabrication.
Report all discrepancies to Artillery.
COPYRIGHT ©

ARTILLERY
ARCHITECTURE & INTERIOR DESIGN
2 SUFFOLK LANE
LONDON EC4R 0AT
TELEPHONE 020 7283 2299
FACSIMILE 020 7283 4477
Website: http://www.artillery.co.uk
Email: design@artillery.co.uk

ELEVATIONS -EXISTING

BAUHAUS

109-111 Regents Park Road
London NW1

scale	date	drawn	chkd
1:50 @ A1	28 AUG 2006	AB	
drawing number			revision
1934_ELE_90-EXTG			-

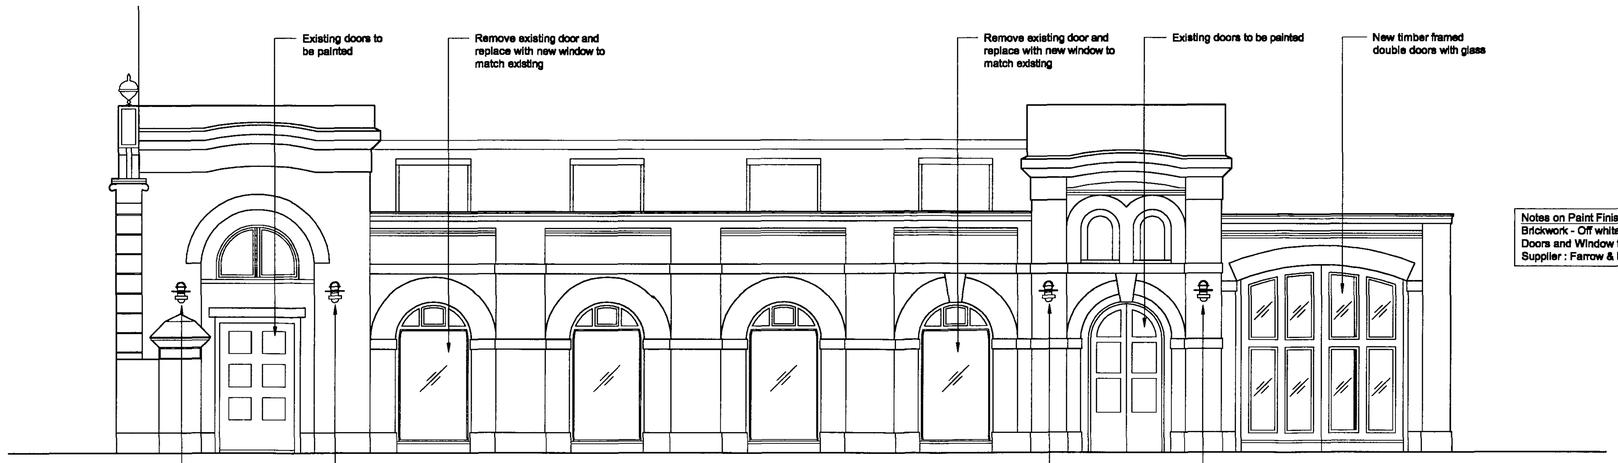

Notes on Paint Finishes:
Brickwork - Off white
Doors and Window frames - Eating room red 43
Supplier : Farrow & Ball

01 FRONT ELEVATION
SCALE 1:50
PROPOSED

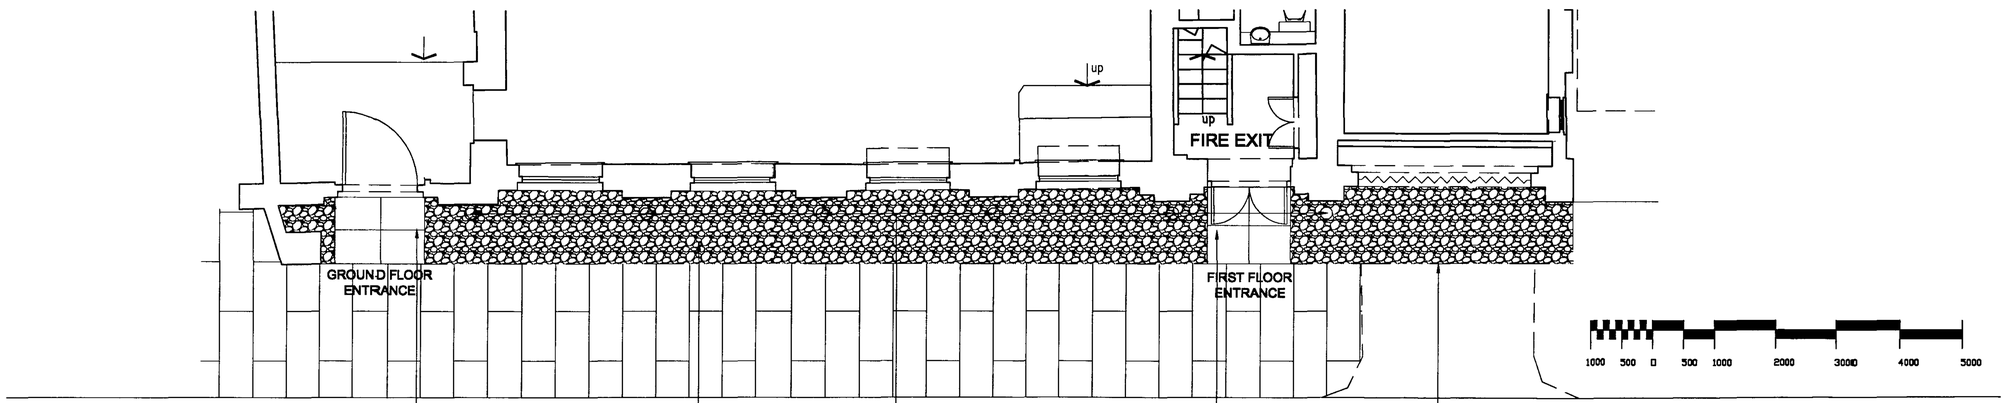

02 DETAIL PLAN
SCALE 1:50

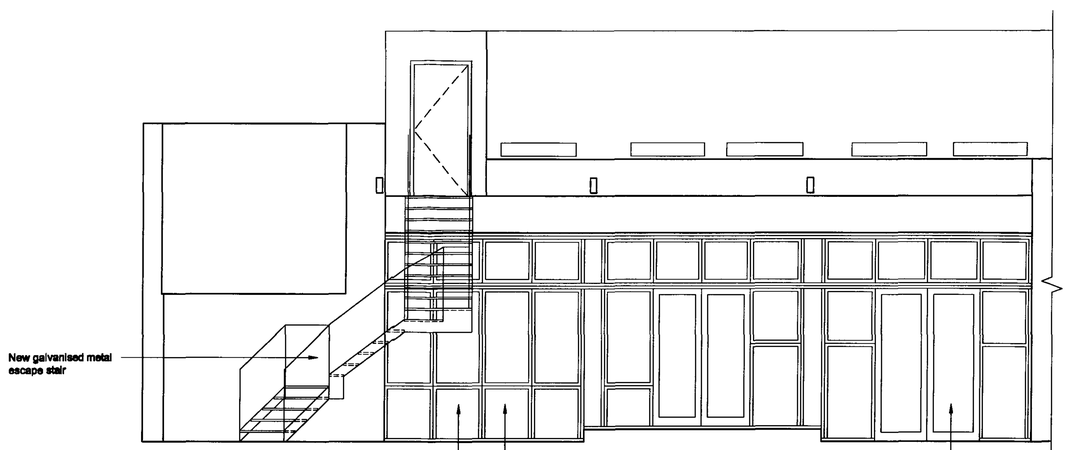

03 REAR ELEVATION
SCALE 1:50
PROPOSED

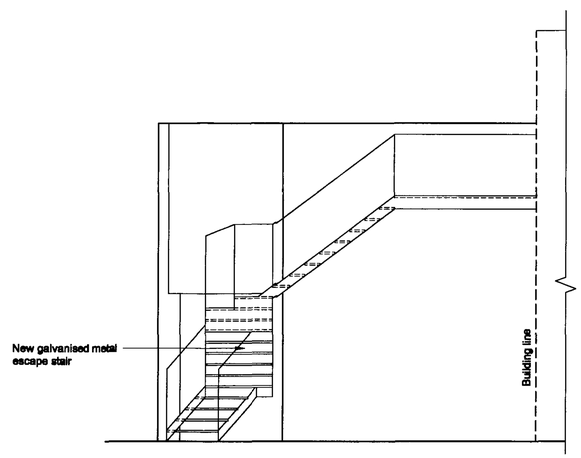

04 SCHEMATIC SIDE ELEVATION
SCALE 1:50
PROPOSED FIRE ESCAPE STAIR

revision	description	date

No dimensions to be scaled from this drawing.
Dimensions to be checked on site prior to fabrication.
Report all discrepancies to Artillery.
COPYRIGHT ©

ARTILLERY
ARCHITECTURE & INTERIOR DESIGN
2 SUFFOLK LANE
LONDON EC4R 0AT
TELEPHONE 020 7283 2299
FACSIMILE 020 7283 4477
Website: http://www.artillery.co.uk
Email: design@artillery.co.uk

ELEVATIONS (Proposed)

BAUHAUS

109-111 Regents Park Road
London NW1

scale	date	drawn	chkd
1:50	28 AUG 2006	AB	
drawing number			revision
1934_ELE_91			-

Rear views

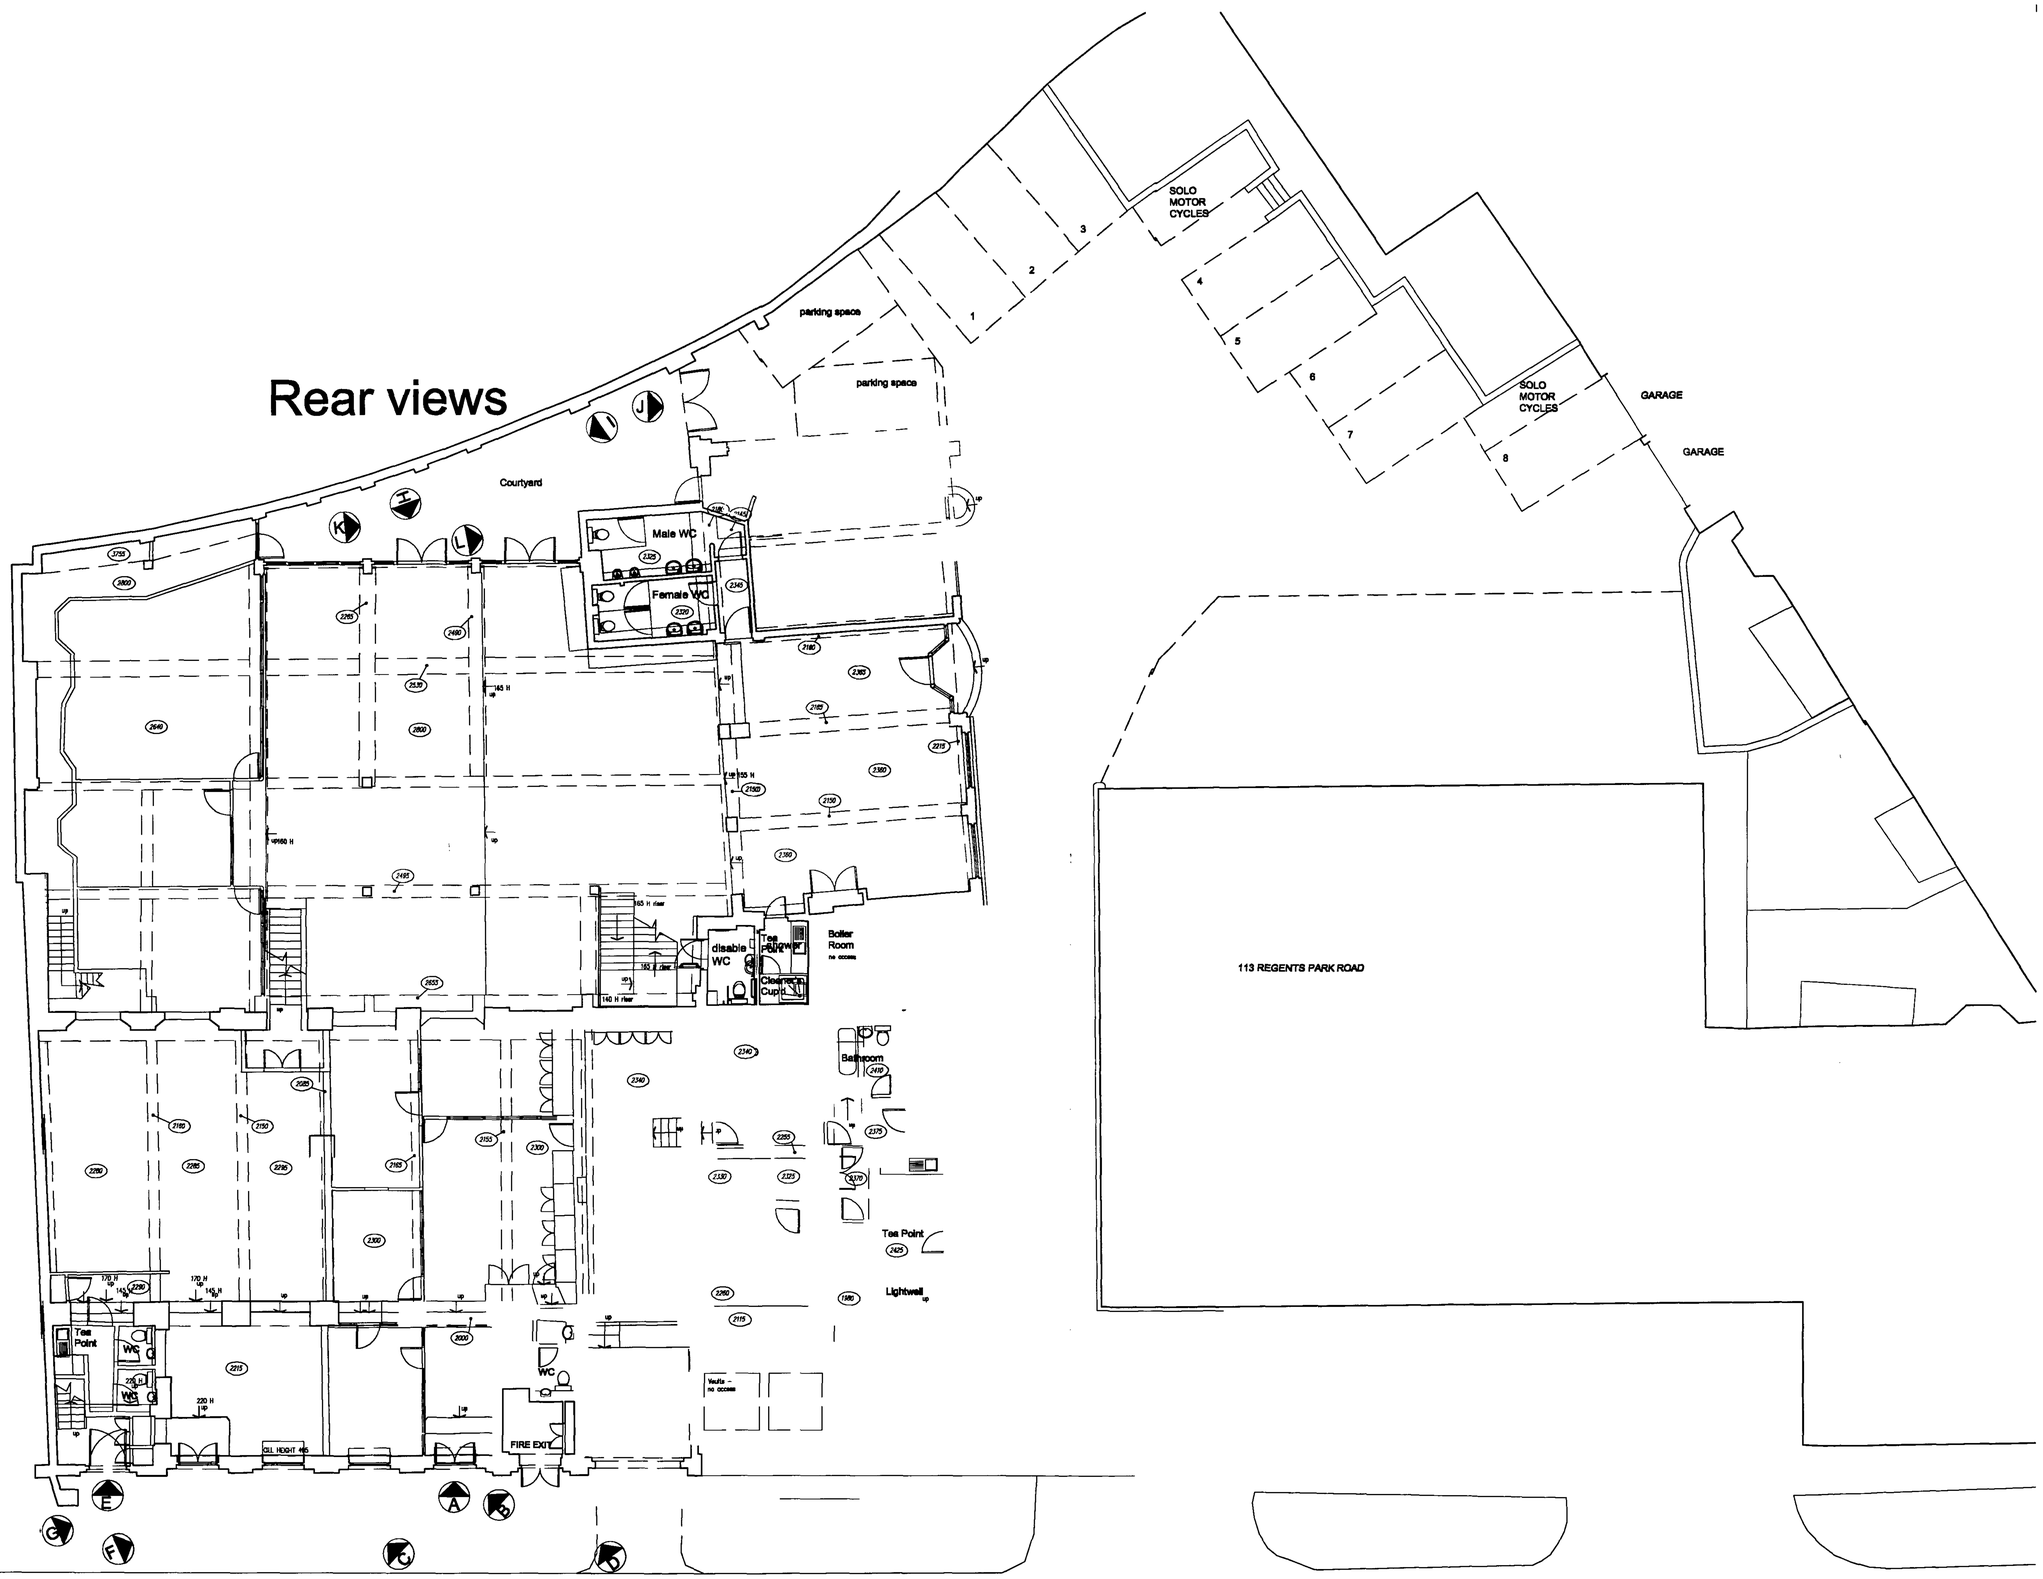

Front views

REGENTS PARK ROAD

NOTE : BASE DRAWINGS SURVEYED BY ANOTHER PARTY.
PLEASE CHECK DIMENSIONS ON SITE.

revision	description	date

ARTILLERY

ARCHITECTURE & INTERIOR DESIGN

2 SUFFOLK LANE
LONDON EC4R 0AT
TELEPHONE 020 7283 2299
FACSIMILE 020 7283 4477
Website: http://www.artillery.co.uk
Email: design@artillery.co.uk

SITE PHOTO REF

Bauhaus

Ground Floor

109 -111 Regents Park Road
London NW1

scale	date	drawn	chkd
1/100	NOV 2006	NY	
drawing number			revision
1934_0G_REF			

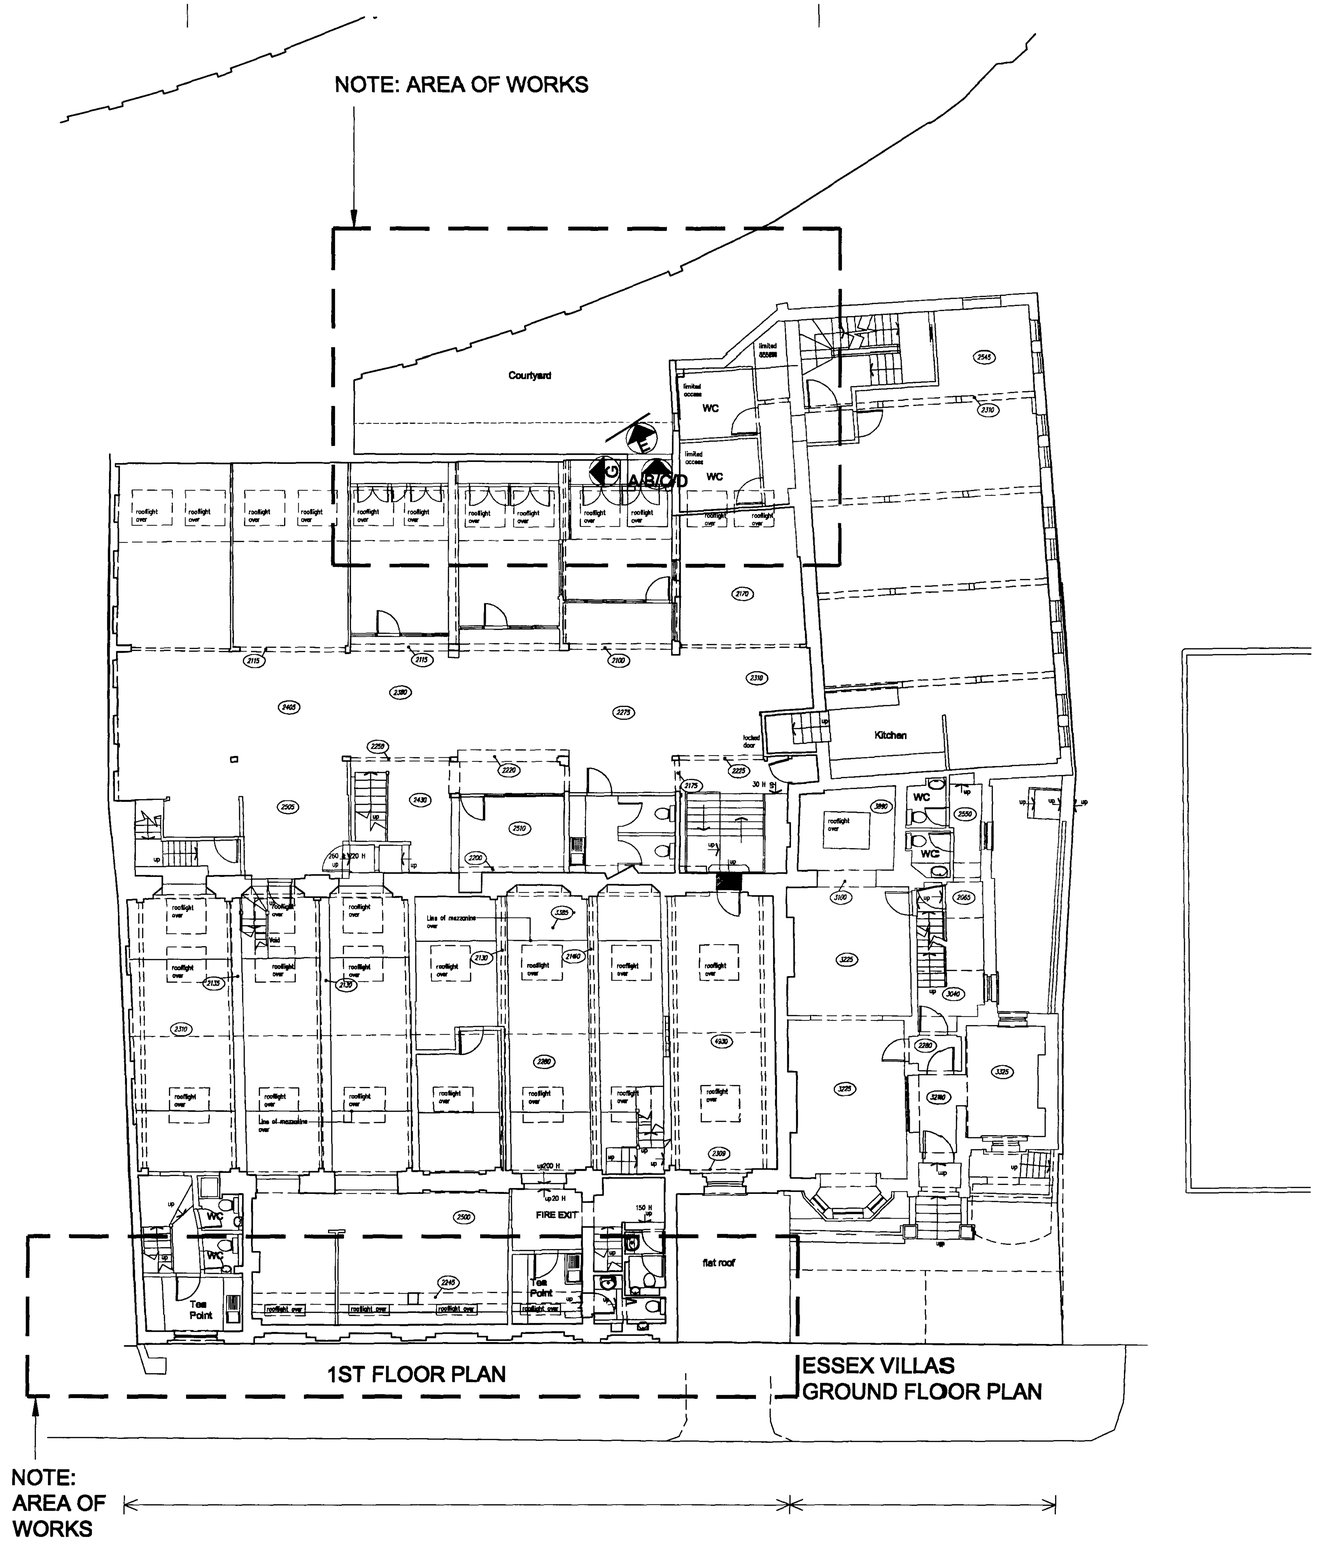

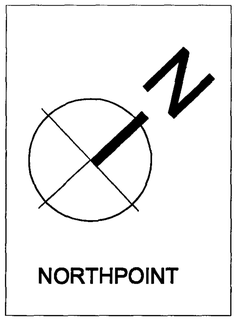

revision	description	date

ARTILLERY
ARCHITECTURE & INTERIOR DESIGN
2 SUFFOLK LANE
LONDON EC4R 0AT
TELEPHONE 020 7283 2299
FACSIMILE 020 7283 4477
Website: http://www.artillery.co.uk
Email: design@artillery.co.uk

title

SITE PHOTO REFERENCE

project

Bauhaus
First

109-111 Regents Park Road
London NW1

scale	date	drawn	chkd
1/100	NOV 2006	NY	
drawing number			revision
1934_01_REF			