Client	THE STABLES MARKET
Project	STANLEY SIDINGS LONDON NW1
Title	BUILDING A + B SECOND FLOOR PLAN

North

STEPHEN LEVRANT
HERITAGE ARCHITECTURE LTD
Architects & Historic Building Consultants

Scale	Date	Job No.	Drawing No.
1 : 200	OCT. 99	SM / 006	306/E

DESIGN CONSULTANTS voic ASSOCIATES
195 Queens Crescent London NW5 4DS T. 0171 482 2474 F. 0171 482 2475

~~L 0000577B2~~
~~P 0000578B2~~

LONDON BOROUGH OF CAMDEN
TOWN AND COUNTRY PLANNING ACTS
- 3 AUG 2000
PLANNING PERMITTED
ON APPEAL

SHADED AREA INDICATES EXTENT OF RAILWAY ARCHES BELOW

SERVICE AND ESCAPE CORRIDOR

SERVICE AND ESCAPE CORRIDOR

SERVICE AND ESCAPE CORRIDOR

EXCLUSION ZONE

EXCLUSION ZONE

EXCLUSION ZONE

EXCLUSION ZONE

INTEGRATED BUILDING SERVICE MANAGEMENT AND CONTROL/ADMIN CENTRE

CENTRE MANAGEMENT

ROOF TERRACE

ROOF TERRACE BELOW

B1 MEDIA OFFICES

B1 MEDIA OFFICES

B1 OFFICES

ROOF TERRACE

ENTRANCE CANOPY BELOW

MAIN PIAZZA

VOID

EXHIBITION CAFE BELOW

ROOF TERRACE

B1 / OFFICE

B1 / OFFICE

ROOF TERRACE

B1 / OFFICE

B1 / OFFICE

GLASS CANOPY/ BRISE SOLEIL ABOVE SECOND FLOOR CAFE TERRACE

GLASS CANOPY/ BRISE SOLEIL ABOVE FIRST FLOOR CAFE TERRACE

FIRST FLOOR CAFE TERRACE

GIN FACTORY

TACK ROOM

EXISTING ENTRANCE

CHALK FARM ROAD

HORSE HOSPITAL

ROOF LIGHTS REPAIRED

RECYCLING BINS

RECYCLING BINS

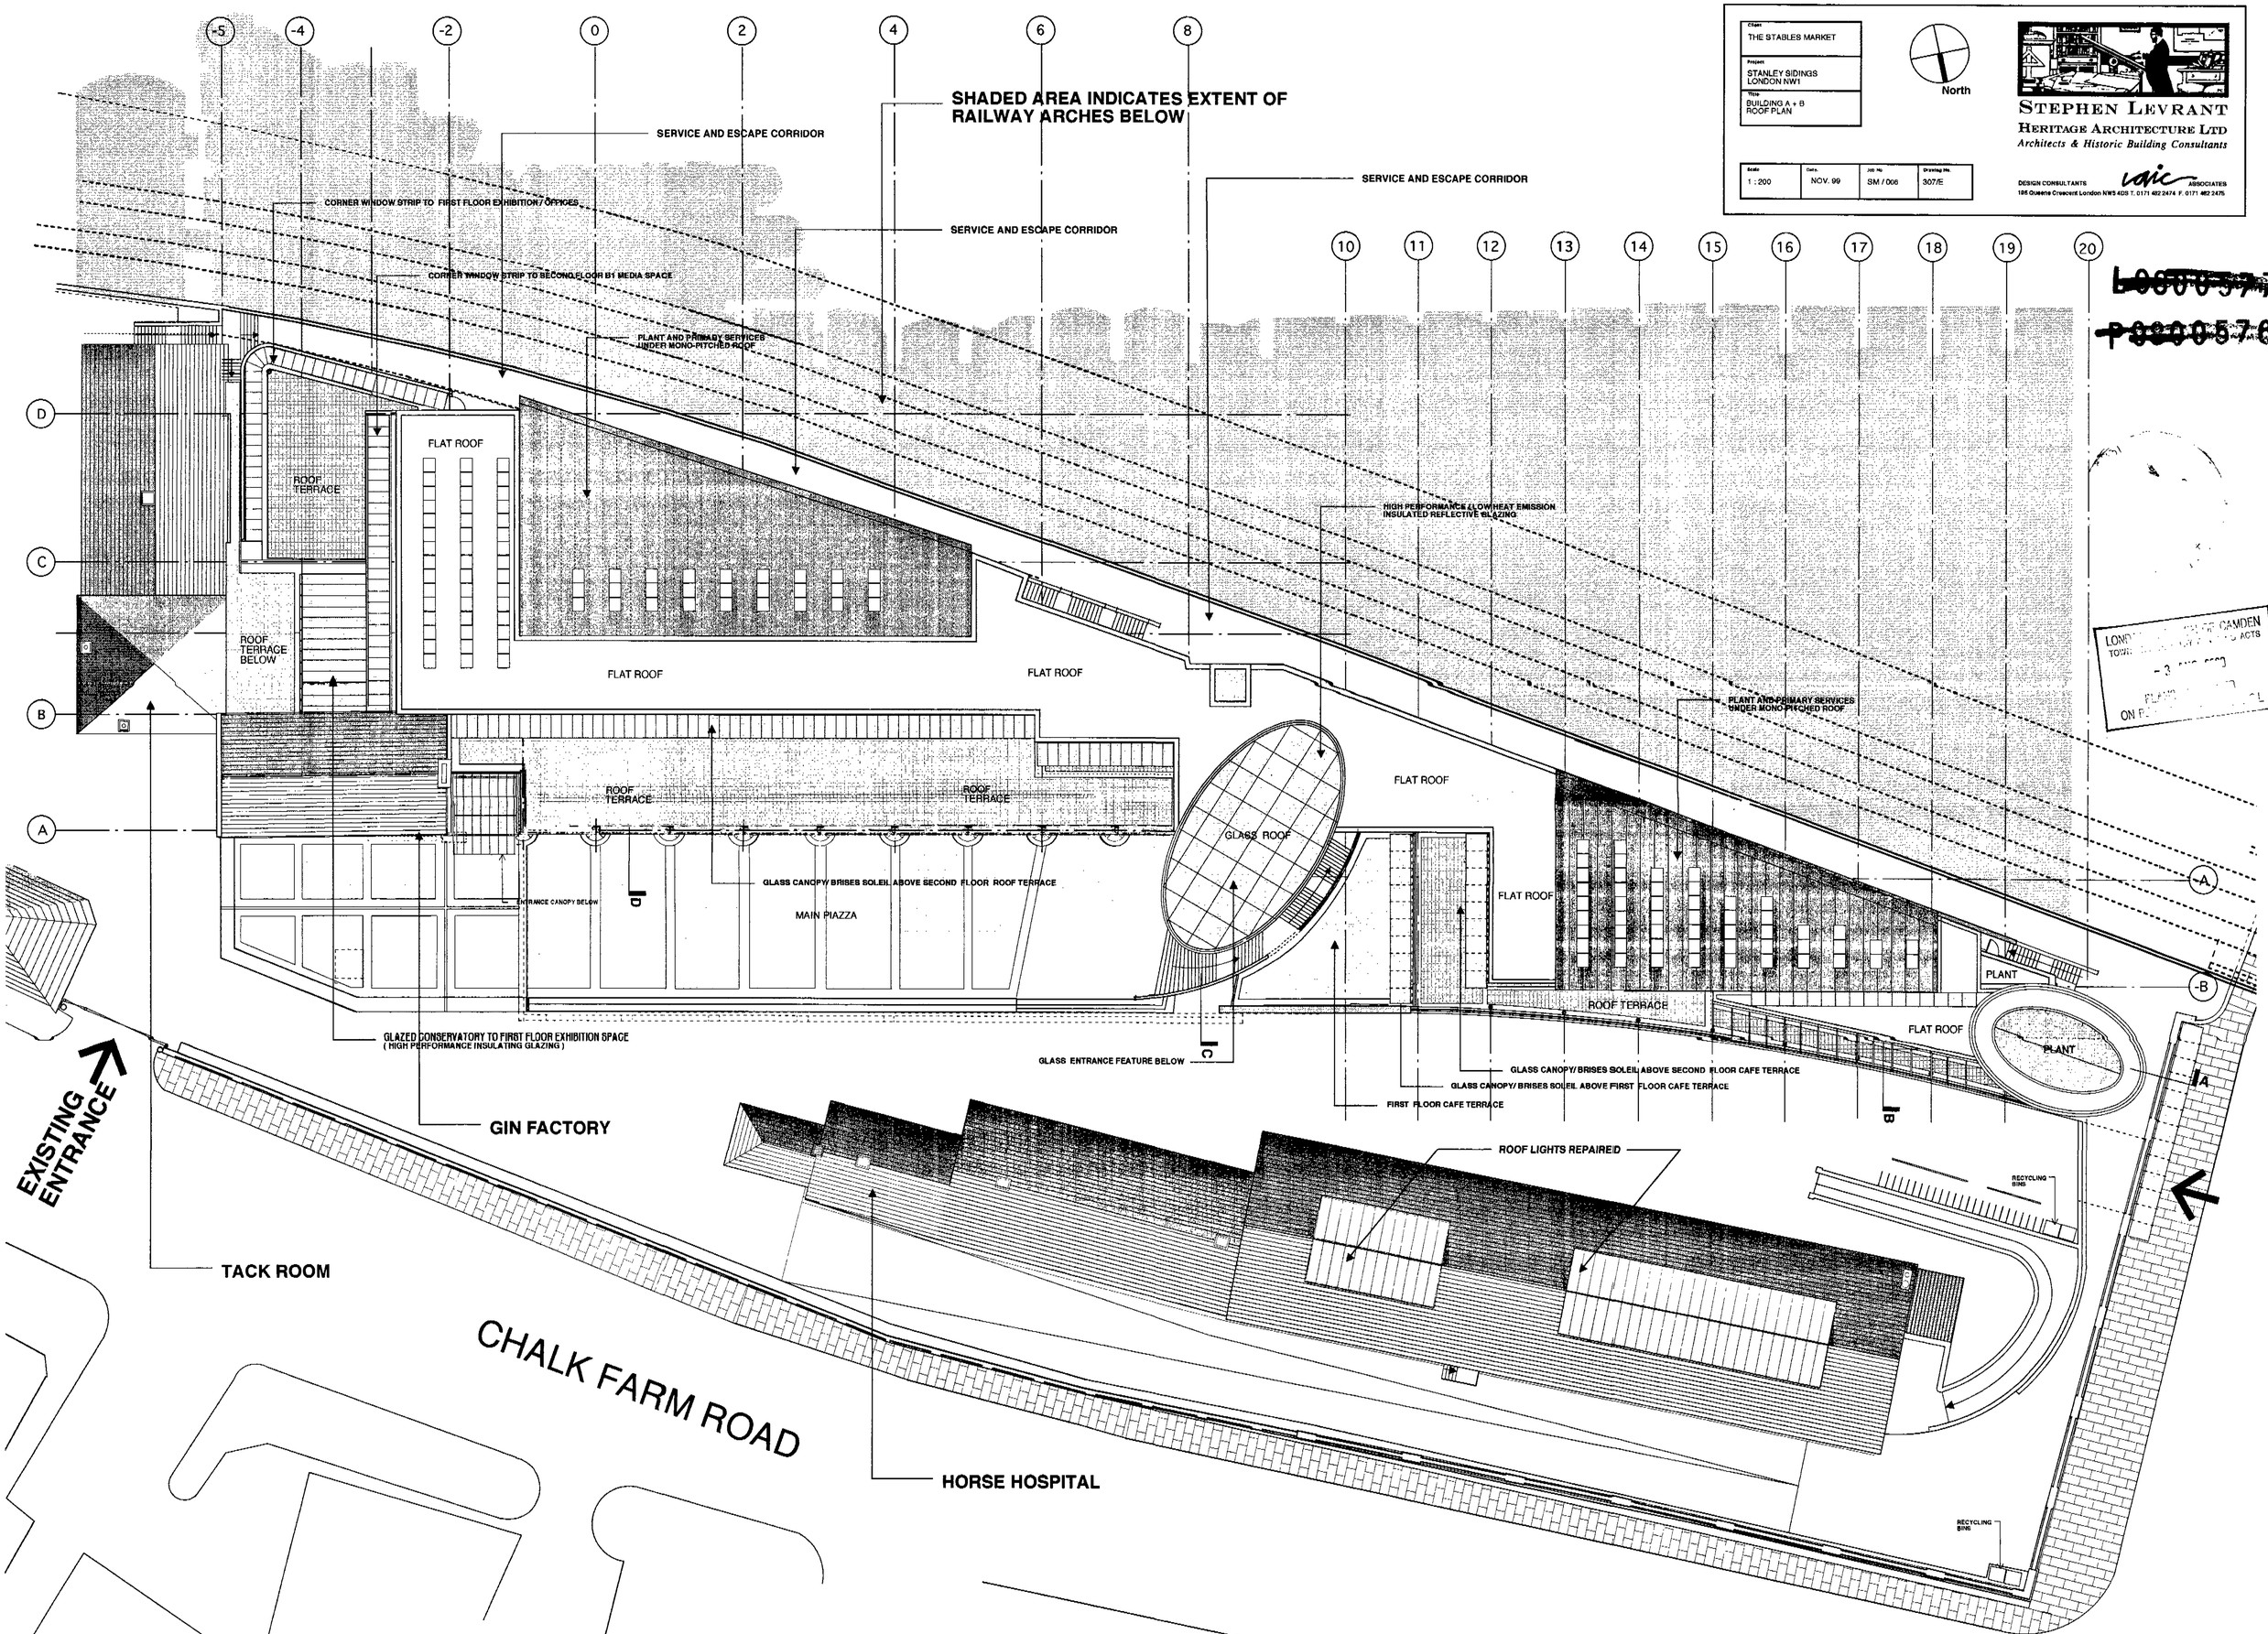
Client
THE STABLES MARKET
Project
STANLEY SIDINGS
LONDON NW1
Title
BUILDING A + B
ROOF PLAN
North
STEPHEN LEVRANT
HERITAGE ARCHITECTURE LTD
Architects & Historic Building Consultants
Scale
1 : 200
Date
NOV. 99
Job No
SM / 006
Drawing No.
307/E
DESIGN CONSULTANTS
ASSOCIATES
195 Queens Crescent London NW5 4DS T. 0171 482 2474 F. 0171 482 2475
SHADED AREA INDICATES EXTENT OF
RAILWAY ARCHES BELOW
SERVICE AND ESCAPE CORRIDOR
CORNER WINDOW STRIP TO FIRST FLOOR EXHIBITION / OFFICES
SERVICE AND ESCAPE CORRIDOR
CORNER WINDOW STRIP TO SECOND FLOOR B1 MEDIA SPACE
SERVICE AND ESCAPE CORRIDOR
PLANT AND PRIMARY SERVICES UNDER MONO-PITCHED ROOF
HIGH PERFORMANCE (LOW HEAT EMISSION INSULATED REFLECTIVE GLAZING
PLANT AND PRIMARY SERVICES UNDER MONO PITCHED ROOF
FLAT ROOF
ROOF TERRACE
ROOF TERRACE BELOW
FLAT ROOF
FLAT ROOF
ROOF TERRACE
ROOF TERRACE
GLASS ROOF
FLAT ROOF
FLAT ROOF
ROOF TERRACE
FLAT ROOF
PLANT
PLANT
GLASS CANOPY/ BRISES SOLEIL ABOVE SECOND FLOOR ROOF TERRACE
ENTRANCE CANOPY BELOW
MAIN PIAZZA
GLAZED CONSERVATORY TO FIRST FLOOR EXHIBITION SPACE
(HIGH PERFORMANCE INSULATING GLAZING)
GLASS ENTRANCE FEATURE BELOW
GLASS CANOPY/ BRISES SOLEIL ABOVE SECOND FLOOR CAFE TERRACE
GLASS CANOPY/ BRISES SOLEIL ABOVE FIRST FLOOR CAFE TERRACE
FIRST FLOOR CAFE TERRACE
GIN FACTORY
EXISTING ENTRANCE
TACK ROOM
ROOF LIGHTS REPAIRED
RECYCLING BINS
RECYCLING BINS
CHALK FARM ROAD
HORSE HOSPITAL
LONDON BOROUGH OF CAMDEN
TOWN AND COUNTRY PLANNING ACTS
PLANNING CONTROL
ON PLANNING APPLICATION