L98/0377/R2 P98/0357/R2

Client	THE STABLES MARKET
Project	STANLEY SIDINGS LONDON NW1
Title	BUILDING A + B SECTIONS A - A C -C , D - D

Scale	Date	Job No.	Drawing No.
1 : 200	OCT. 99	SM / 006	308/E

STEPHEN LEVRANT
HERITAGE ARCHITECTURE LTD
Architects & Historic Building Consultants

DESIGN CONSULTANTS voic ASSOCIATES
195 Queens Crescent London NW5 4DS T. 0171 482 2474 F. 0171 482 2475

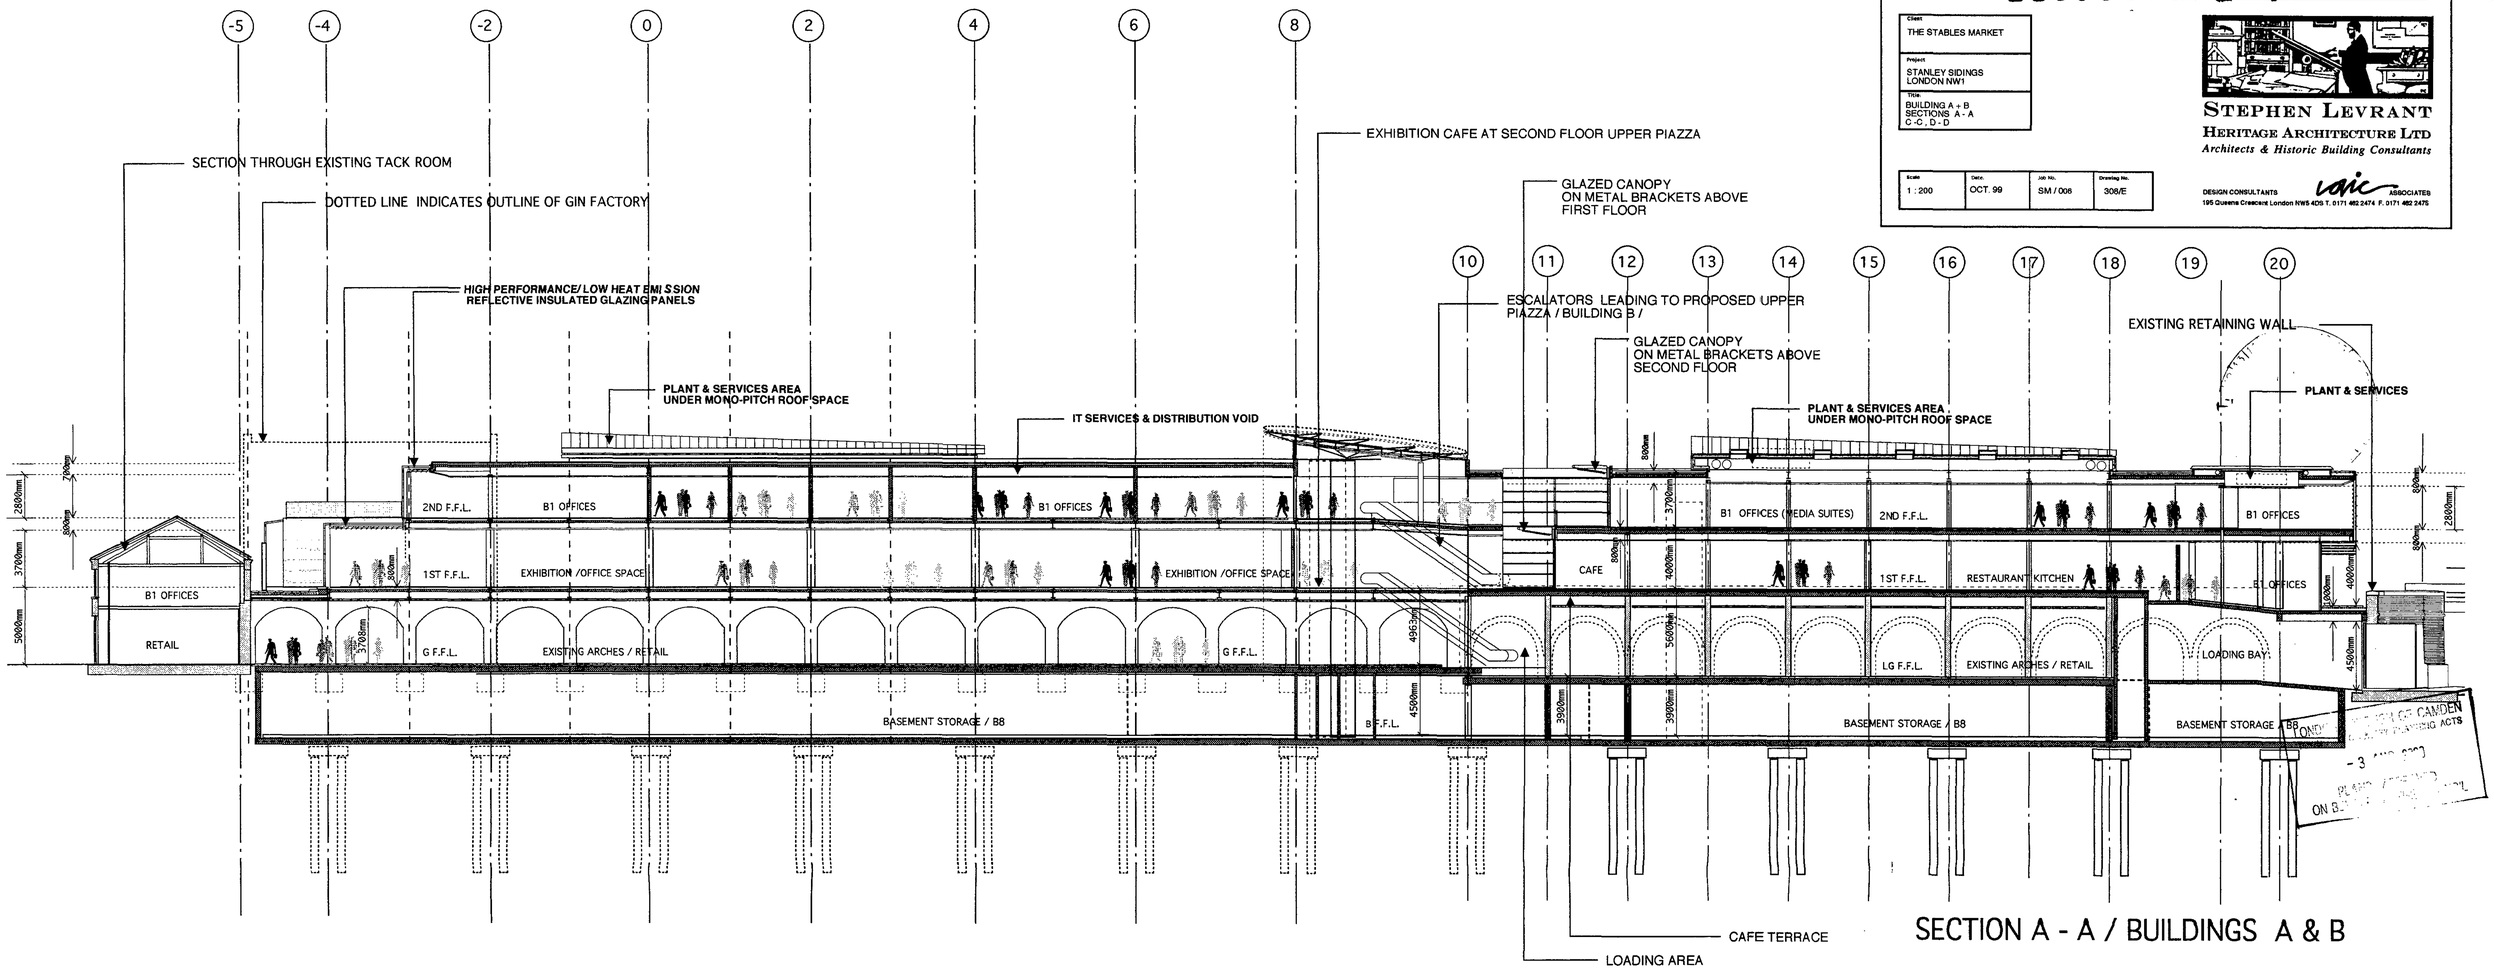

SECTION A - A / BUILDINGS A & B

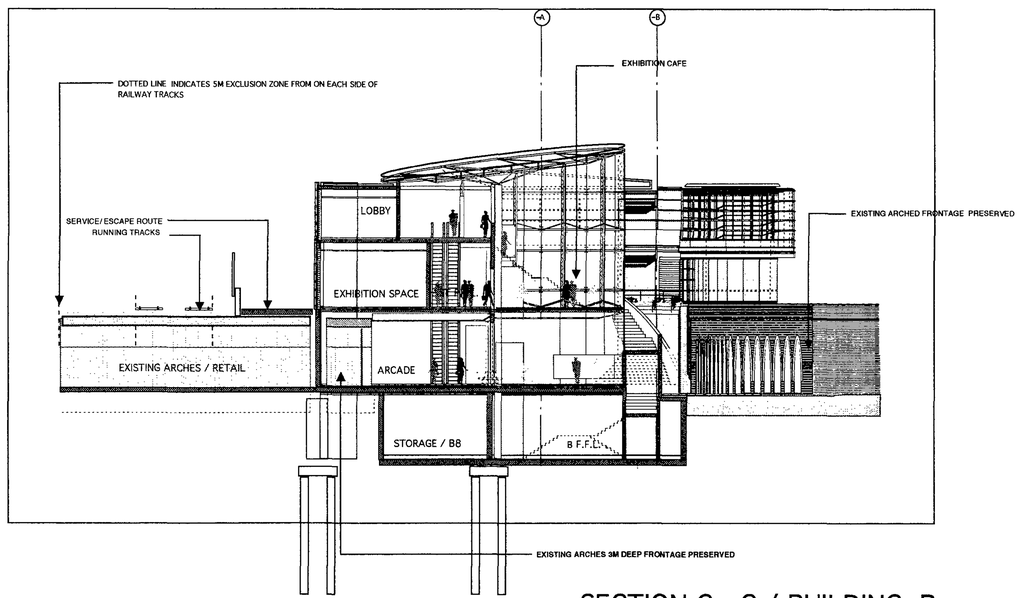

SECTION C - C / BUILDING B

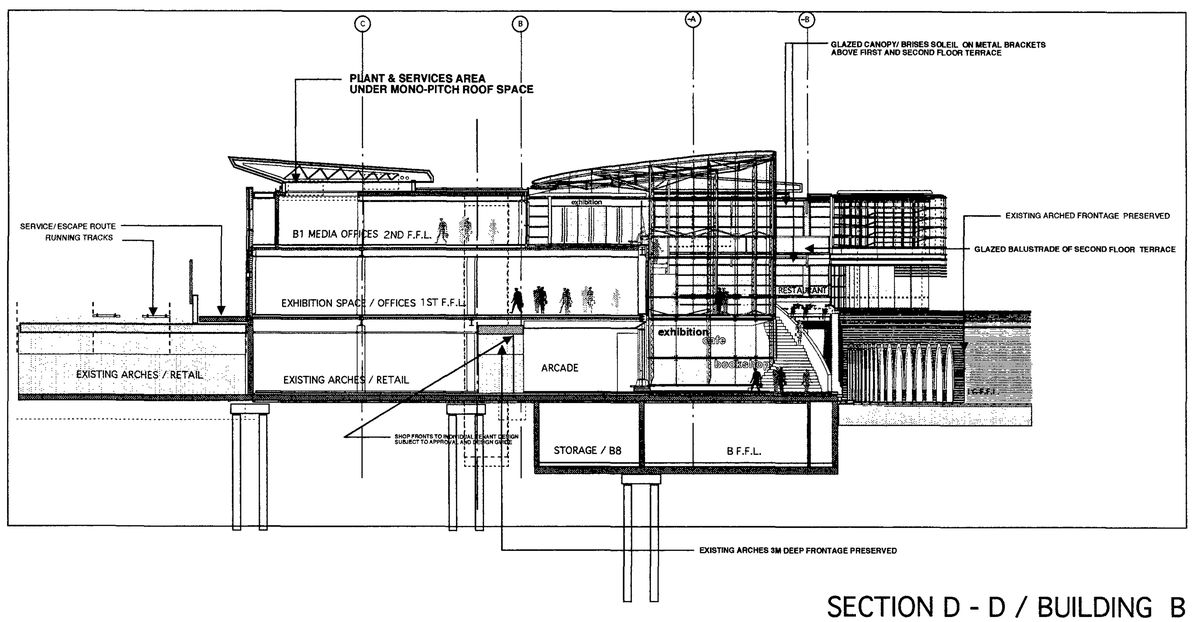

SECTION D - D / BUILDING B

Client	
THE STABLES MARKET	
Project	
STANLEY SIDINGS LONDON NW1	
Title	
BUILDING A + B SECTIONS B - B WEST ELEVATION	

Scale	Date	Job No.	Drawing No.
1 : 100	OCT. 99	SM / 008	309/E

STEPHEN LEVRANT
HERITAGE ARCHITECTURE LTD
Architects & Historic Building Consultants

DESIGN CONSULTANTS vaic ASSOCIATES
195 Queens Crescent London NW5 4DB T. 0171 482 2474 F. 0171 482 2475

~~L 8800577R2~~
~~P 8800576R2~~

LONDON BOROUGH OF CAMDEN
TOWN AND COUNTRY PLANNING ACTS
- 3 AUG 2000
PLANS APPROVED
ON BEHALF OF THE COUNCIL

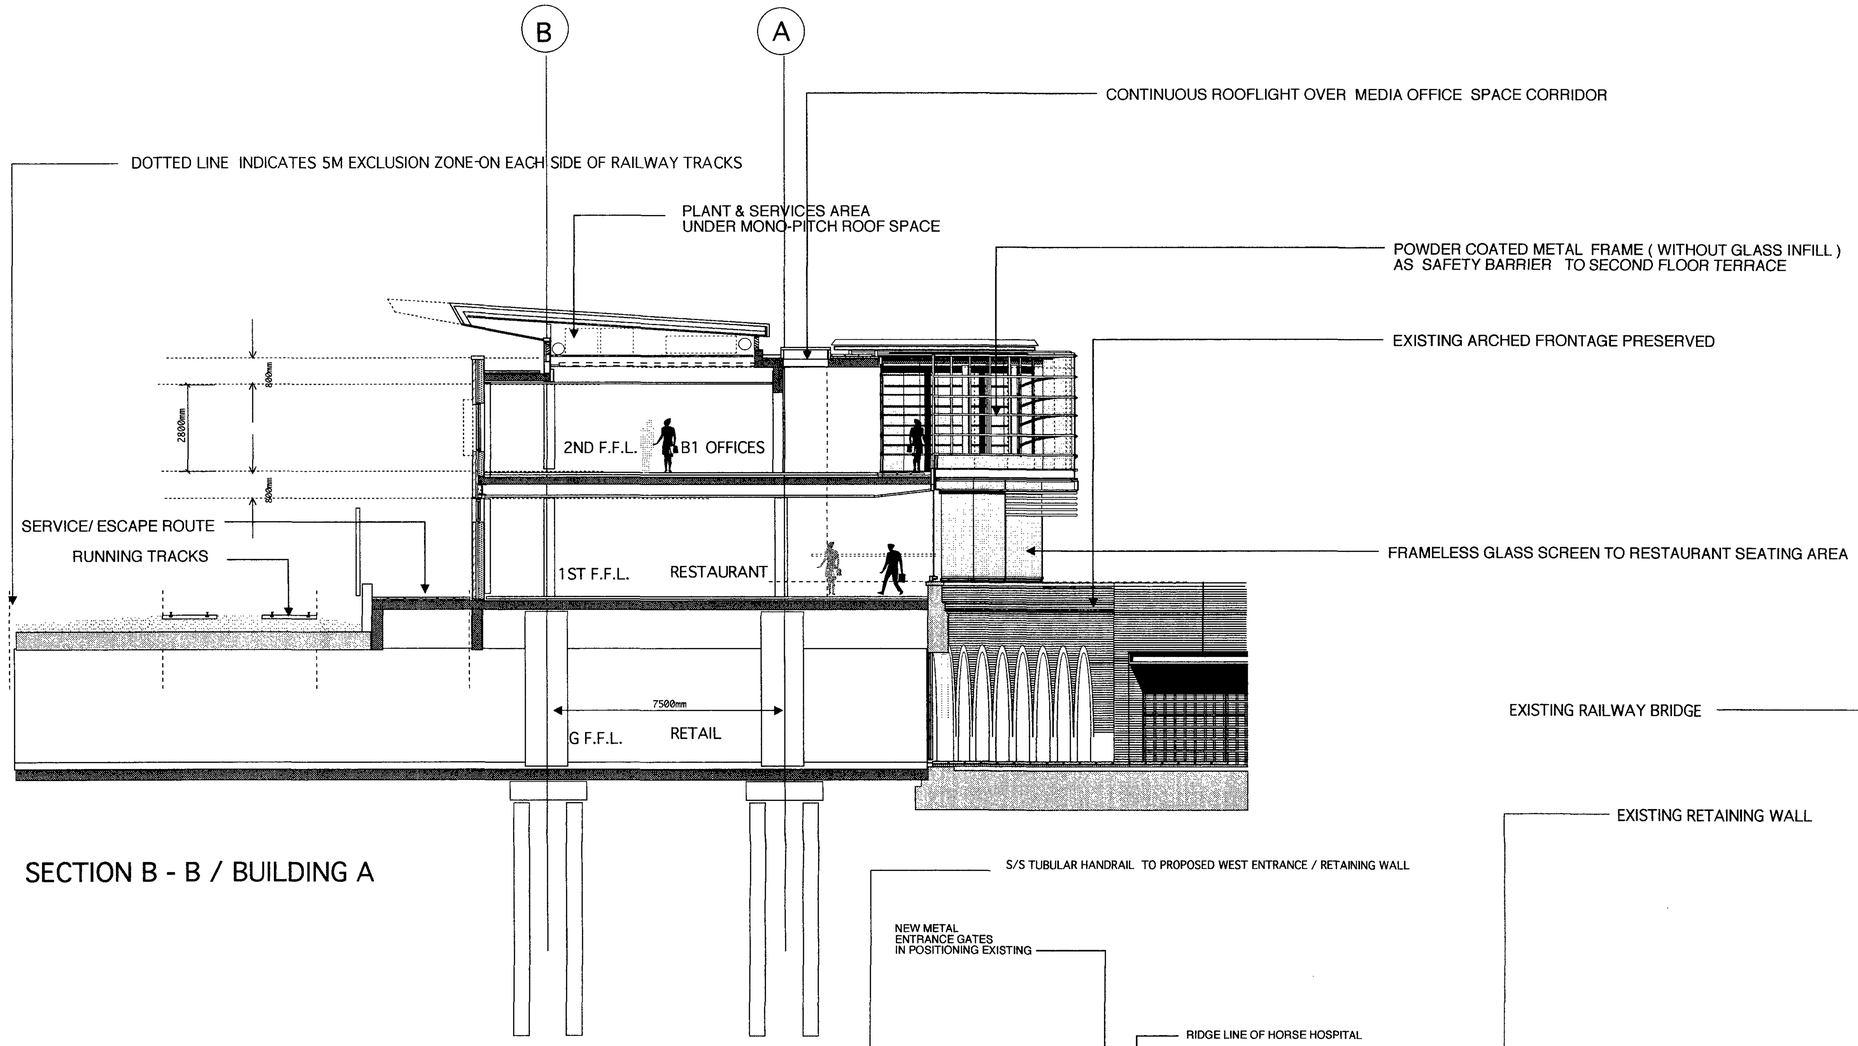

SECTION B - B / BUILDING A

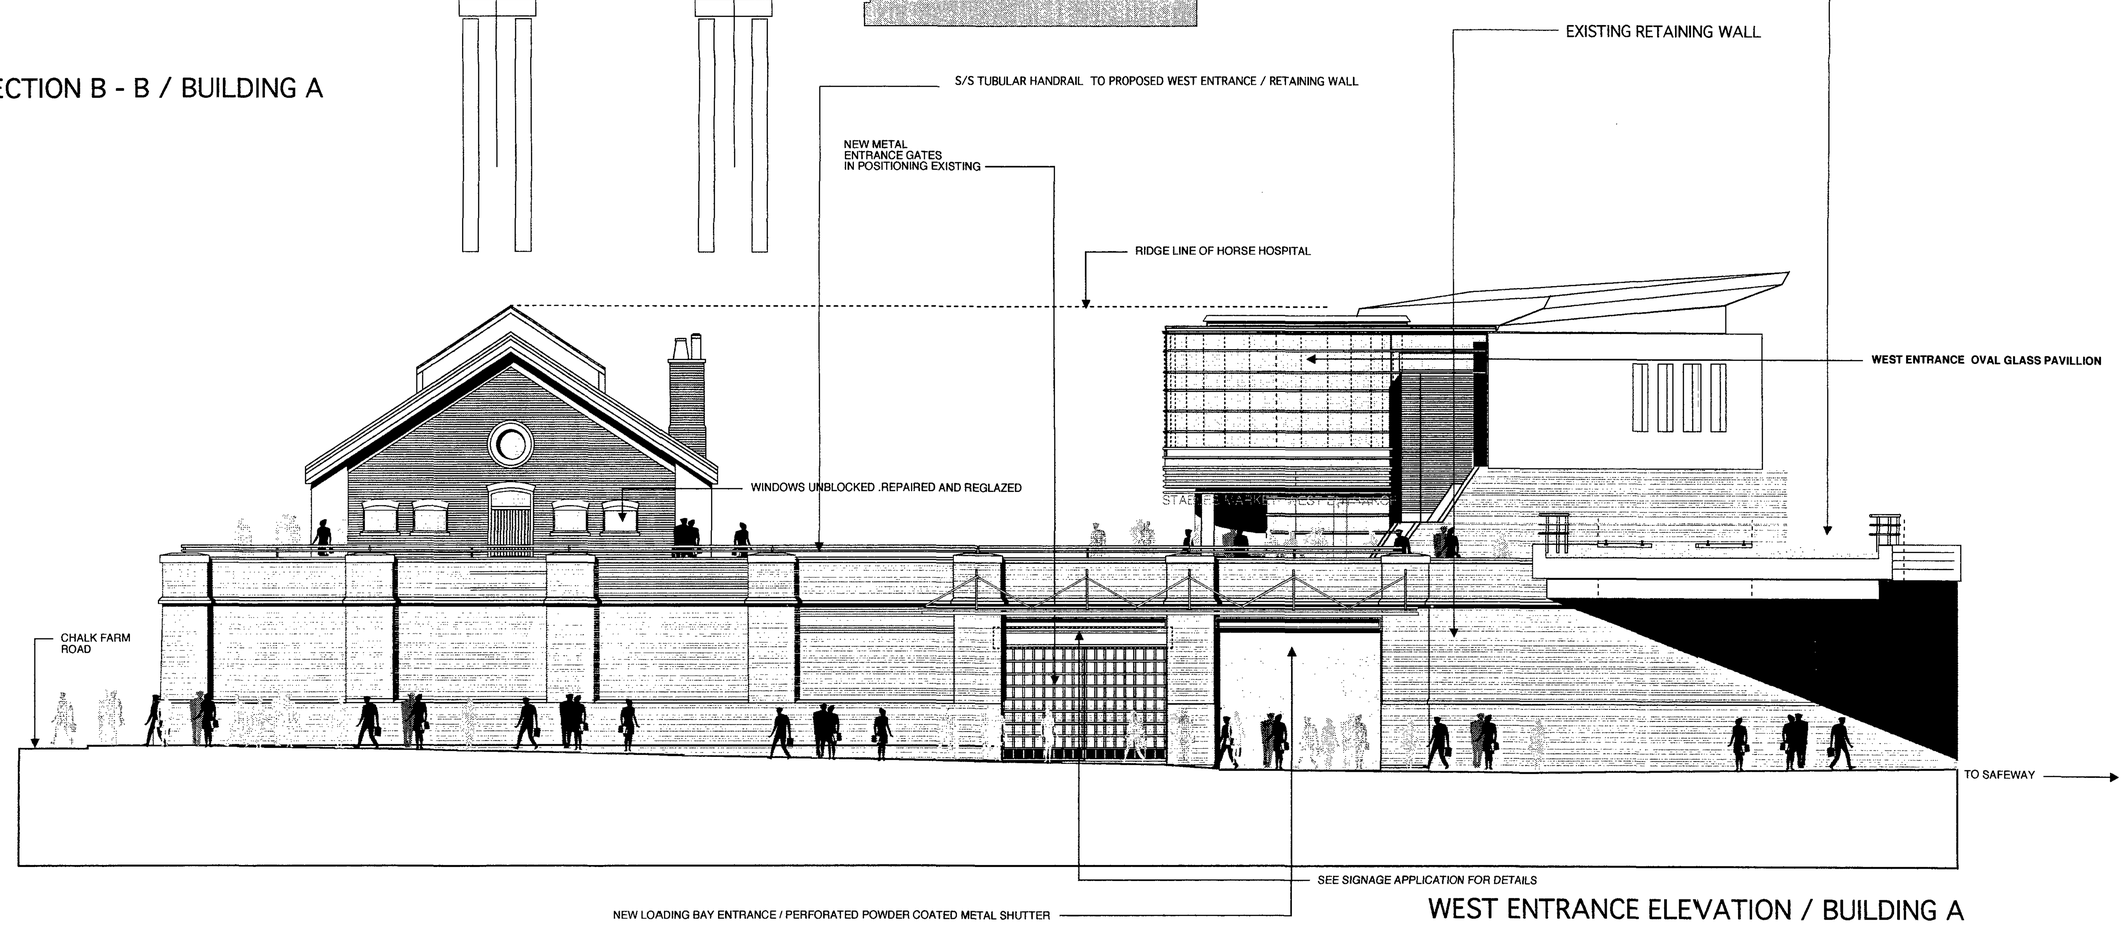

WEST ENTRANCE ELEVATION / BUILDING A

L-030057 7R2 P-030057 6R2

Client	THE STABLES MARKET
Project	STANLEY SIDINGS LONDON NW1
Title	BUILDING A + B SECTIIONS C - C, D - D EAST ELEVATION

STEPHEN LEVRANT
HERITAGE ARCHITECTURE LTD
Architects & Historic Building Consultants
DESIGN CONSULTANTS vaic ASSOCIATES
195 Gloucester Crescent London NW5 4DS T. 0171 482 2474 F. 0171 482 2475

Scale	Date.	Job No.	Drawing No.
1 : 100 1 : 200	OCT. 99	SM / 006	310/E

SECTION C - C / EAST ELEVATION BUILDING A

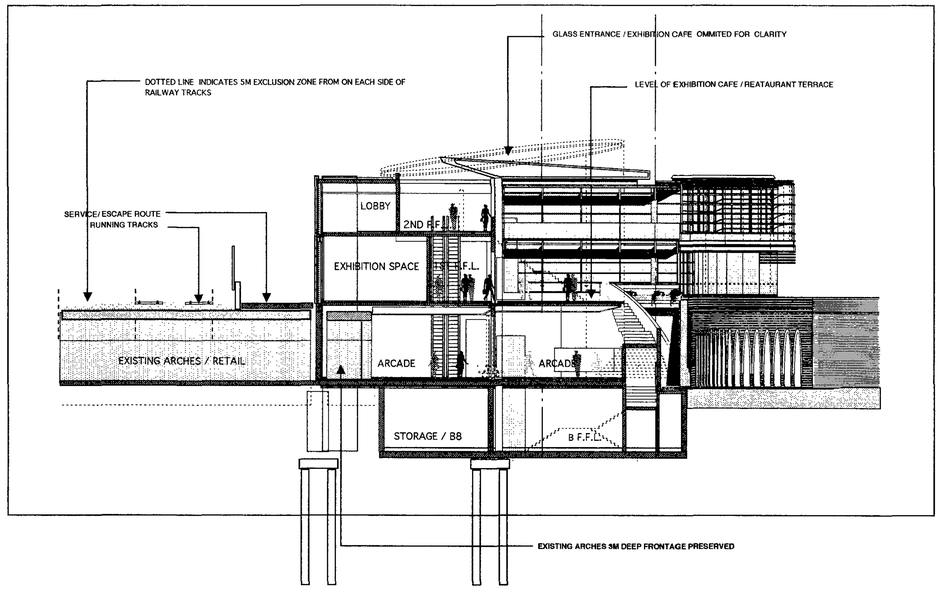

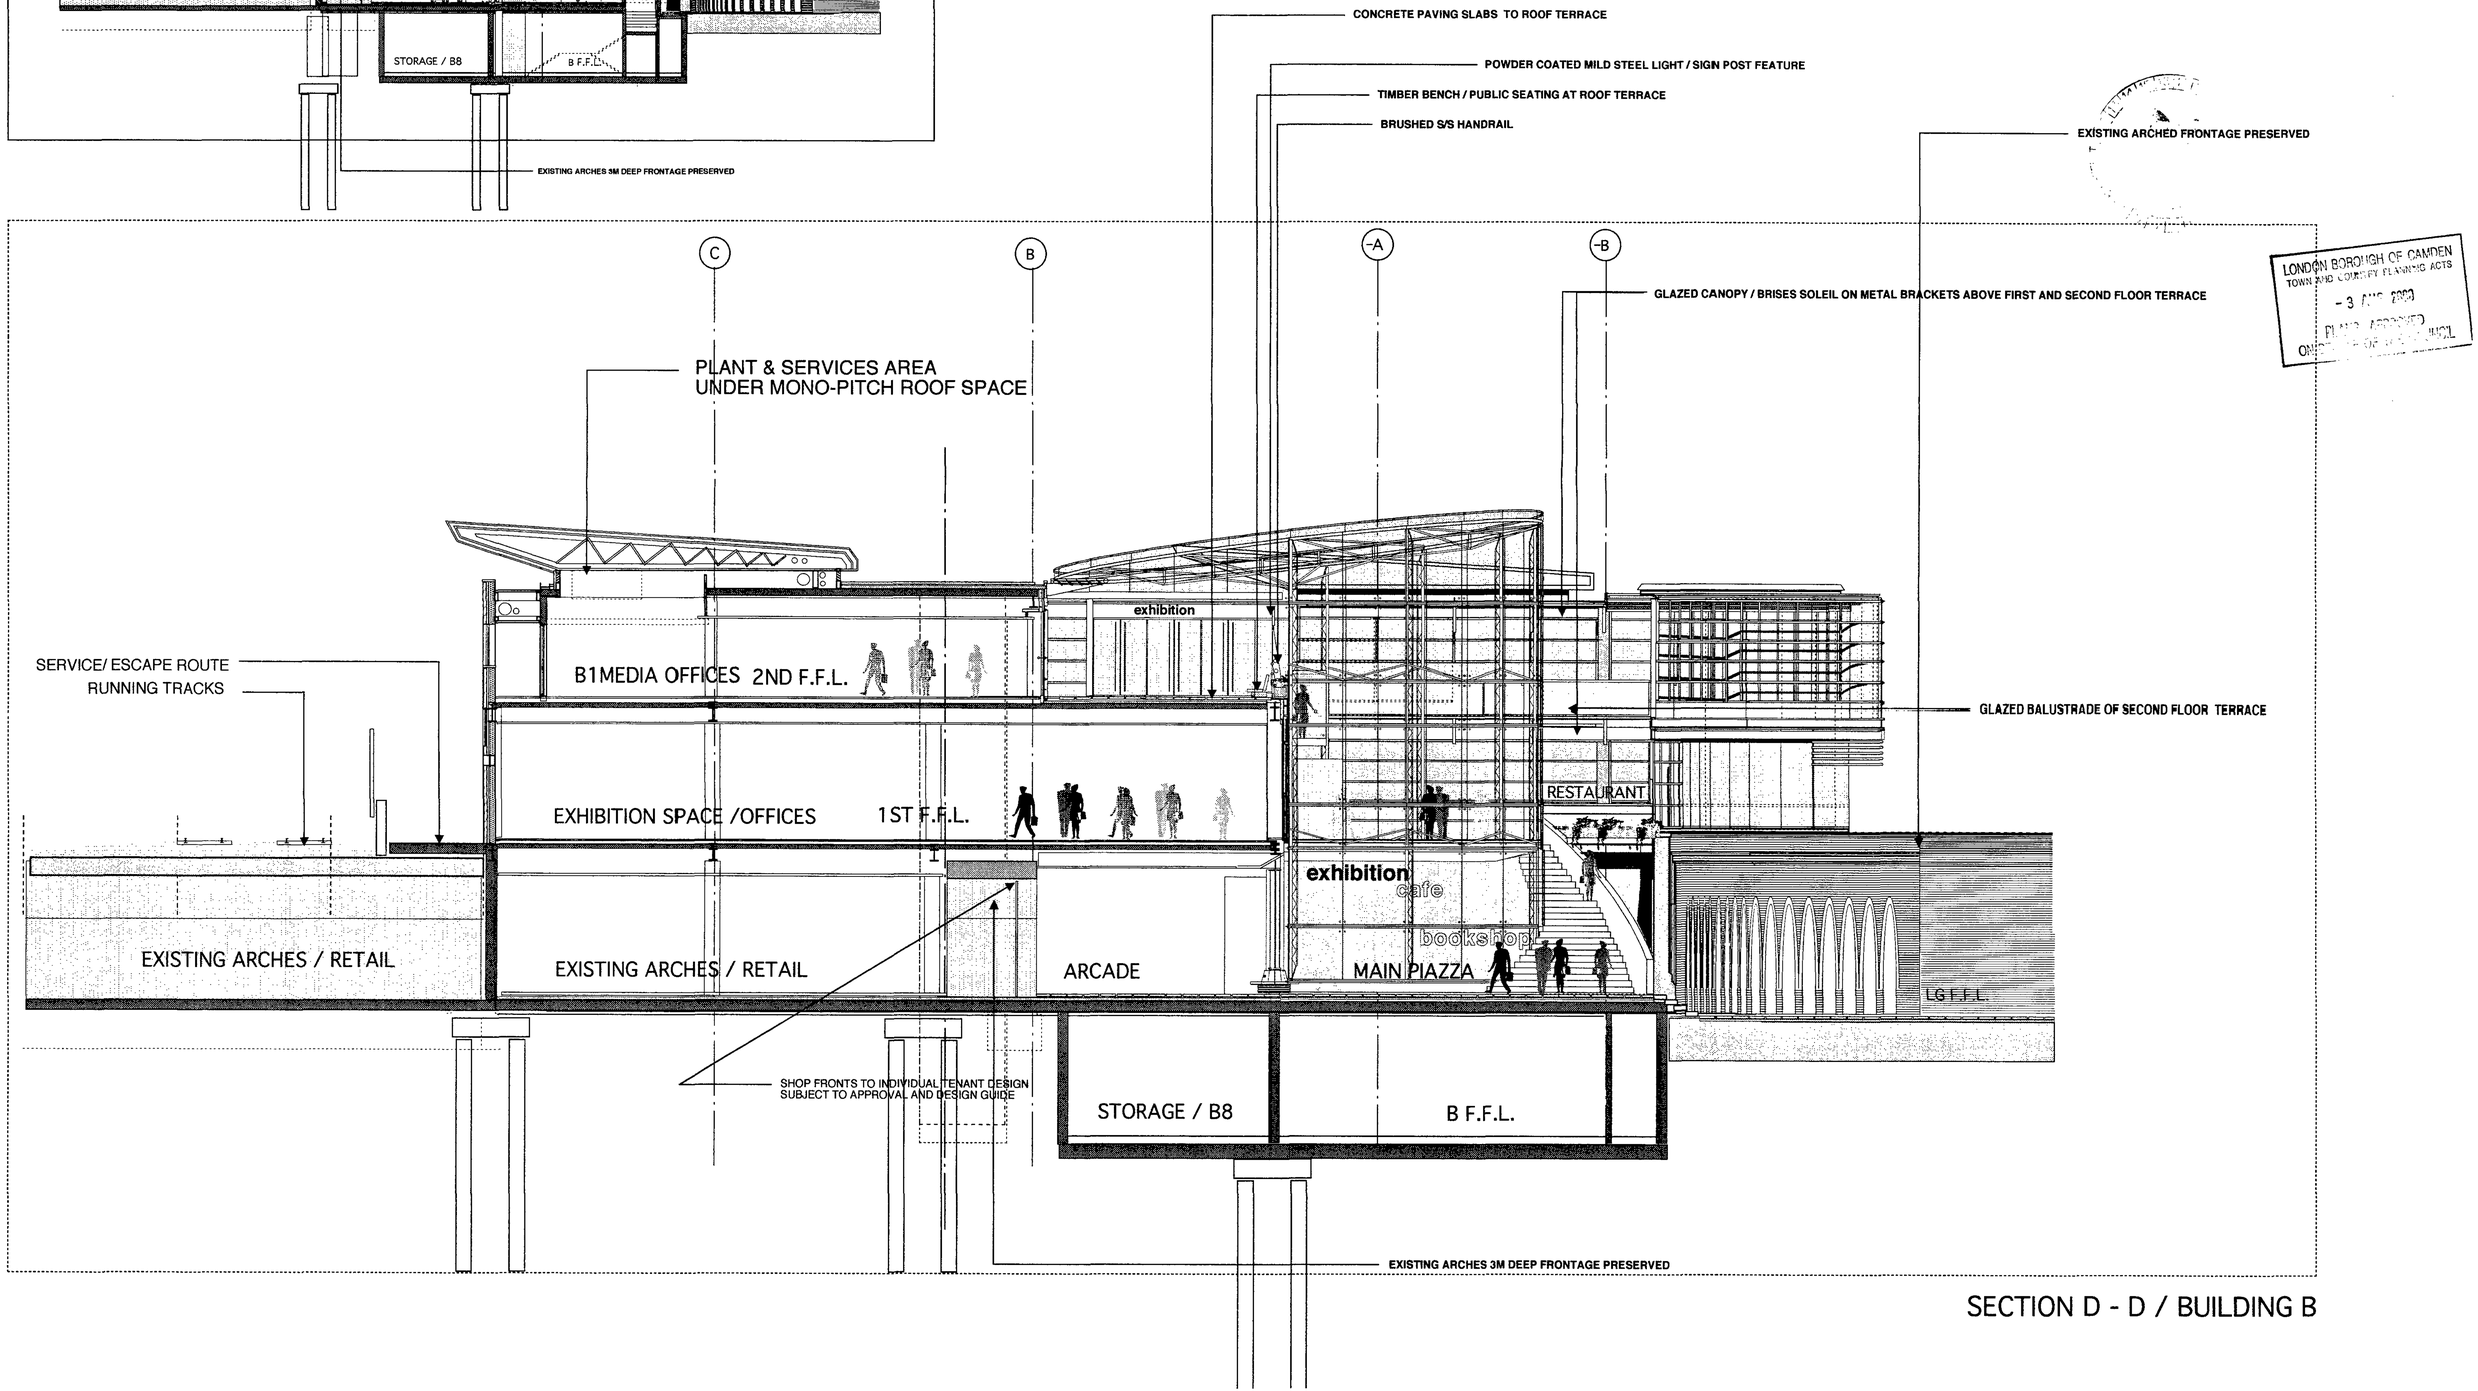

LONDON BOROUGH OF CAMDEN
TOWN AND COUNTRY PLANNING ACTS
- 3 AUG 2000
PLANS APPROVED

SECTION D - D / BUILDING B