PHOTGRAPHIC REFERENCE NUMBER AND DIRECTION OF VIEW NOTED THUS: (1)→

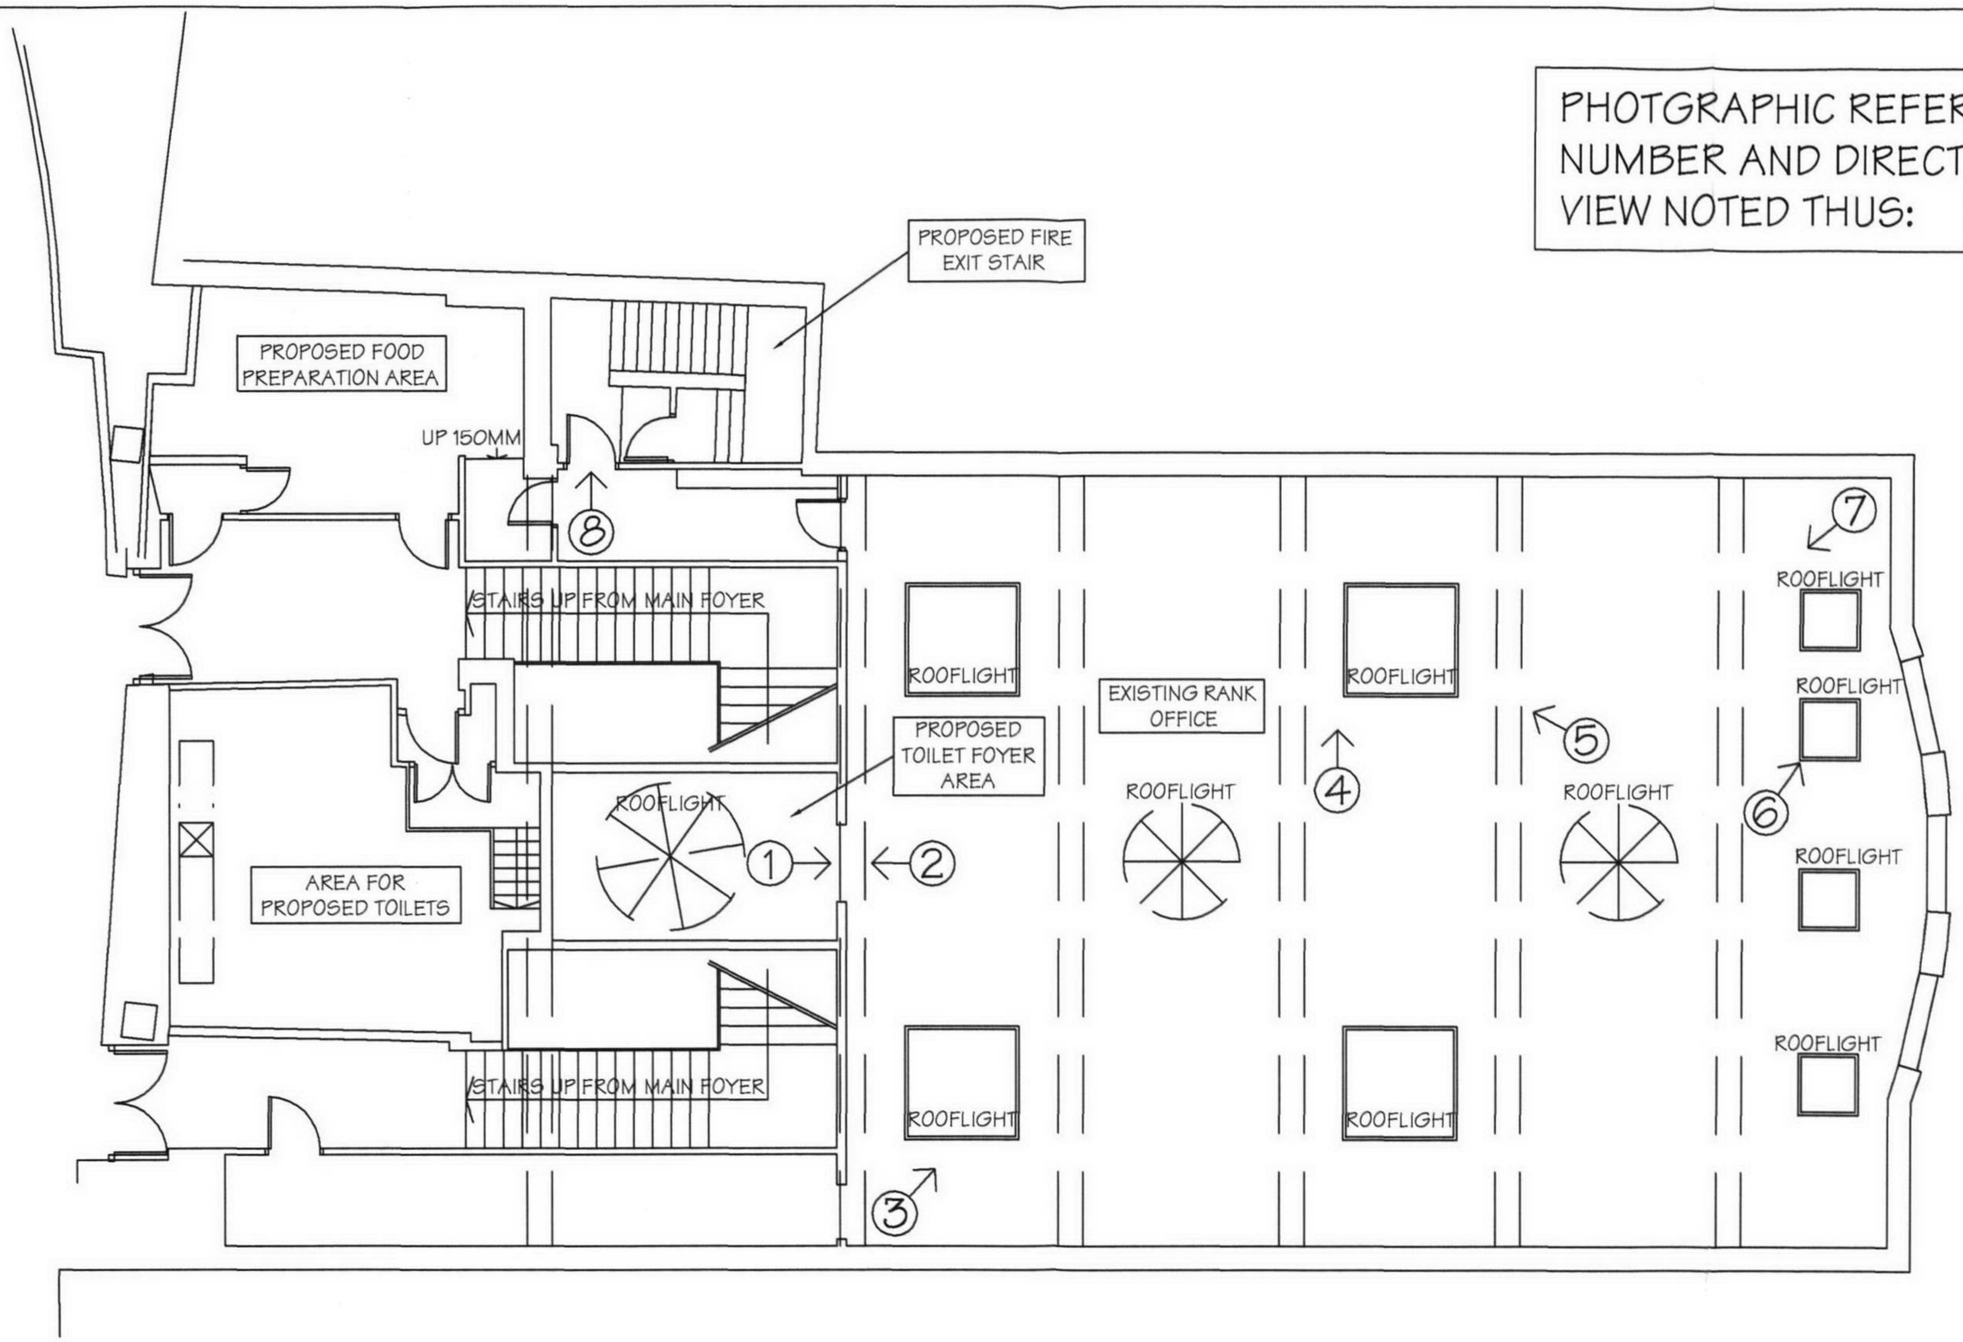

EXISTING PLAN TO OLD RANK OFFICES FOR PHOTOGRAPHIC SCHEDULE (1:50)

Michael Jackson Consulting
Chartered Structural Engineers
2E MEMORIAL ROAD
WORSLEY
MANCHESTER, M28 3AQ
Tel: 0161 790 4404
Fax: 0161 790 4405

Element of Structure: EXISTING PLAN TO OLD RANK OFFICES FOR PHOTOGREAPHIC SCHEDULE

SKETCH

Contract No. 1279	
Prepared AJL	Date AUG 06
Sketch Sheet No. 106	
Checked	Date
Revision	

Contract: THE DOMINION THEATRE, LONDON