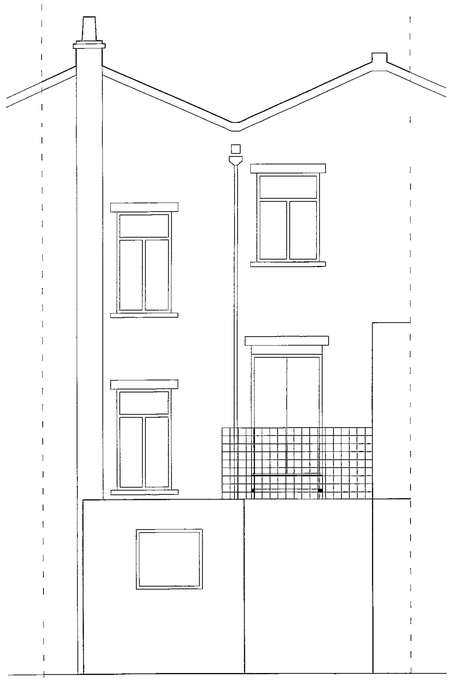

REAR ELEVATION

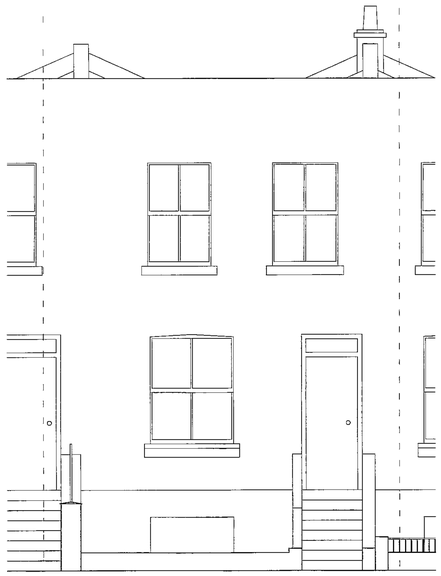

FRONT ELEVATION

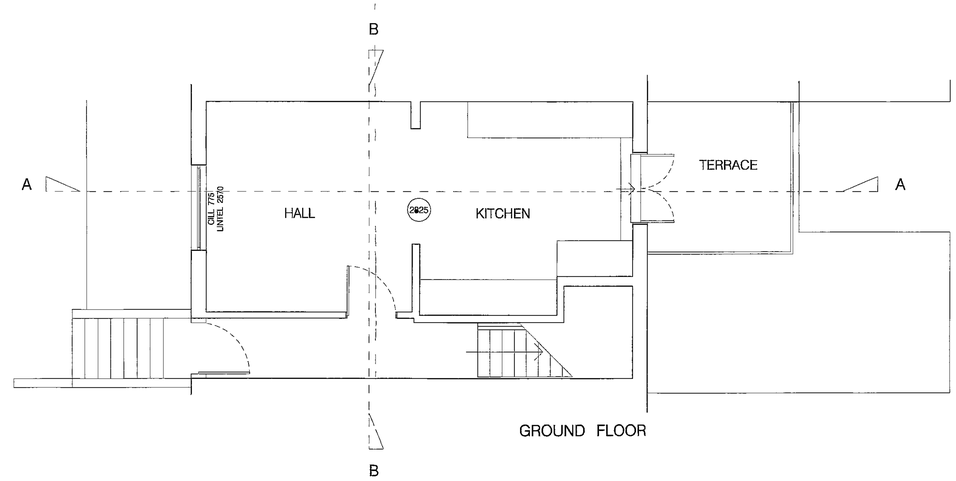

GROUND FLOOR

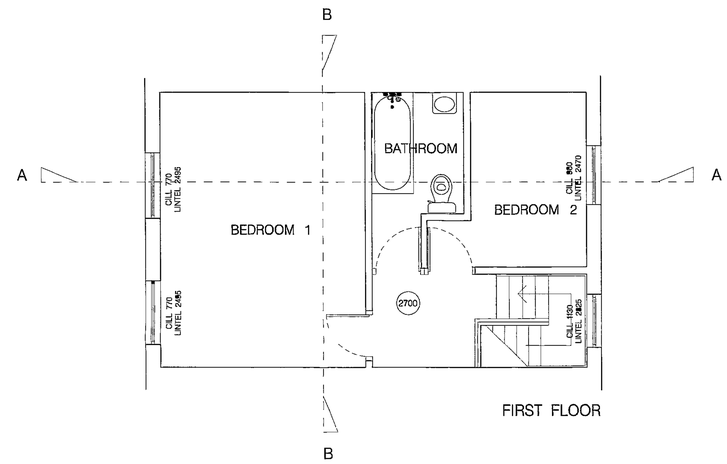

FIRST FLOOR

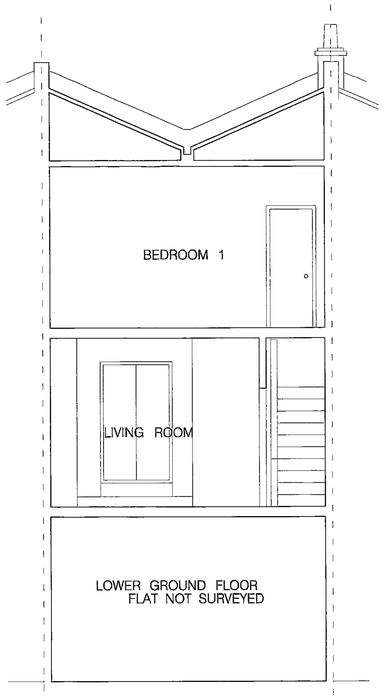

SECTION BB

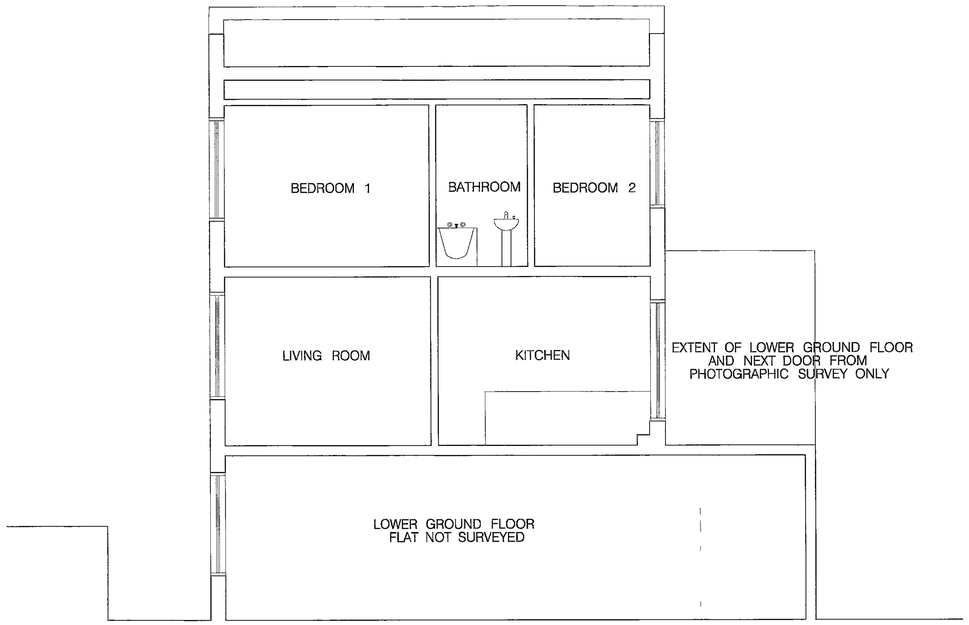

SECTION AA

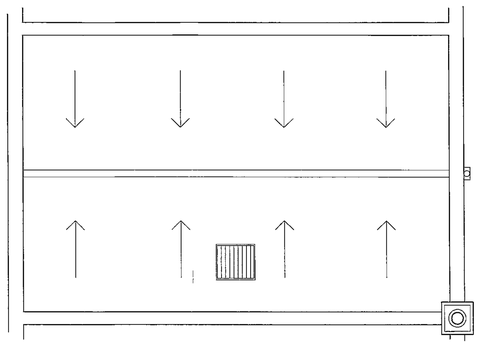

ROOF PLAN

REV	Y	DESCRIPTION	ISSUED	TO
DRAWING REQ				

JOB TITLE: MARSDEN STREET LONDON NW5

DRAWING TITLE: EXISTING PLANS SECTIONS AND ELEVATIONS

SCALE: 1:50 @A1

CREATED BY: RN

DATE: DEC 2005

JOB NUMBER: HS1705

DRAWING NUMBER: HS1705/01

REV ON: –

The Hutchinson Studio
Architects

26 Exmouth Market Clerkenwell London EC1R 4QT
T 020 7278 9288 F 020 7278 8055
E maxwell@dircon.co.uk

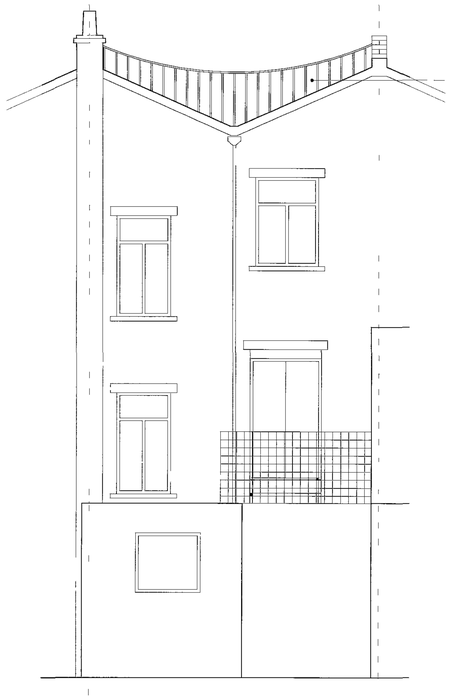

REAR ELEVATION

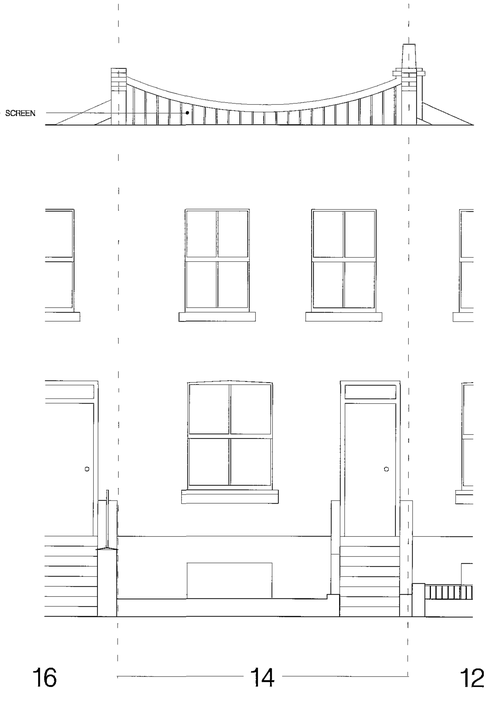

FRONT ELEVATION

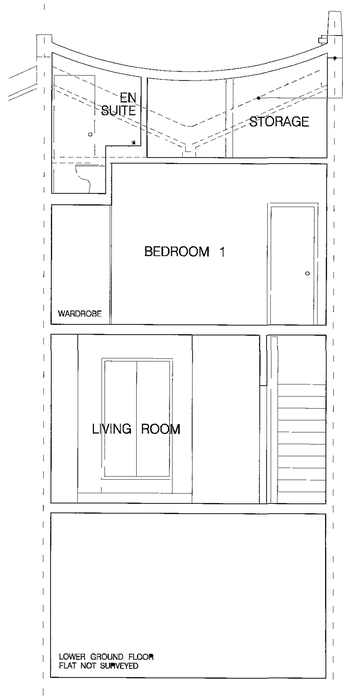

SECTION AA

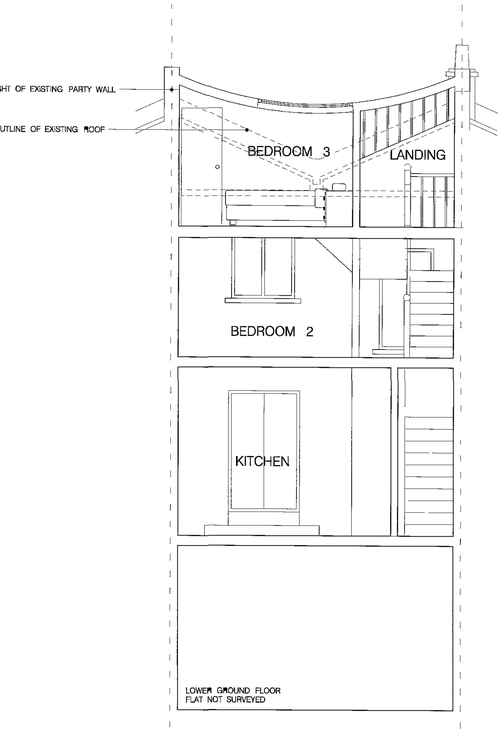

SECTION BB

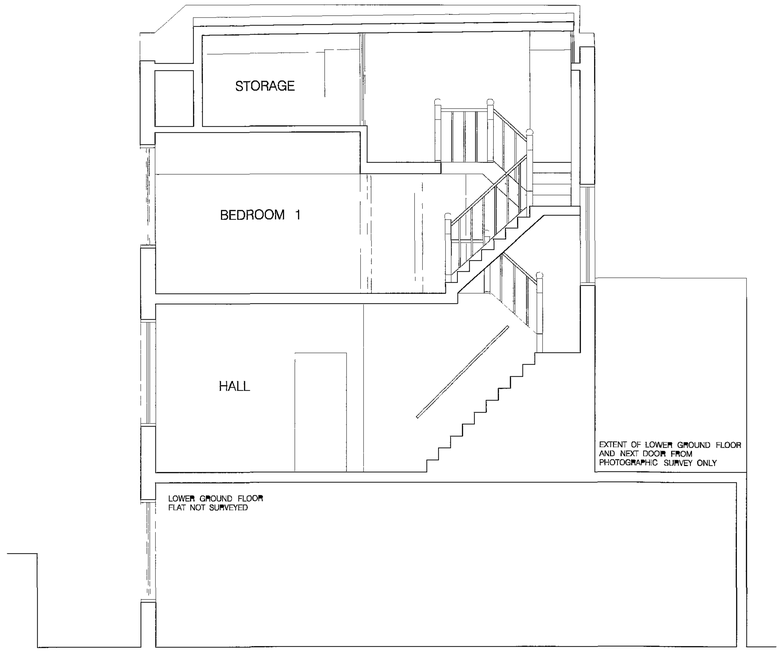

SECTION CC

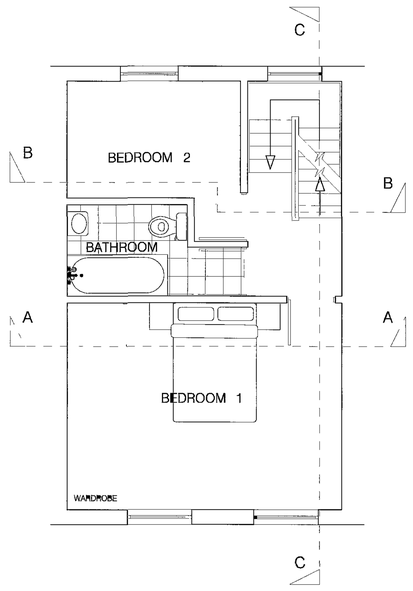

FIRST FLOOR

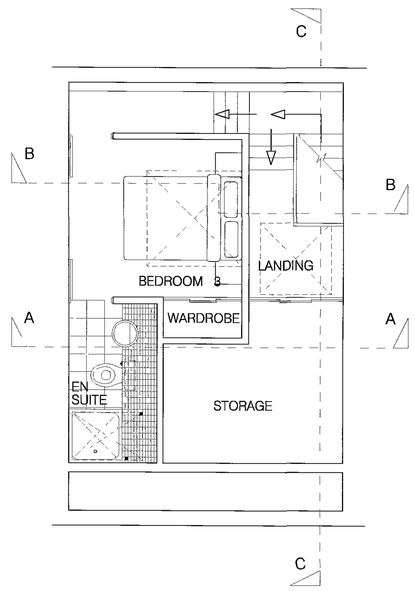

SECOND FLOOR

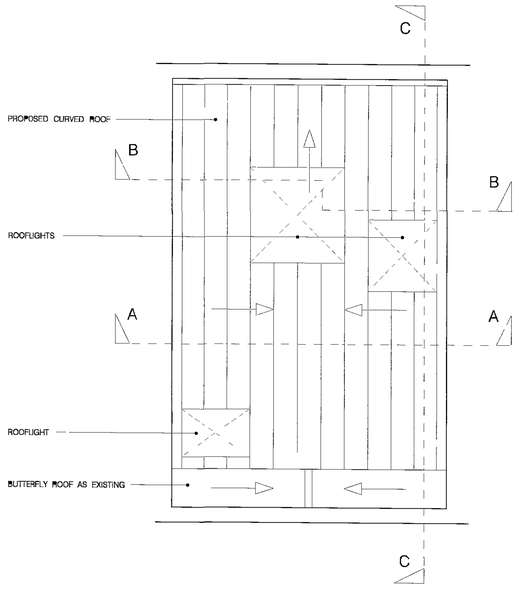

ROOF PLAN

REV	BY	DESCRIPTION	DATE
DRAWING		ORIG	

14 MARSDEN STREET LONDON NW5

JOB TITLE

DRAWING TITLE

PROPOSED PLANS
SECTIONS & ELEVATIONS
SCHEME TWO

JOB NUMBER: HS1705

DRAWING NUMBER: HS1705/04

SCALE: 1:50 @A1

CREATED BY: CWCM

DATE: JULY 2006

REV ON: –

The Hutchinson Studio
Architects

26 Lamb Walk Market Clerk nw 1 London EC1R 4QE
T 020 7278 9288 F 020 7278 8005
E [illegible]@thestudio.co.uk