New steel railings, painted black. Each baluster to be fixed in to pocket in existing coping and grouted using lime mortar

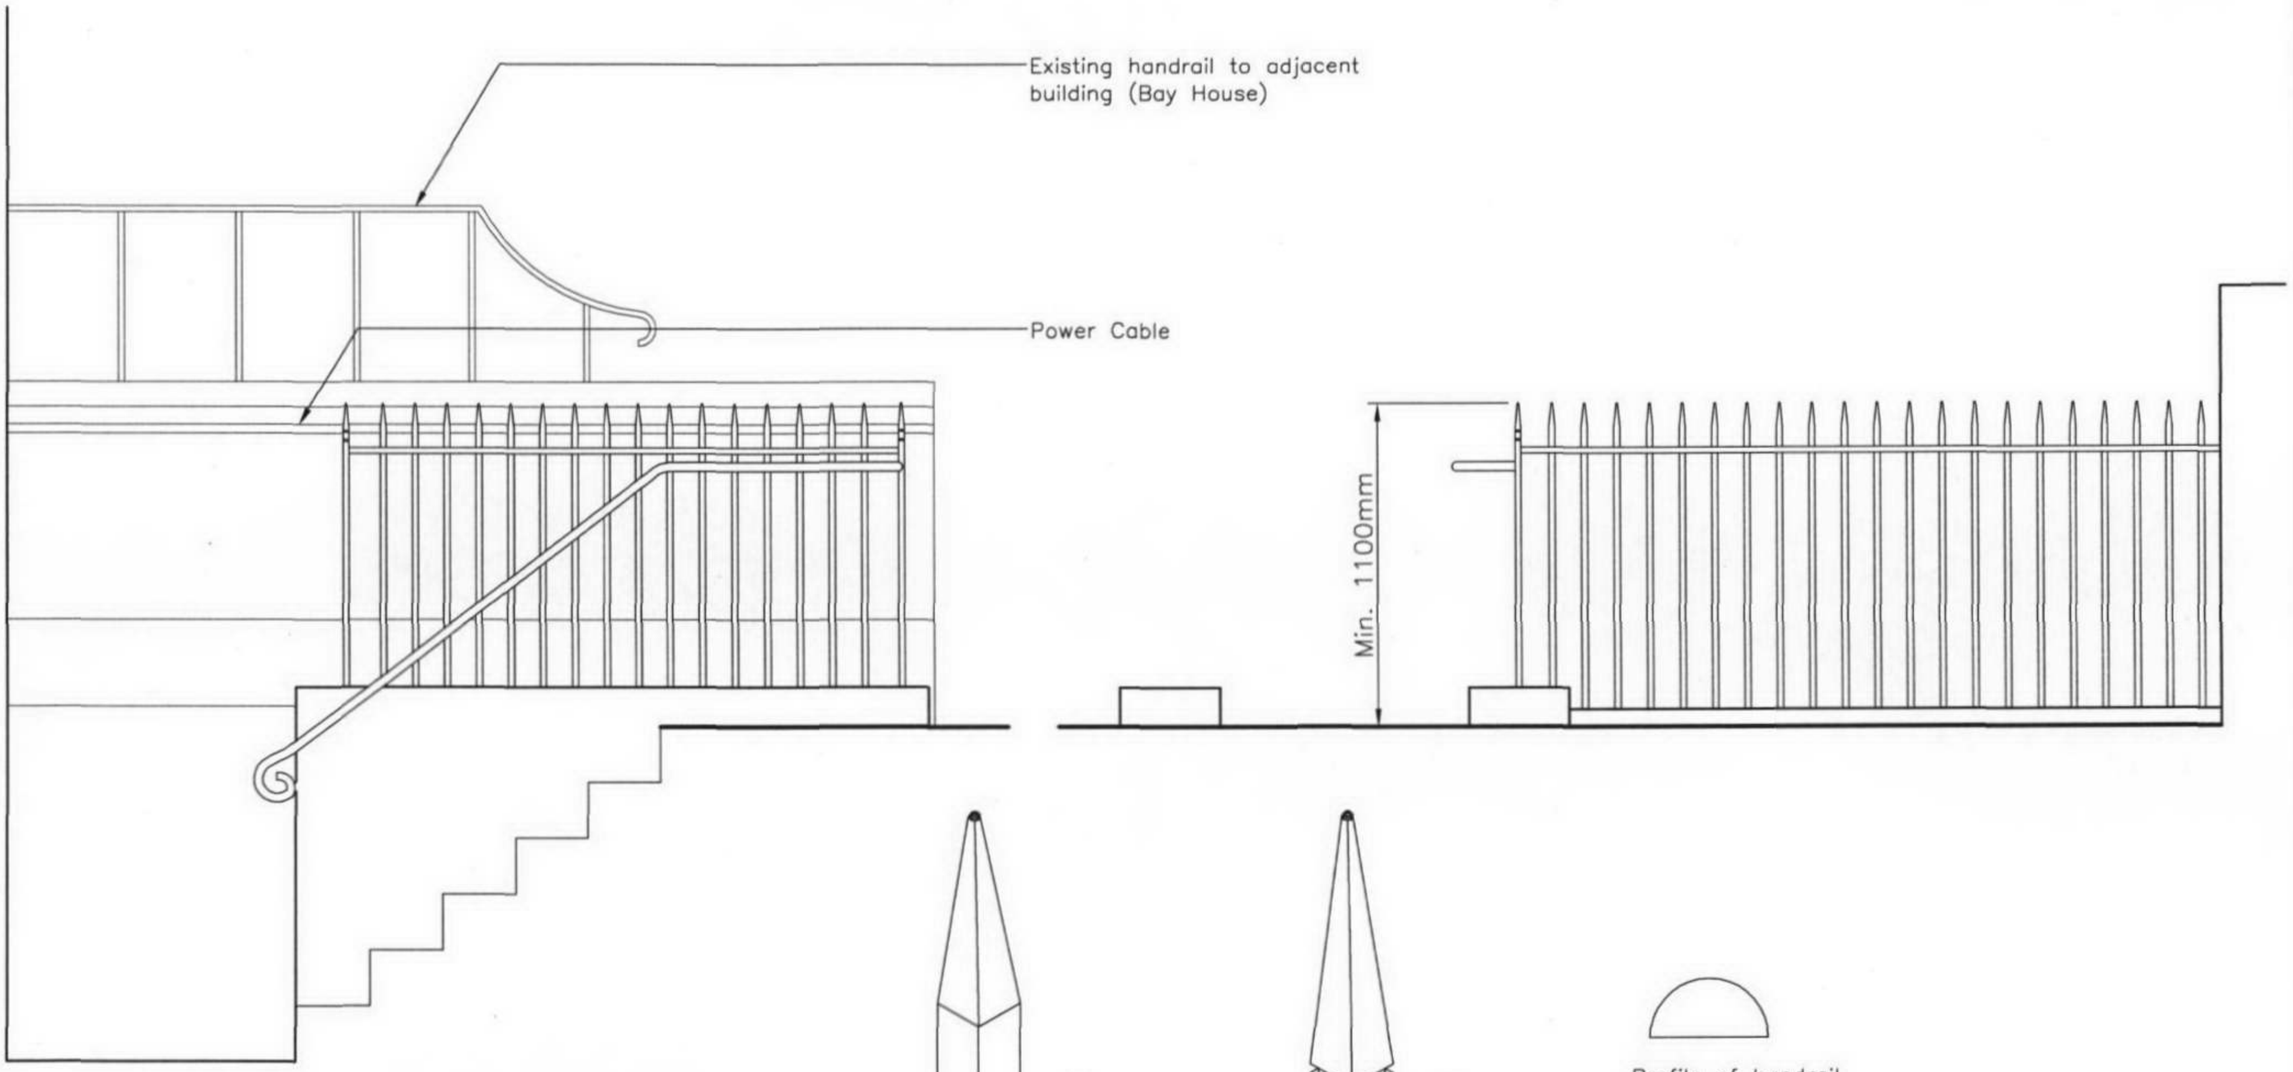

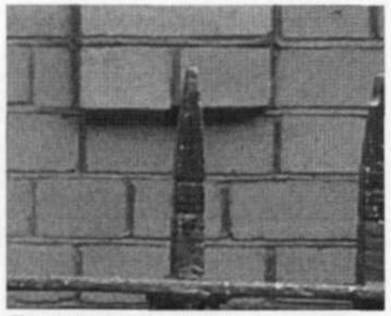

Example of a finial

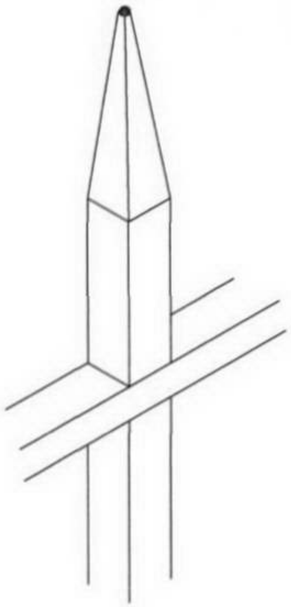

Isometric View of Intermediate Finial Scale 1:2

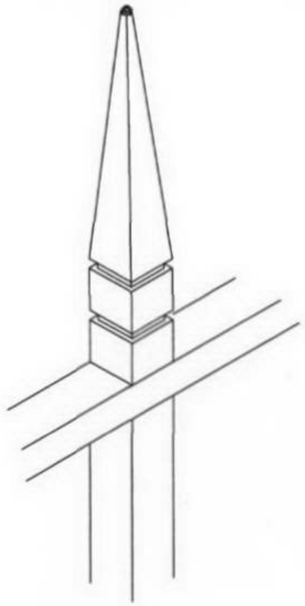

Isometric View of End Finial Scale 1:2

Profile of handrail
Scale 1:2

rev	date	details	by

This drawing should not be scaled.

The contractor is to check all dimensions on site and inform the contract administrator/project manager of any discrepancies.

All work is to comply in every aspect with the Building Regulations, Codes of Practice and British Standards.

This drawing is to be read in conjunction with all other contract drawings and specifications.

This drawing is copyrighted and must not be reproduced in any format or disclosed to any third party without the written consent of Tuffin Ferraby Taylor LLP.

TFT TUFFIN FERRABY TAYLOR

The Tower Building, 11 York Road,
London, SE1 7NX

t: +44 (0) 20 7928 7998
f: +44 (0) 20 7928 2779
www.tftconsultants.com

Tuffin Ferraby Taylor LLP is a limited liability partnership registered in England and Wales. Registration number: OC306766. Registered office: Strand House, 189 Richmond Road, Kingston upon Thames, KT2 5DA.

drawn	checked	proj./drawing no.	rev.
A.L		13571	
scale at A3 1:20	date 17.08.06	02	

client: Kings College London

project: Old House, Kidderpore Avenue
London, NW3

drawing: Proposed Railing Elevations

Main Front Elevation

View From Entrance Of Adjacent Property

View Down Existing Stairs To Lightwell

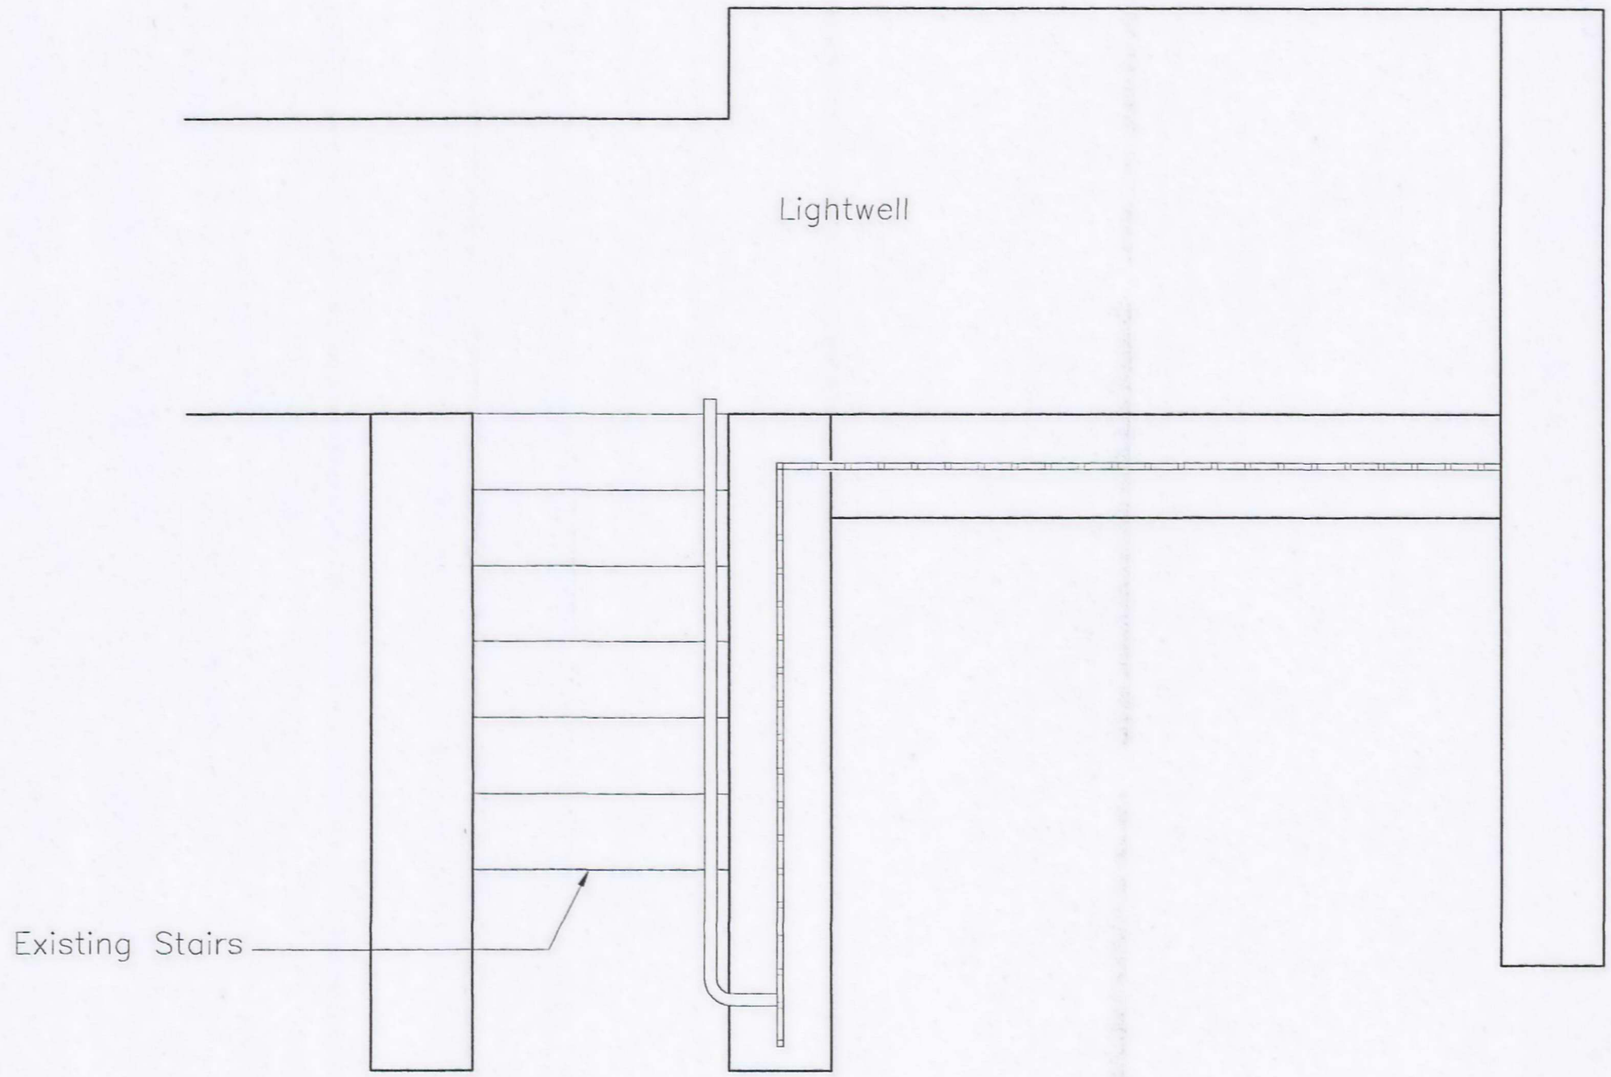

rev	date	details	by

This drawing should not be scaled.

The contractor is to check all dimensions on site and inform the contract administrator/project manager of any discrepancies.

All work is to comply in every aspect with the Building Regulations, Codes of Practice and British Standards.

This drawing is to be read in conjunction with all other contract drawings and specifications.

This drawing is copyrighted and must not be reproduced in any format or disclosed to any third party without the written consent of Tuffin Ferraby Taylor LLP.

TFT TUFFIN FERRABY TAYLOR

The Tower Building, 11 York Road,
London, SE1 7NX

t: +44 (0) 20 7928 7998
f: +44 (0) 20 7928 2779
www.tftconsultants.com

Tuffin Ferraby Taylor LLP is a limited liability partnership registered in England and Wales. Registration number: OC306766. Registered office: Strand House, 169 Richmond Road, Kingston upon Thames, KT2 5DA.

drawn	checked	proj./drawing no.	rev.
A.L		13571	
scale at A3	date	01	
1:20	17.08.06		

client
Kings College London

project
Old House, Kidderpore Avenue
London, NW3

drawing
Proposed Railing Plan