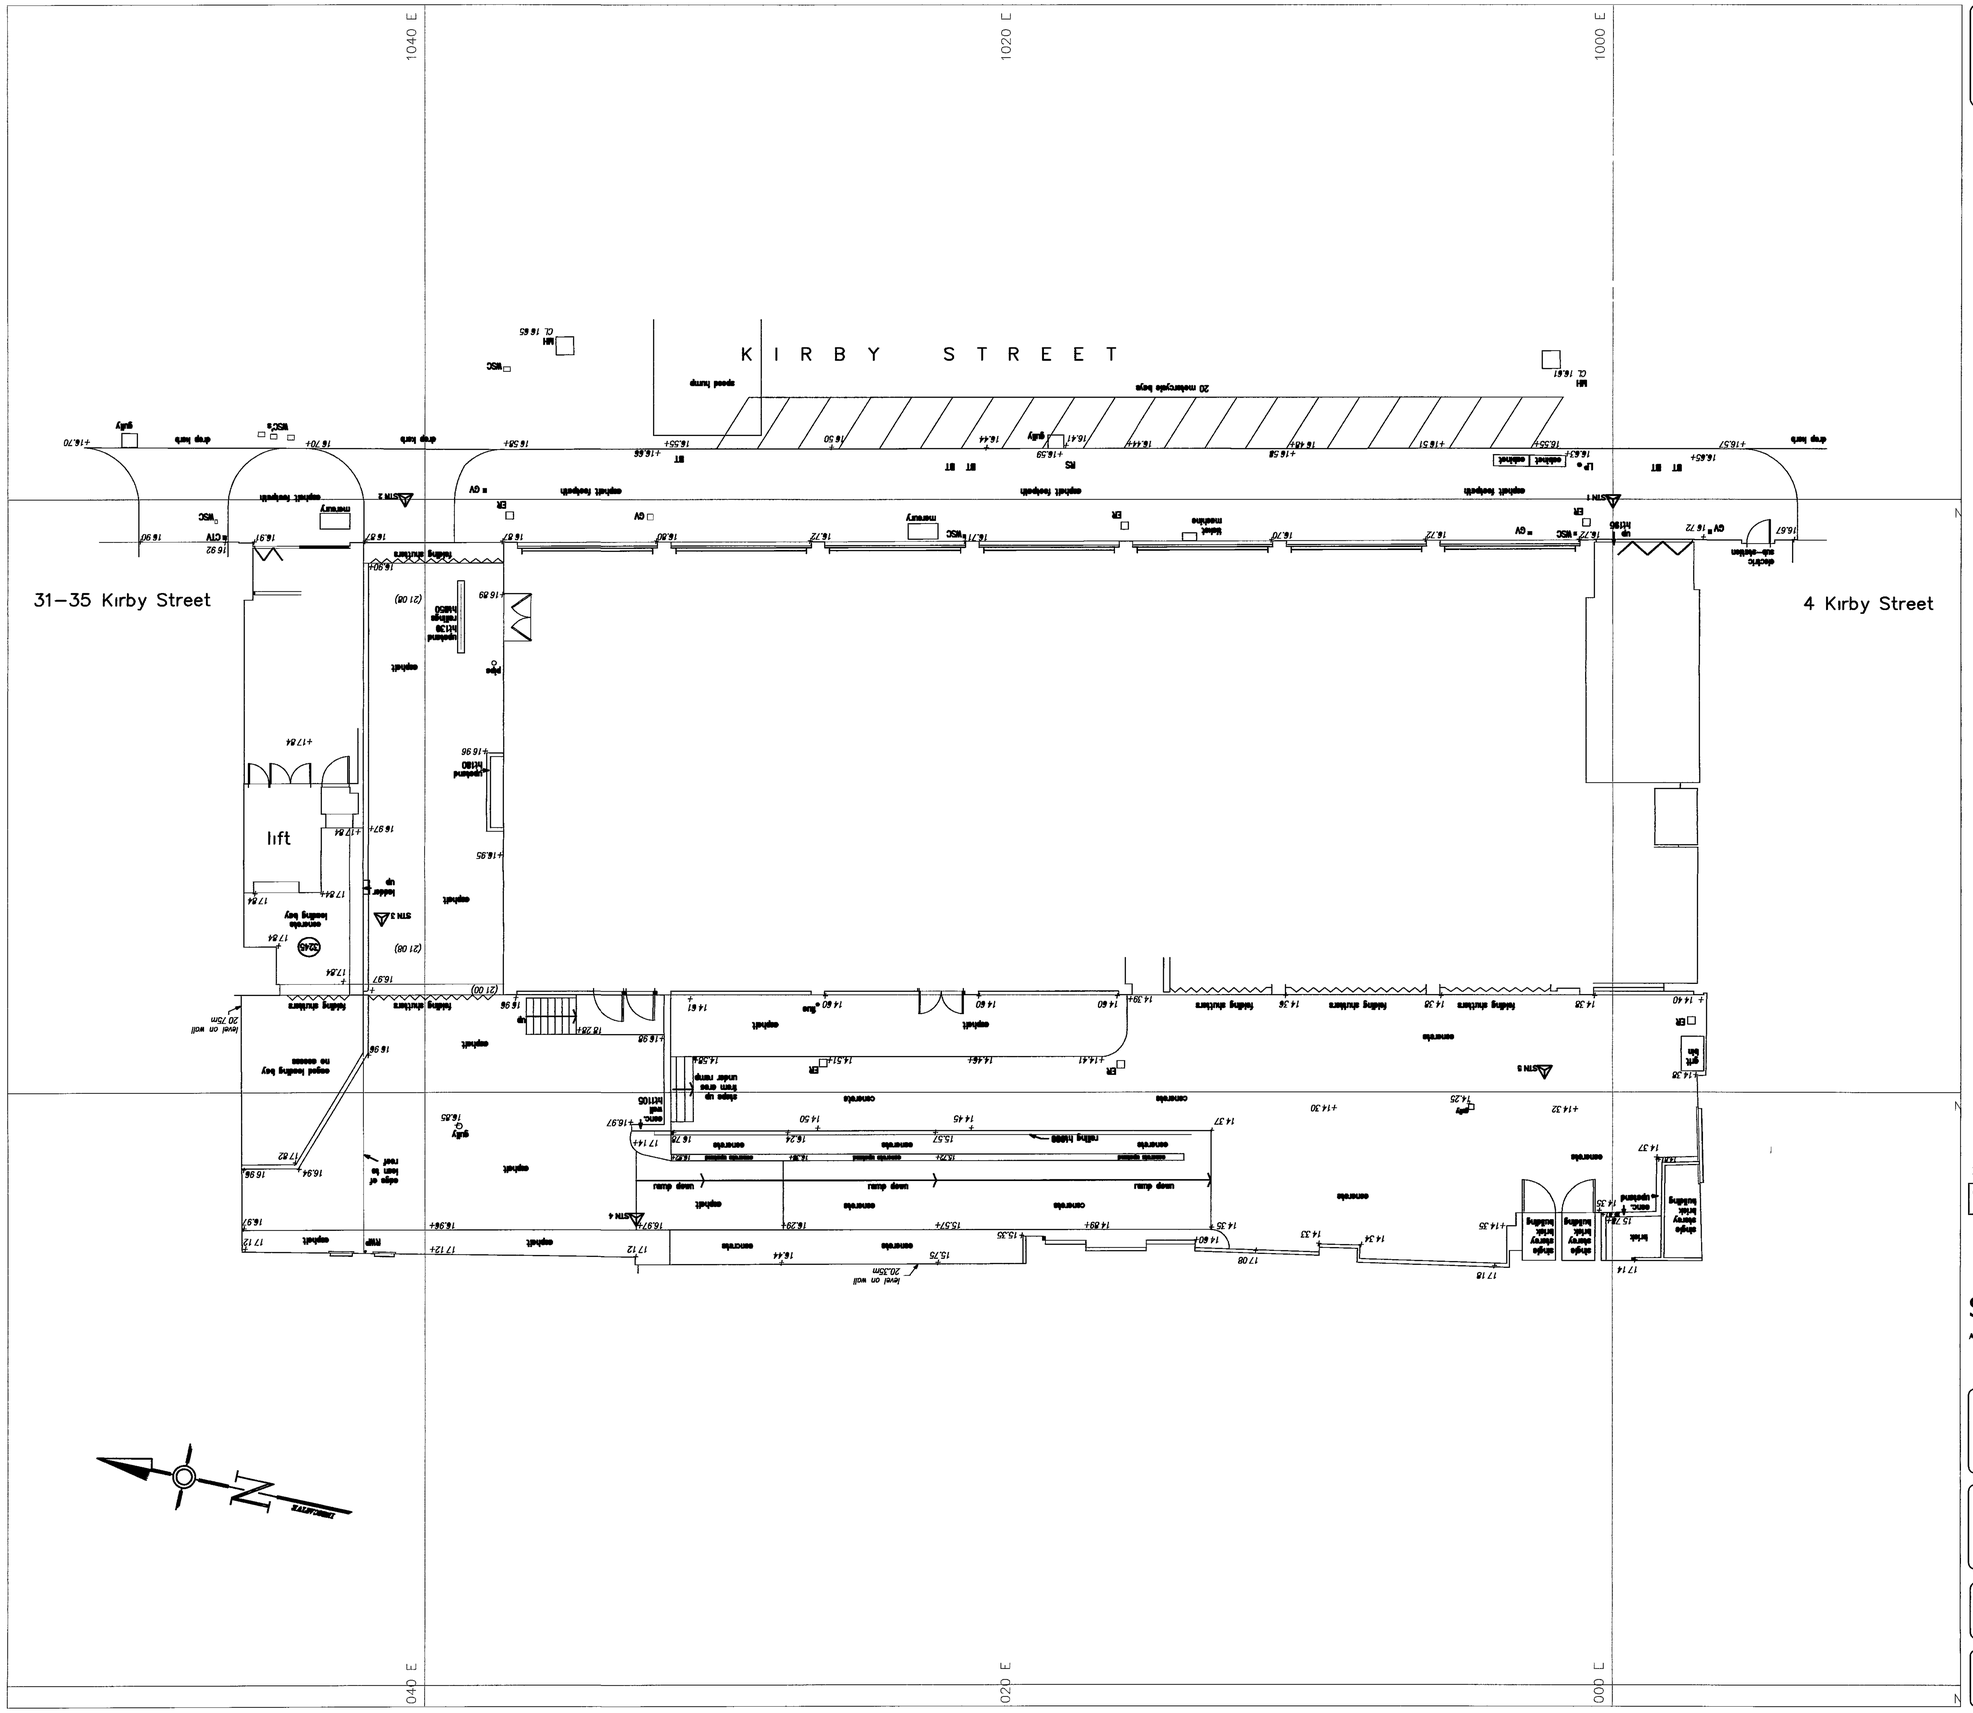


DO NOT SCALE WORK TO FIGURED DIMENSIONS ONLY
ALL EXISTING DIMENSIONS TO BE CHECKED ON SITE
DRAWN ON AUTOCAD 2000 AT STRIDE TREGLOWN GROUP PLC
PLOT SCALE
XREF
LAYERS ON THIS DRAWING COMPLY WITH BS 1192: PART 5

| XXXX | X | XXX | XXX | XXXX |
|---|---|---|---|---|
| date | rev | name | chk | note |


STRIDE TREGLOWN

Architecture TownPlanning InteriorDesign BuildingSurveying GraphicDesign

51 New Cavendish Street London W1G 9TG
Tel (020) 7935 9777 Fax (020) 7224 4996


PROJECT
UNITE - ARUNDEL HOUSE,
36-43 KIRBY STREET,
HATTON GARDEN, EC1N 8TE

DRAWING TITLE
EXISTING SITE PLAN

| SCALE | DATE | DRAWN BY | CHECKED BY |
|---|---|---|---|
| 1 100 @ A1 | 24-01-06 | KEC | RW |

| DRAWING NUMBER | REVISION | DRAWN ON ACAD 2006 |
|---|---|---|
| 20519_L01 | - | |