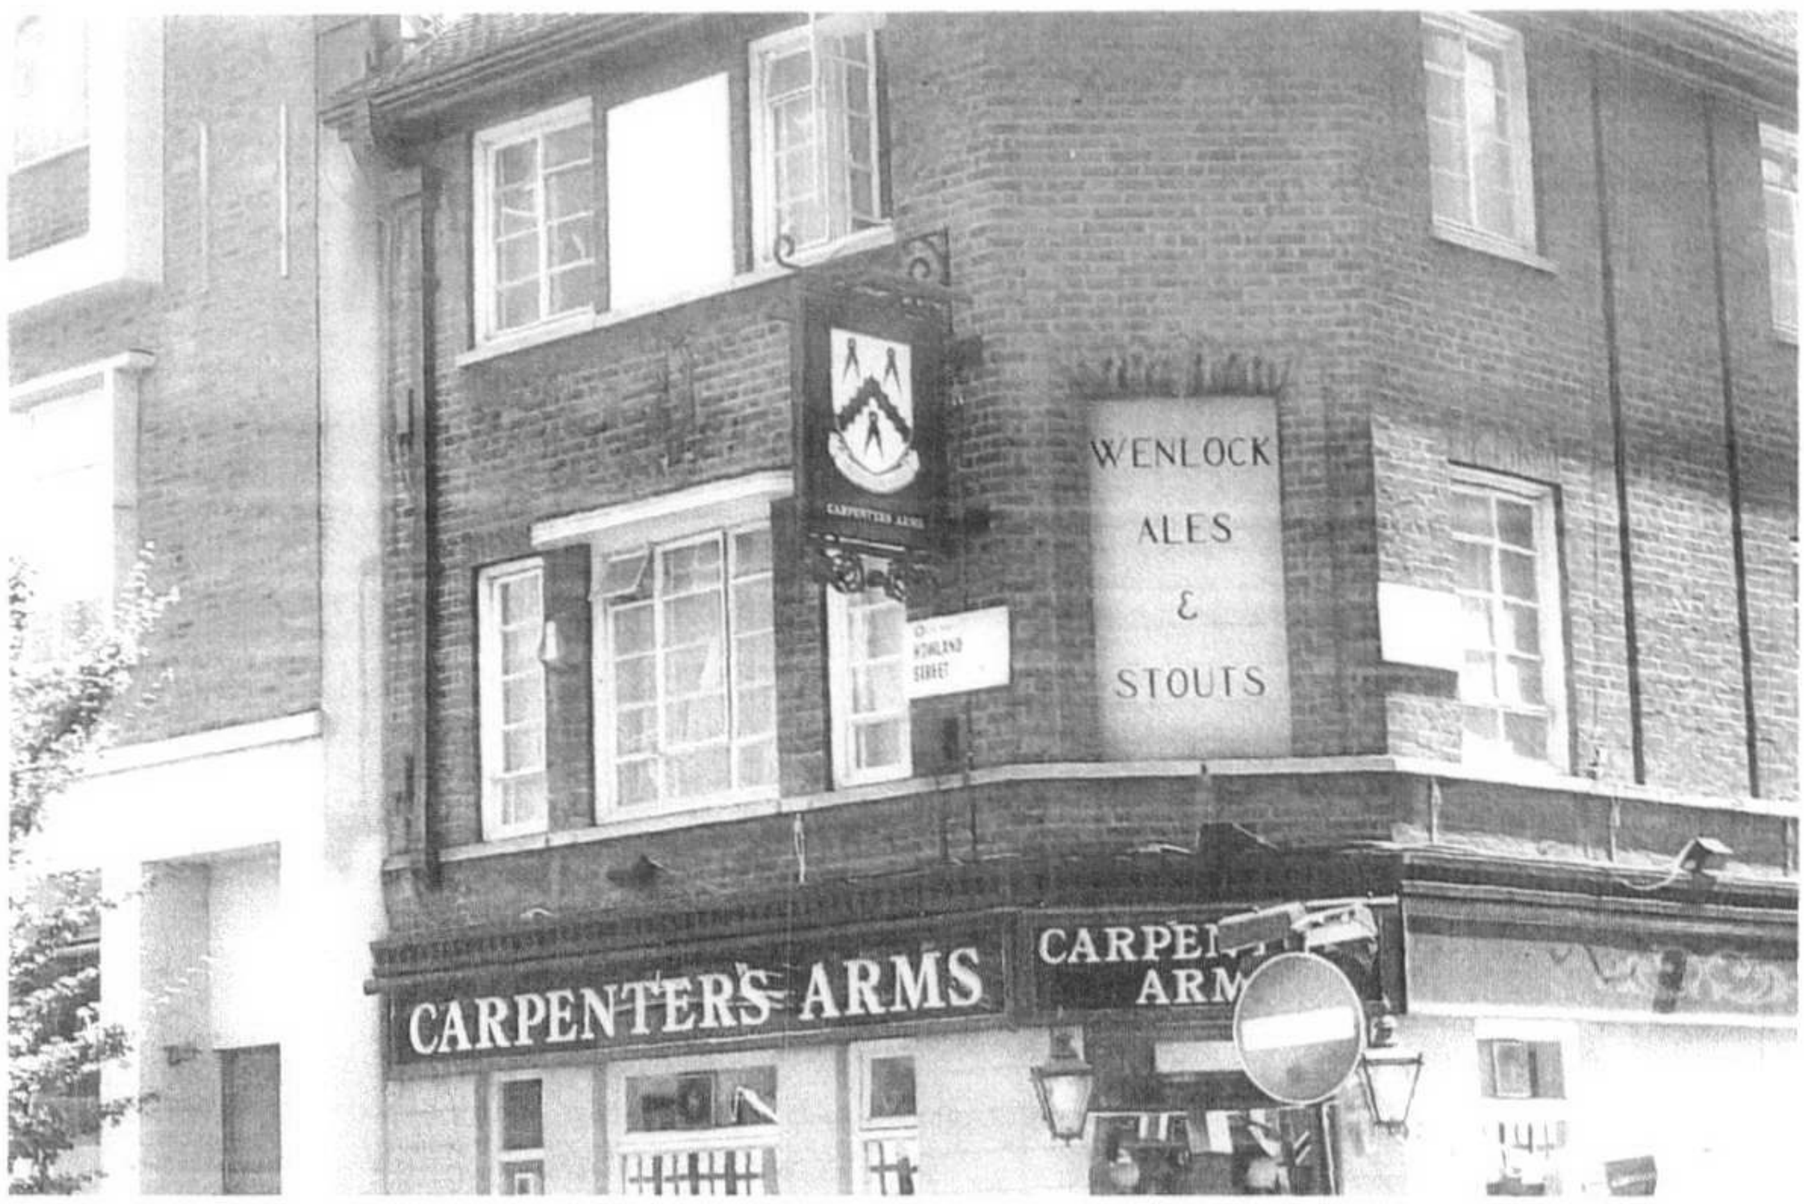
WENLOCK
ALES
&
STOUTS
CARPENTERS ARMS

WENLOCK
ALES
&
STOUTS

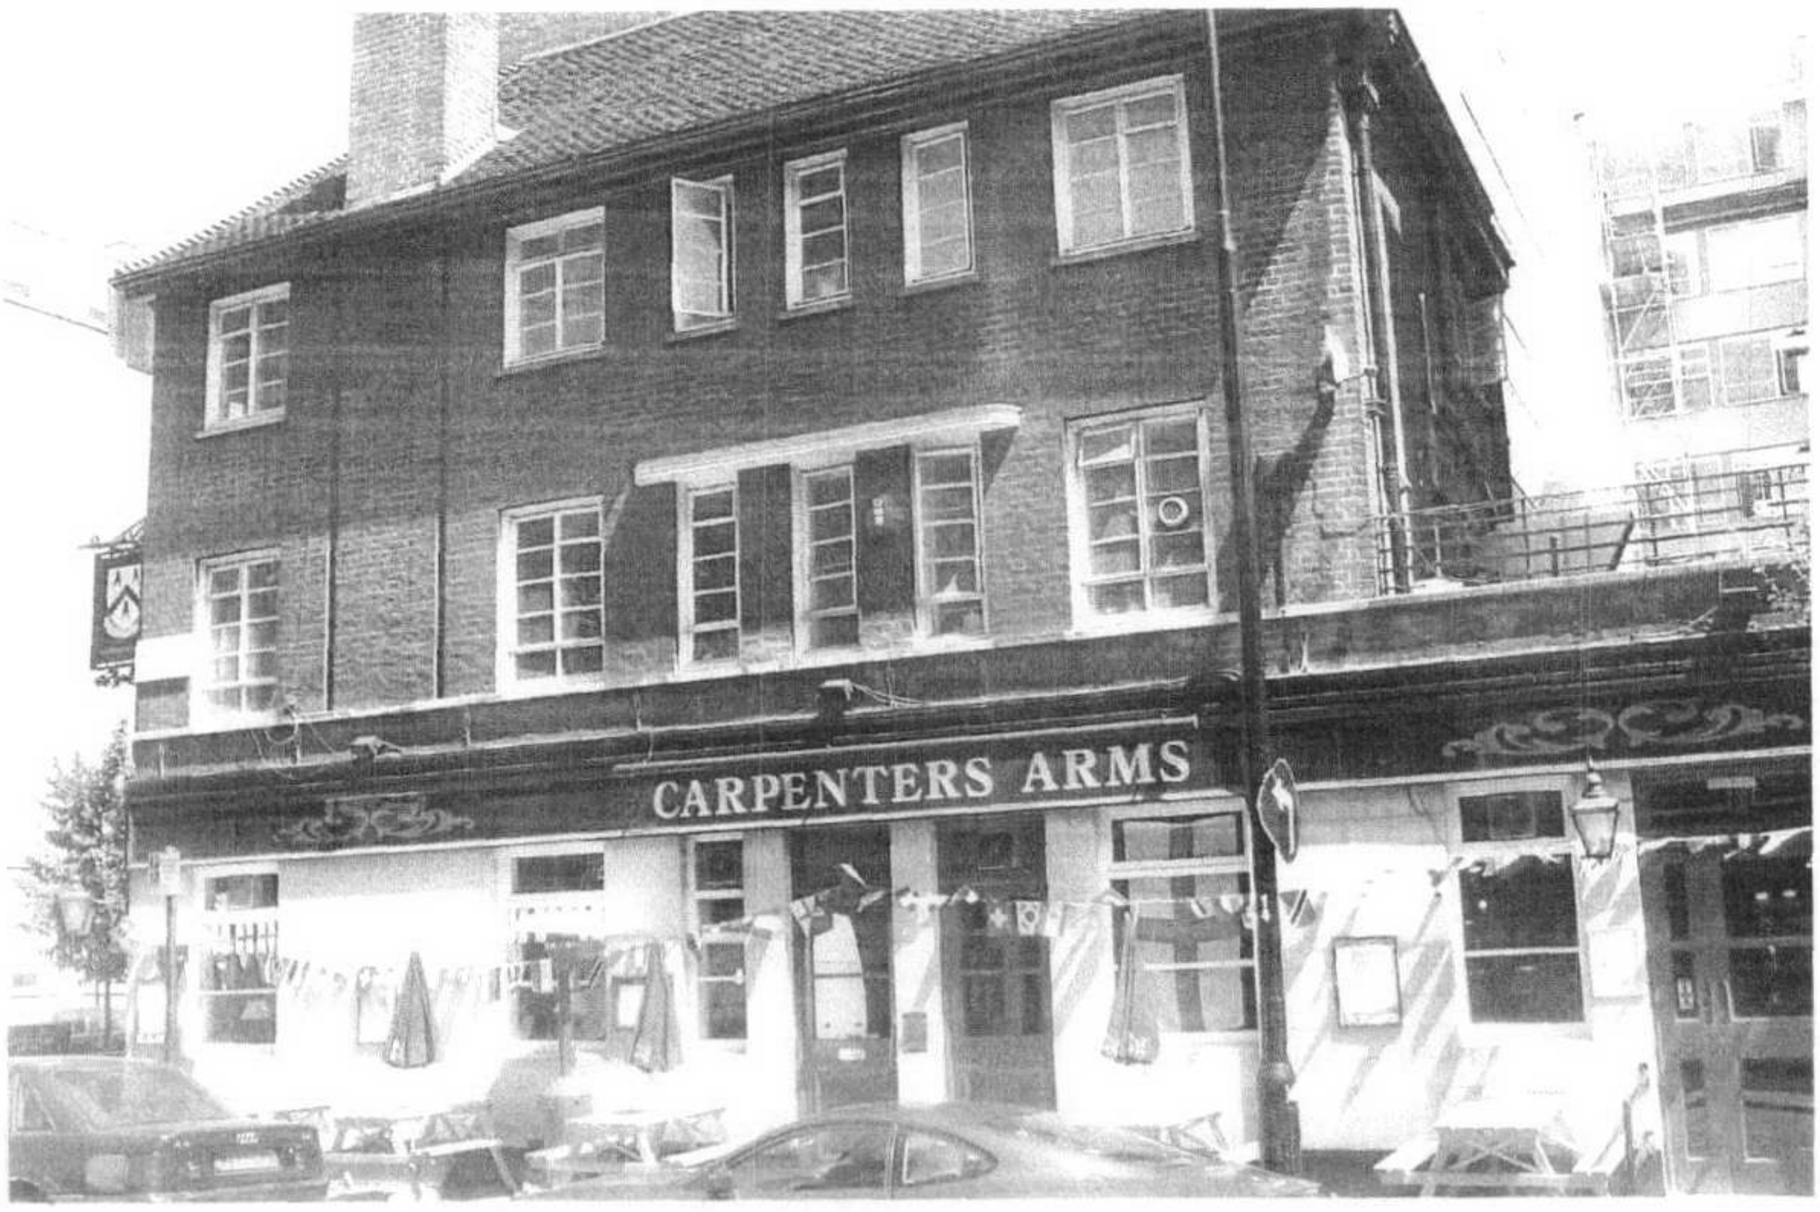
CARPENTERS ARMS

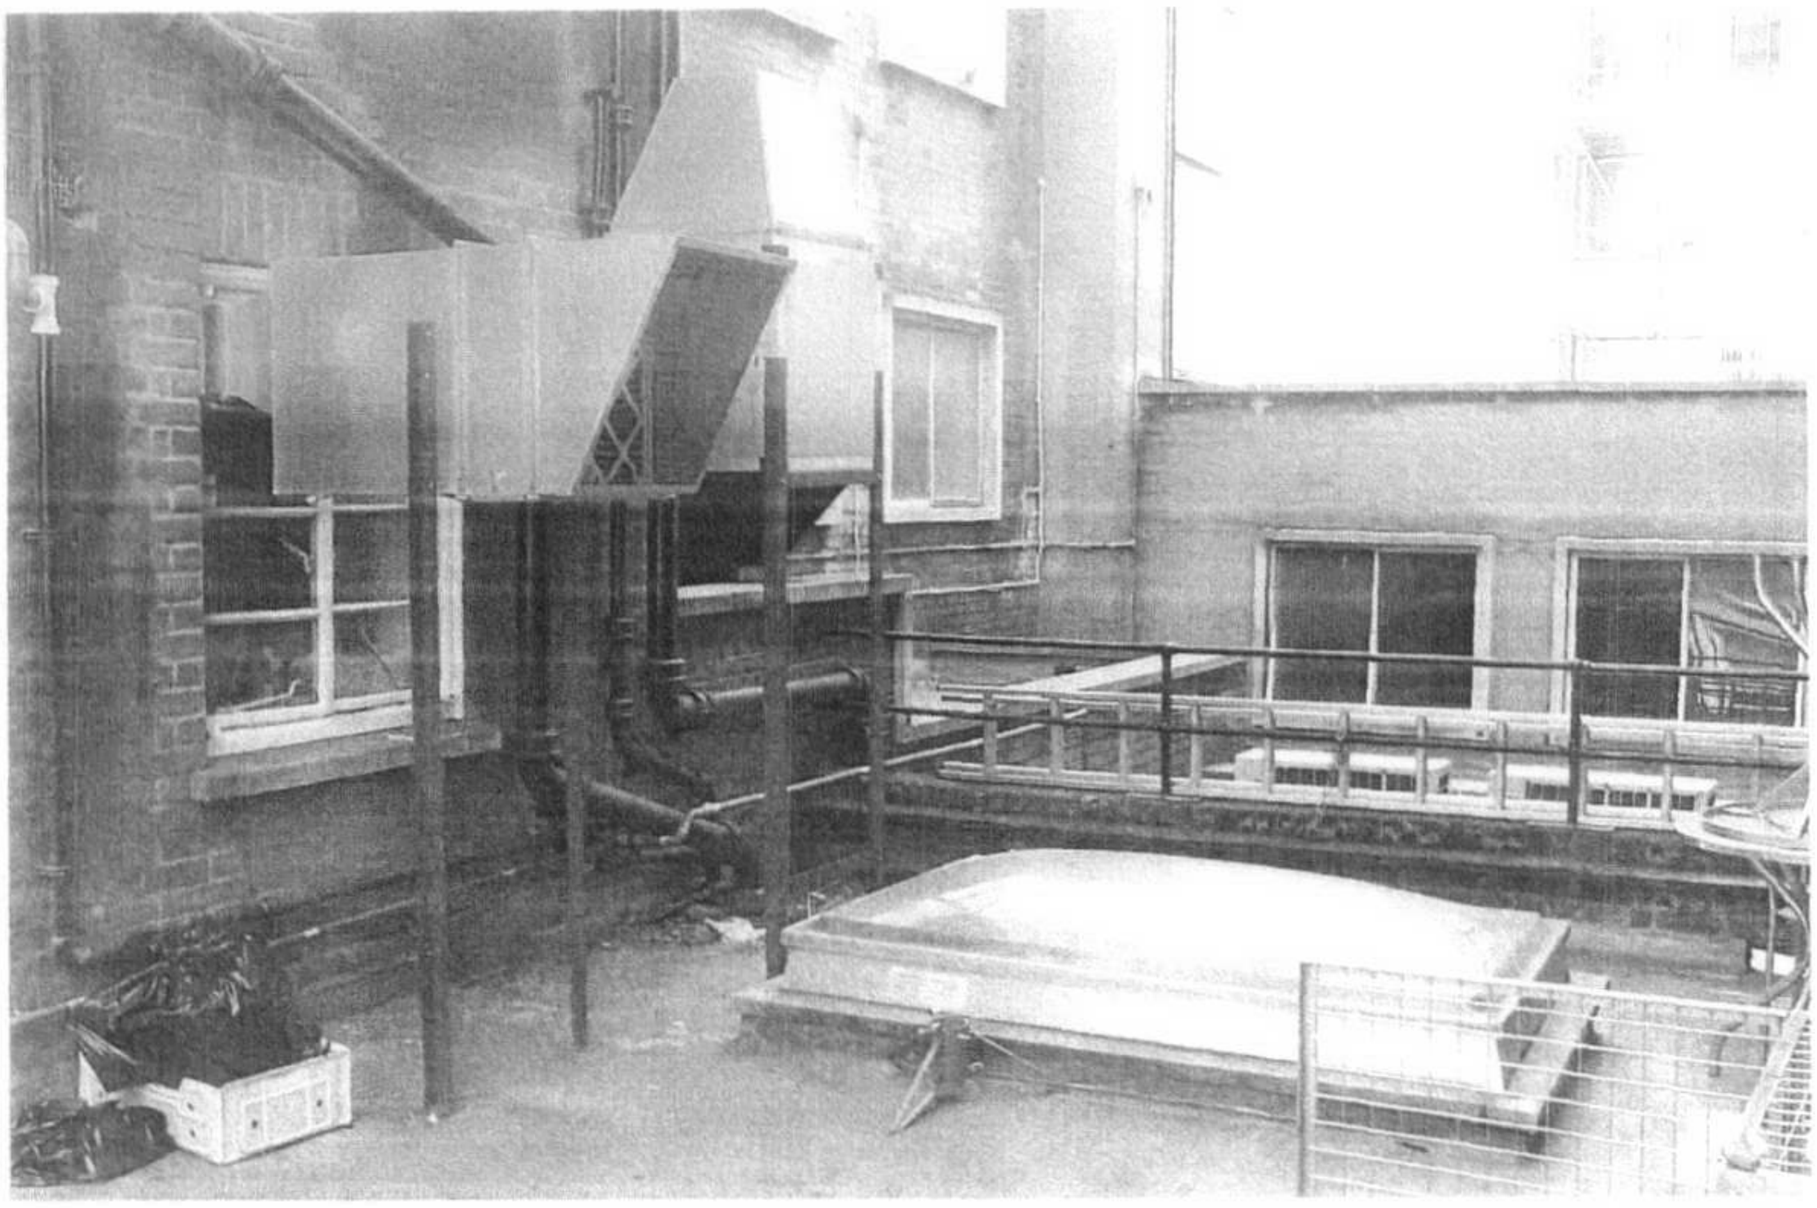

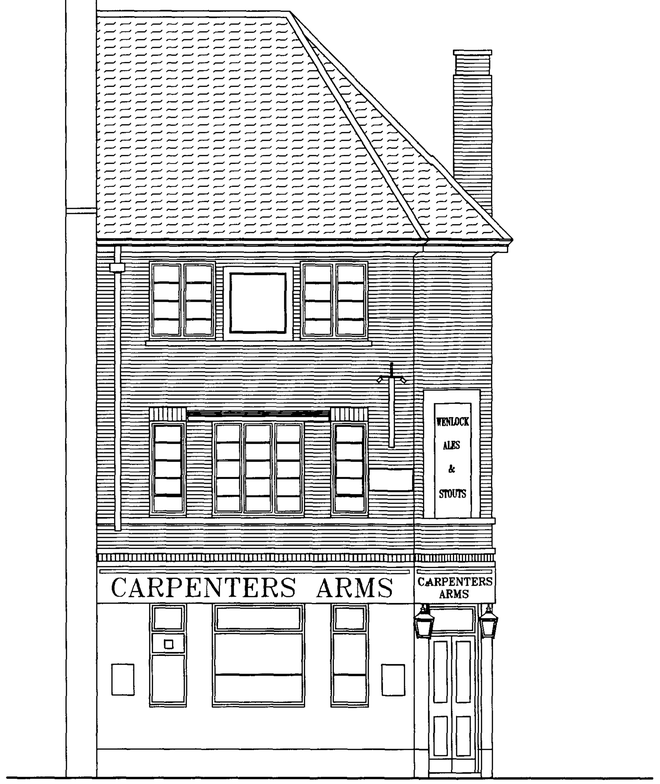

FRONT ELEVATION

REAR ELEVATION

SIDE ELEVATION

Notes :

No.	Rev.	Initial	Date.

Project: THE CARPENTERS ARMS
WHITFIELD STREET
LONDON

Description:
EXISTING
ELEVATIONS

Drawing not to be scaled. Dimensions indicated must be checked on site before manufacture by contractor, any discrepancy should be reported immediately.

DRN.	TMAD	DRG. No.	2009/02
SCALE	1:50	REV.	
DATE	04.06.06		

PEMBROOK
Design & Management

Summit House, Horsecroft Road,
The Pinnacles, Harlow, Essex. CM19 5BN
Tel: 01279 433888. Fax: 01279 433889
E-Mail: pembrook@pembrook.co.uk
Website: www.pembrook.co.uk

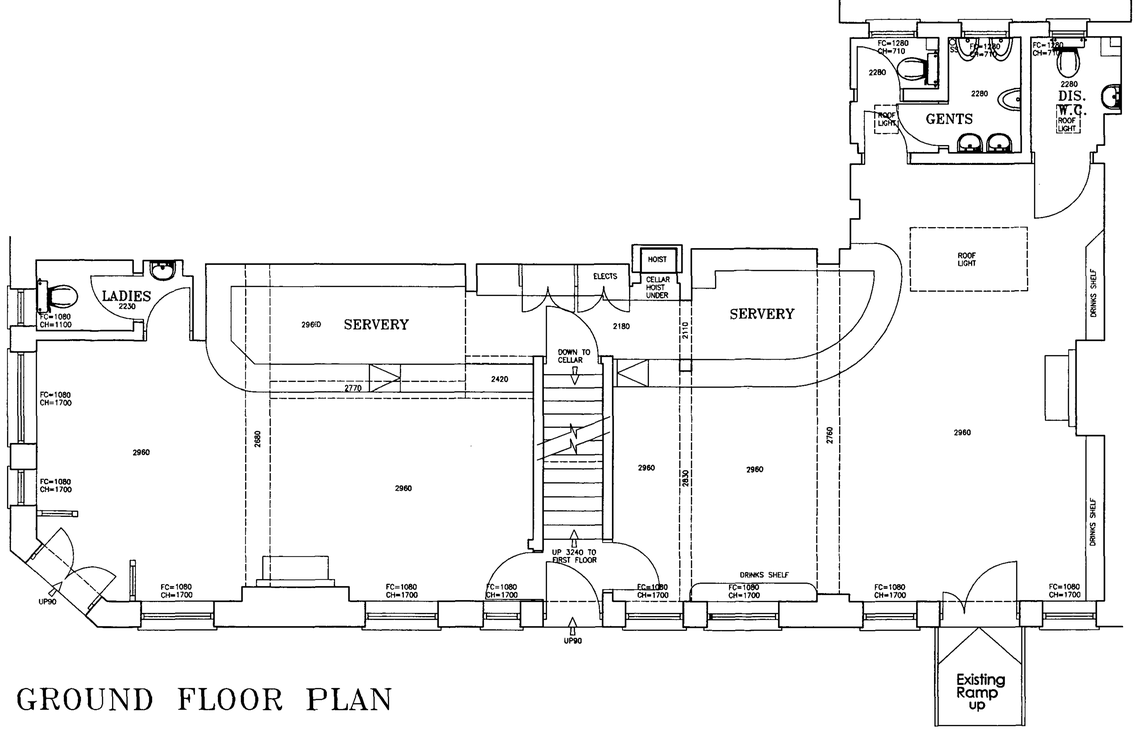

GROUND FLOOR PLAN

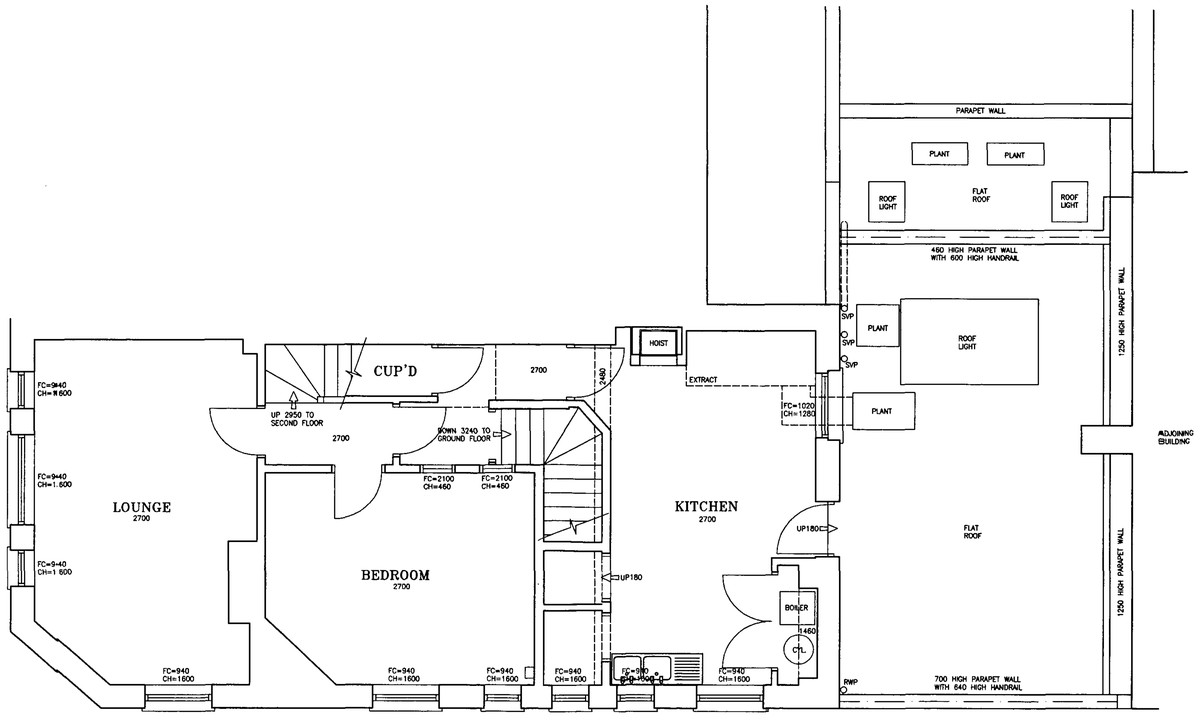

FIRST FLOOR PLAN

ACCOMMODATION TO THIS FLOOR IS ANCILLARY TO THE USE OF THE PUBLIS HOUSE

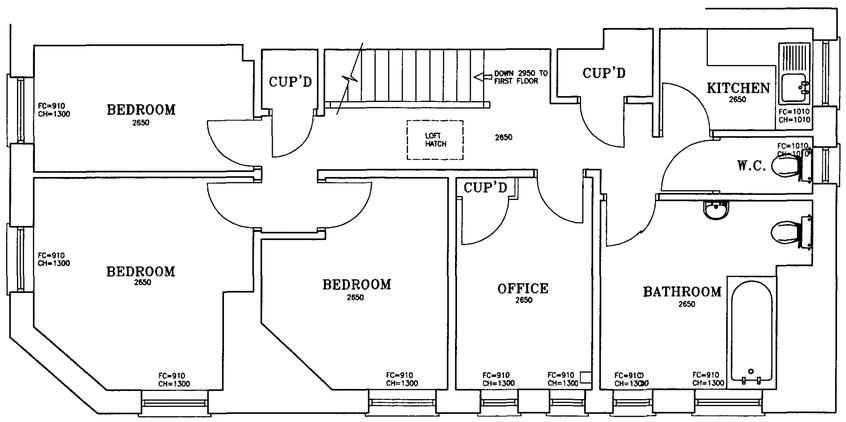

SECOND FLOOR PLAN

ACCOMMODATION TO THIS FLOOR IS ANCILLARY TO THE USE OF THE PUBLIS HOUSE

Notes :

No.	Rev.	Initial.	Date.
A	NOTES ADDED	NJR	7.9.06

Project: THE CARPENTERS ARMS
WHITFIELD STREET
LONDON

Description:
EXISTING
FLOOR PLANS

Drawing not to be scaled. Dimensions indicated must be checked on site before manufacture by contractor, any discrepancy should be reported immediately.

DRN.	TMAD	DRG. No.	2009/04
SCALE	1:50	REV.	
DATE	04.06.06		

PEMBROOK
Design & Management

Summit House, Horsecroft Road,
The Pinnacles, Harlow, Essex. CM19 5BN
Tel: 01279 433888. Fax: 01279 433889
E-Mail: pembrook@pembrook.co.uk
Website: www.pembrook.co.uk

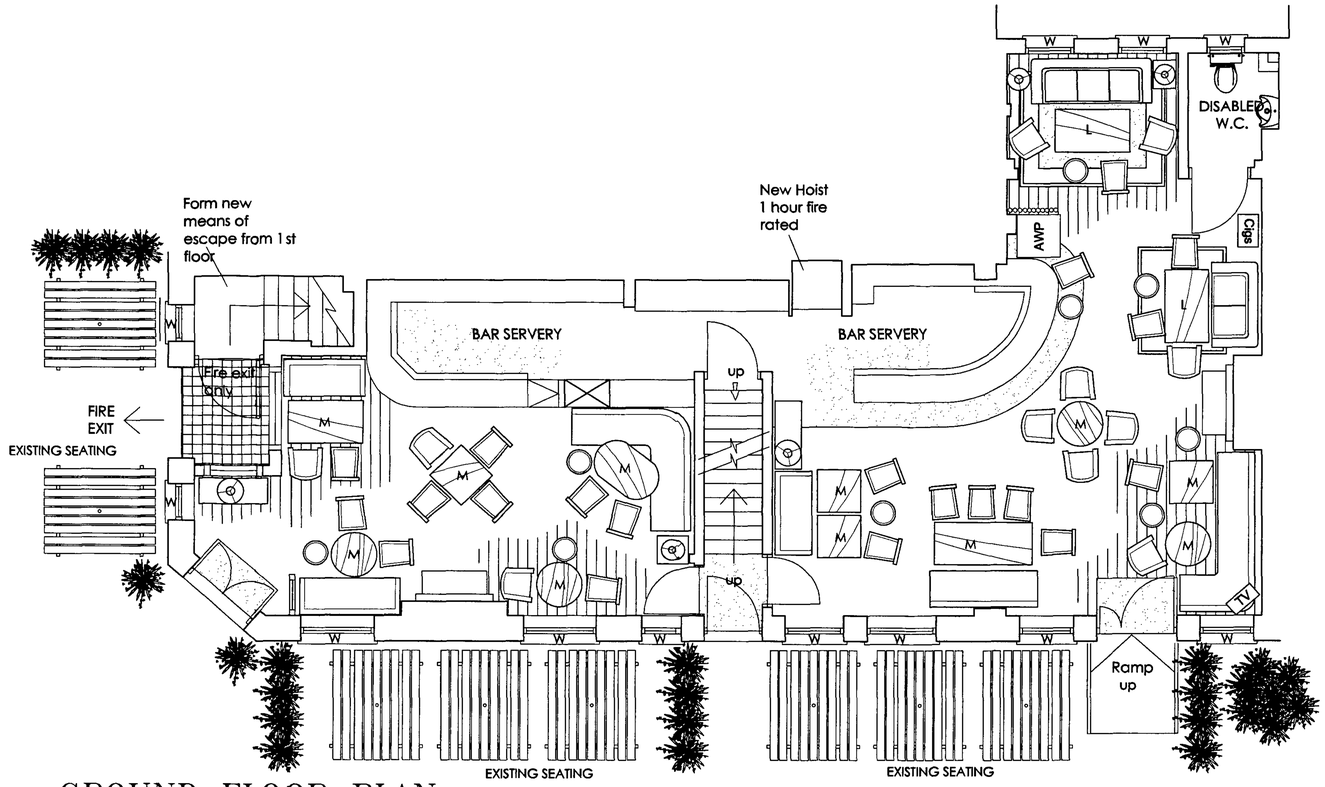

GROUND FLOOR PLAN

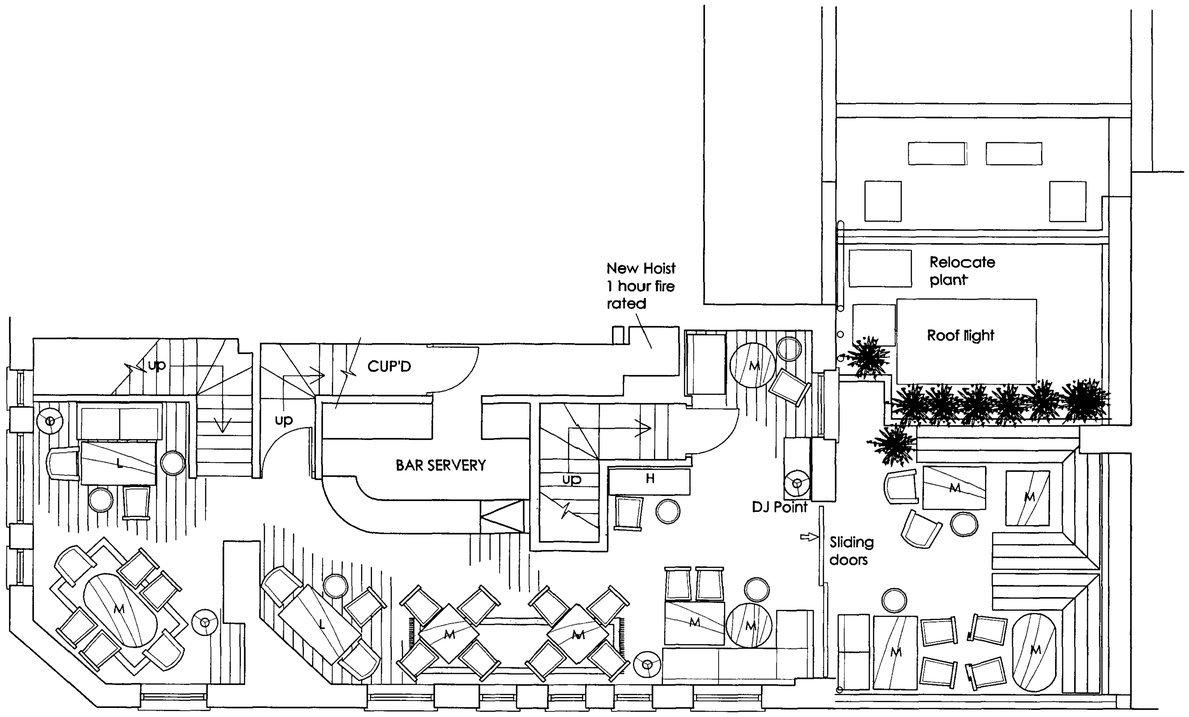

FIRST FLOOR PLAN

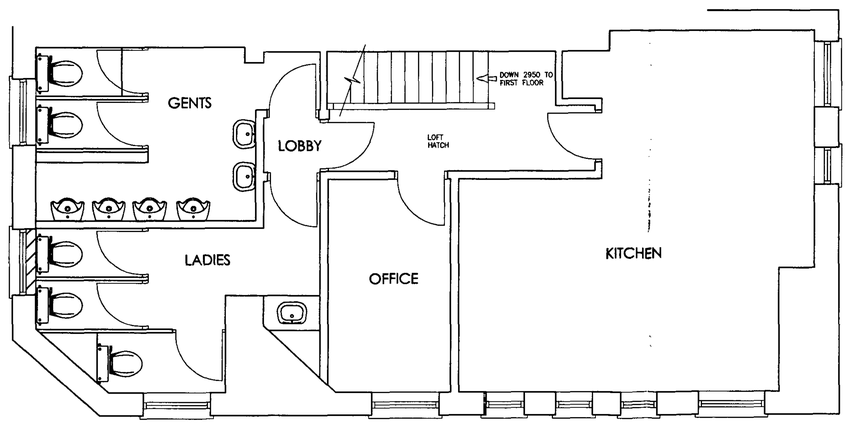

SECOND FLOOR PLAN

Notes :

No.	Rev.	Initial.	Date.

Project: THE CARPENTERS ARMS
WHITFIELD STREET
LONDON

Description:
PROPOSED
FLOOR PLANS

Drawing not to be scaled. Dimensions indicated must be checked on site before manufacture by contractor, any discrepancy should be reported immediately.

DRN.	TMAD	DRG. No.	2009/05
SCALE	1:50	REV.	
DATE	04.06.06		

PEMBROOK
Design & Management

Summit House, Horsecroft Road.
The Pinnacles, Harlow, Essex. CM19 5BN
Tel: 01279 433888. Fax: 01279 433889
E-Mail: pembrook@pembrook.co.uk
Website: www.pembrook.co.uk

FRONT ELEVATION

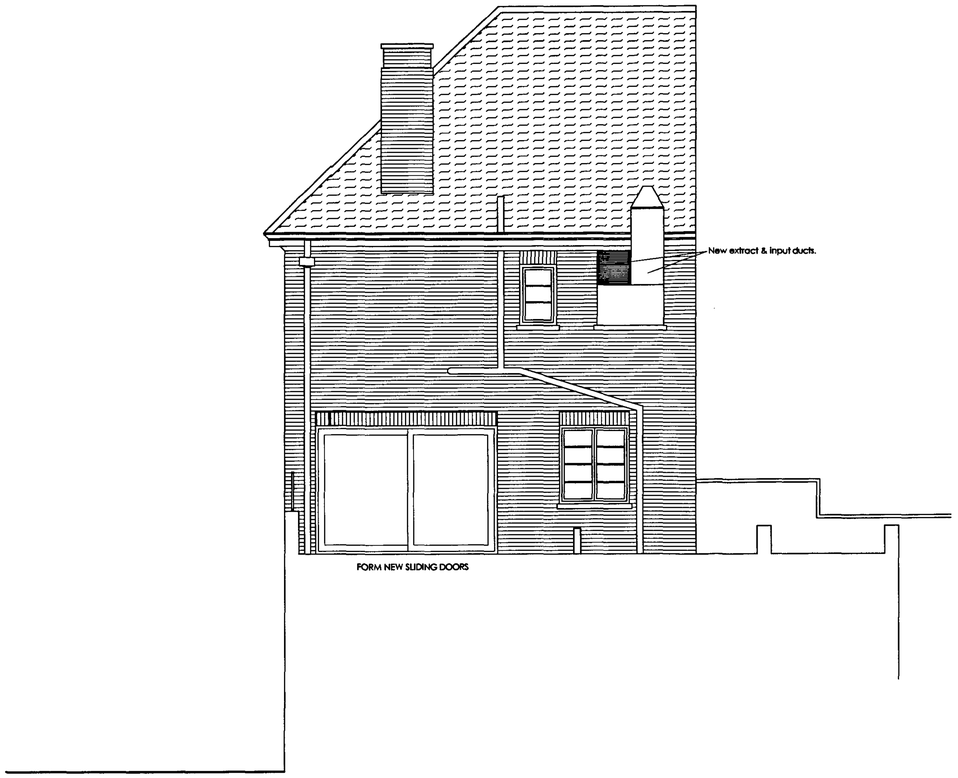

REAR ELEVATION

SIDE ELEVATION

Notes :

No.	Rev.	Initial.	Date.
A	NOTES ADDED	NJR	7/9/06

Project: THE CARPENTERS ARMS
WHITFIELD STREET
LONDON

Description:
PROPOSED
ELEVATIONS

Drawing not to be scaled. Dimensions indicated must be checked on site before manufacture by contractor, any discrepancy should be reported immediately.

DRN.	TMAD	DRG. No.	2009/03
SCALE	1:50	REV.	A
DATE	04.06.06		

PEMBROOK
Design & Management

Summit House, Horsecroft Road,
The Pinnacles, Harlow, Essex. CM19 5BN
Tel: 01279 433888. Fax: 01279 433889
E-Mail: pembrook@pembrook.co.uk
Website: www.pembrook.co.uk

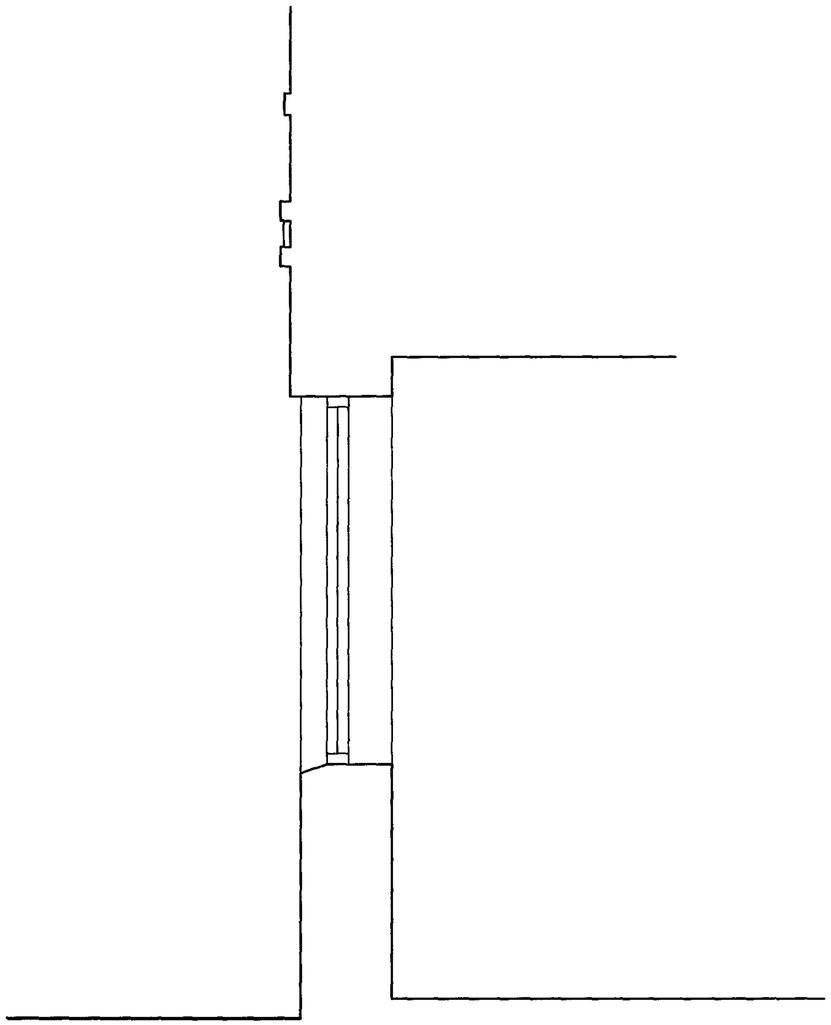

EXISTING SECTION A–A

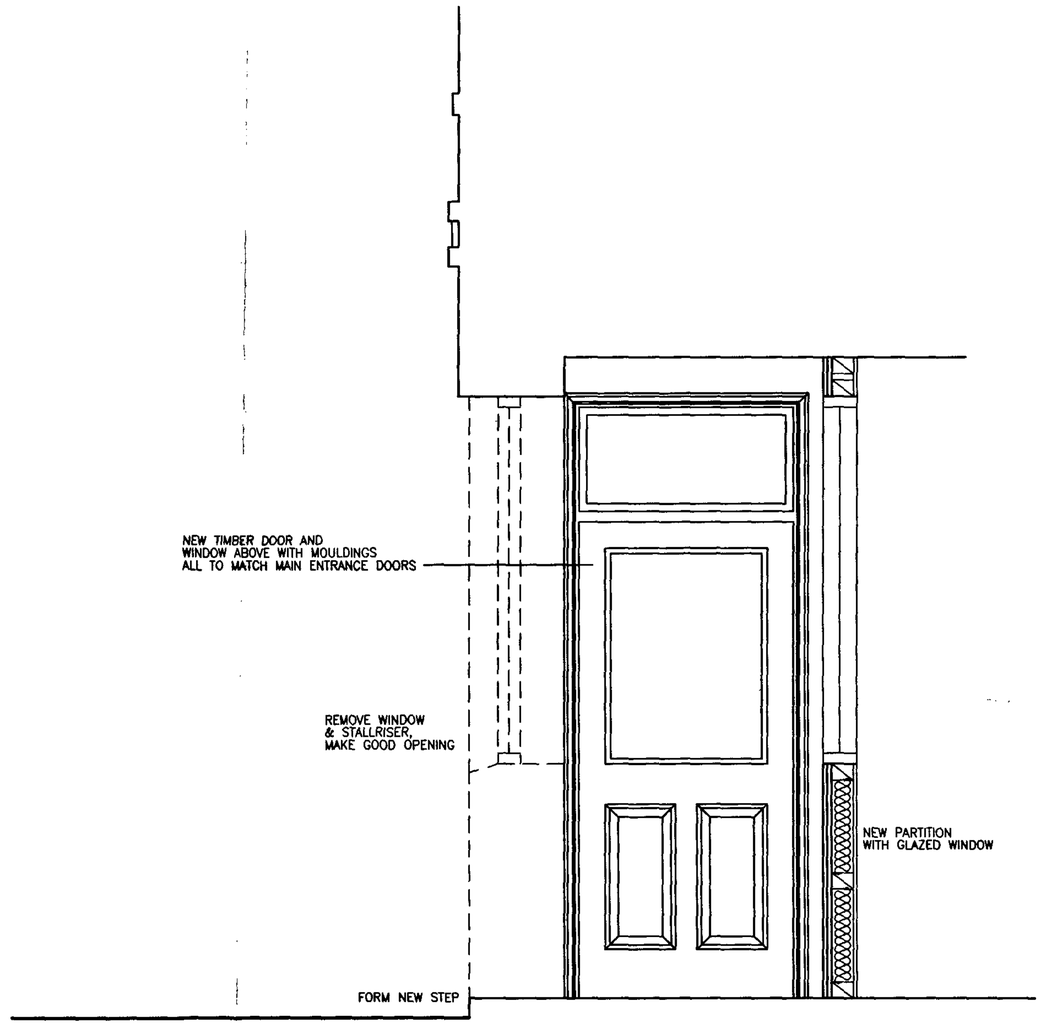

PROPOSED SECTION A–A

Notes :

No.	Rev.	Initial.	Date.

Project: THE CARPENTERS ARMS
WHITFIELD STREET
LONDON

Description:
EXISTING & PROPOSED
SECTION A–A

Drawing not to be scaled. Dimensions indicated must be checked on site before manufacture by contractor, any discrepancy should be reported immediately.

DRN.	NJR	DRG. No.	2009/06
SCALE	1:20	REV.	
DATE	7/9/06		

PEMBROOK
Design & Management

Summit House, Horsecroft Road,
The Pinnacles, Harlow, Essex. CM19 5BN
Tel: 01279 433888. Fax: 01279 433889
E-Mail: pembrook@pembrook.co.uk
Website: www.pembrook.co.uk