DO NOT SCALE FROM THIS DRAWING
NOTES

A1

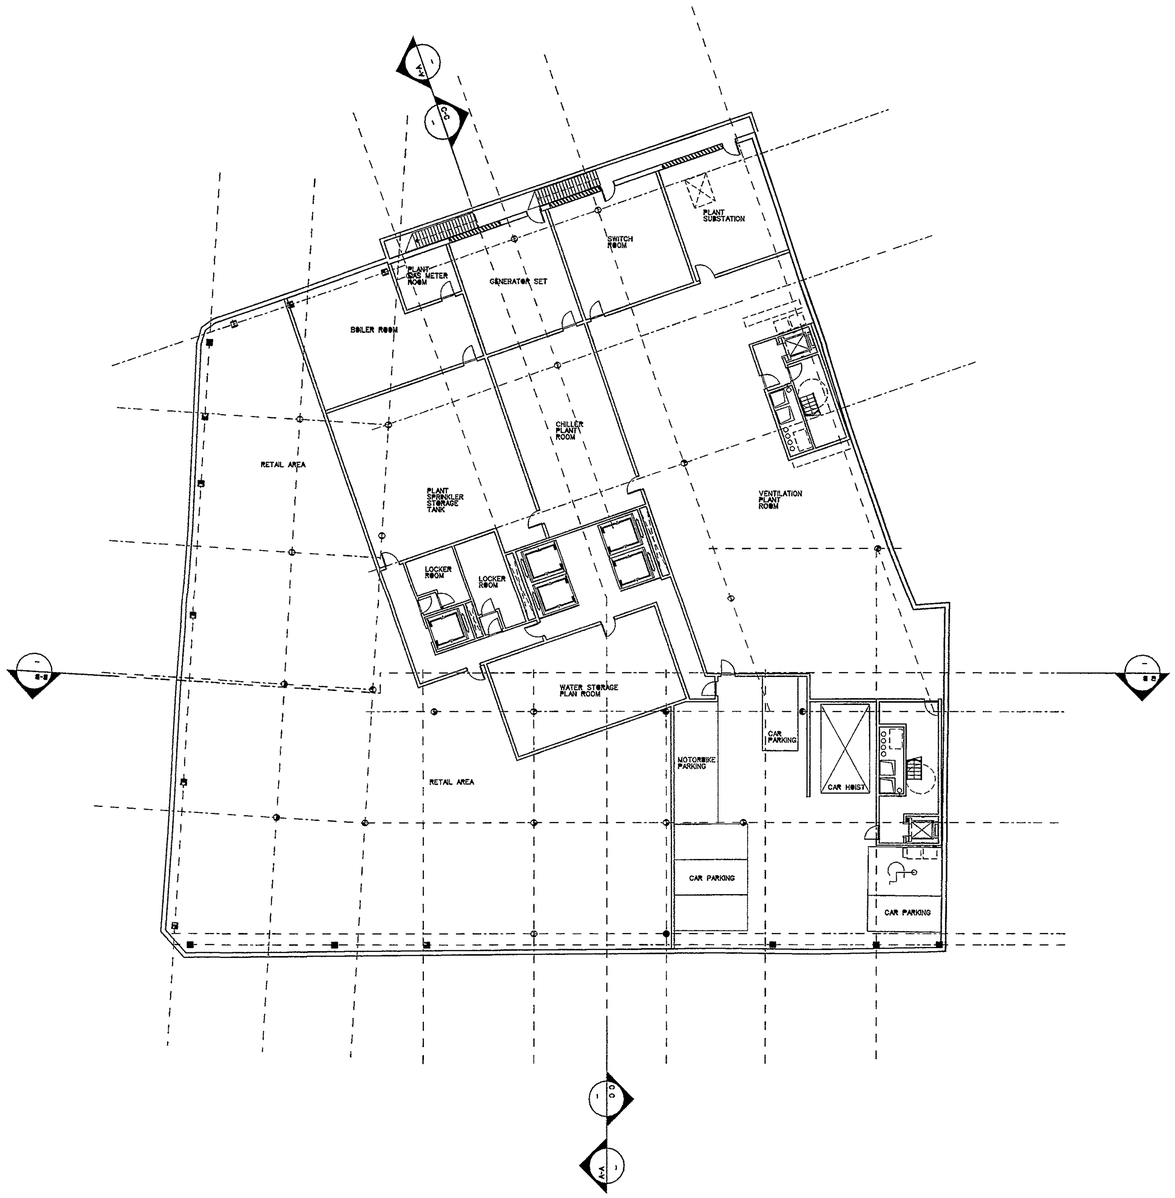

REV	DATE	AMENDMENT
A	-/- /-	PLANNING ISSUE
	01/12/03	Design team issu

KEY PLAN

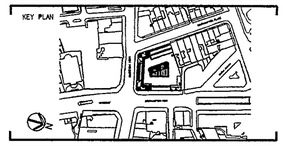

TITLE

125 HIGH HOLBORN
LONDON

LOGO

SHEPPARD ROBSON

ARCHITECTURE URBAN DESIGN PLANNING INTERIORS

LOCATION 77 PARKWAY CAMDEN TOWN LONDON NW1 7PU
PHONE +44 0 20 7504 1700 FAX +44 0 20 7504 1701
WEBSITE www.sheppardrobson.com E-MAIL sr.mail@sheppardrobson.com

DRAWING

Basement Floor Plan

SCALE	DATE	ORIGINATOR	CHECKED	APPROVED
1:200	- / /--	CTPS		

STATUS

PLANNING

DRAWING NO	REV
2047_20_240	A

Plotted 04/09/2006

Filename L:\Projects\2000_etc\2047\CAD\export\2006_09\060

DO NOT SCALE FROM THIS DRAWING
NOTES

A1

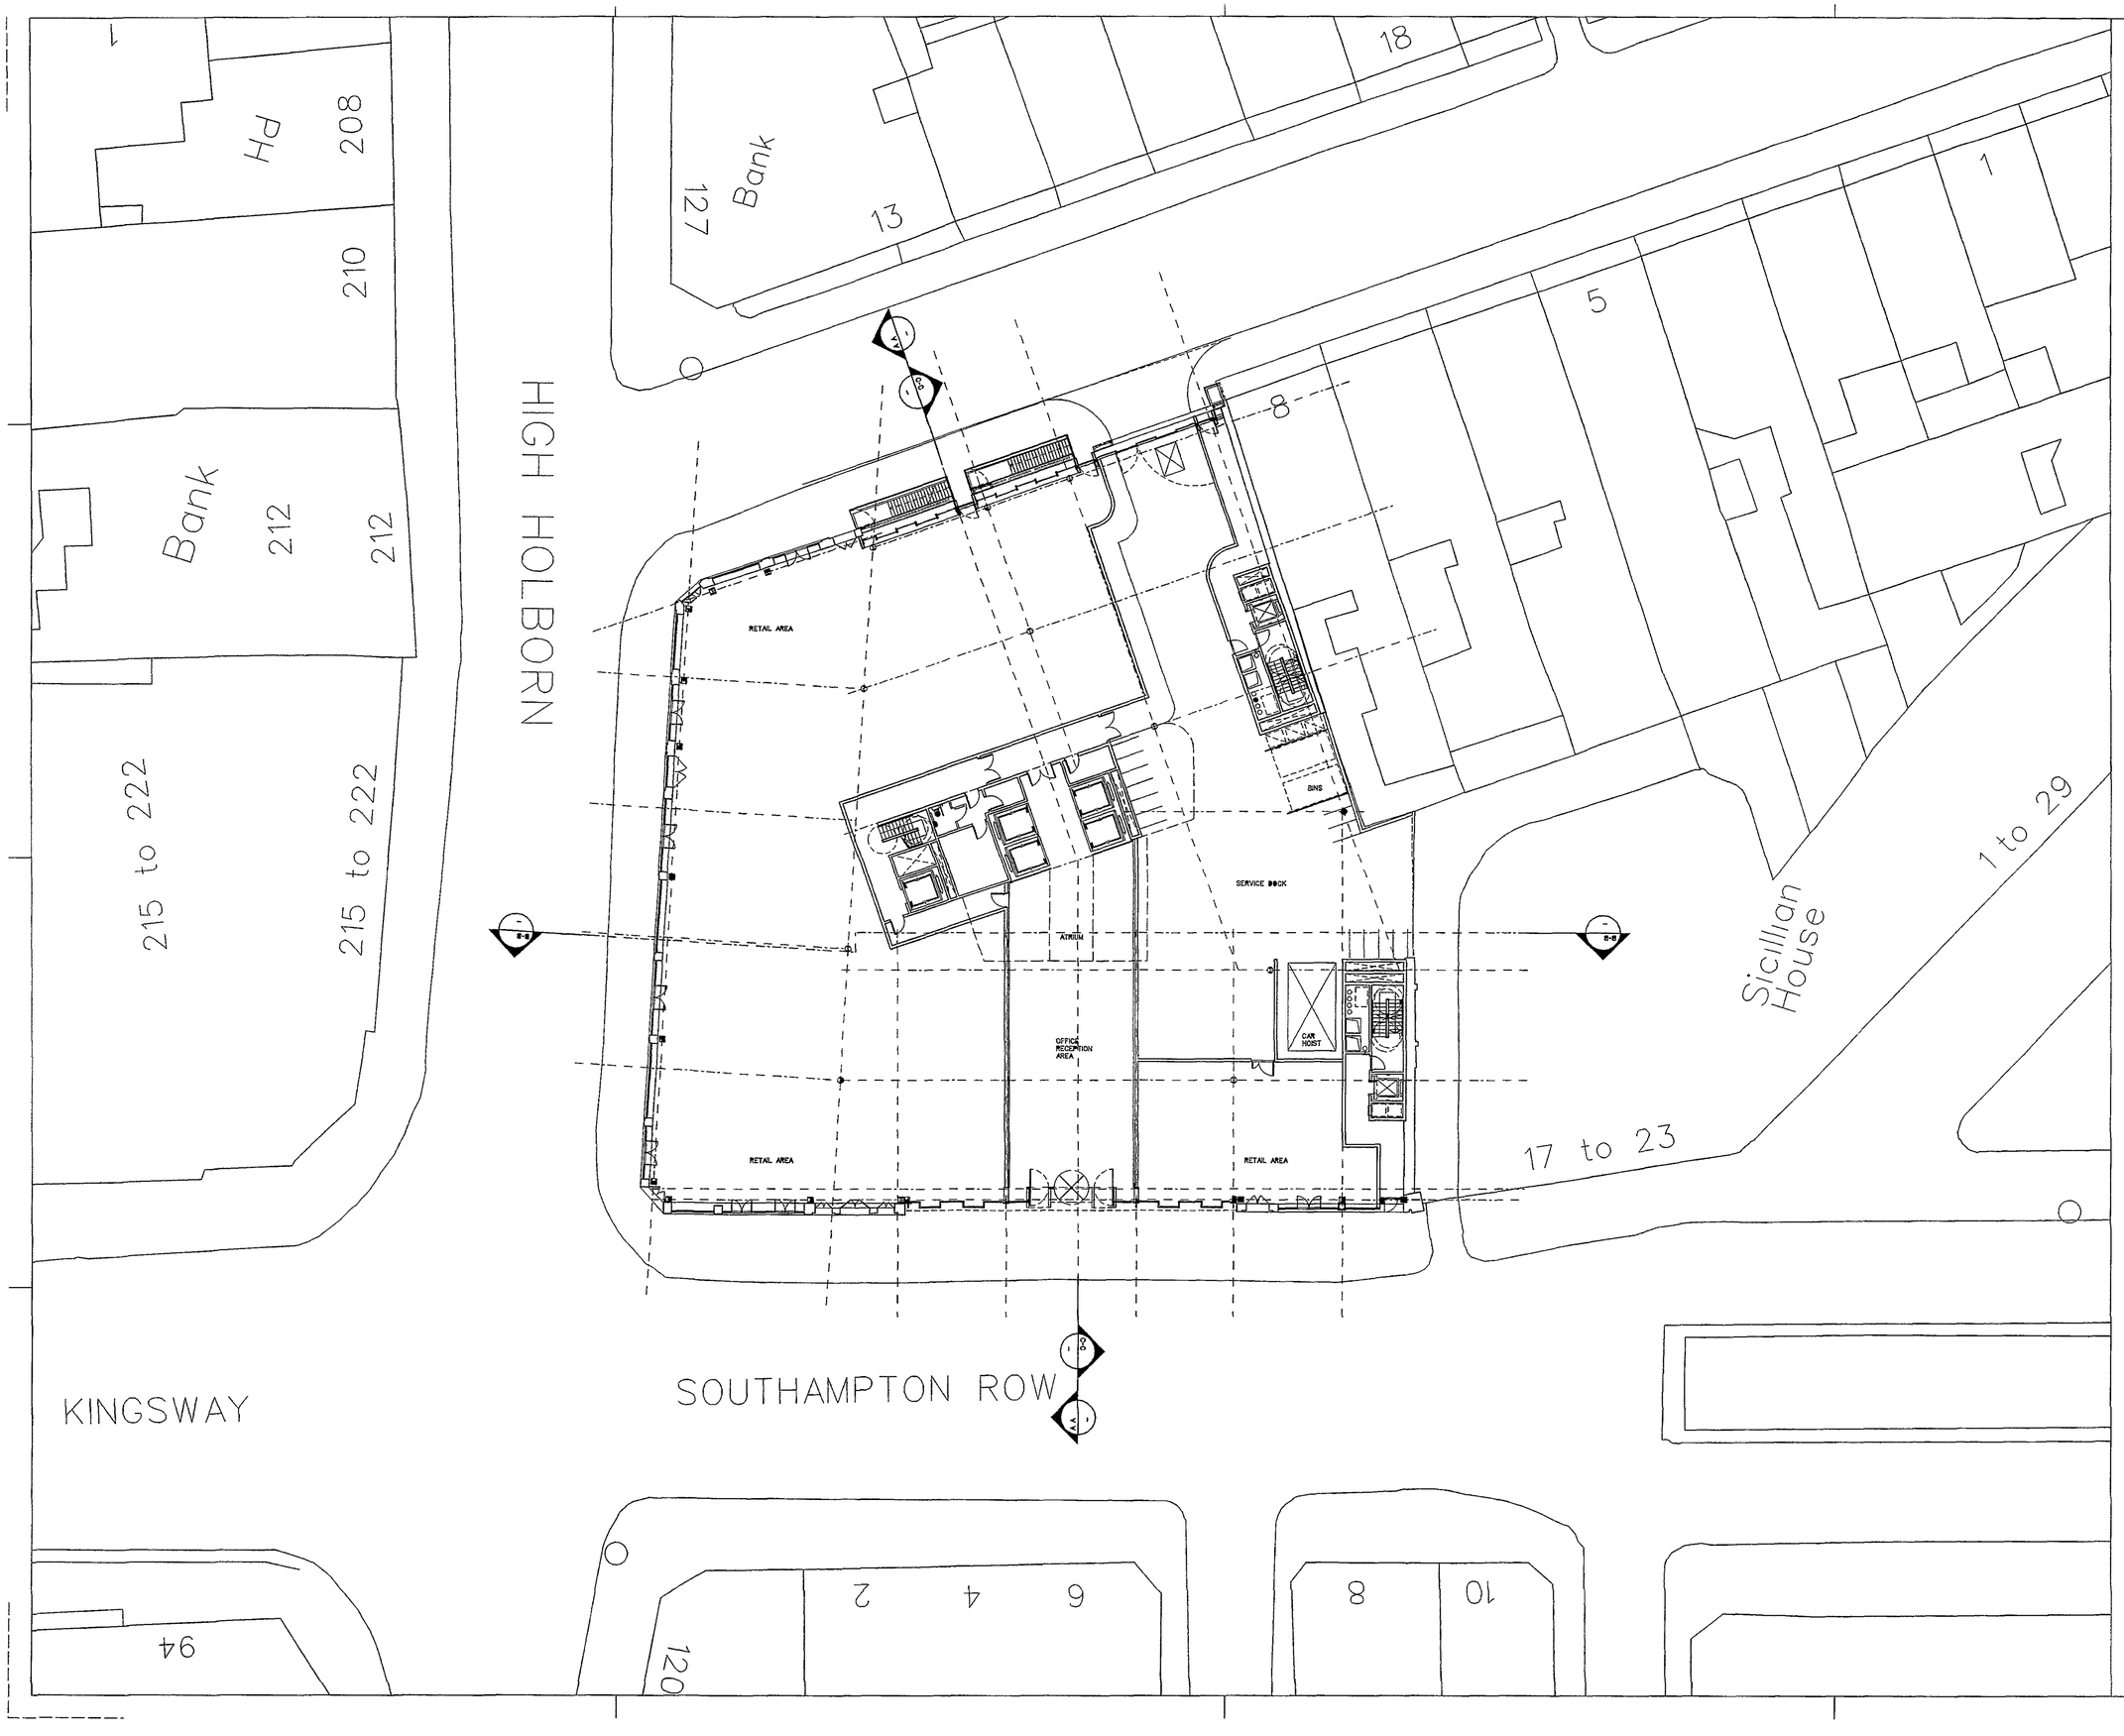

REV	DATE	AMENDMENT
B	/ /	PLANNING ISSUE Carter Rae entrance revised
A	/ /	PLANNING ISSUE
	01/12/03	Design team issue

KEY PLAN

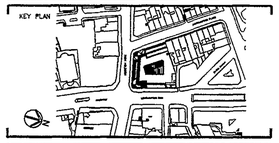

TITLE

125 HIGH HOLBORN
LONDON

LOGO

SHEPPARD ROBSON
ARCHITECTURE URBAN DESIGN PLANNING INTERIORS

LOCATION 77 PARKWAY CAMDEN TOWN LONDON NW1 7PU
PHONE +44 0 20 7504 1700 FAX +44 0 20 7504 1701
WEBSITE www.sheppardrobson.com E-MAIL or mail@sheppardrobson.com

DRAWING

Ground Floor Plan

SCALE	DATE	ORIGINATOR	CHECKED	APPROVED
1:200	--/--/--	CTPS		

STATUS

PLANNING

DRAWING NO	REV
2047_20_241	B

Plotted 04/09/2006

Filename L:\Projects\2000_etc\2047\CAD\export\2006_09\0609

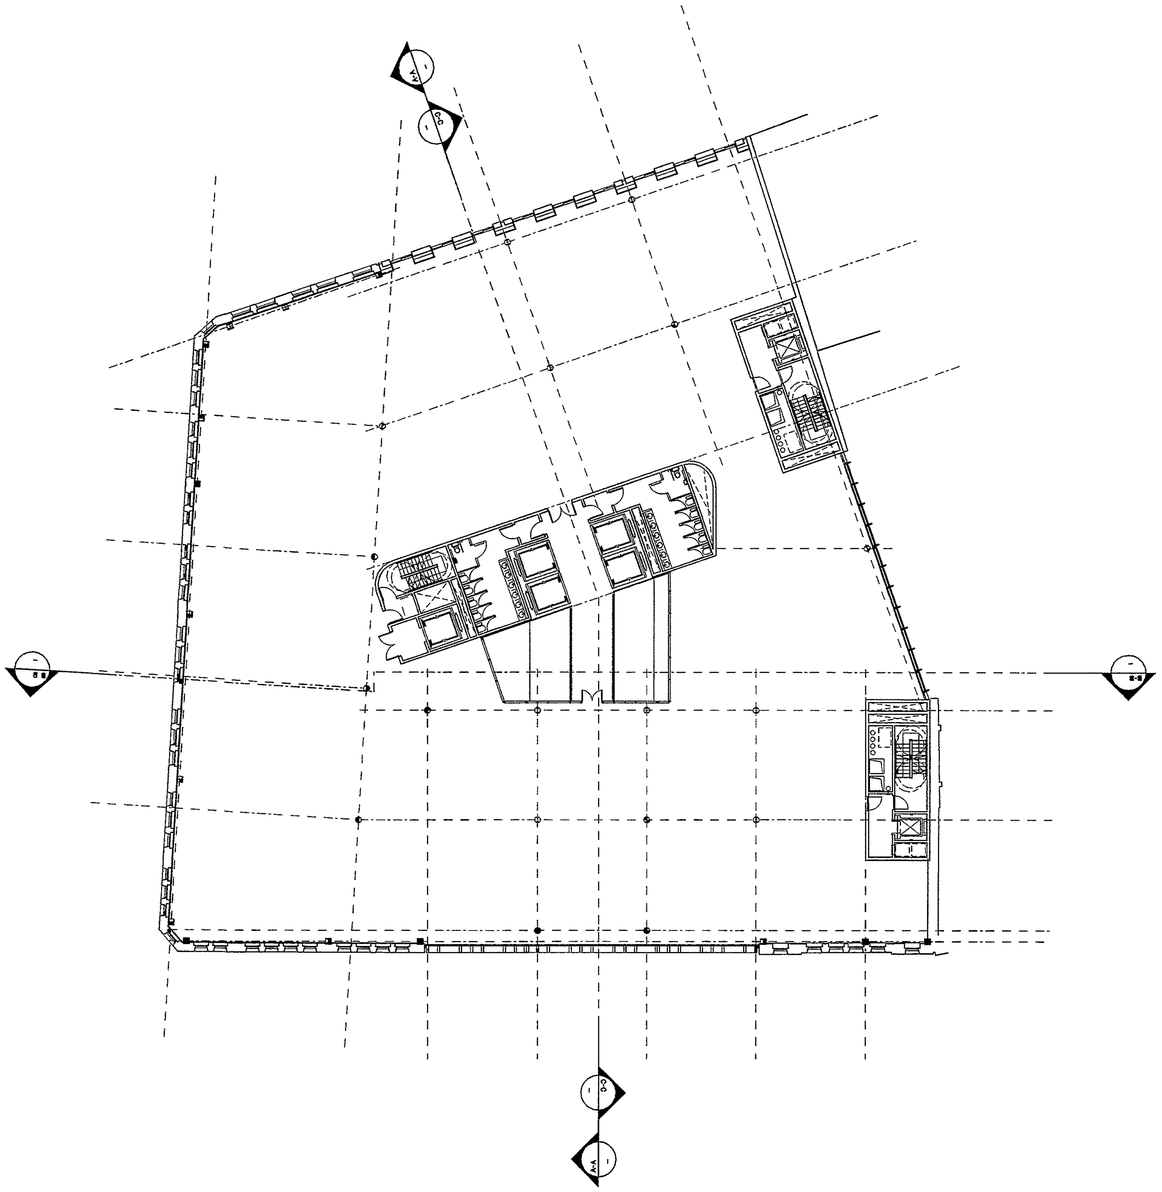

DO NOT SCALE FROM THIS DRAWING
NOTES!

A1

REV	DATE	AMENDMENT
A	--/ /	PLANNING ISSUE
	01/12/03	Design team Issue

KEY PLAN

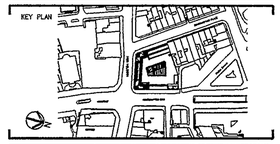

TITLE

125 HIGH HOLBORN
LONDON

LOGO

SHEPPARD ROBSON

ARCHITECTURE URBAN DESIGN PLANNING INTERIORS

LOCATION 77 PARKWAY CAMDEN TOWN LONDON NW1 7PU
PHONE +44 0 20 7504 1700 FAX +44 0 20 7504 1701
WEBSITE www.sheppardrobson.com E-MAIL sr.mail@sheppardrobson.com

DRAWING

1st Floor Plan

SCALE	DATE	ORIGINATOR	CHECKED	APPROVED
1:200	-/- /--	CTPS		

STATUS

PLANNING

DRAWING No.	REV
2047_20_242	A

Plotted 04/09/2006

Filename L:\Projects\2000_etc\2047\CAD\export\2006_09\0609

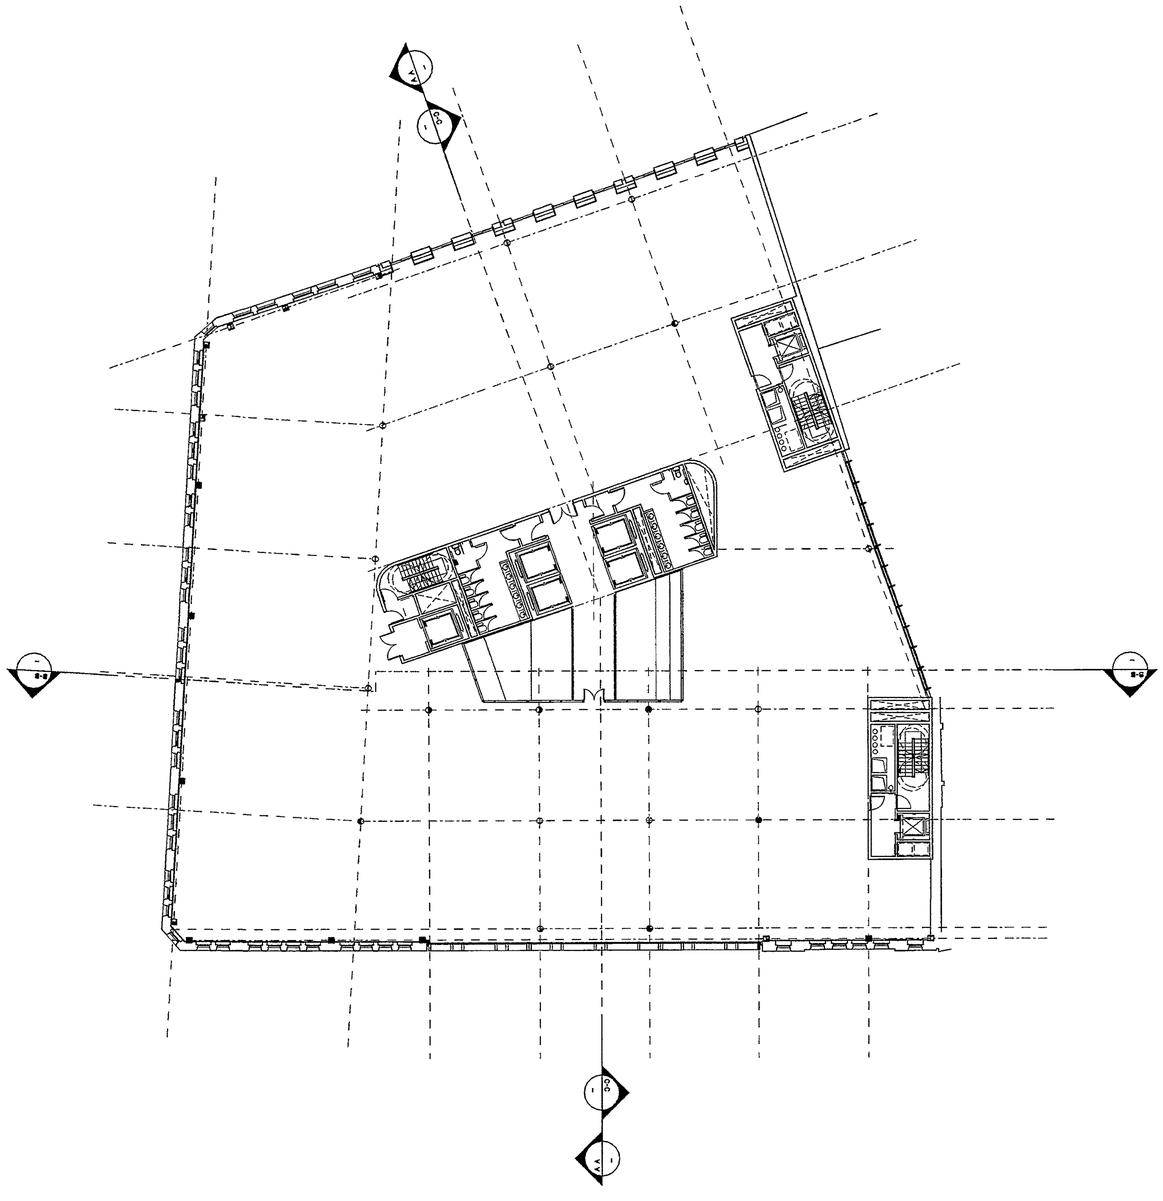

DO NOT SCALE FROM THIS DRAWING
NOTES:

A1

REV	DATE	AMENDMENT
A	/ /	PLANNING ISSUE
	01/12/03	Design team issue

KEY PLAN

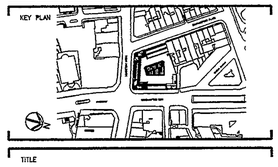

TITLE

125 HIGH HOLBORN
LONDON

LOGO

SHEPPARD ROBSON

ARCHITECTURE URBAN DESIGN PLANNING INTERIORS

LOCATION 77 PARKWAY CAMDEN TOWN LONDON NW1 7PU
PHONE 44 0 20 7504 1700 FAX +44 0 20 7504 1701
WEBSITE www.sheppardrobson.com E-MAIL sr.mail@sheppardrobson.com

DRAWING

2ndFloor Plan

SCALE	DATE	ORIGINATOR	CHECKED	APPROVED
1:200	- / -/ -	CTPS		

STATUS

PLANNING

DRAWING No. 2047_20_243 REV A

Plotted 04/09/2006

Filename L:\Projects\2000_etc\2047\CAD\export\2006_09\0609

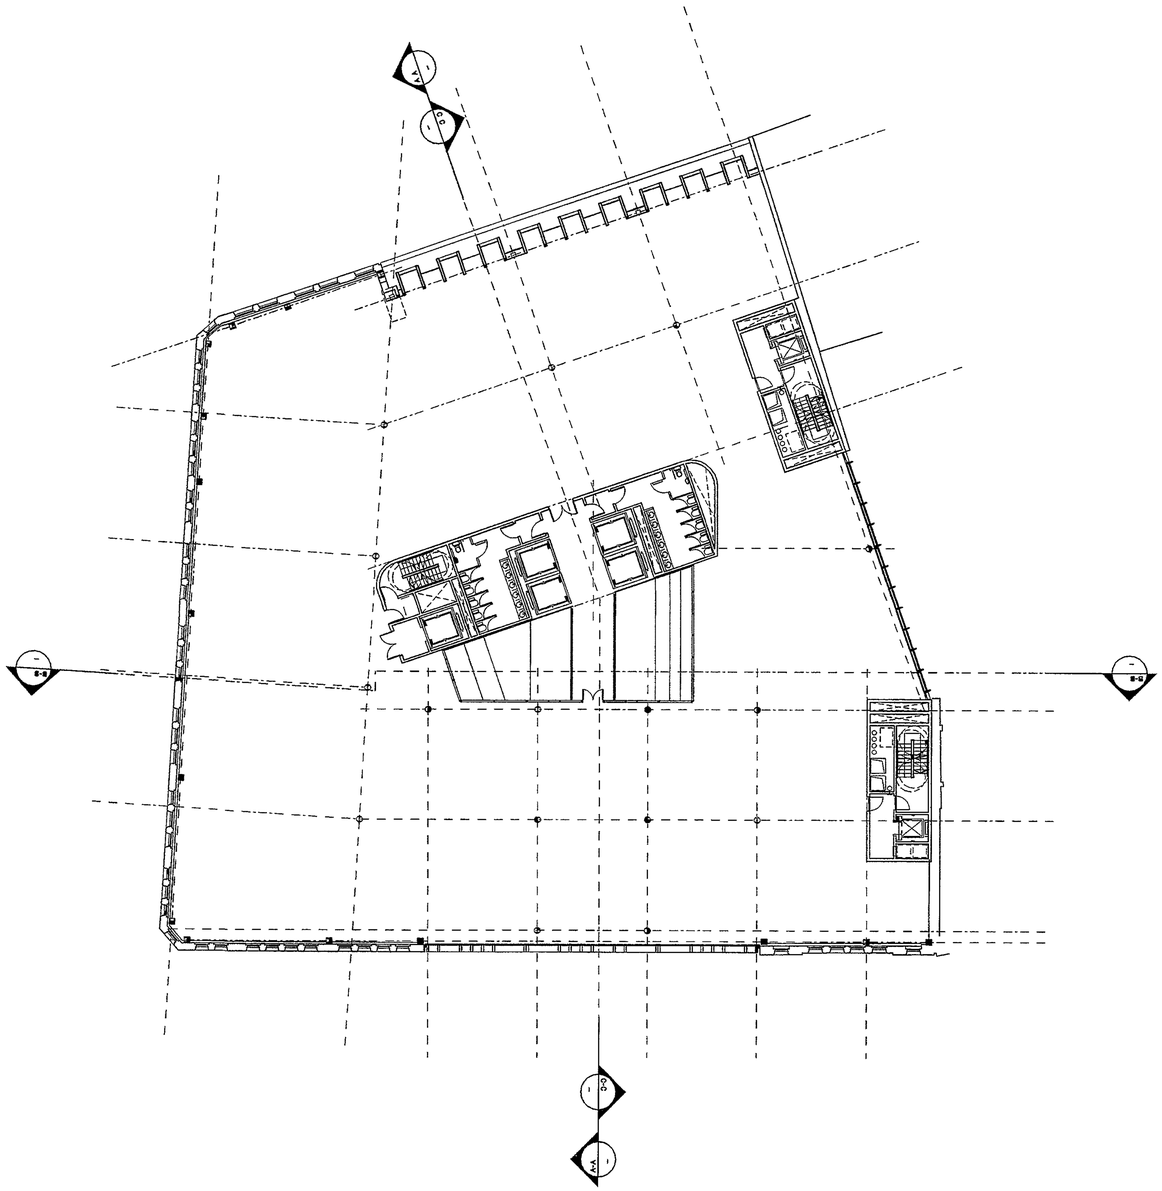

DO NOT SCALE FROM THIS DRAWING
NOTES-

A1

REV	DATE	AMENDMENT
A	/ /	PLANNING ISSUE
-	01/12/03	Design team issue

KEY PLAN

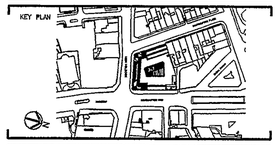

TITLE

125 HIGH HOLBORN
LONDON

LOGO

SHEPPARD ROBSON
ARCHITECTURE URBAN DESIGN PLANNING INTERIORS
LOCATION 77 PARKWAY CAMDEN TOWN LONDON NW1 7PU
PHONE +44 0 20 7504 1700 FAX +44 0 20 7504 1701
WEBSITE www.sheppardrobson.com E-MAIL cr.mail@sheppardrobson.com

DRAWING

3rd Floor Plan

SCALE	DATE	ORIGINATOR	CHECKED	APPROVED
1:200	-/- / -	CTPS		

STATUS

PLANNING

DRAWING NO. | REV

2047_20_244 | A

Plotted 04/09/2006

Filename L:\Projects\2000_etc\2047\CAD\export\2006_09\0609

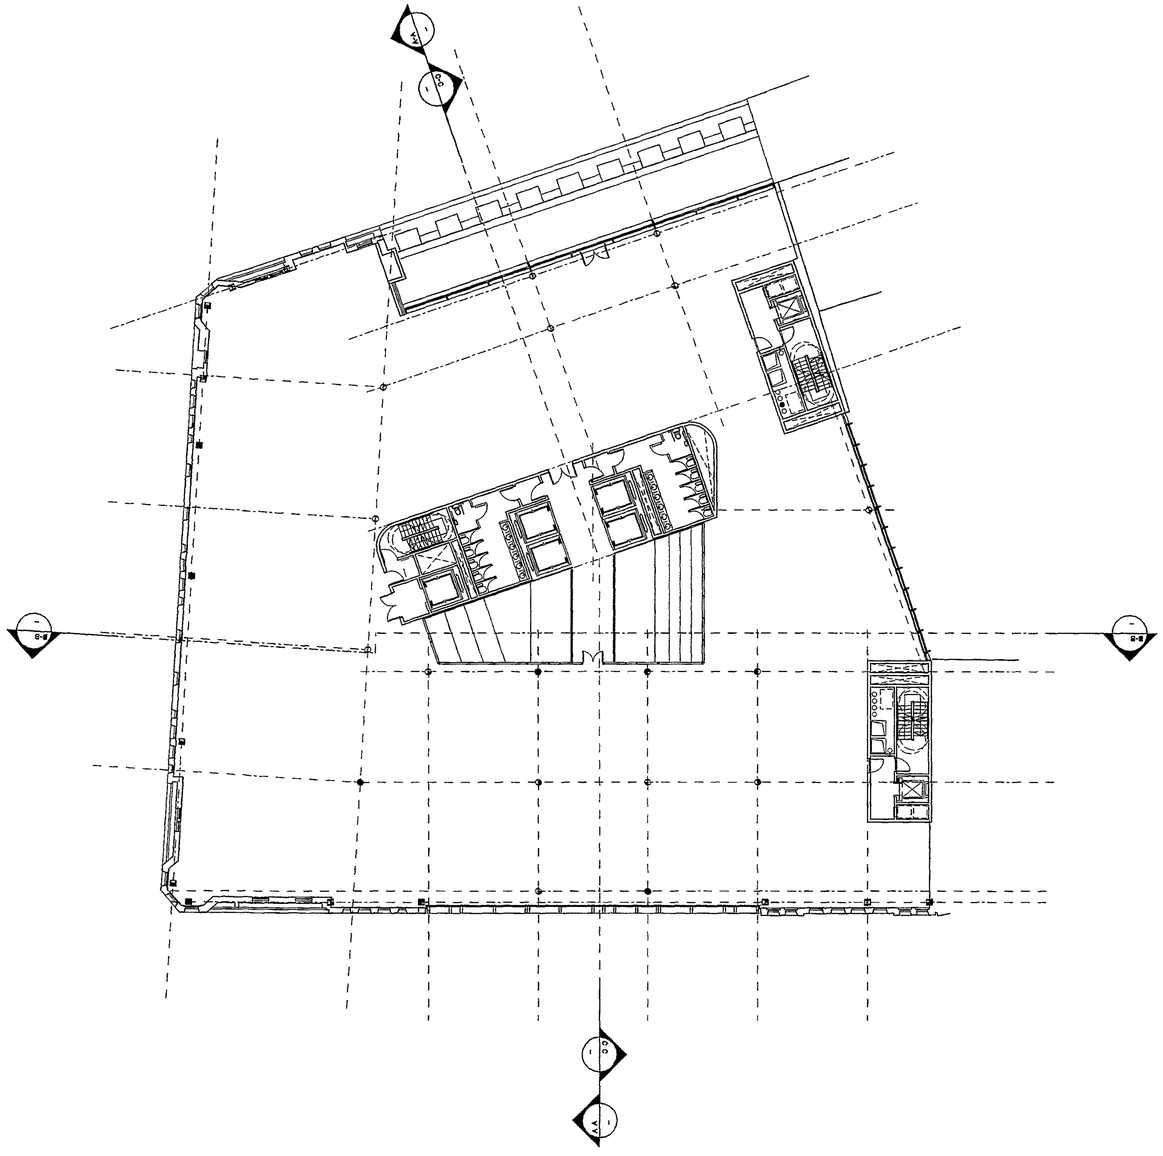

DO NOT SCALE FROM THIS DRAWING
NOTES:

A1

REV	DATE	AMENDMENT
A	/ -/	PLANNING ISSUE
-	01/12/03	Design team issue

KEY PLAN

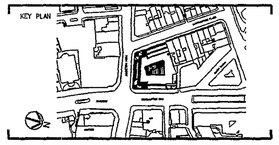

TITLE

125 HIGH HOLBORN
LONDON

LOGO

SHEPPARD ROBSON

ARCHITECTURE URBAN DESIGN PLANNING INTERIORS

LOCATION 77 PARKWAY CAMDEN TOWN LONDON NW1 7PU
PHONE 44 0 20 7504 1700 FAX +44 0 20 7504 1701
WEBSITE www.sheppardrobson.com E-MAIL sr.mail@sheppardrobson.com

DRAWING

4th Floor Plan

SCALE	DATE	ORIGINATOR	CHECKED	APPROVED
1:200	- /--/-	CTPS		

STATUS

PLANNING

DRAWING NO.	REV
2047_20_245	A

Plotted 04/09/2006

Filename L:\Projects\2000_etc\2047\CAD\export\2006_09\0609

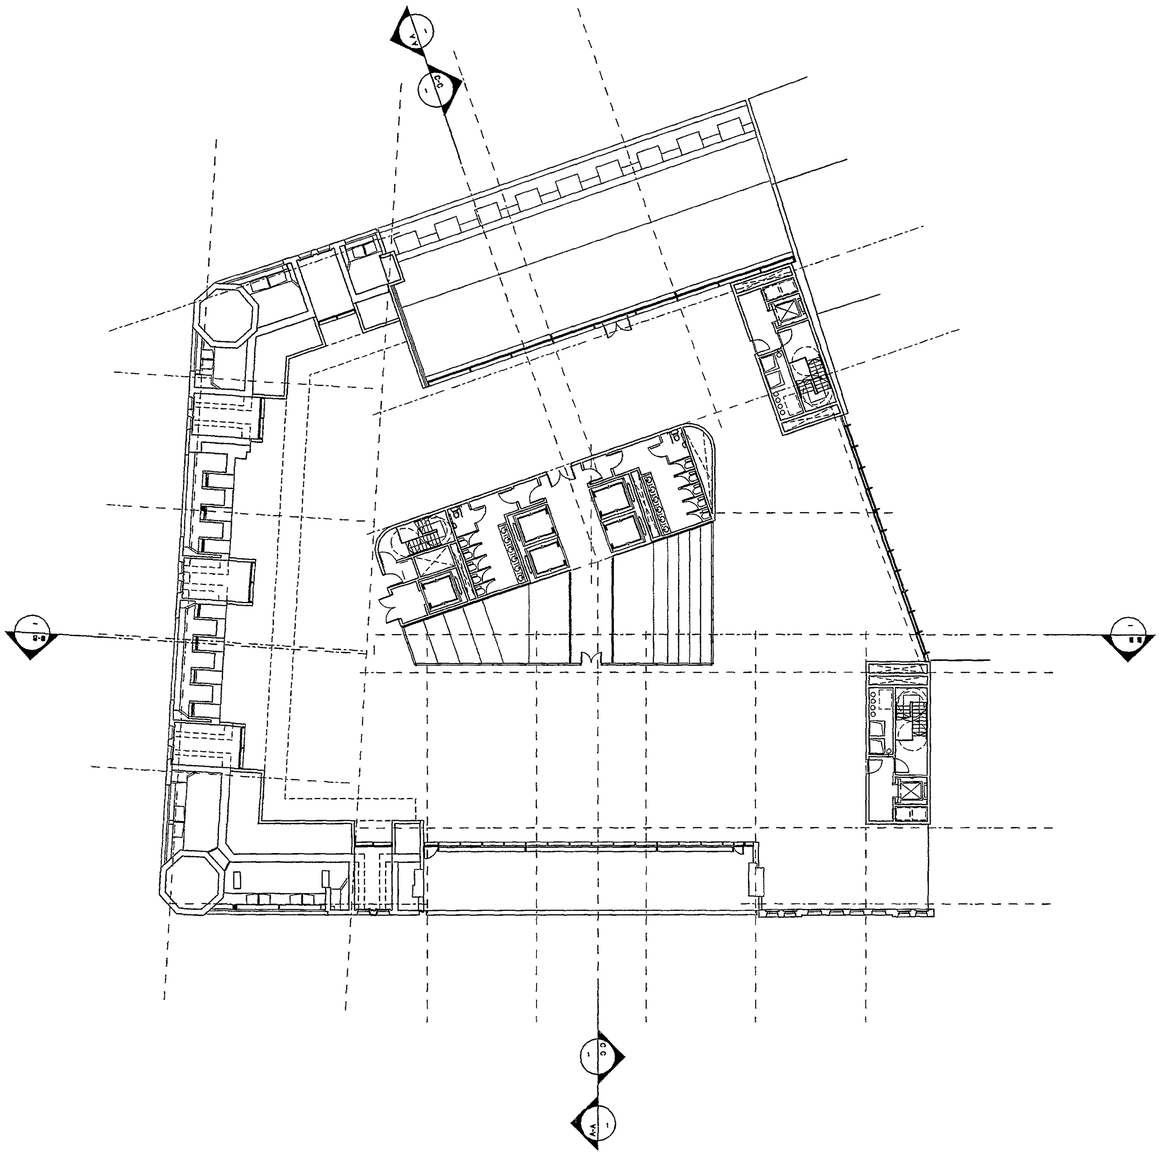

DO NOT SCALE FROM THIS DRAWING
NOTES.

A1

REV	DATE	AMENDMENT
A	-/-/	PLANNING ISSUE
	01/12/03	Design team issue

KEY PLAN

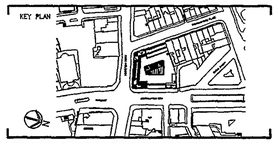

TITLE

125 HIGH HOLBORN
LONDON

LOGO

SHEPPARD ROBSON

ARCHITECTURE URBAN DESIGN PLANNING INTERIORS

LOCATION 77 PARKWAY CAMDEN TOWN LONDON NW1 7PU
PHONE 44 0 20 7504 1700 FAX +44 0 20 7504 1701
WEBSITE www.sheppardrobson.com E-MAIL sr.mail@sheppardrobson.com

DRAWING

5th Floor Plan

SCALE	DATE	ORIGINATOR	CHECKED	APPROVED
1:200	--/--/--	CTPS		

STATUS

PLANNING

DRAWING NO. 2047_20_246 REV A

Plotted 04/09/2006

Filename L:\Projects\2000_etc\20471\CAD\export\2006_09\0609

DO NOT SCALE FROM THIS DRAWING
NOTES:

A1

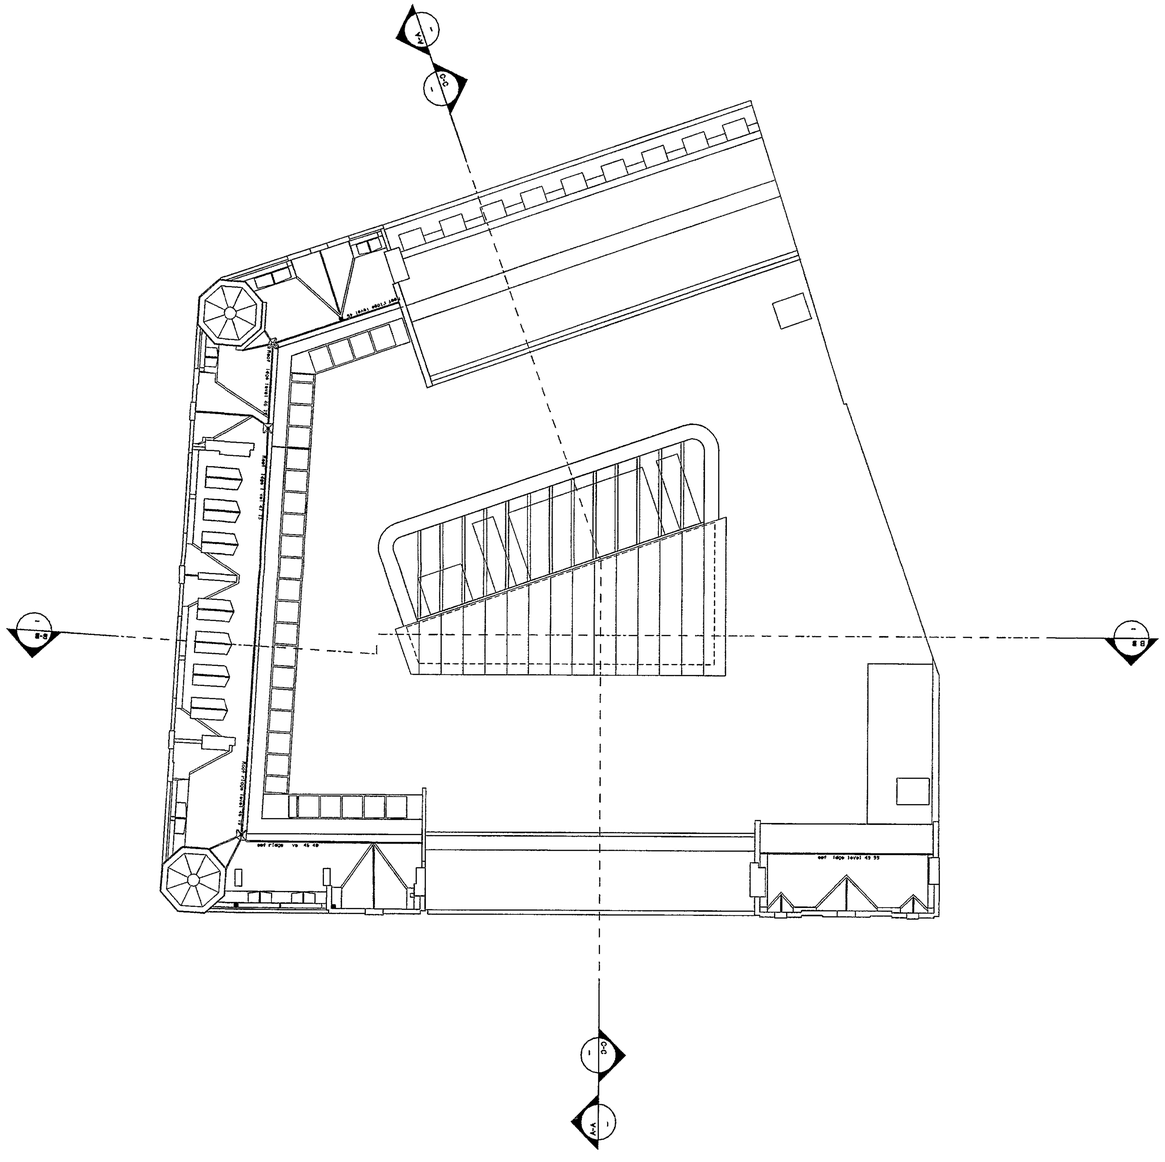

REV	DATE	AMENDMENT
B	09/03/05	PLANNING ISSUE N.B. name changed from sixth floor plan'
A	/ /	
	01/12/03	Design team issue

KEY PLAN

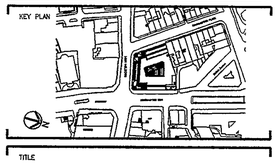

TITLE

125 HIGH HOLBORN
LONDON

LOGO

SHEPPARD ROBSON

ARCHITECTURE URBAN DESIGN PLANNING INTERIORS

LOCATION 77 PARKWAY CAMDEN TOWN LONDON NW1 7PU
PHONE 44 0 20 7504 1700 FAX +44 0 20 7504 1701
WEBSITE www.sheppardrobson.com E-MAIL st.mail@sheppardrobson.com

DRAWING

Roof Plan

SCALE	DATE	ORIGINATOR	CHECKED	APPROVED
1:200	-/- /	CTPS		

STATUS

PLANNING

DRAWING NO	REV
2047_20_247	B

Plotted 04/09/2006

Filename L:\Projects\2000_etc\2047\CAD\export\2006_09\0609

DO NOT SCALE FROM THIS DRAWING
NOTES-

A1

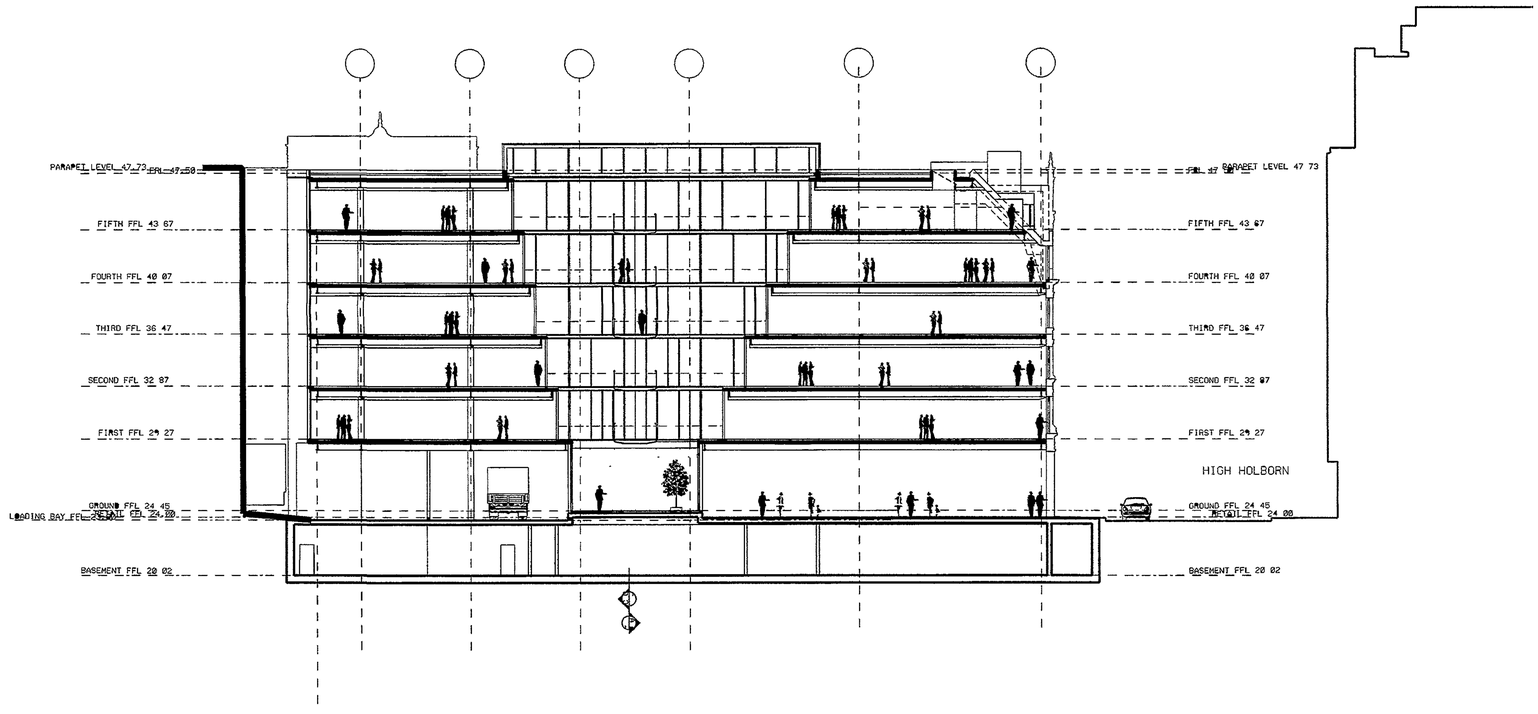

REV	DATE	AMENDMENT
B	-/ /	PLANNING ISSUE
A	/ /	Atrium roof revised consultants issue

KEY PLAN

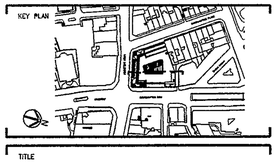

TITLE

125 HIGH HOLBORN
LONDON

LOGO

SHEPPARD ROBSON
ARCHITECTURE URBAN DESIGN PLANNING INTERIORS

LOCATION 77 PARKWAY CAMDEN TOWN LONDON NW1 7PU
PHONE +44 0 20 7504 1700 FAX +44 0 20 7504 1701
WEBSITE www.sheppardrobson.com E-MAIL sr.mail@sheppardrobson.com

DRAWING

SECTION B-B

SCALE	DATE	ORIGINATOR	CHECKED	APPROVED
1:200	/--/--	CTPS		

STATUS

PLANNING

DRAWING NO.	REV
2047_20_251	B

Plotted 04/09/2006

Filename L:\Projects\2000_etc\2047\CAD\export\2006_09\0609

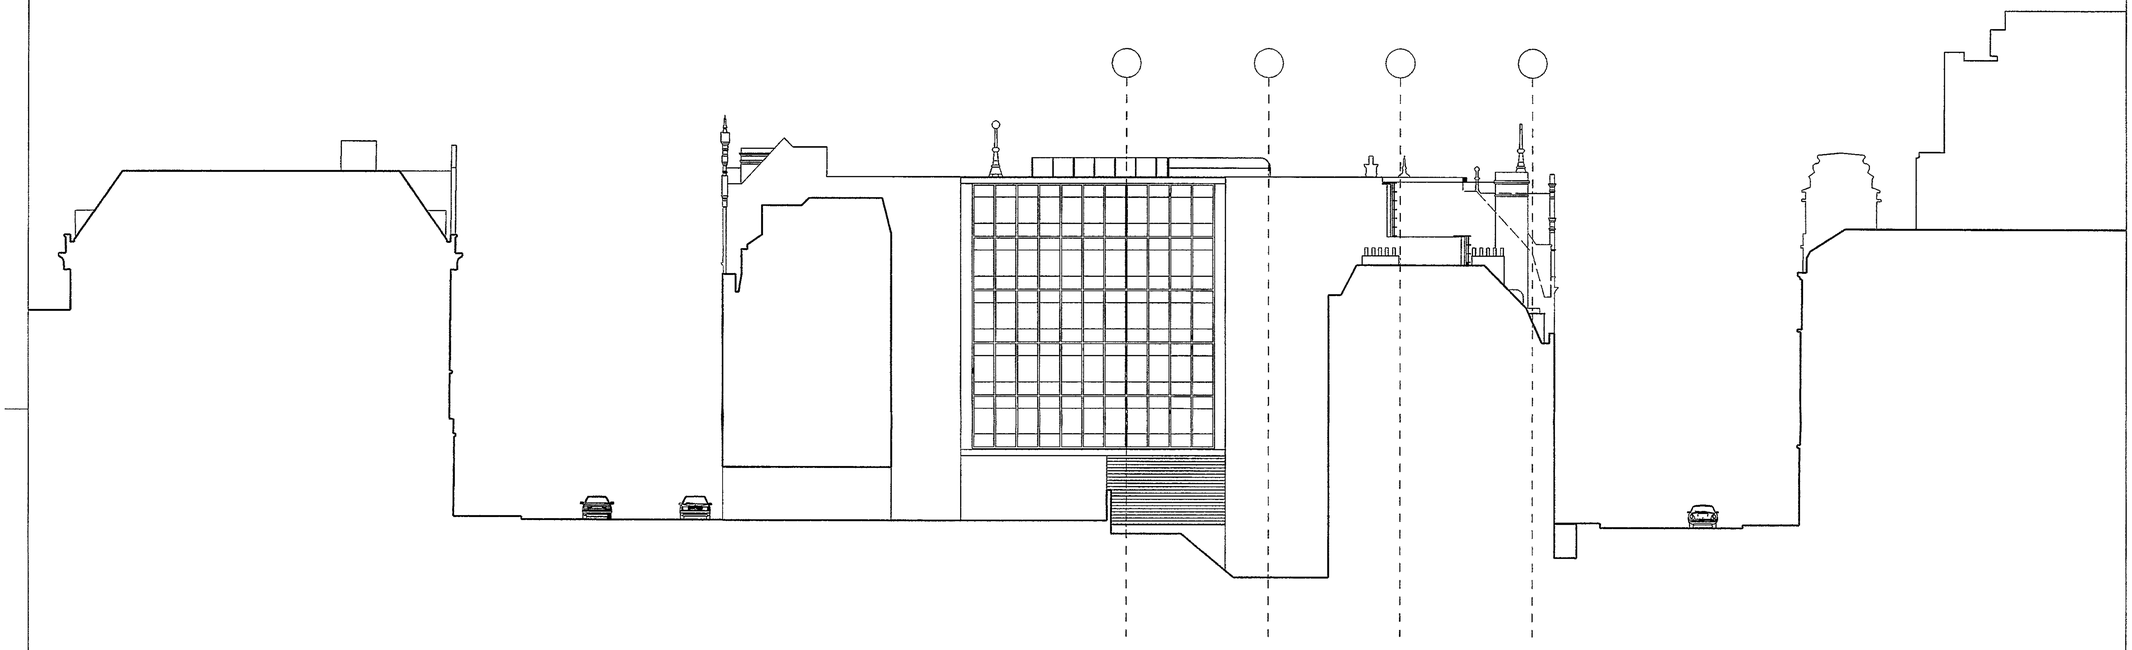

DO NOT SCALE FROM THIS DRAWING
NOTES

A1

REV	DATE	AMENDMENT
A	-/-/-	PLANNING ISSUE

KEY PLAN

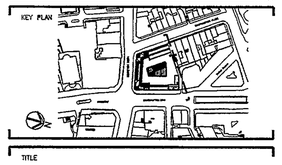

TITLE

125 HIGH HOLBORN
LONDON

LOGO

SHEPPARD ROBSON
ARCHITECTURE URBAN DESIGN PLANNING INTERIORS

LOCATION 77 PARKWAY CAMDEN TOWN LONDON NW1 7PU
PHONE +44 0 20 7504 1700 FAX 44 0 20 7504 1701
WEBSITE www.sheppardrobson.com E-MAIL or mail@ sheppardrobson.com

DRAWING

North Elevation

SCALE	DATE	ORIGINATOR	CHECKED	APPROVED
1:200	08/03/05	CTPS		

STATUS

PLANNING

DRAWING NO.	REV
2047_20_263	A

Plotted 04/09/2006

Filename L:\Projects\2000_etc\2047\CAD\export\2006_09\0609