1 50

ALL LEVELS ARE IN METRES RELATED TO ORDNANCE DATUM LOCATED ON CAMDEN HOUSE INVERNESS STREET (value 28 87m)

sh	sill to head height
fs	floor to sill height
u/s	underside height
t/s	topside height
fb	floorboard direction
conc	concrete
rl	roof light
cup d	cupboard
fp	fireplace
sd	sliding door
svp	soil and vent pipe
rwp	rain water pipe
©	carpet
(3.17)	room height
- - - -	roof slope

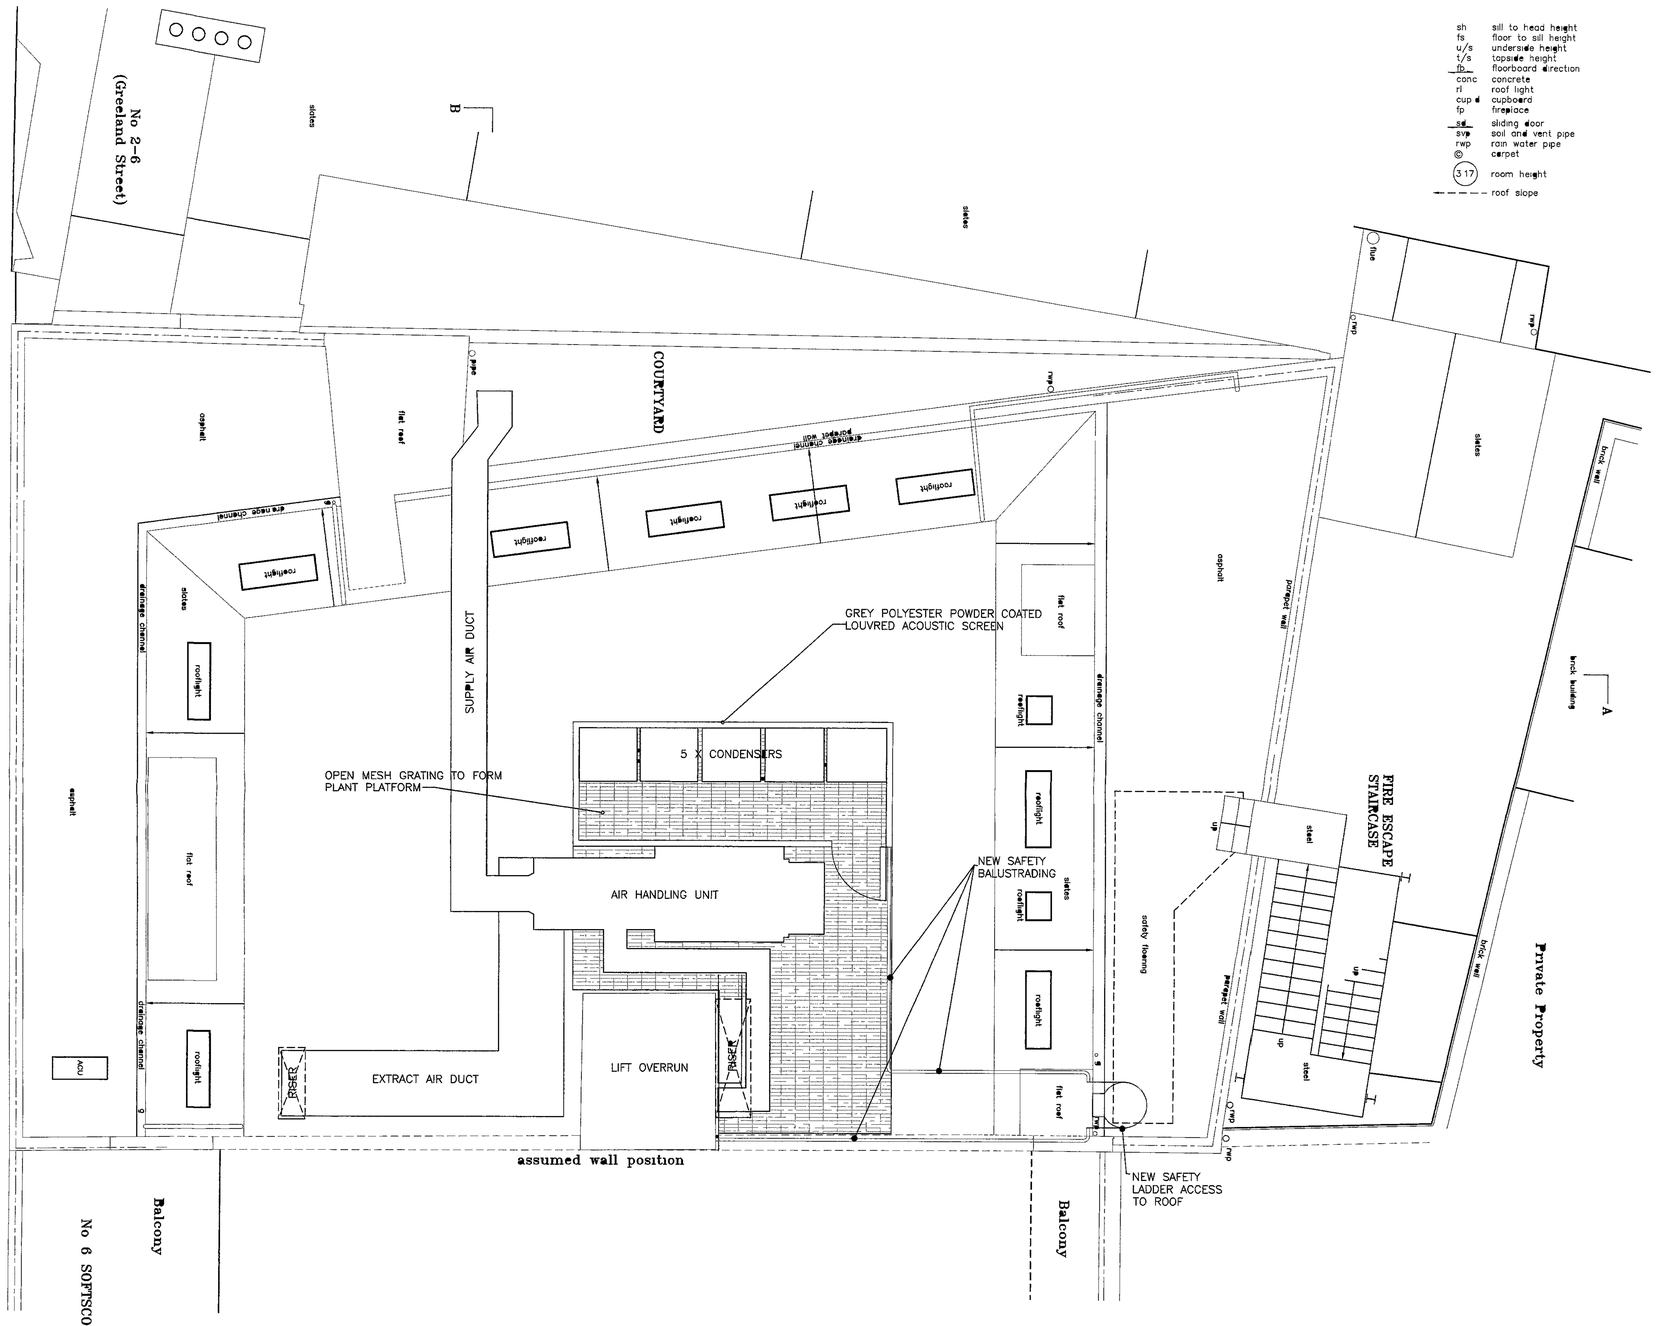

EJAK/MJM

2006/2526/PR1

Foundation architecture ltd

Belsize House, 5-12 Mansfield Street, London NW1 6DU t 0207 383 5211 f 0207 383 5522 e foundationarchitecture@ukonline.co.uk

project: NSPCC, 7-8 GREENLAND PLACE, LONDON, NW1 0AP

title: ROOF PLAN - PROPOSED - PLANT

scale	date	drawn	checked	job no	dwg	rev
1:50@A1	MAY 2006	FAL		369	P105C	A

Do not scale from this drawing. All dimensions to be verified on site.

*Scale is 1 100 at A3

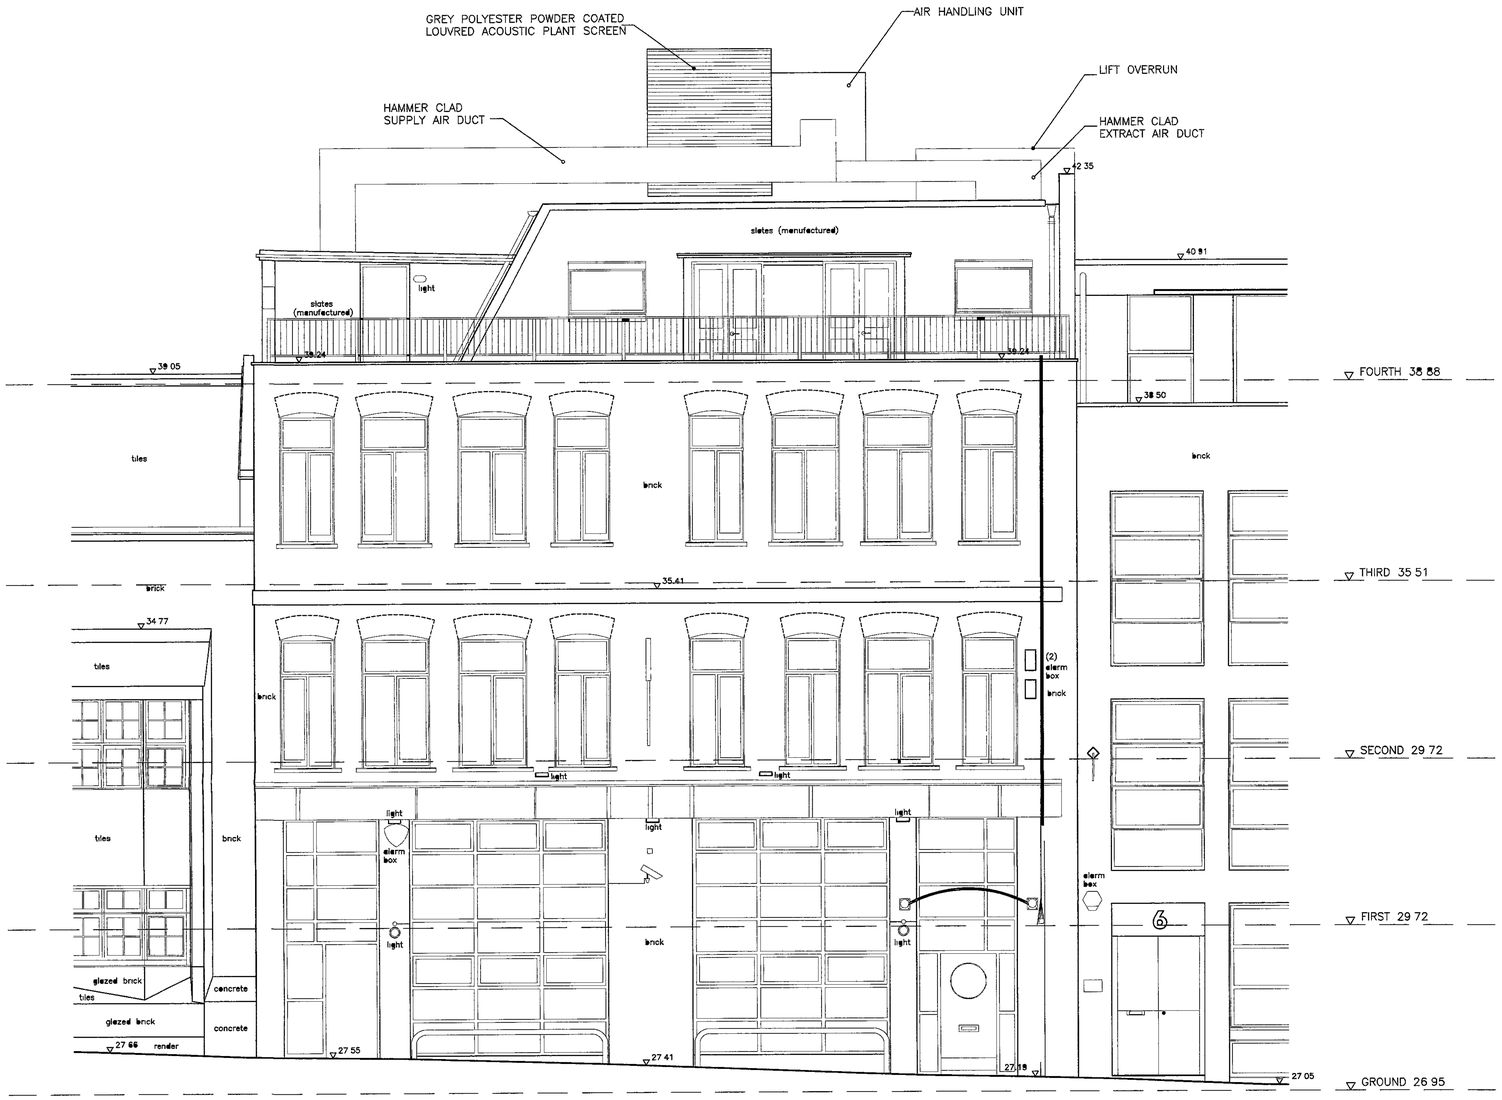

No 2-6 (GREENLAND STREET) GREENLAND PLACE (EAST) ELEVATION SOFTSCOPE

25 00m A O D

2006/2526/PR1

Foundation architecture ltd

Salcus House, 5-12 Mandela Street, Camden NW1 0DU t 0207 383 6281 f 0207 383 5322 e foundationarchitecture@btclinternet.uk

project: NSPCC, 7-8 GREENLAND PLACE, LONDON, NW1 0AP

title: FRONT ELEVATION (N E) PROPOSED PLANT

scale	date	drawn	checked	job #	dwg #	rev
1:50@A1	MAY 2006	FAL		398	P300C	A

Do not scale from this drawing. All dimensions to be verified on site.

*Scale is 1 100 at A3

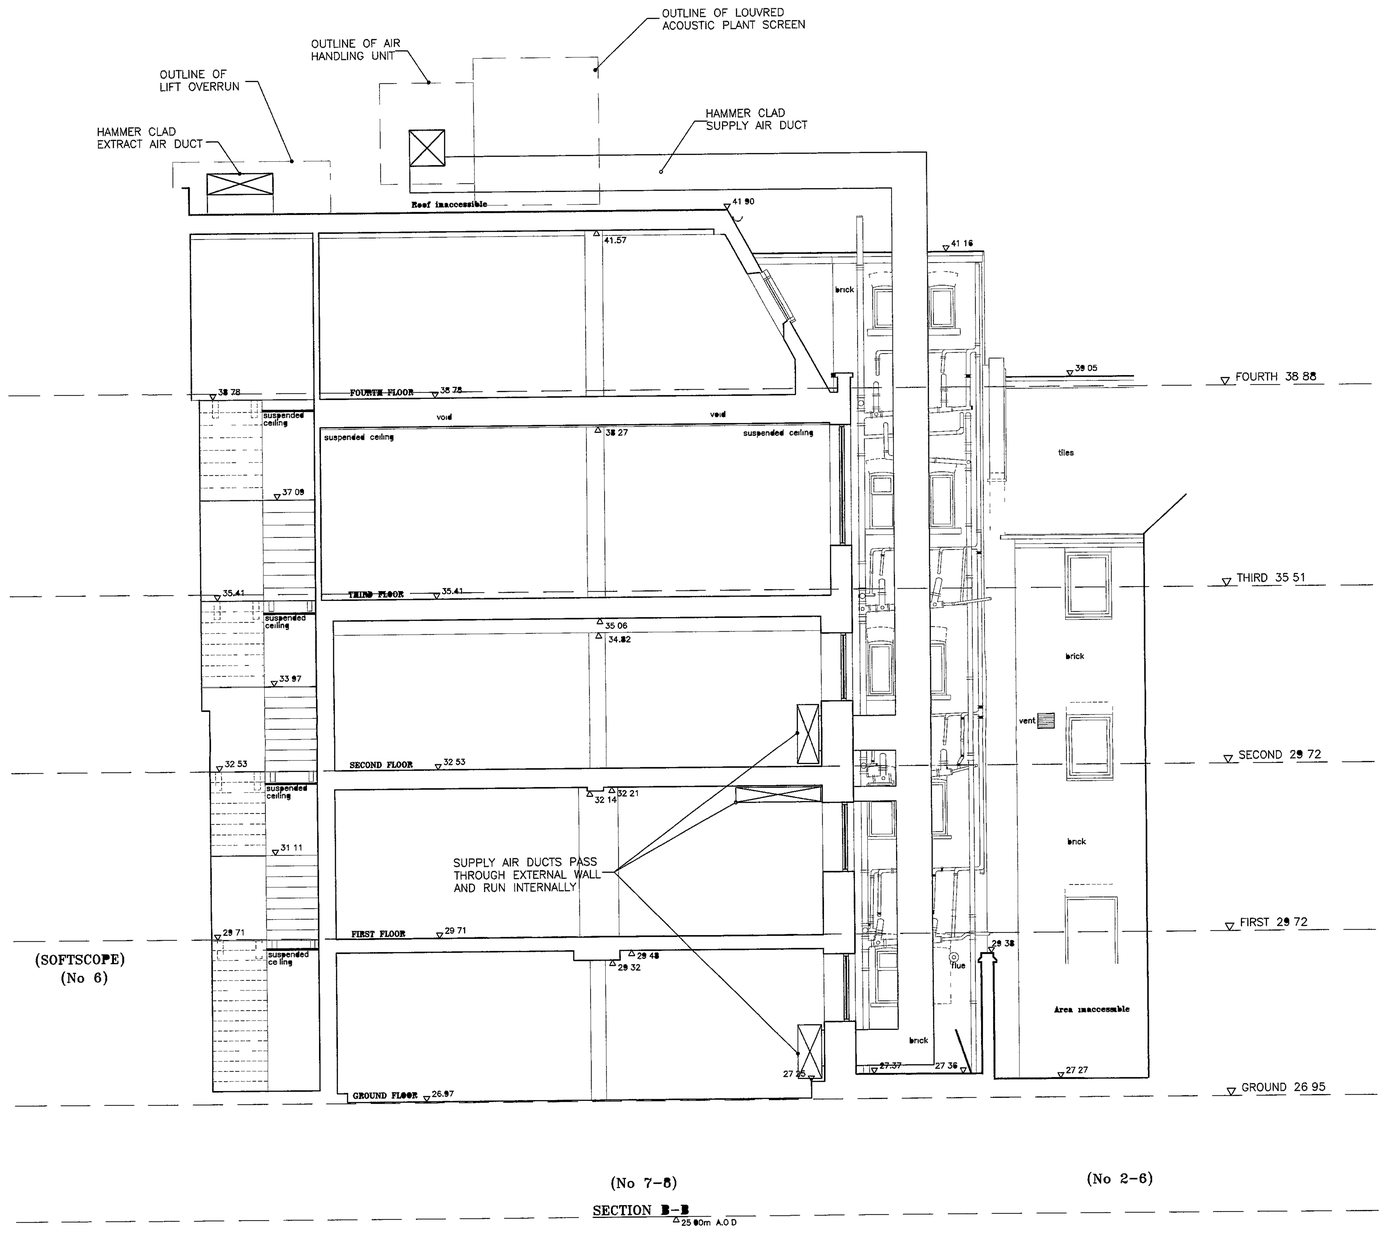

2006 / 2526 / PR1

Foundation architecture ltd

Sebon House, 8 12 Mandela Street, Camden NW1 0DU t 0207 383 5281 f 0207 383 5522 e foundationarchitecture@btconnect.com

project: NSPCC, 7 8 GREENLAND PLACE, LONDON, NW1 0AP

title: SECTION BB PROPOSED PLANT

scale	date	drawn	checked	job no	dwg no	rev
1:50@A1	MAY 2006	FAL		399	P201C	A

Do not scale from this drawing. All dimensions to be verified on site.

*Scale is 1 100 at A3

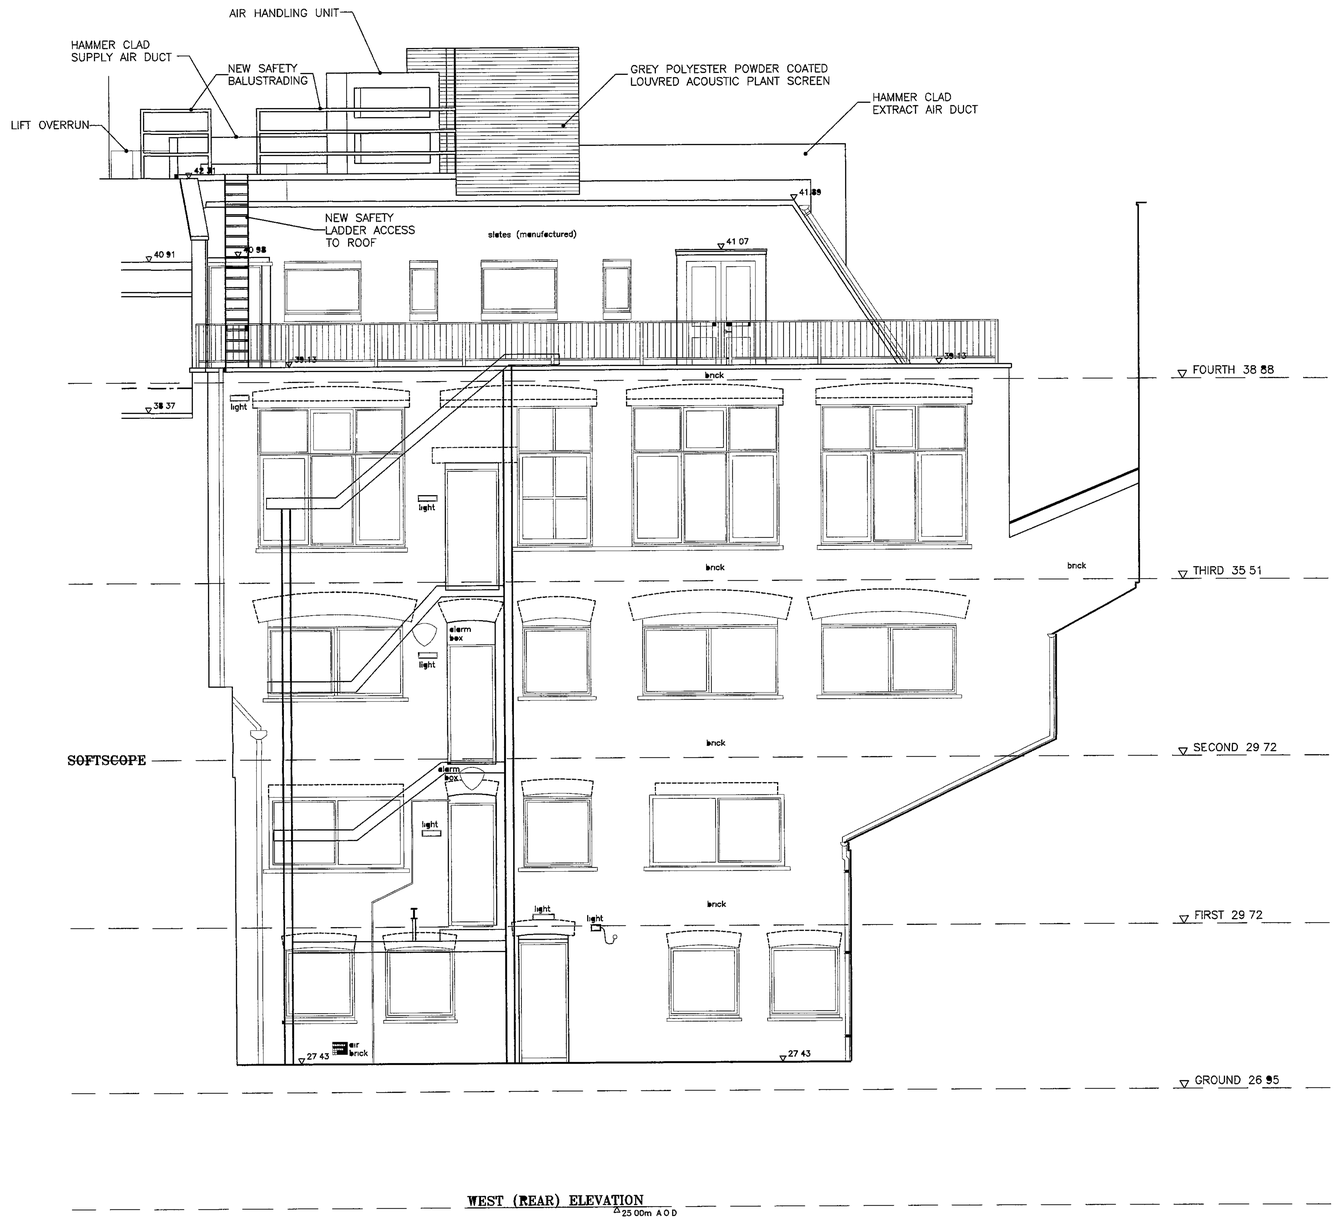

WEST (REAR) ELEVATION

25 00m A O D

2006/2526/PR1

Foundation architecture ltd

Seeus House, 8-12 Manette Street, London NW1 8QU t. 0207 383 5011 f 0207 383 5922 e foundationarchitecture@btinternet.co.uk

project: NSPCC, 7 8 GREENLAND PLACE, LONDON, NW1 0AP

title: REAR ELEVATION (S-W) - EXISTING PLANT

scale	date	drawn	checked	job	dwg	rev
1:50@A1	MAY 2006	FAL		369	P301C	A

Do not scale from this drawing. All dimensions to be verified on site

*Scale is 1.100 at A3

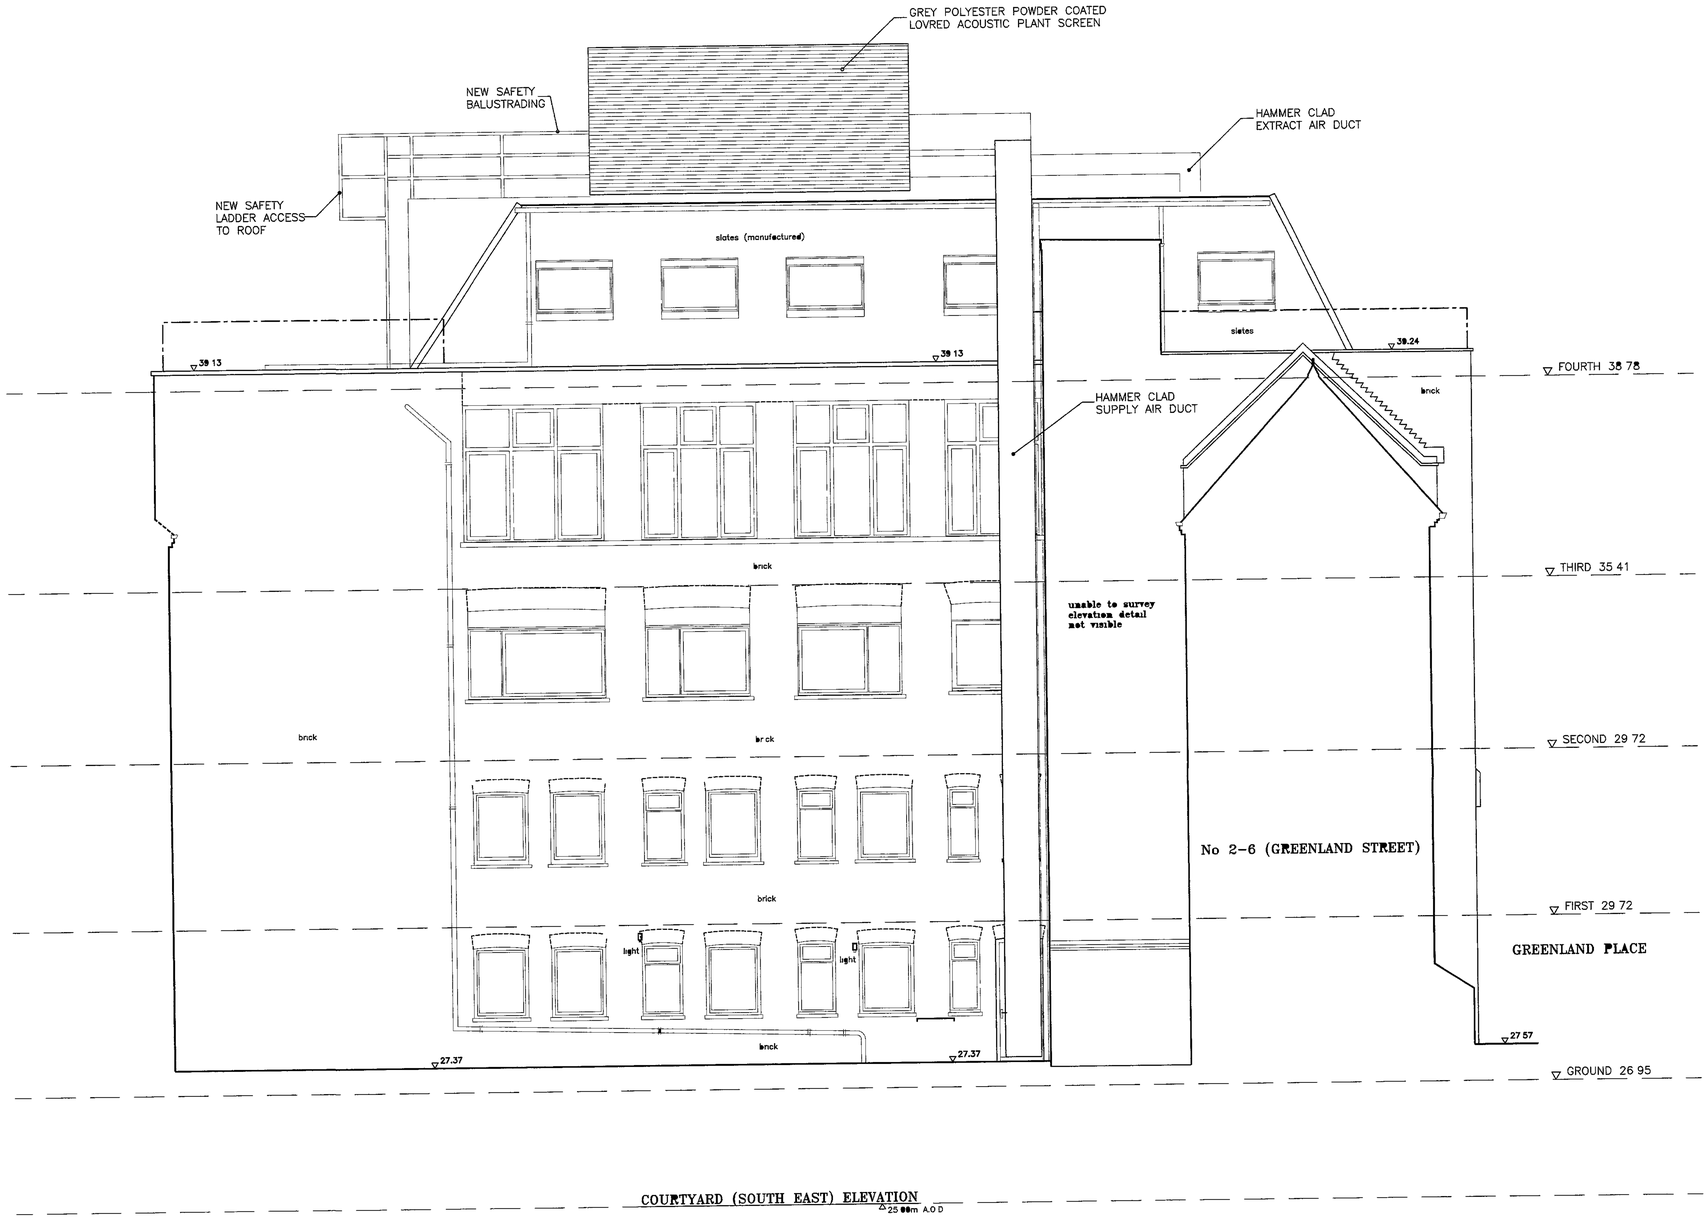

2006/2526/PR1

Foundation architecture ltd

Belco House, 5-13 Mandela Street, London NW1 0DU t. 0207 383 3311 f. 0207 383 0322 e. foundationarchitecture@yahoo.co.uk

project: NSPCC, 7 8 GREENLAND PLACE, LONDON, NW1 0AP

title: SIDE ELEVATION (S W) - PROPOSED PLANT

scale	date	drawn	checked	job	dwg no	rev
1:50@A1	MAY 2006	FAL		368	P302C	A

Do not scale from this drawing. All dimensions to be verified on site.

*Scale is 1 100 at A3