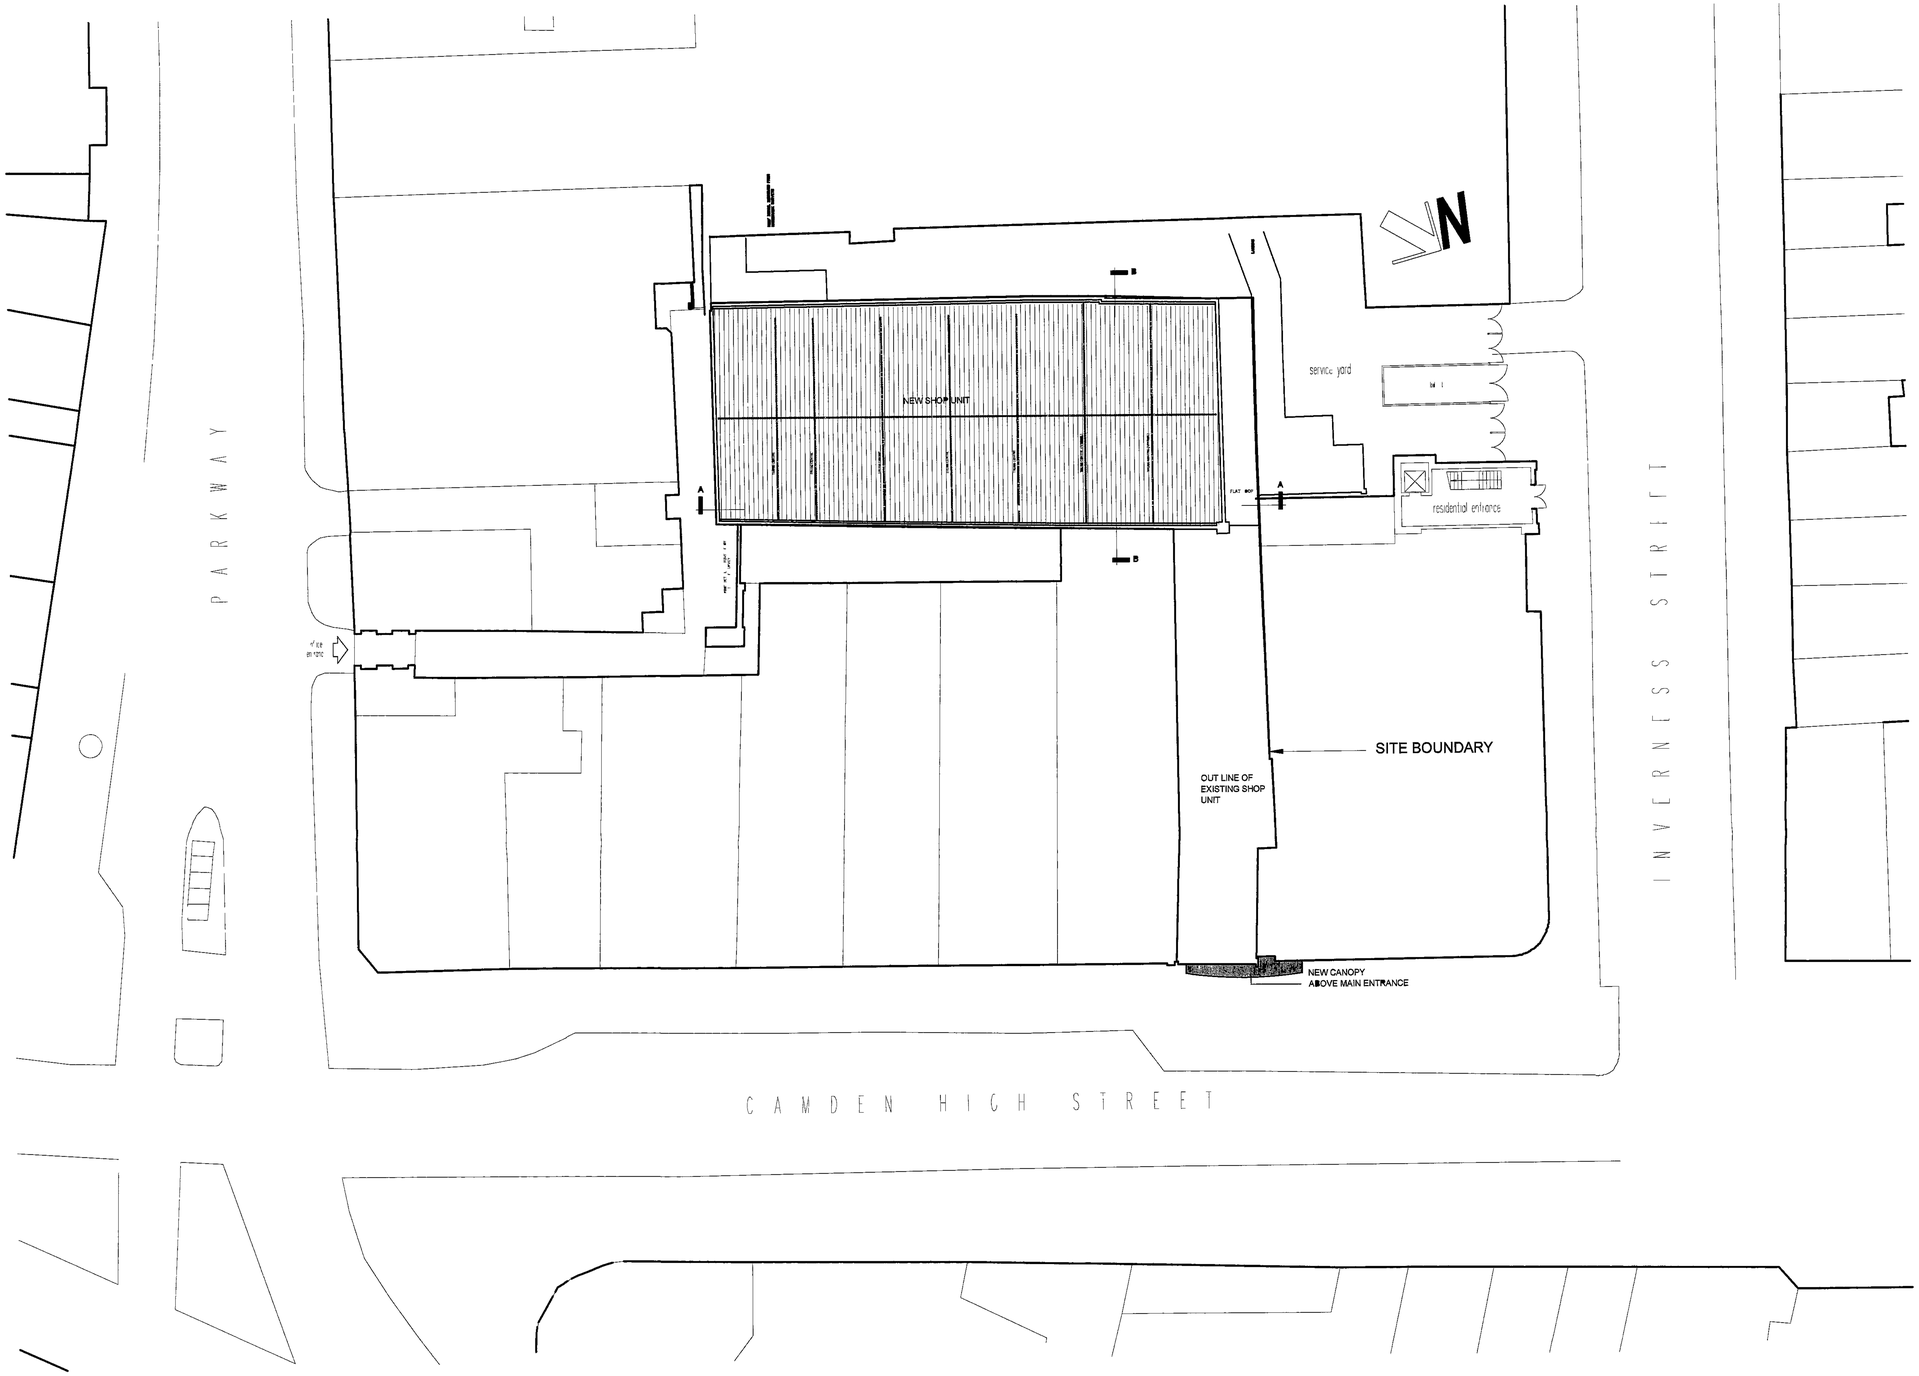

SITE PLAN
1 200

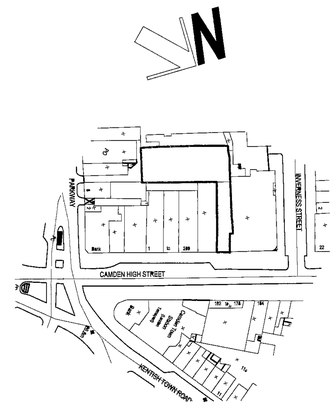

SITE LOCATION PLAN
1 1250

LONDON BOROUGH OF CAMDEN
ENVIRONMENT DEPT
11 SEP 2006
RECEIVED

REV	DATE	DESCRIPTION	CHECKED
A	Sep 06	Site location plan added	

A S E Partnership
68 Bridge Road East
Welwyn Garden City
Herts AL7 1JU

tel 01707-383971
fax 01707 383969
e mail info@a-s-e co uk

PLAZA VENUE 211
CAMDEN HIGH STREET

Drawing Title:
SITE LOCATION PLAN AS PROPOSED

Drawn By:	ALI	Date:	1 200 1 1250	Date:	AUG 2006
Status:	PLANNING			Issued:	
Drawing No:	1316-SK-100			Revision:	A

FRONT ELEVATION

SIDE ELEVATION

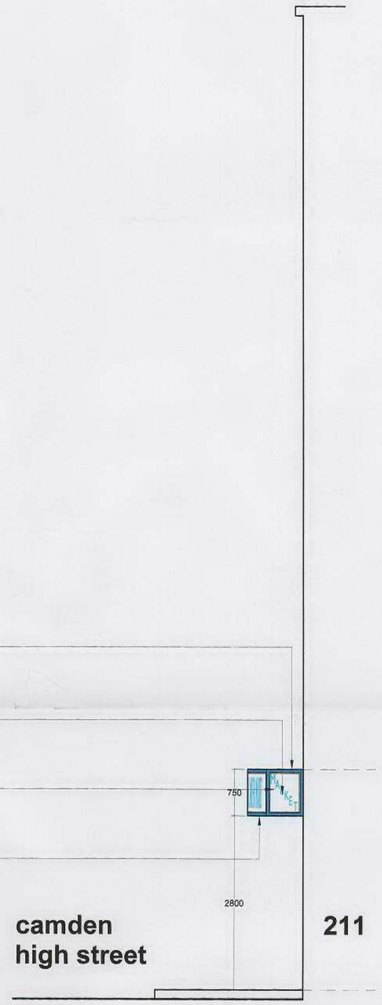

SIDE ELEVATION

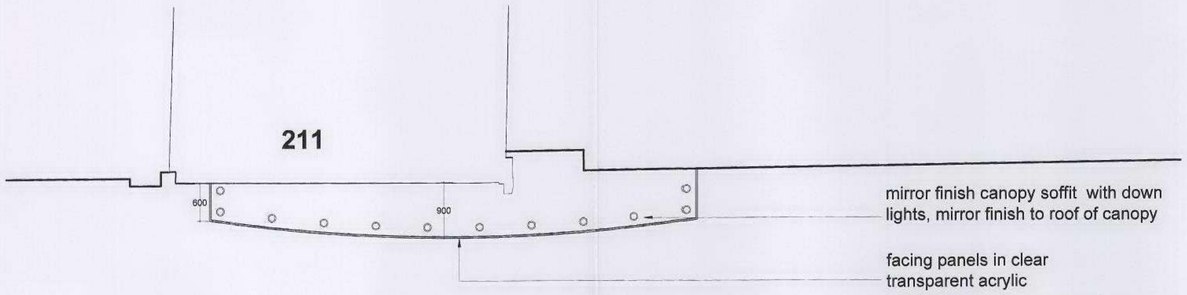

CANOPY PLAN

LONDON BOROUGH OF CAMDEN
ENVIRONMENT DEPT.
11 SEP 2006
RECEIVED

REV	DATE	DESCRIPTION	CHECKED
A	Sep.06	Notes added.	

ASE Partnership
60 Bridge Road East
Welwyn Garden City
Herts AL7 1JU

tel 01707-393971
fax 01707-393980
e-mail info@a-s-e.co.uk

Project:

211 Camden High Street

Drawing Title:

PLAN AND ELEVATIONS AS PROPOSED

Drawn By: ALI	Scale: 1:50	Date: AUGUST, 2006	
Drg Status: PLANNING		Checked:	
Drawing No.: 1316-SK-101		Revision: A	