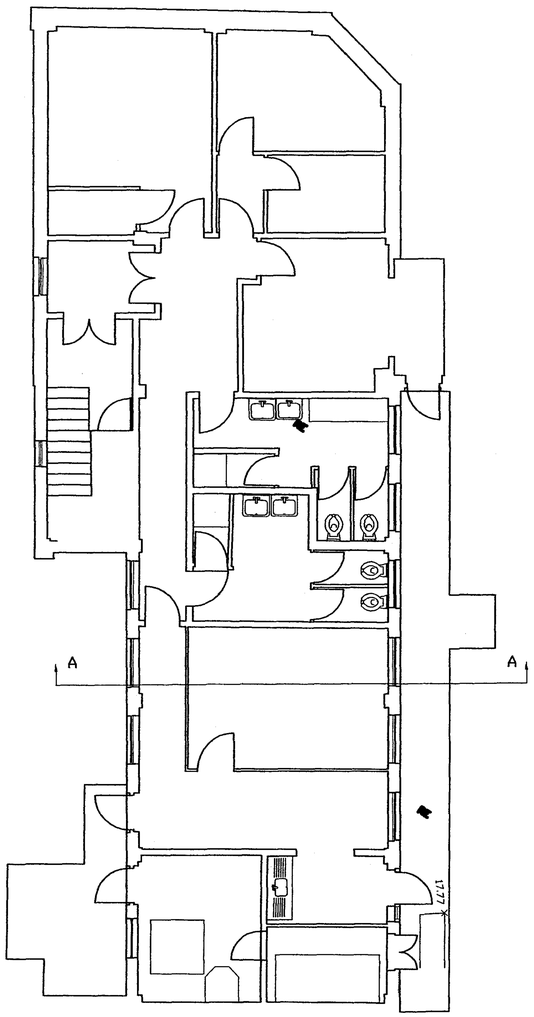


**EXISTING BASEMENT** PLAN 1:100

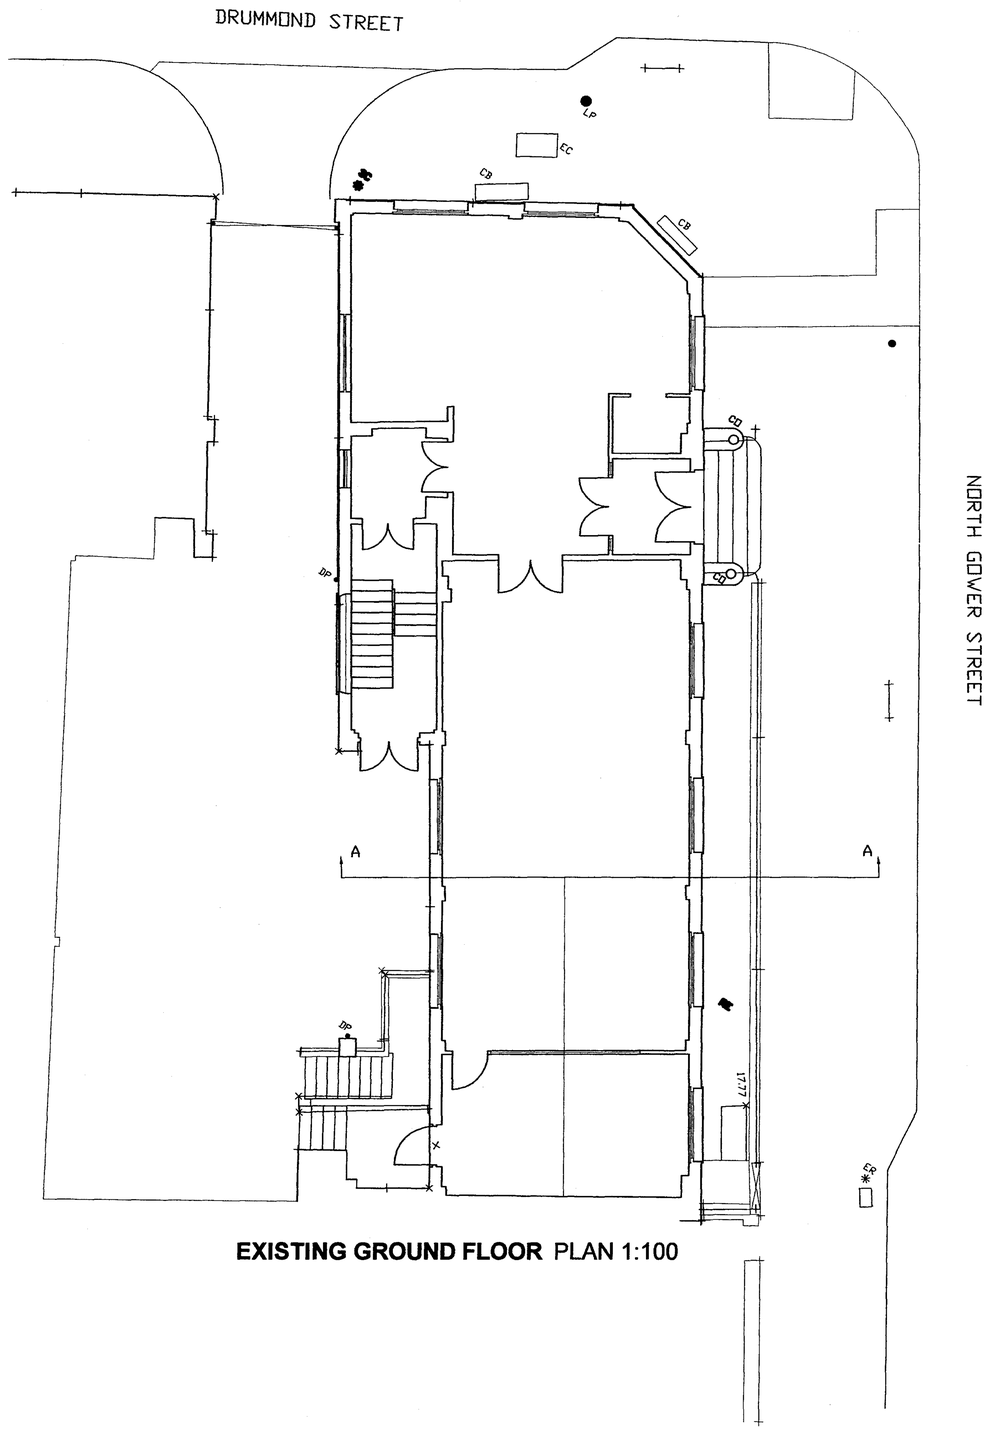


**EXISTING GROUND FLOOR** PLAN 1:100

# PLANNING

**BB PARTNERSHIP** LTD
A R C H I T E C T S
THE TRAFALGAR . 17 REMINGTON STREET . LONDON N1 8DH
TEL . 020 7336 8555 FAX . 020 7336 8777
e-mail . architect@bbpartnership.co.uk

| | |
|---|---|
| client | Al-Ahram International |
| project | Residential Convertion<br>203-209 North Gower Street<br>London, NW1 |
| drawing | Existing Basement &<br>Ground Floor Plans |

| date | scale | drawn by |
|---|---|---|
| 05/06 | 1:100 | |

| drg.no. | rev. |
|---|---|
| EJS_010 | |

do not scale . check all dimensions on site ©

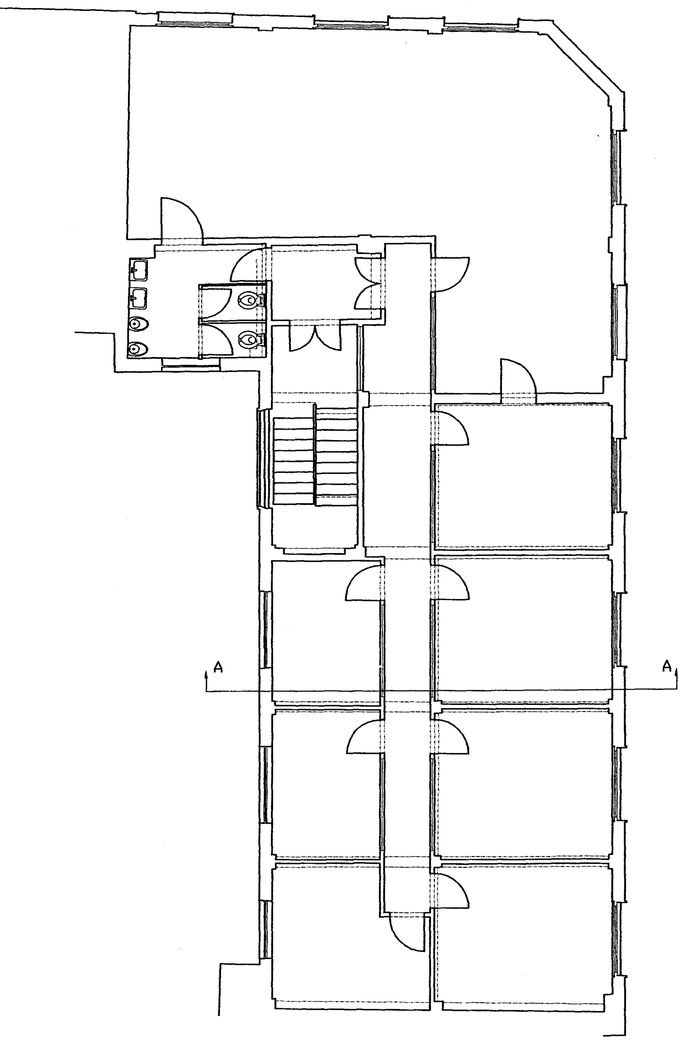


**EXISTING** FIRST FLOOR PLAN 1:100

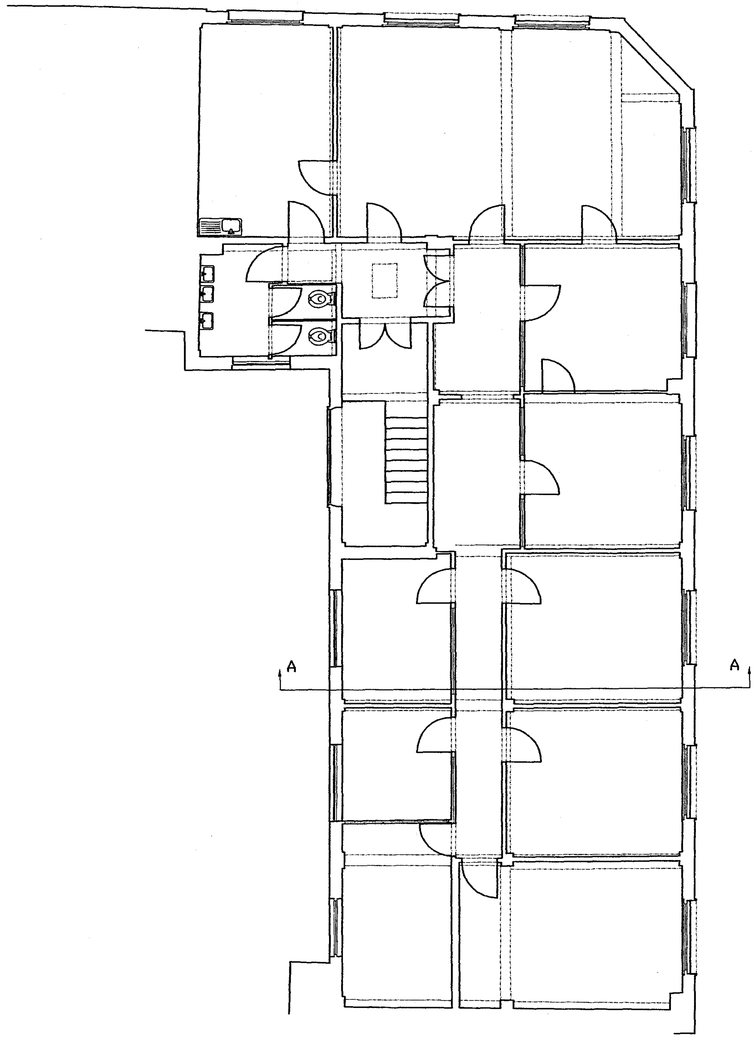


**EXISTING** SECOND FLOOR PLAN 1:100

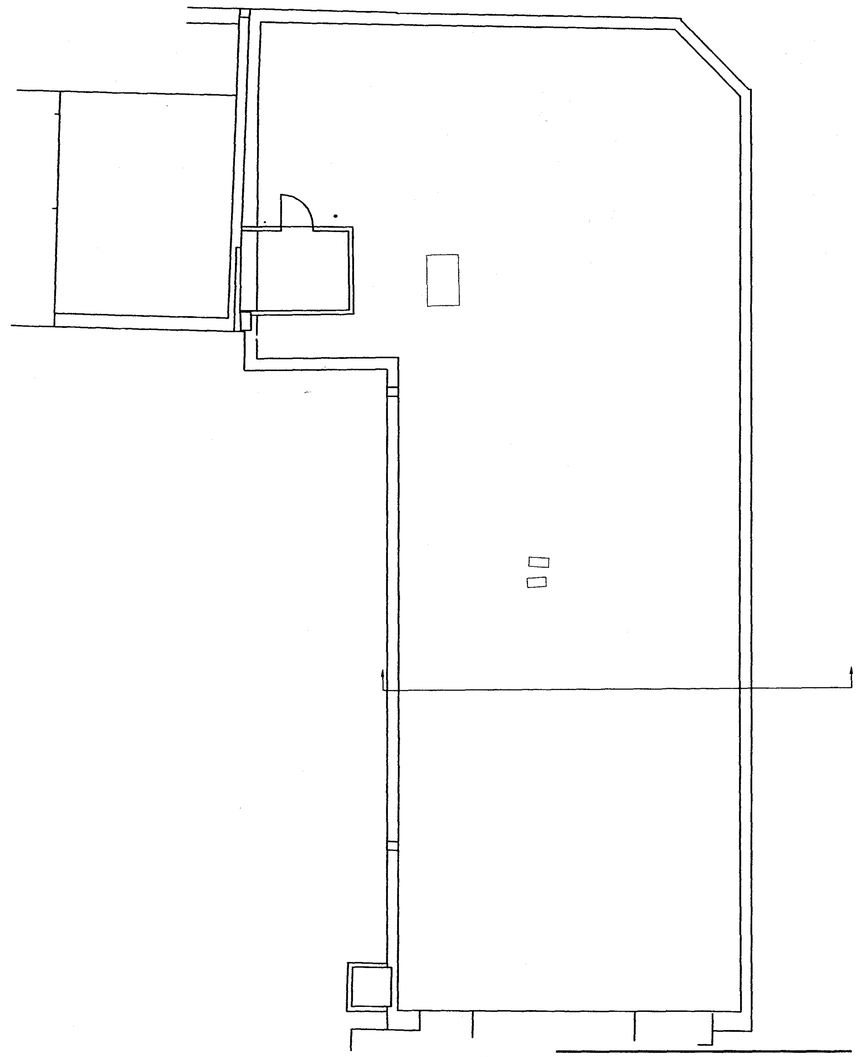

**EXISTING** ROOF PLAN 1:100

**BB PARTNERSHIP** LTD
A R C H I T E C T S
THE TRAFALGAR . 17 REMINGTON STREET . LONDON N1 8DH
TEL . 020 7336 8555 FAX . 020 7336 8777
e-mail . architect@bbpartnership.co.uk

| | |
|---|---|
| client | Al-Ahram International |
| project | Residential Convertion<br>203-209 North Gower Street<br>London, NW1 |
| drawing | Existing First, Second &<br>Roof Plans |
| date 05/06 | scale 1:100 / drawn by |
| drg.no. EJS_011 | rev. |

# PLANNING

do not scale . check all dimensions on site ©