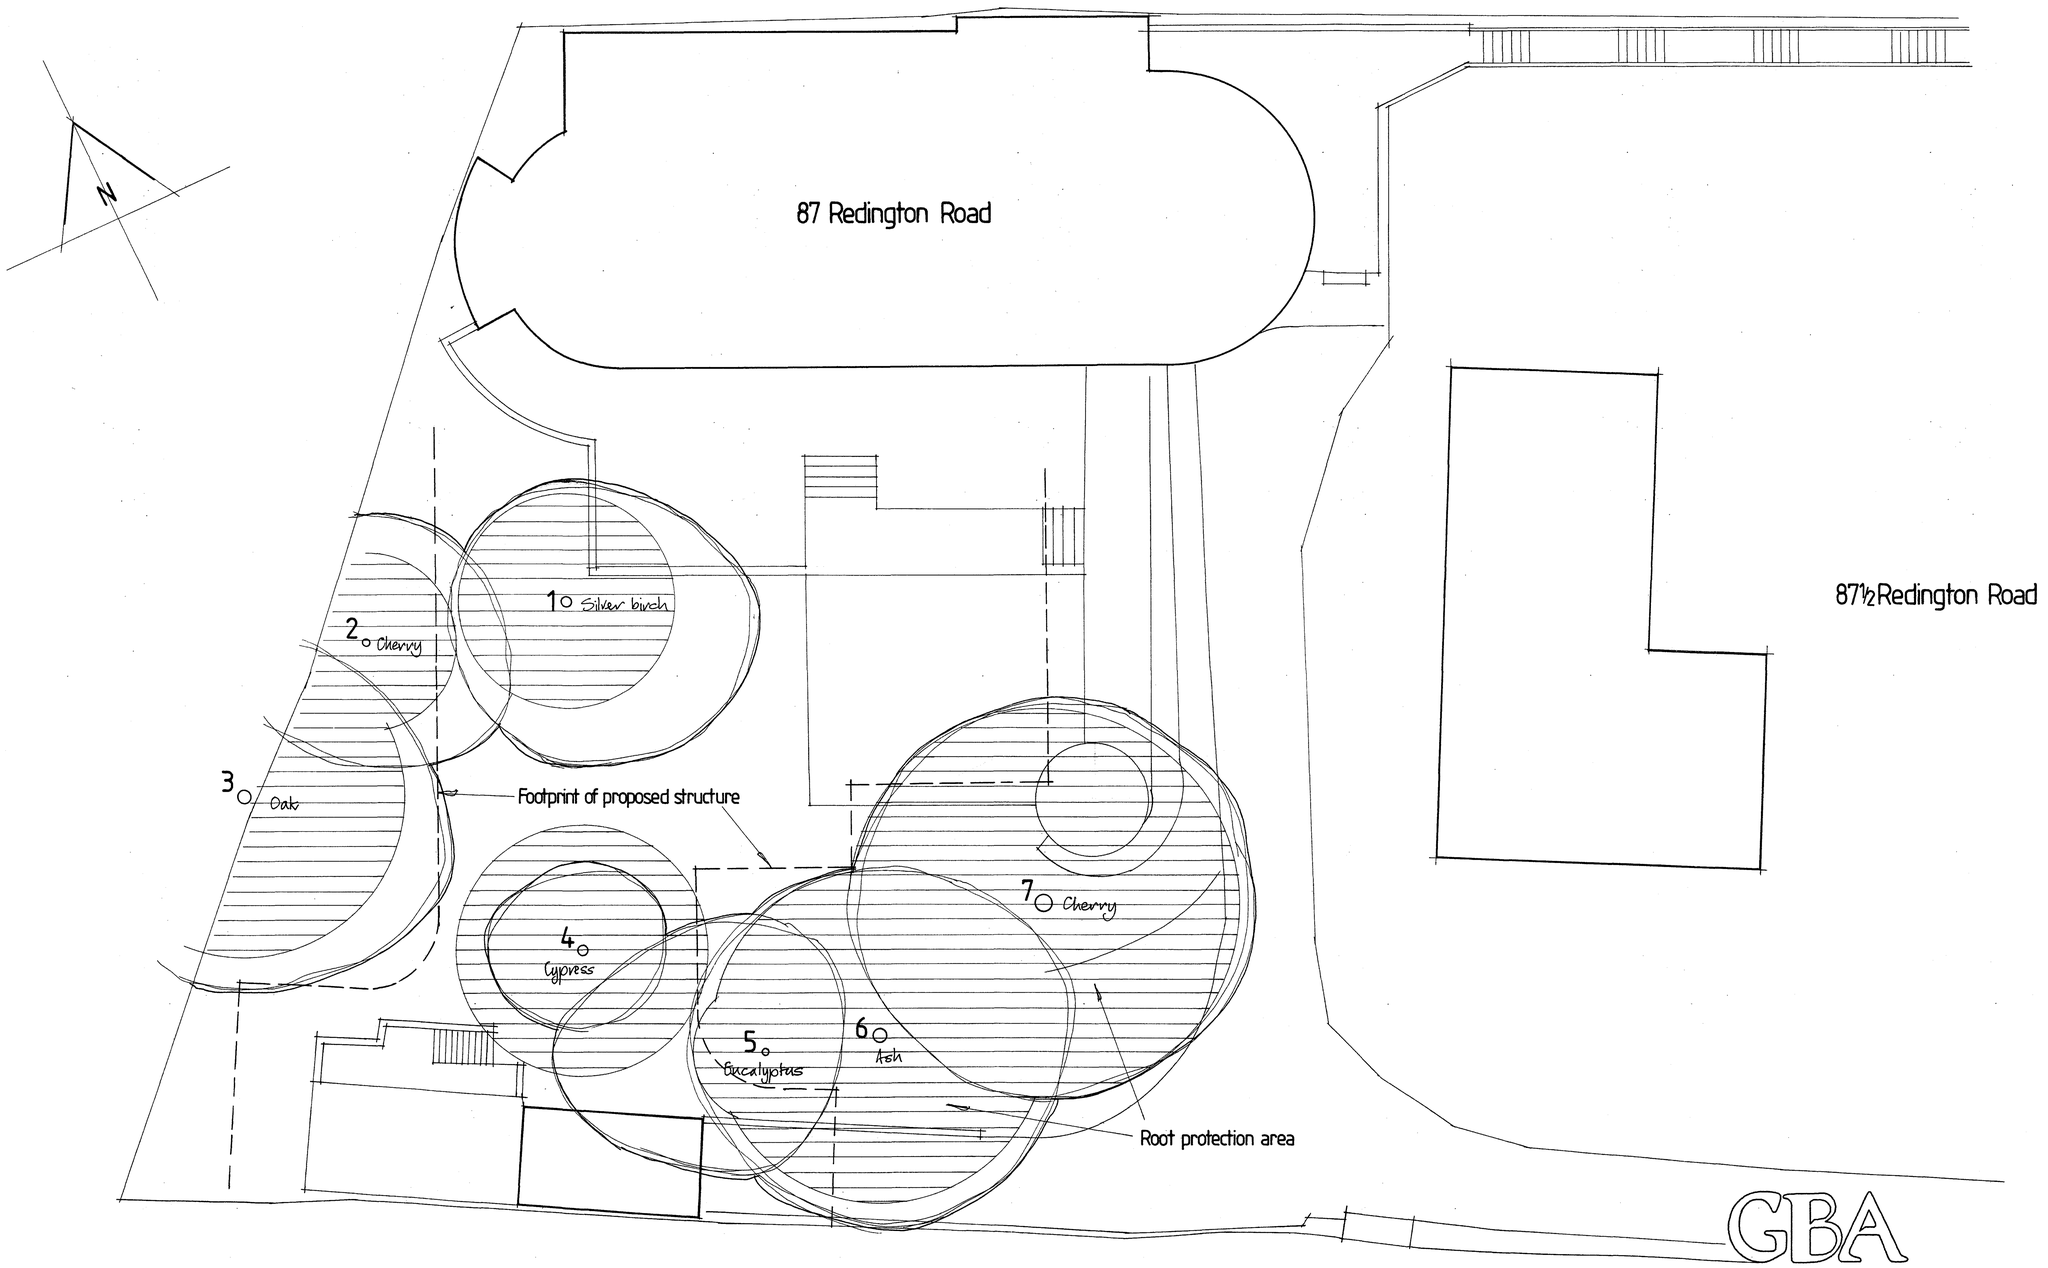

Scale 1:100

GBA
GEOFFREY BUNYAN ASSOCIATES
Planning and Arboricultural Consultancy . Landscape Design

31 Drayton Road
Newton Longville
Milton Keynes
MK17 OBH

Fax: 01908 645682
Telephone: 01908 644130

Trees at 87 Redington Road
Hampstead London NW3

Drg. No. GBA4006·01

Date. July06

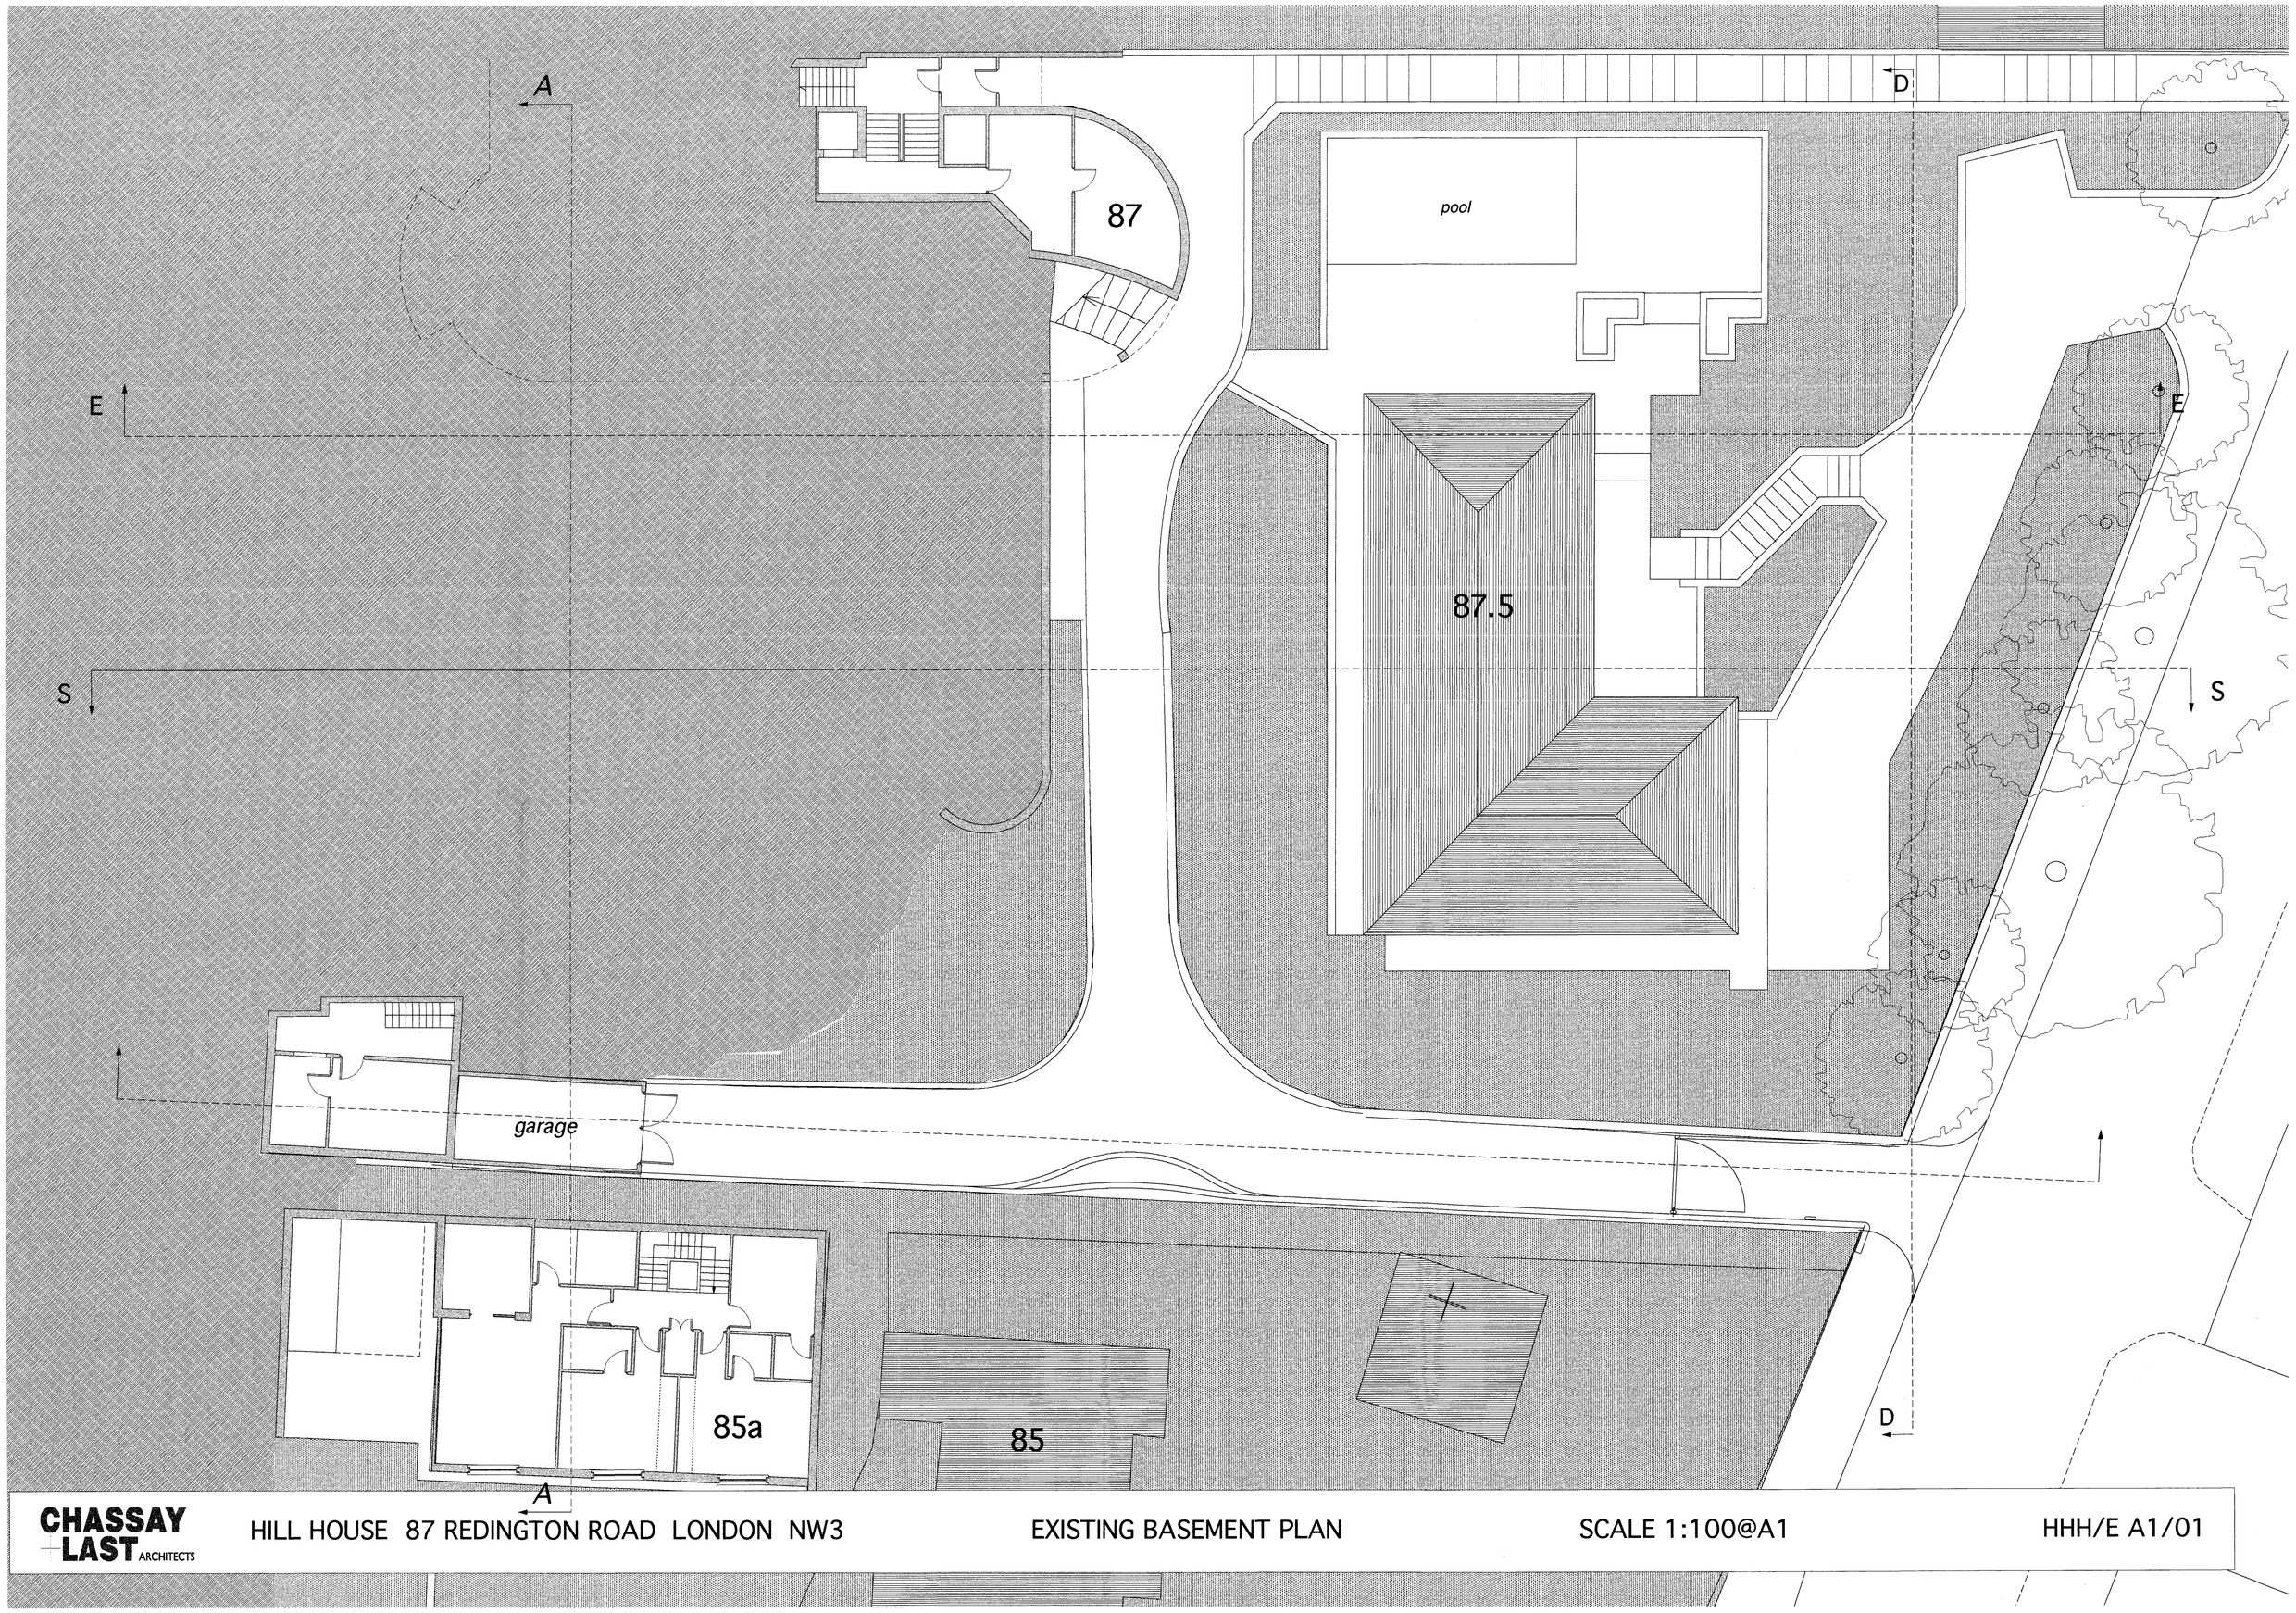

CHASSAY LAST ARCHITECTS

HILL HOUSE 87 REDINGTON ROAD LONDON NW3

EXISTING BASEMENT PLAN

SCALE 1:100@A1

HHH/E A1/01

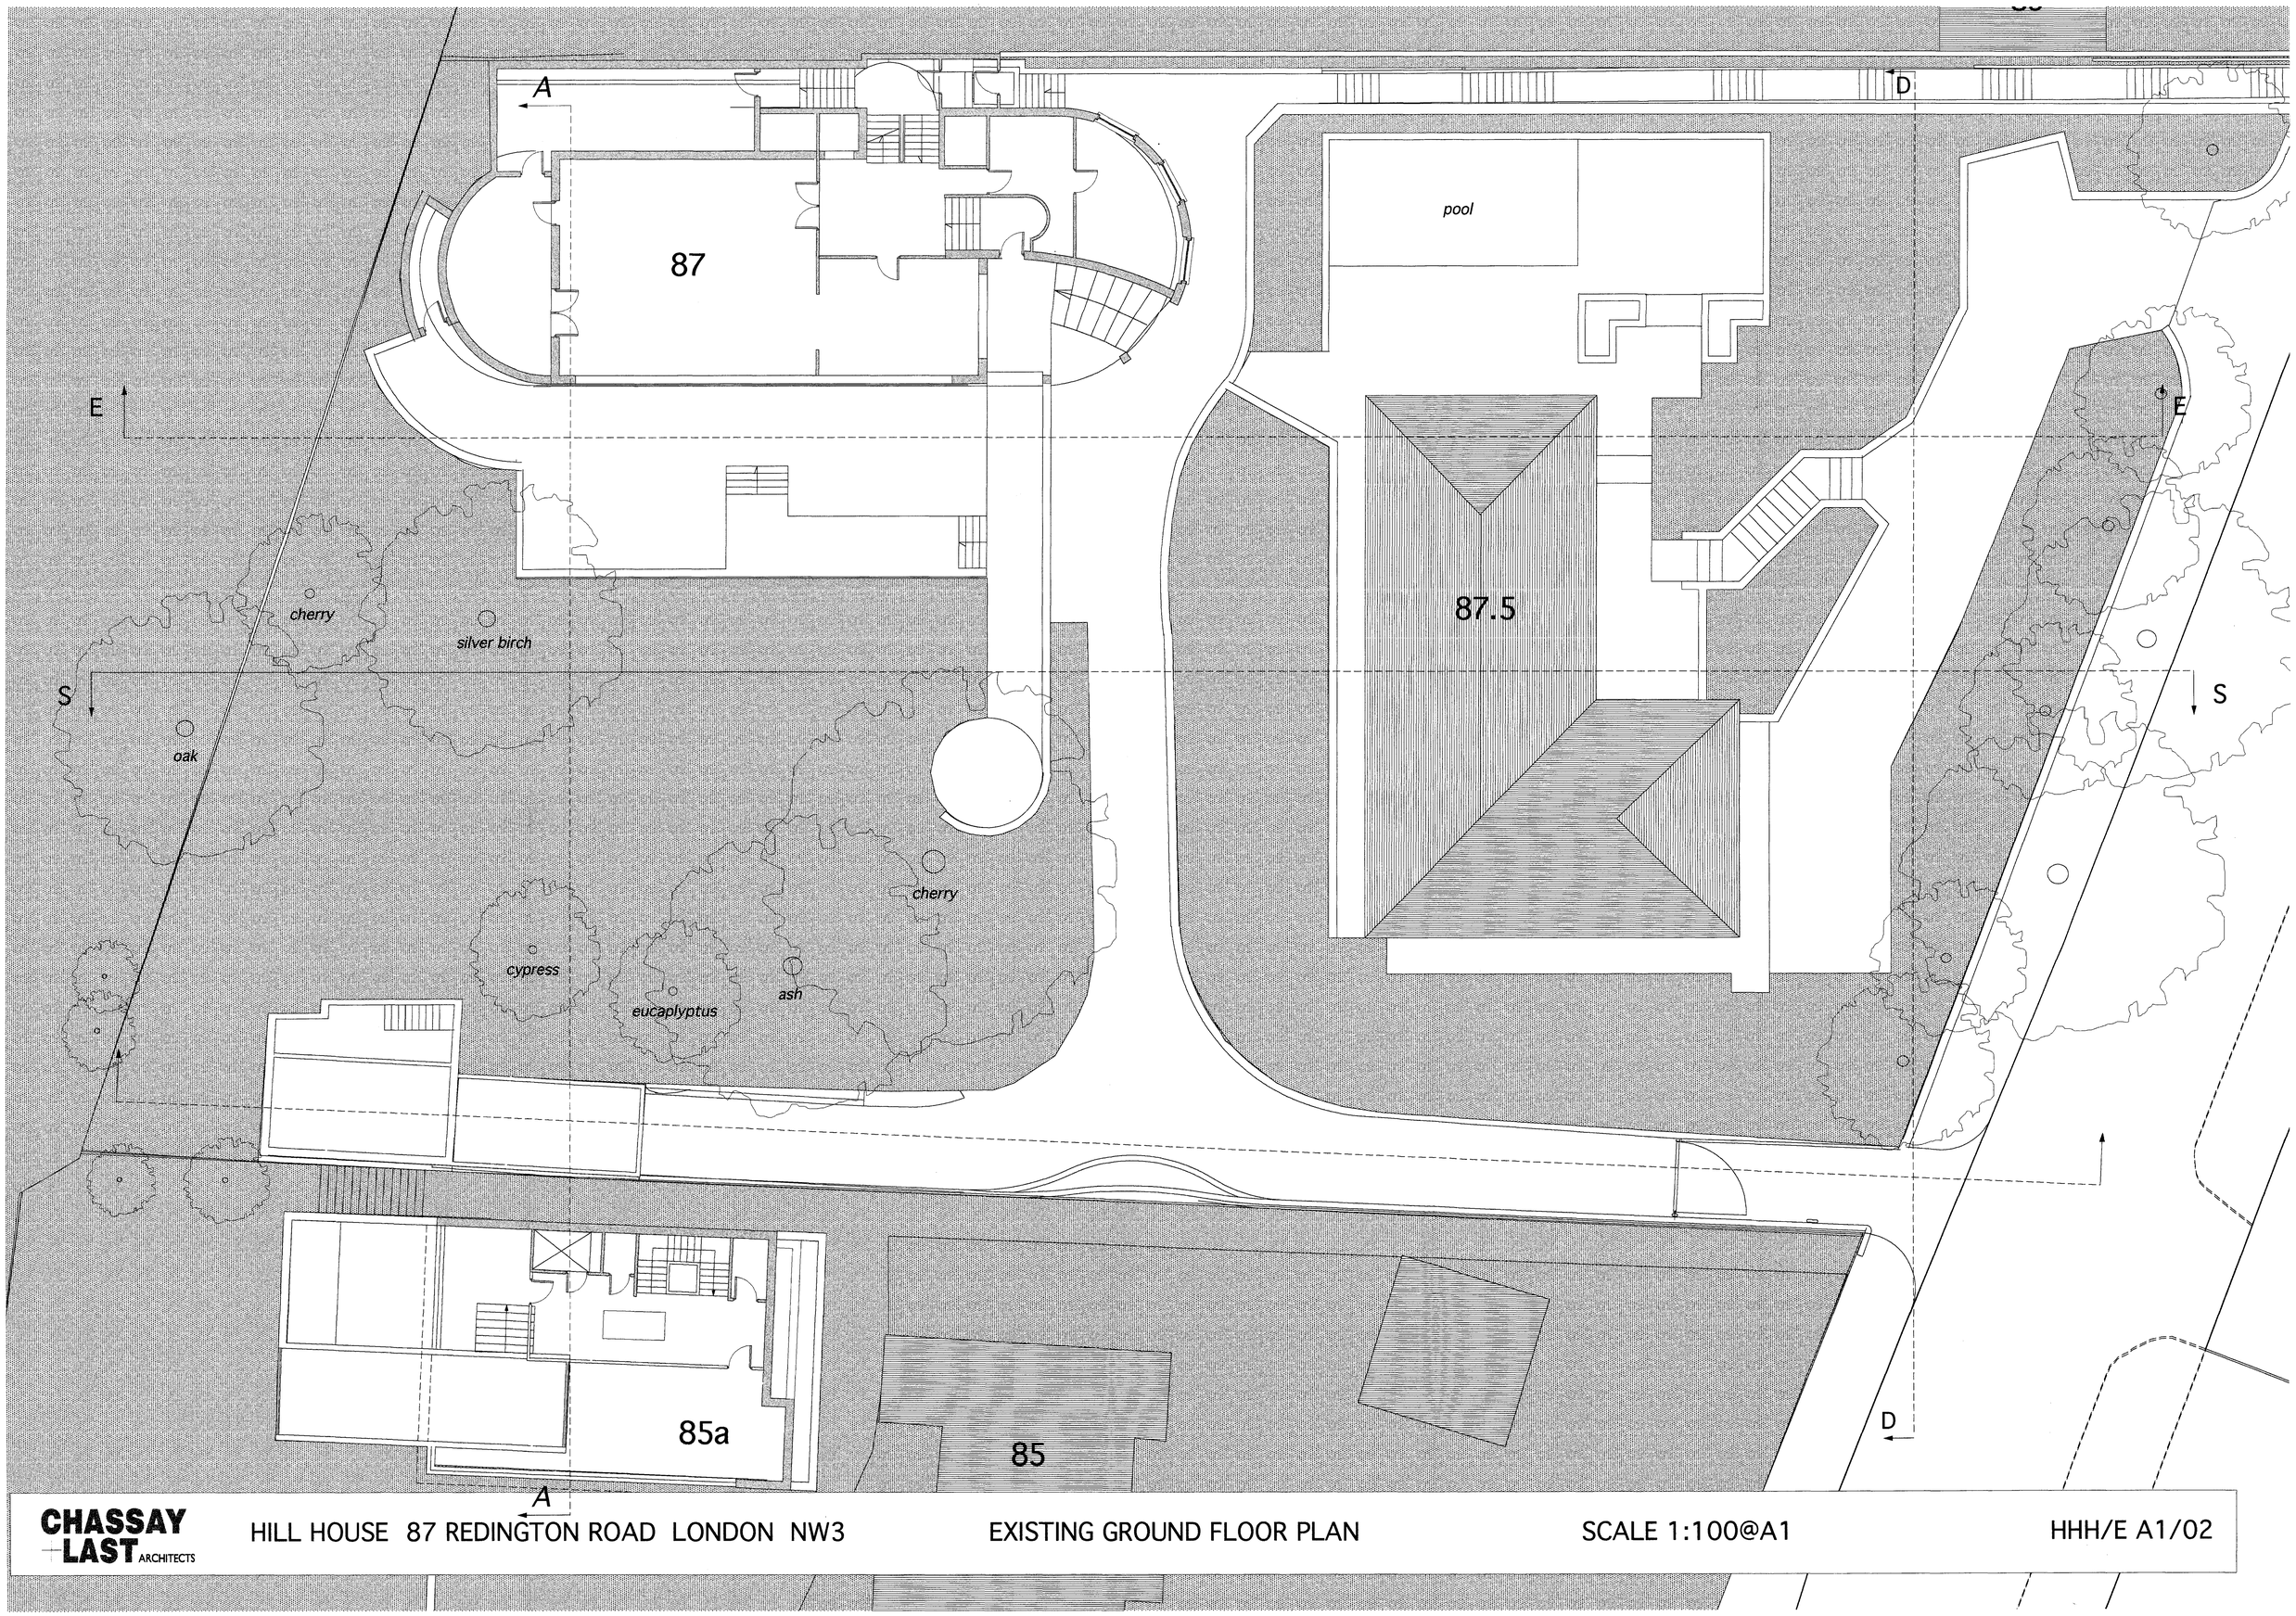

CHASSAY LAST ARCHITECTS

HILL HOUSE 87 REDINGTON ROAD LONDON NW3

EXISTING GROUND FLOOR PLAN

SCALE 1:100@A1

HHH/E A1/02