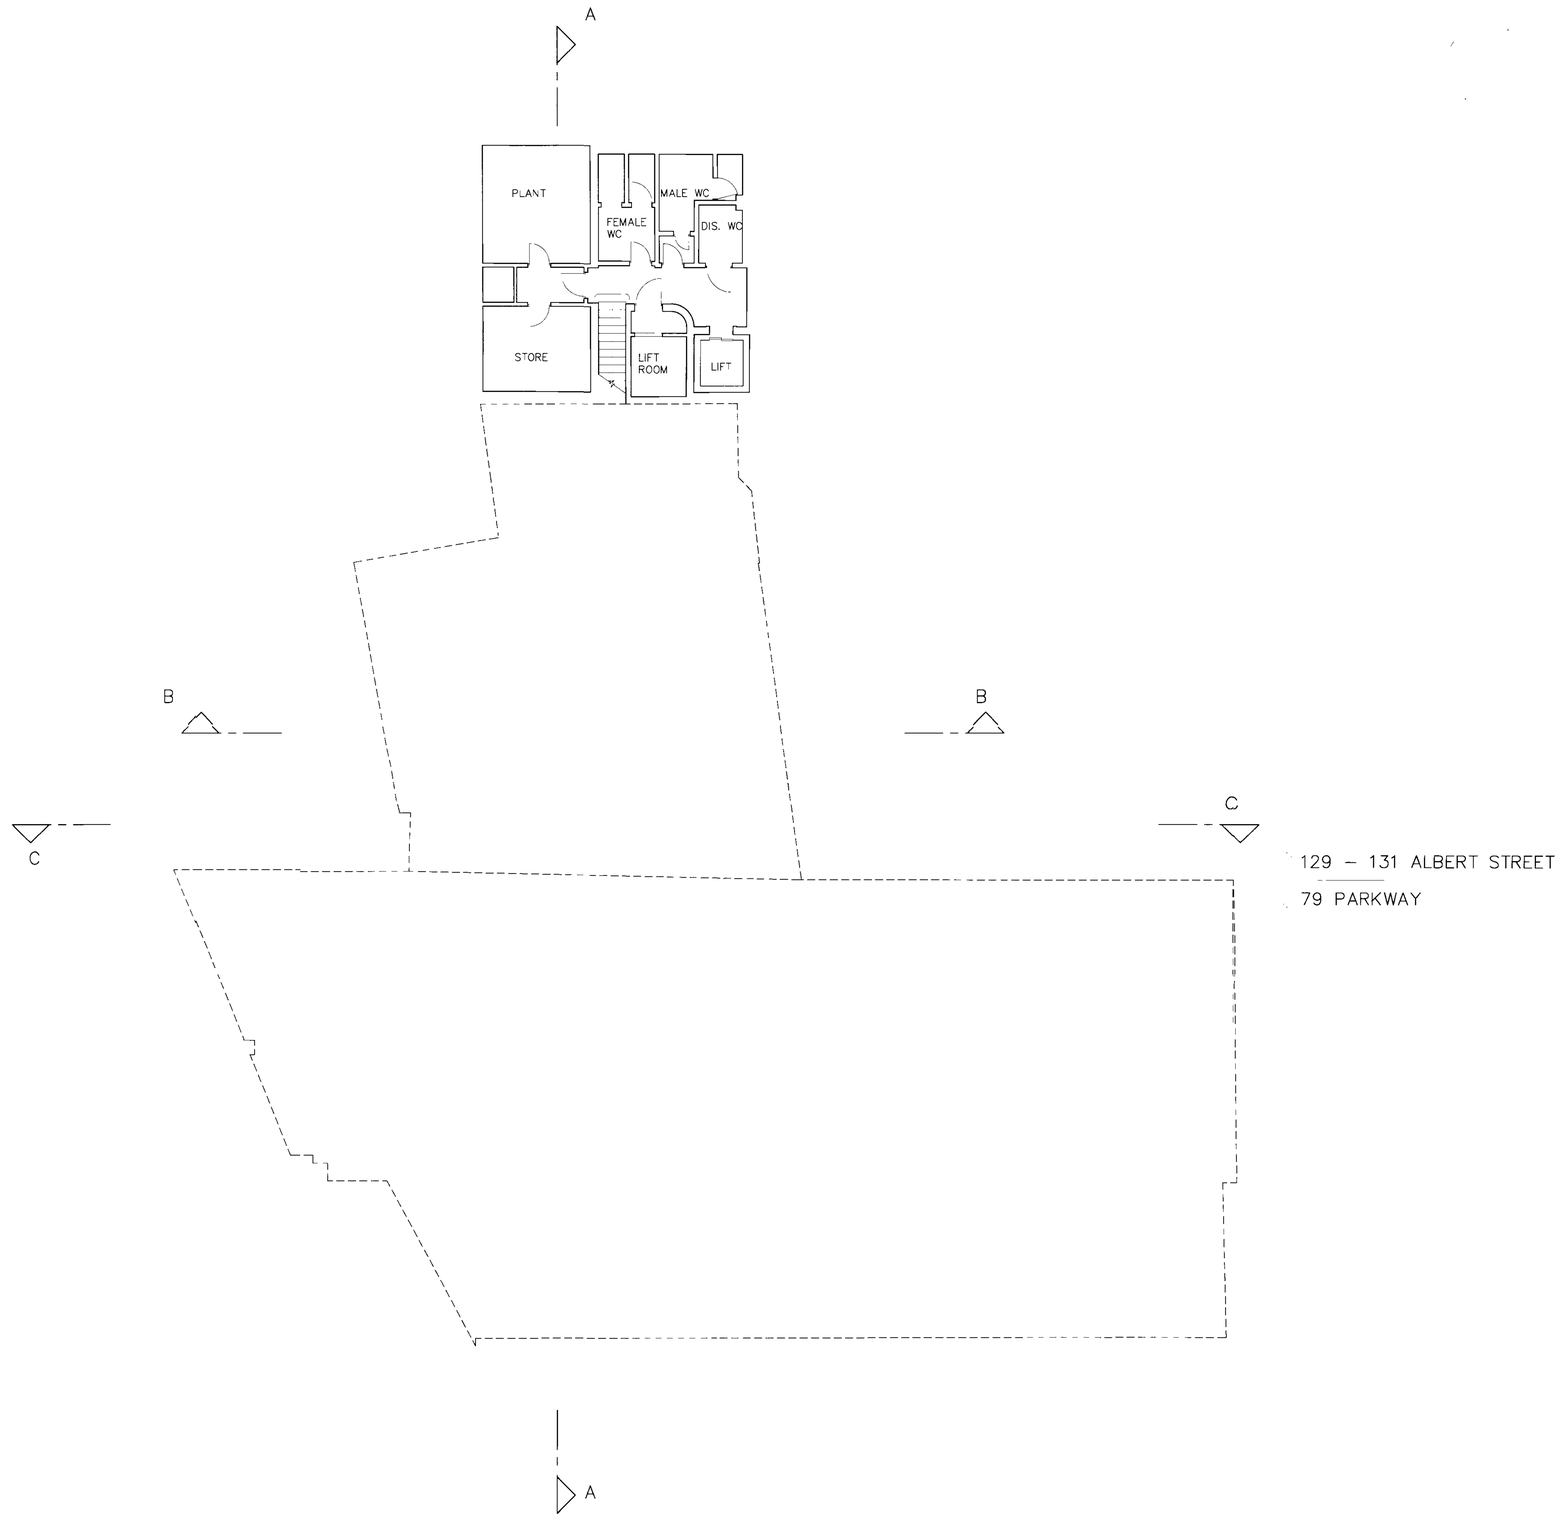

1 JM(02)01 EXISTING BASEMENT

notes

date	mk	revision	dwn	chk

Long & Kentish architects
27 Horsell Road London N5 1XL
telephone 020 7607 5658 **facsimile** 020 7607 5621

client
THE TRUSTEES OF THE JEWISH MUSEUM

project
THE JEWISH MUSEUM

scale 1:100 ● A1 1:200 ● A3 date 28.07.06

drawn UM checked passed

title
EXISTING BASEMENT FLOOR PLAN

status
PLANNING

drawing no JM (02) 01 rev –

ALBERT STREET

A

SITE BOUNDARY

stone paving

poster box

security door

RECEPTION & SHOP

FIRE EXIT

doors to duct

STORE

LIFT

B

B

JEWISH MUSEUM EXHIBITION AREA

C

C

129 - 131 ALBERT STREET

79 PARKWAY

BOILER ROOM

WC

BIN STORE

OFFICE

brick pavers

KITCHEN

SITE BOUNDARY

A

PARKWAY

1 / JM(02)02 EXISTING GF PLAN

date	mk	revision	dwn	chk

Long & Kentish architects
27 Horsell Road London N5 1XL
telephone 020 7607 5658 **facsimile** 020 7607 5621

client
THE TRUSTEES OF THE JEWISH MUSEUM

project
THE JEWISH MUSEUM

scale 1:100 @ A1 1:200 @ A3

date 28.07.06

drawn UM | checked | passed

title
EXISTING GROUND FLOOR PLAN

status
PLANNING

drawing no
JM (02) 02

rev
–

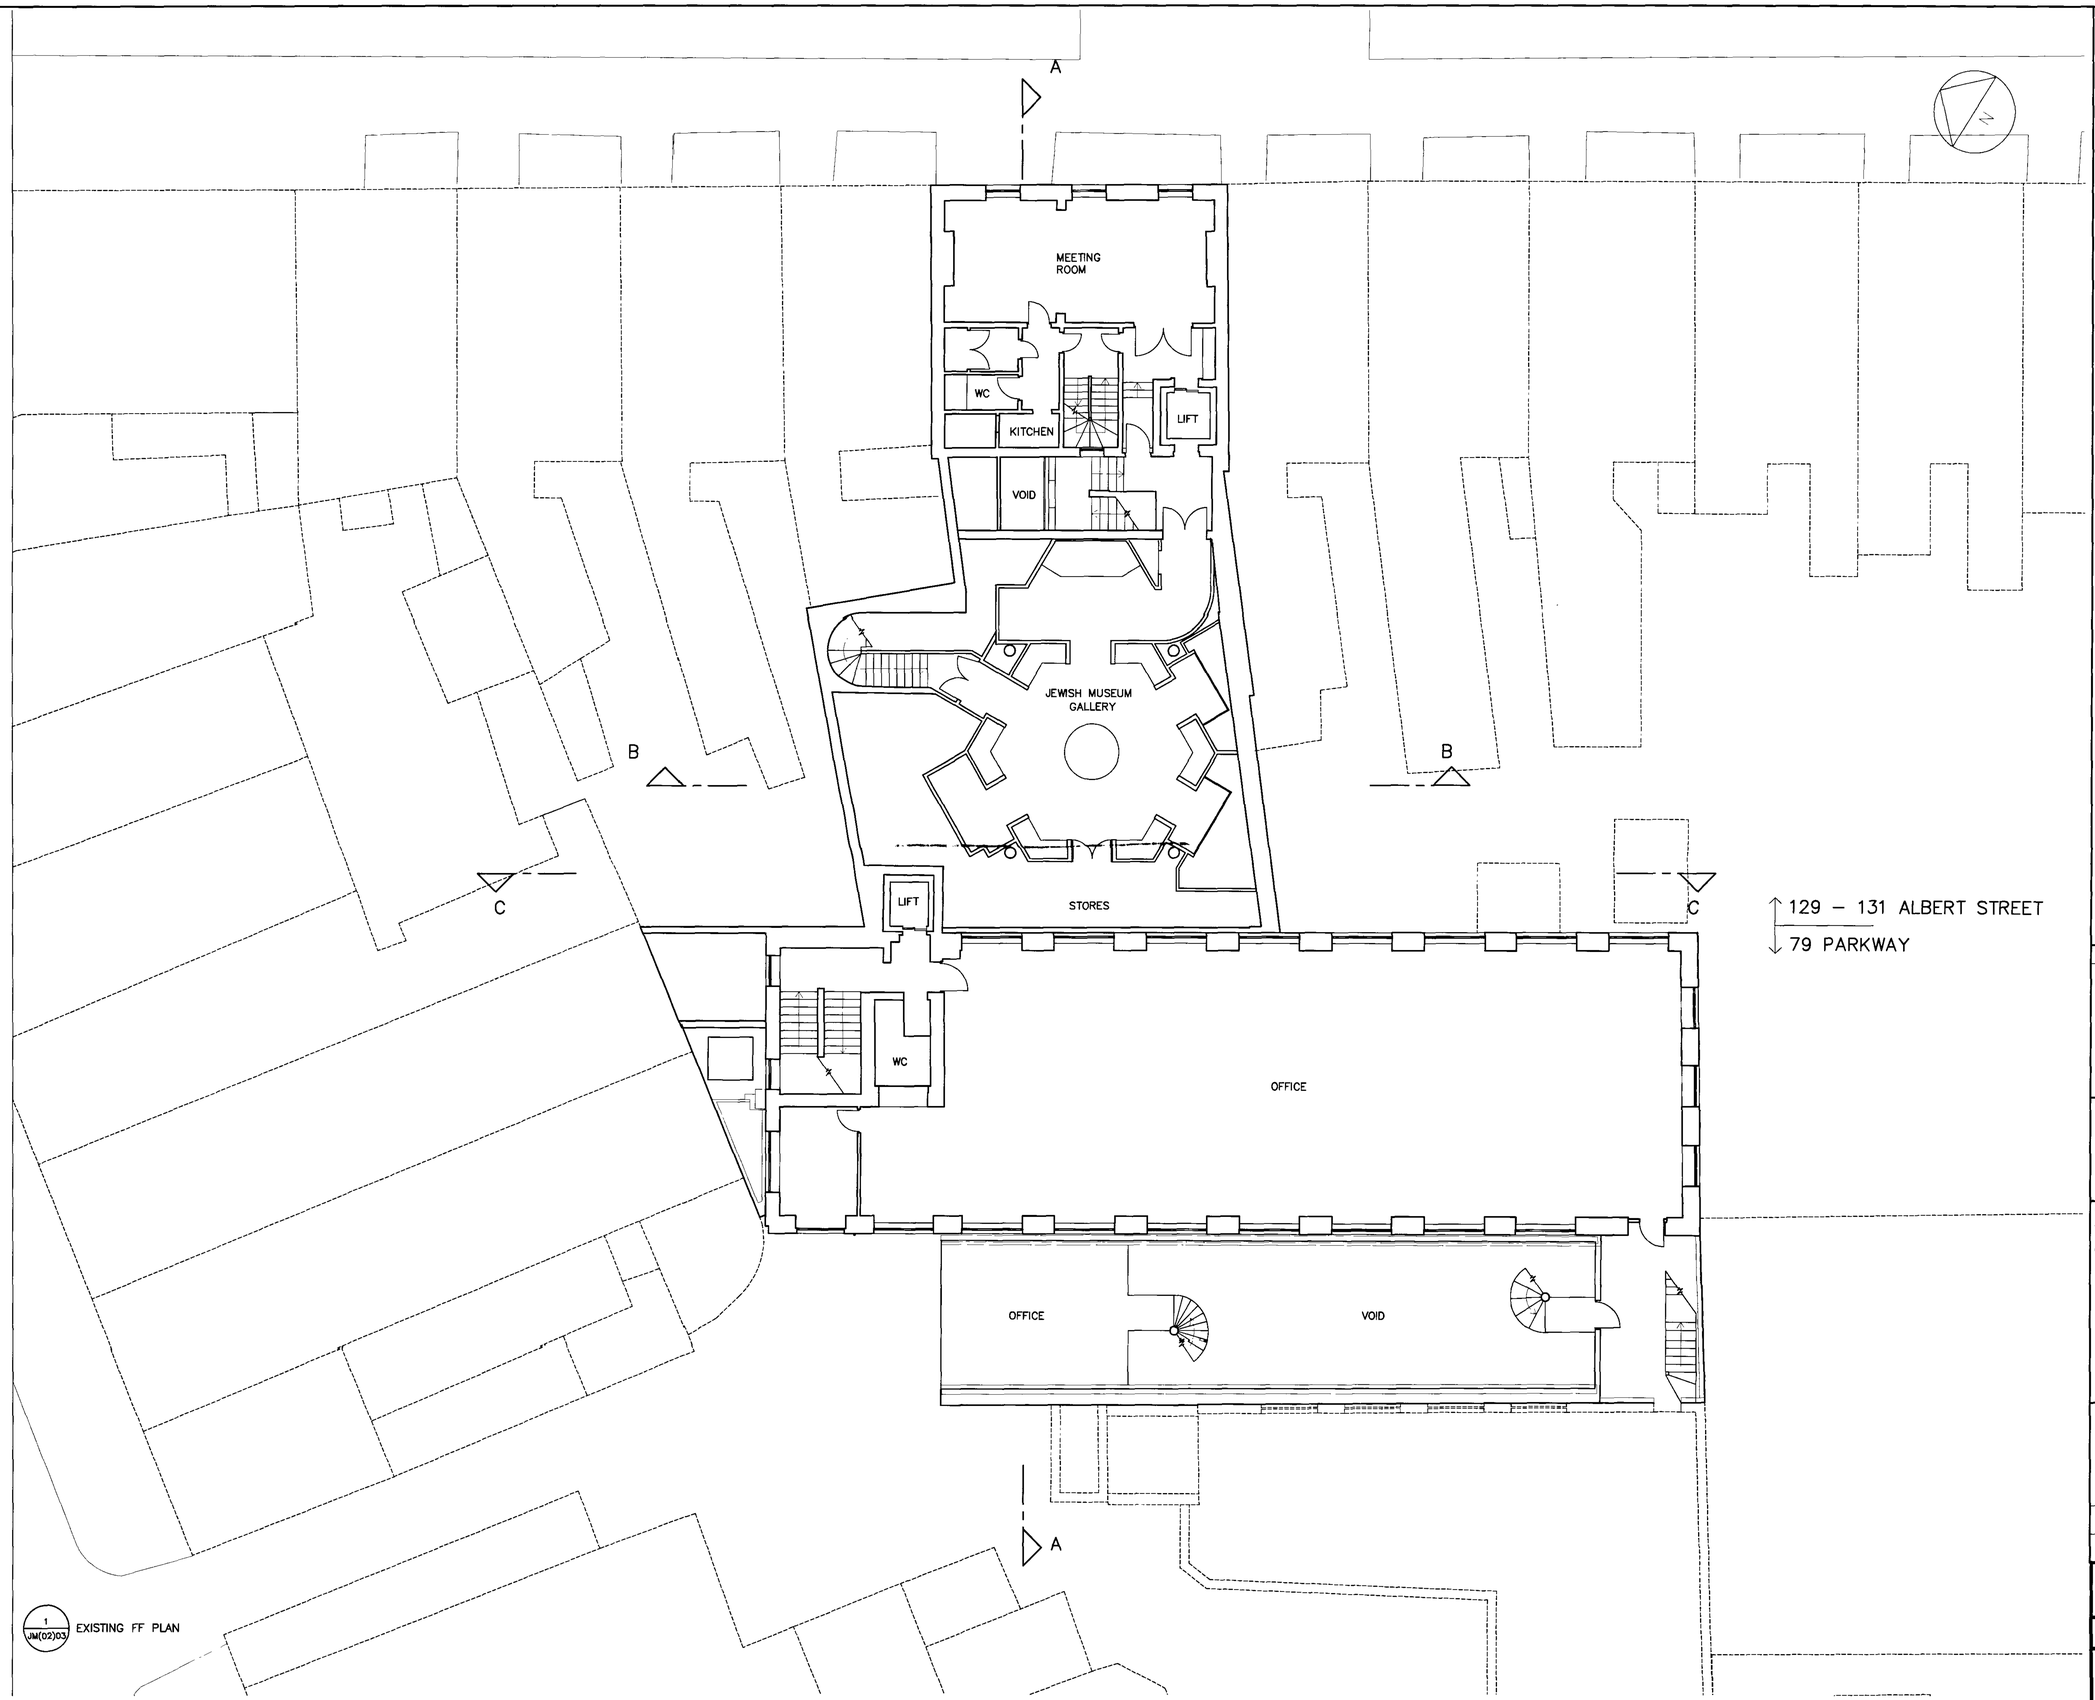

1 JM(02)03 EXISTING FF PLAN

notes

date	mk	revision	dwn	chk

Long & Kentish architects
27 Horsell Road London N5 1XL
telephone 020 7607 5658 facsimile 020 7607 5621

client
THE TRUSTEES OF THE JEWISH MUSEUM

project
THE JEWISH MUSEUM

scale 1:100 ● A1 1:200 ● A3
date 28.07.06
drawn UM
checked
passed

title
EXISTING FIRST FLOOR PLAN

status
PLANNING

drawing no
JM (02) 03

rev
–

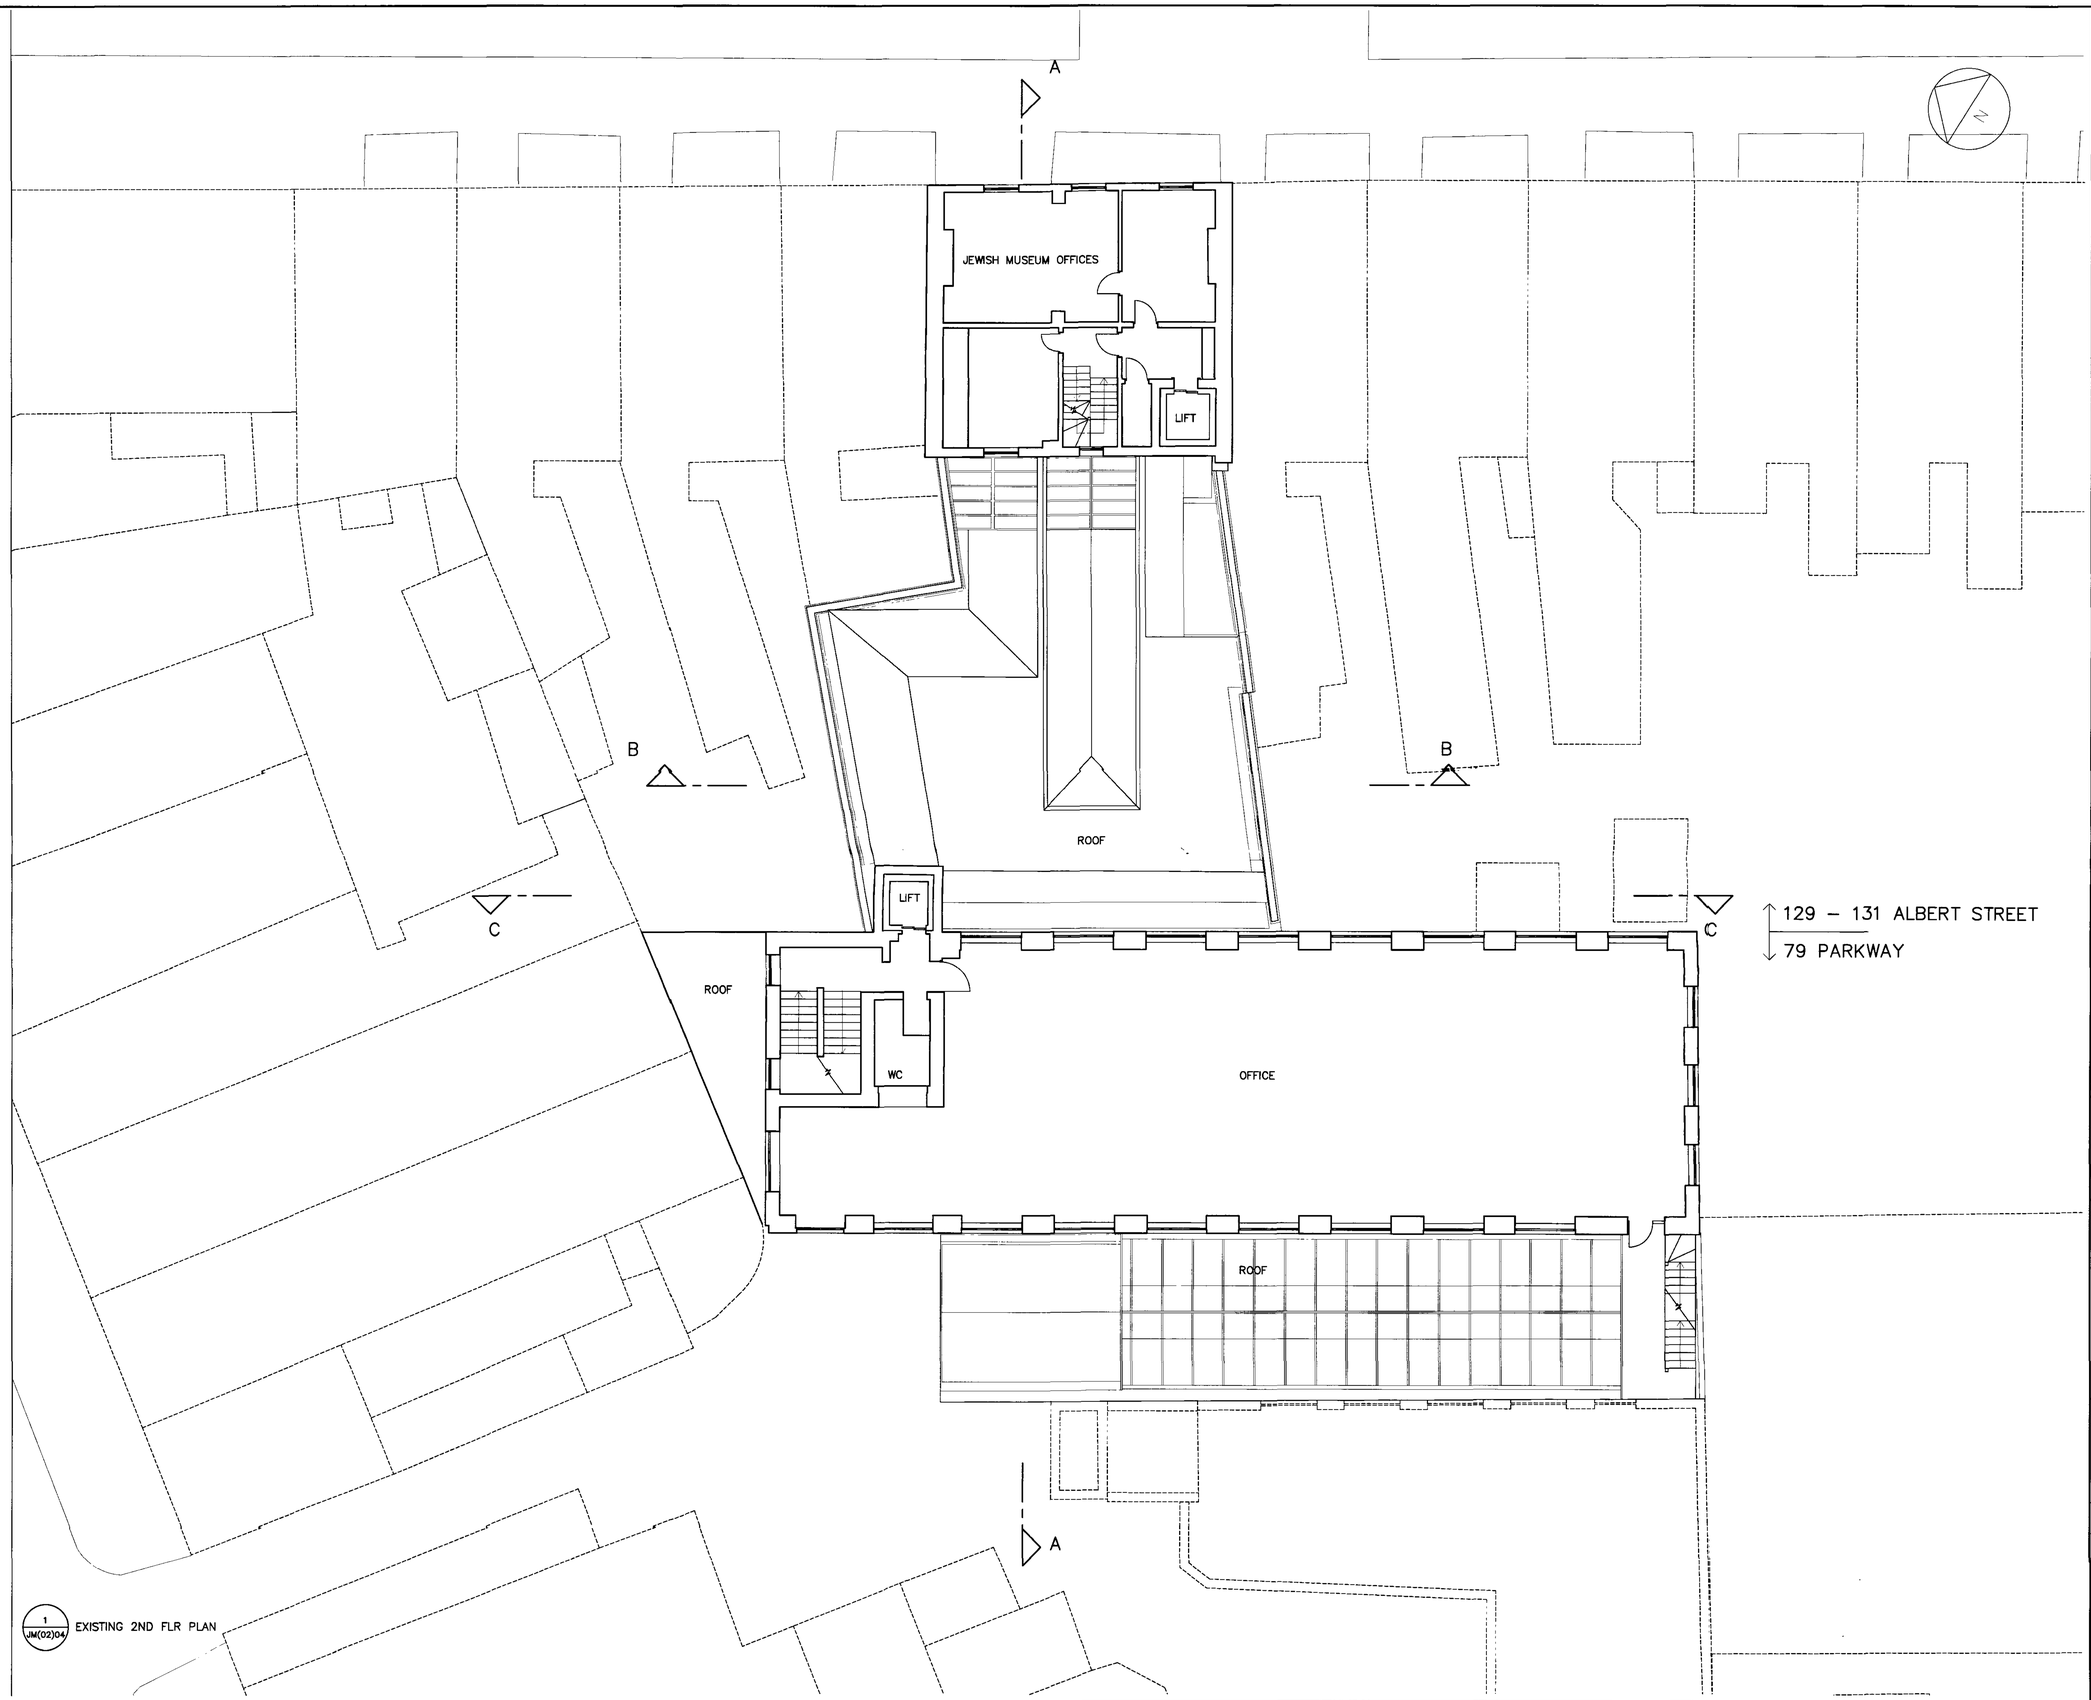

1 JM(02)04 EXISTING 2ND FLR PLAN

notes

date	mk	revision	dwn	chk

Long & Kentish architects
27 Horsell Road London N5 1XL
telephone 020 7607 5658 facsimile 020 7607 5621

client
THE TRUSTEES OF THE JEWISH MUSEUM

project
THE JEWISH MUSEUM

scale 1:100 @ A1 1:200 @ A3
date 28.07.06
drawn UM
checked
passed

title
EXISTING SECOND FLOOR PLAN

status
PLANNING

drawing no
JM (02) 04

rev
–

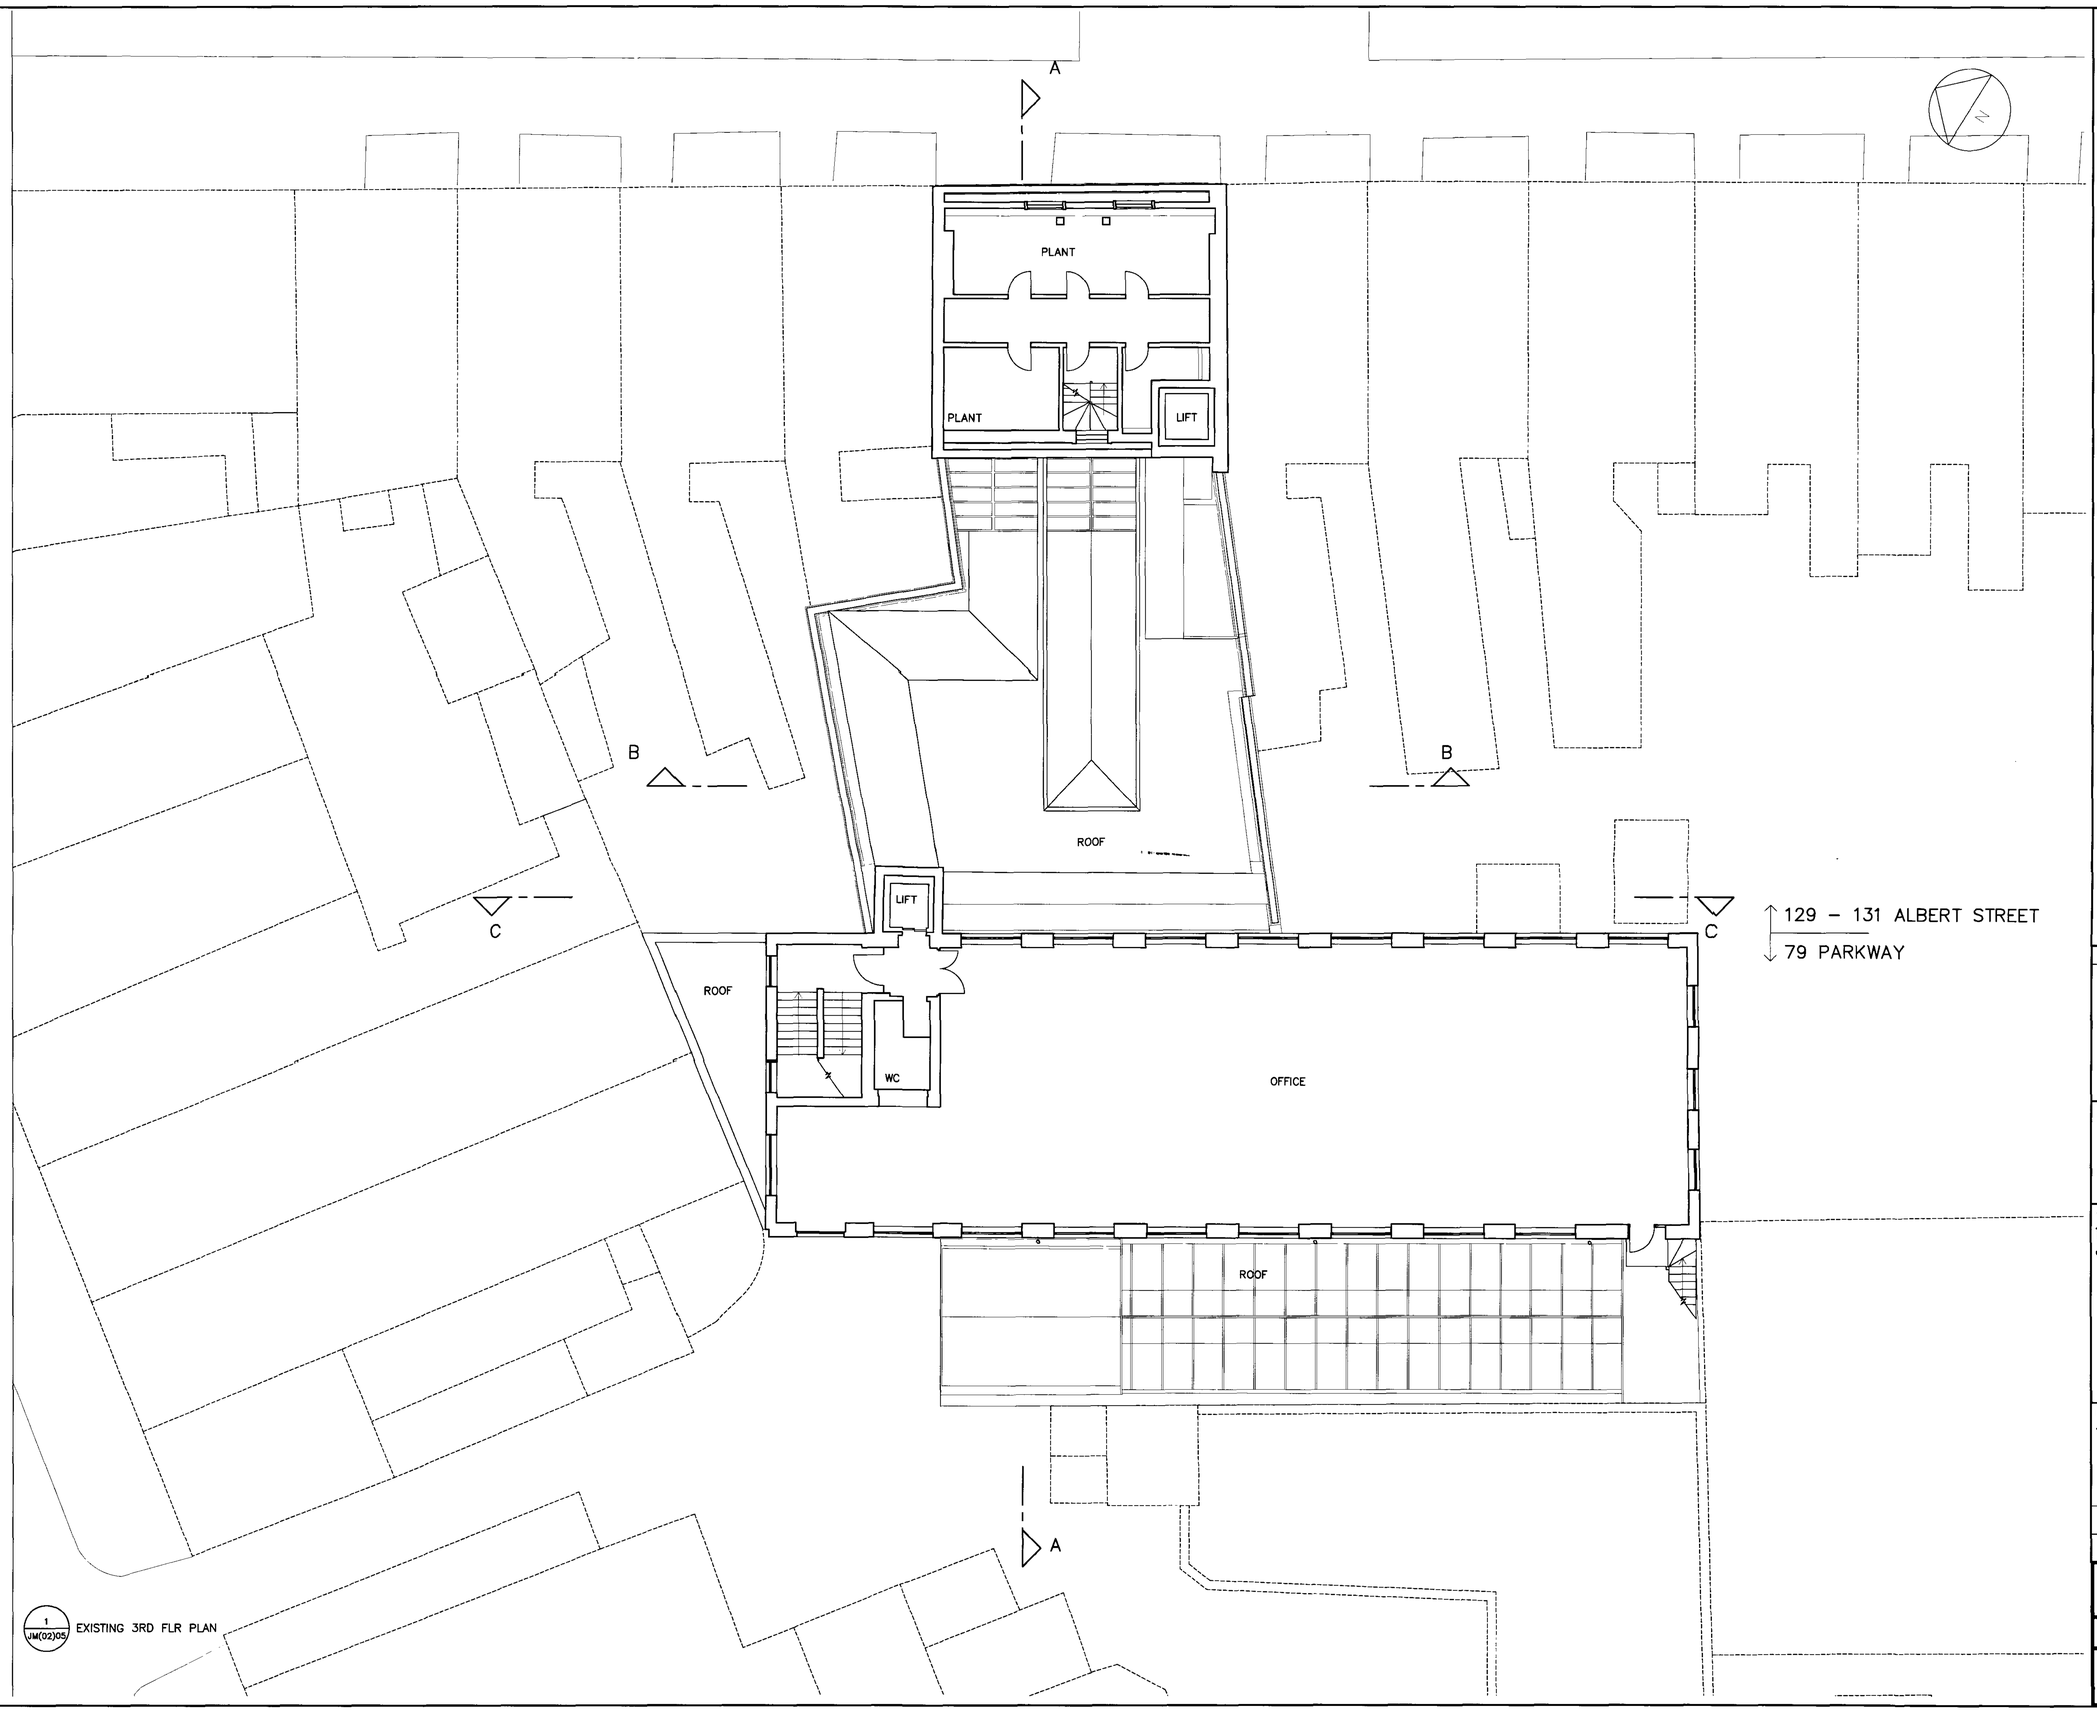

1 JM(02)05 EXISTING 3RD FLR PLAN

notes

date	mk	revision	dwn	chk

Long & Kentish architects
27 Horsell Road London N5 1XL
telephone 020 7607 5658 facsimile 020 7607 5621

client
THE TRUSTEES OF THE JEWISH MUSEUM

project
THE JEWISH MUSEUM

scale 1:100 @ A1 1:200 @ A3 | date 28.07.06

drawn UM | checked LS | passed

title
EXISTING THIRD FLOOR PLAN

status
PLANNING

drawing no
JM (02) 05

rev
–

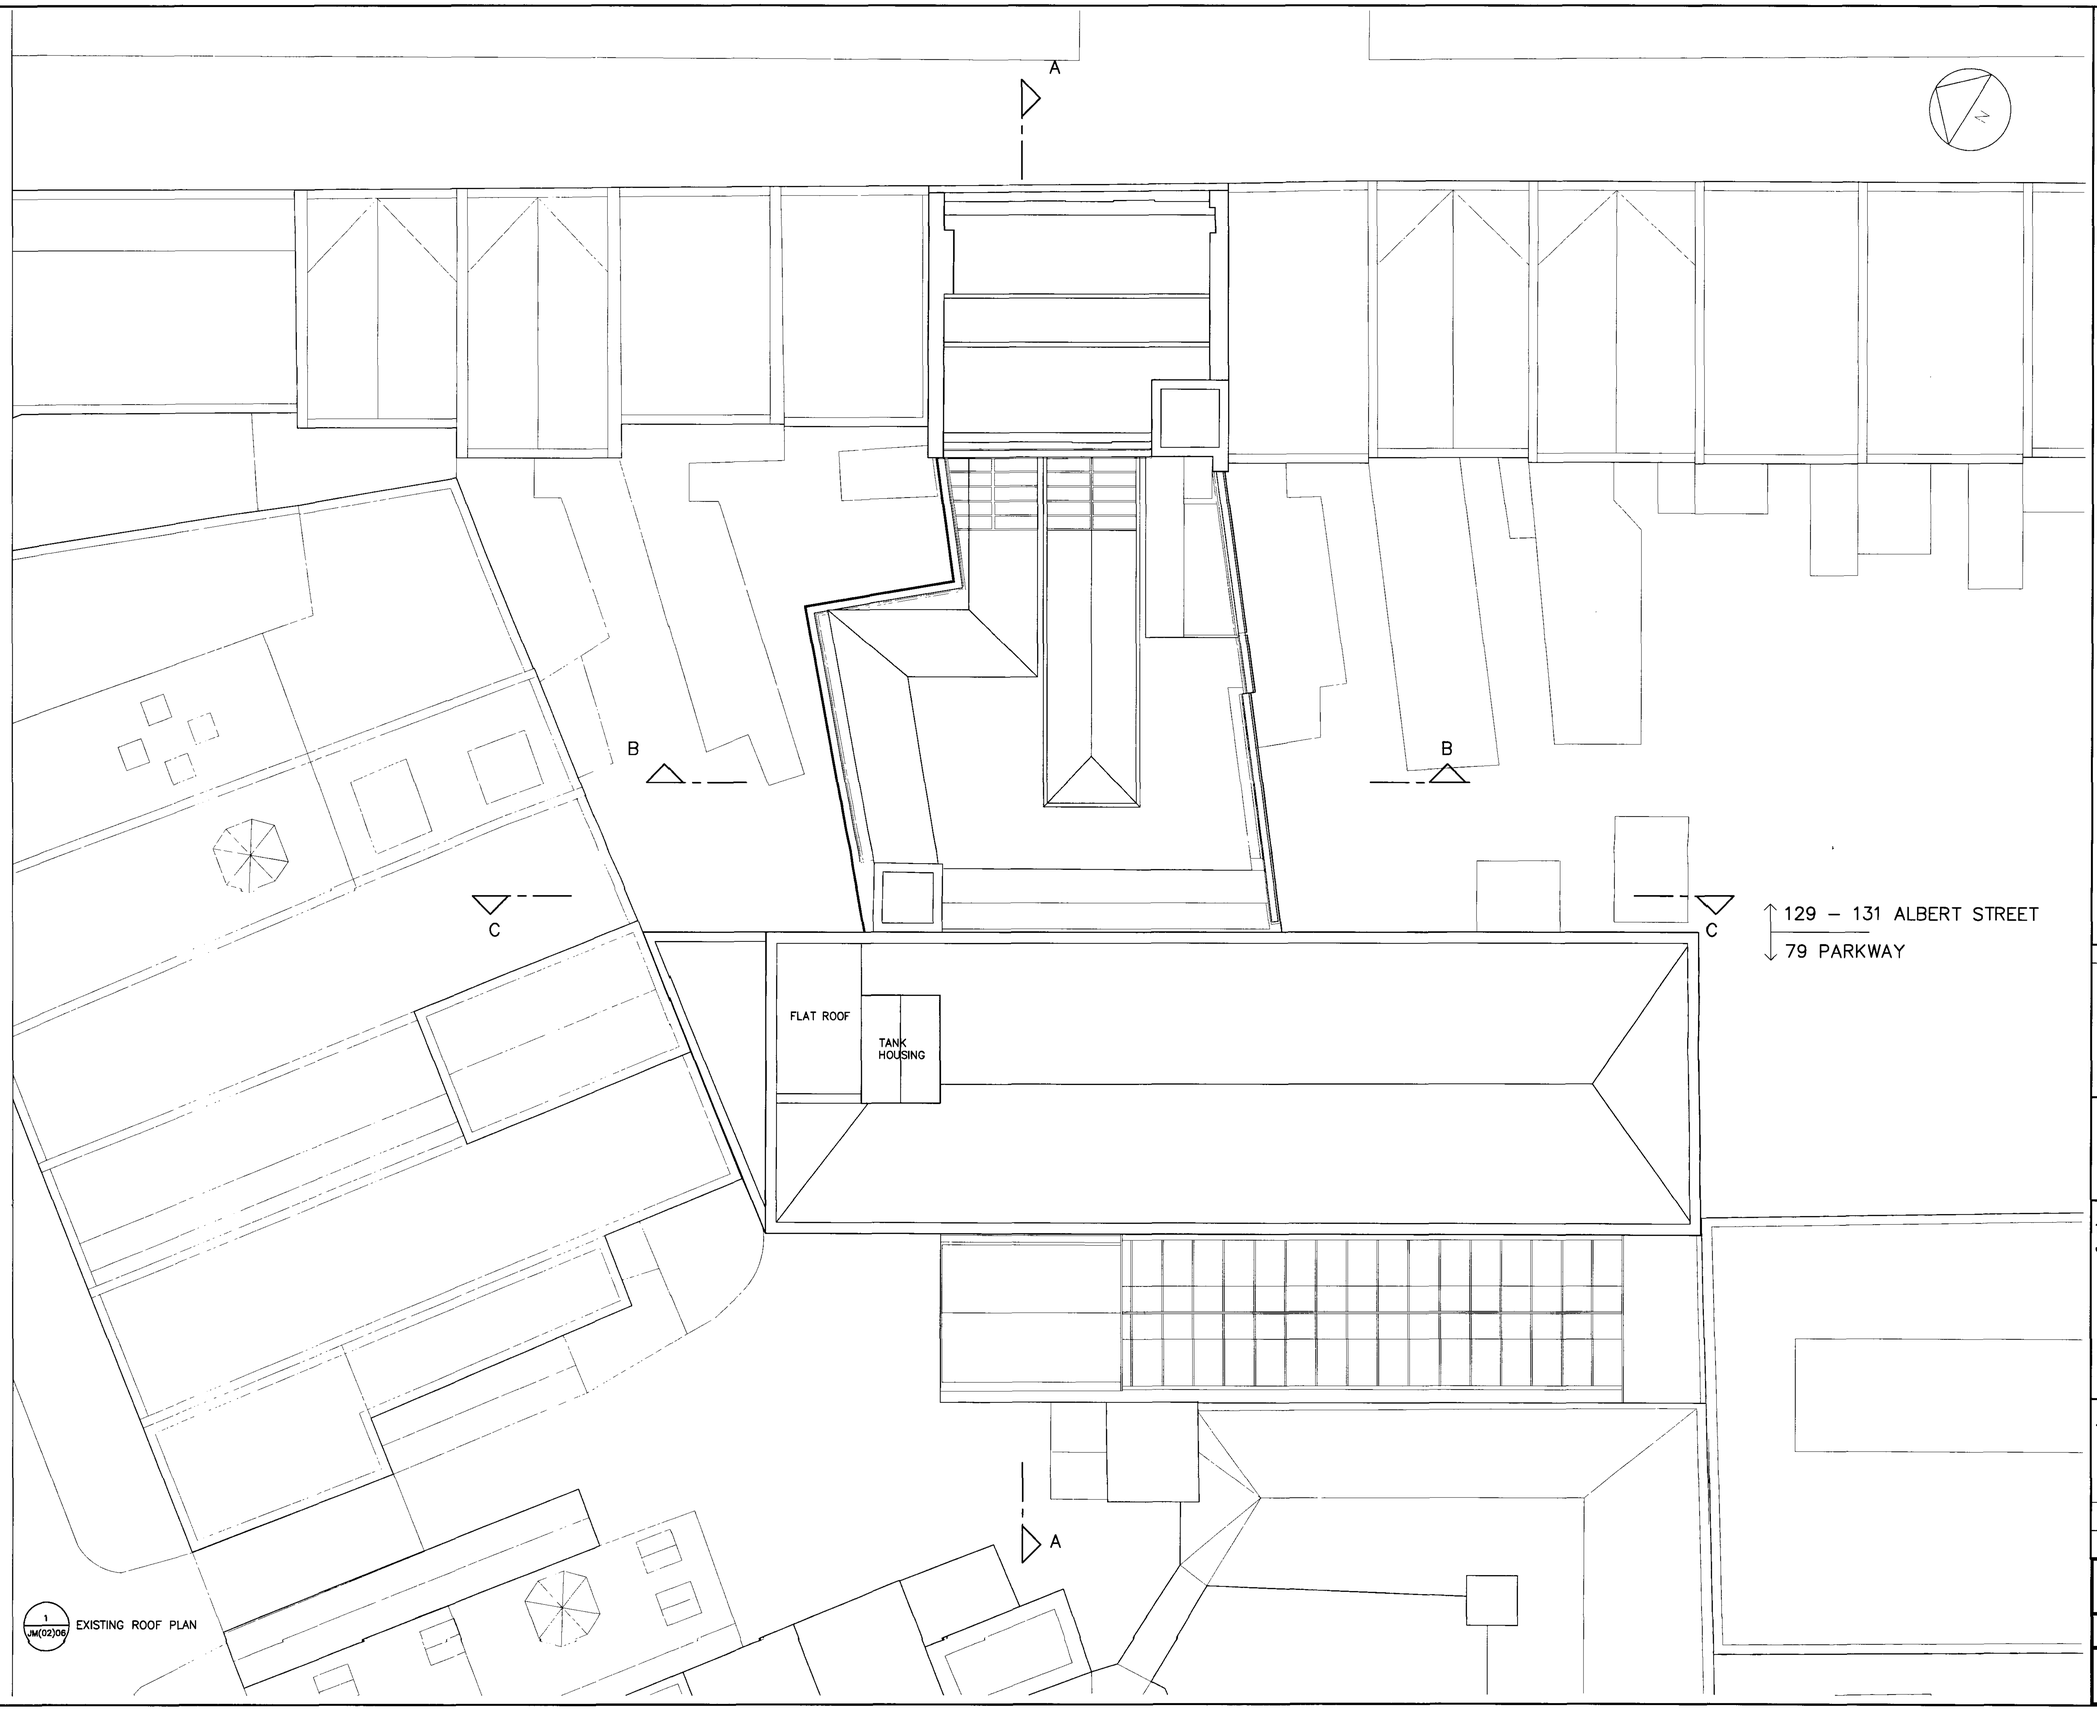

notes

date	mk	revision	dwn	chk

Long & Kentish architects
27 Horsell Road London N5 1XL
telephone 020 7607 5658 facsimile 020 7607 5621

client
THE TRUSTEES OF THE JEWISH MUSEUM

project
THE JEWISH MUSEUM

scale 1:100 ● A1 1:200 ● A3
date 28.07.06
drawn UM
checked LS
passed

title
EXISTING ROOF PLAN

status
PLANNING

drawing no
JM (02) 06

rev
–

notes

date	mk	revision	dwn	chk

Long & Kentish architects
27 Horsell Road London N5 1XL
telephone 020 7607 5658 **facsimile** 020 7607 5621

client
THE TRUSTEES OF THE JEWISH MUSEUM

project
THE JEWISH MUSEUM

scale 1:50 @ A1 1:100 @ A3 | date 28.07.06

drawn UM | checked LS | passed

title
EXISTING GROUND FLOOR PLAN
129-131 ALBERT STREET

status
PLANNING

drawing no
JM (02) 07

rev
—