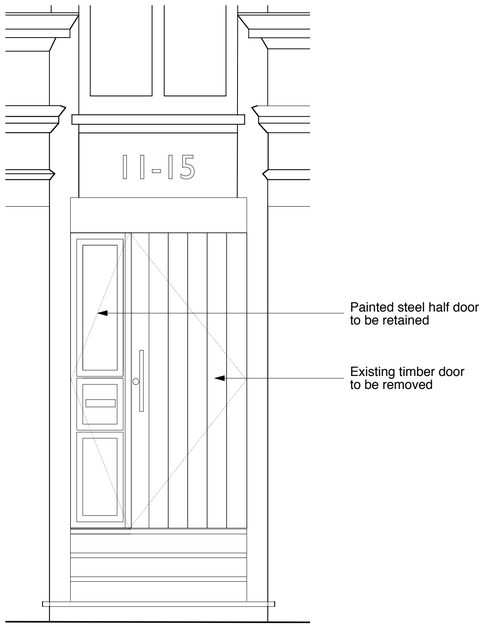

EXISTING 11-15 DOORWAY - 1:25

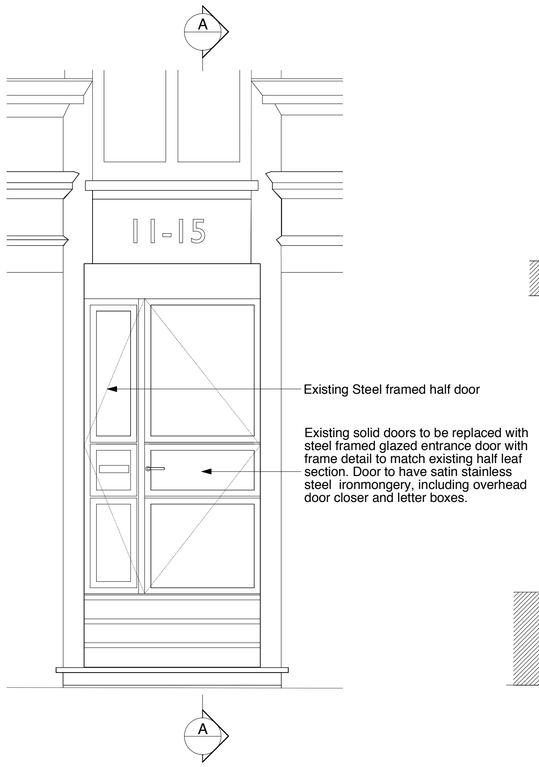

PROPOSED 11-15 DOORWAY - 1:25

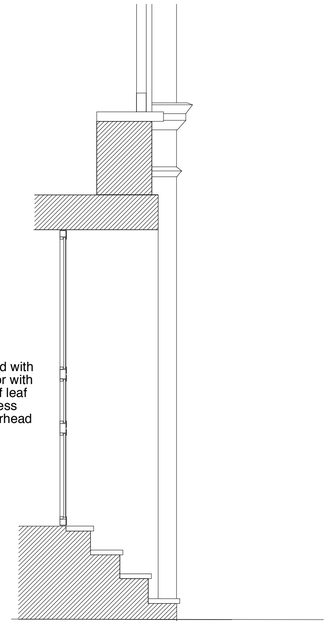

PROPOSED SECTION AA - 1:25

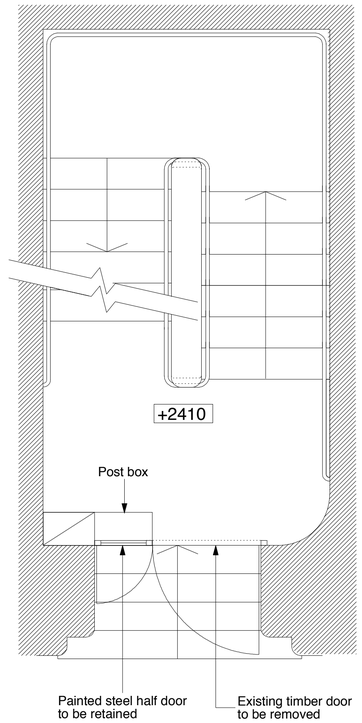

EXISTING 11-15 DOORWAY - 1:25

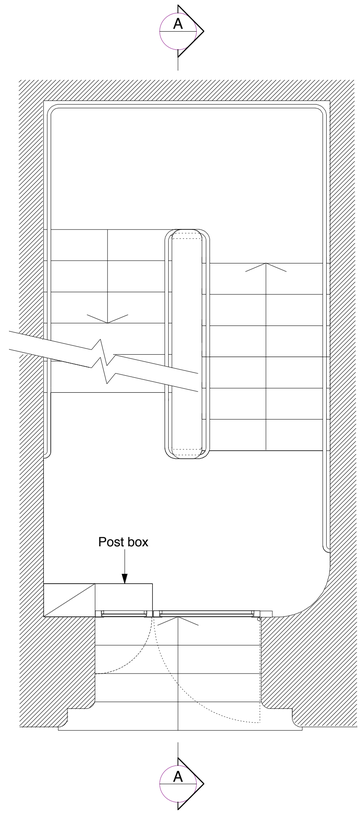

PROPOSED 11-15 DOORWAY - 1:25

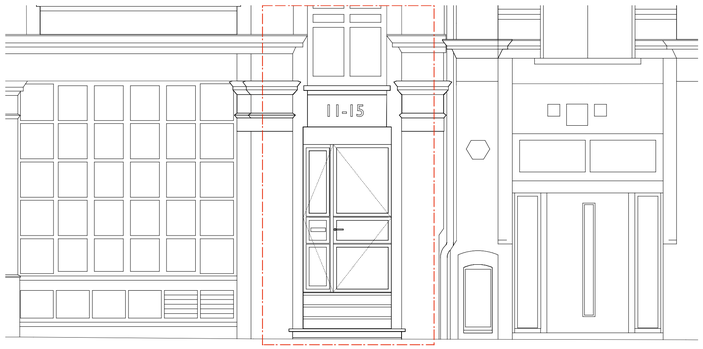

PROPOSED LONG ELEVATION - 1:50

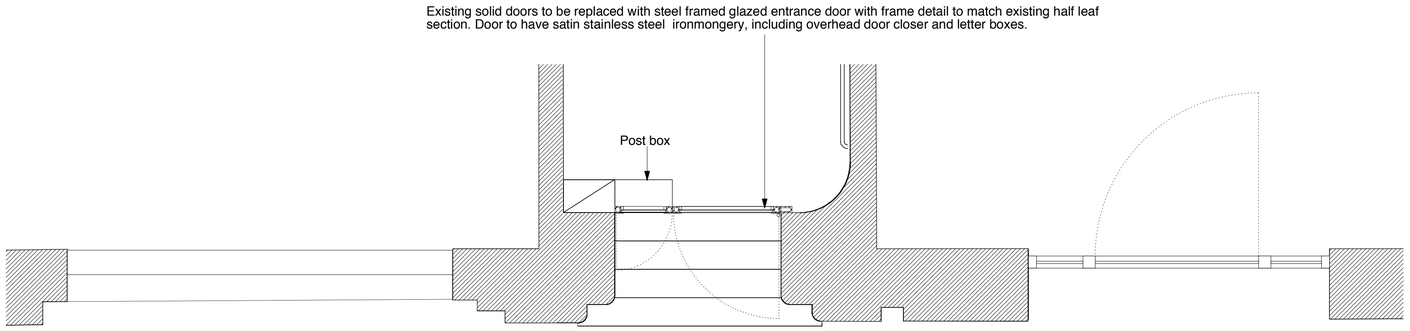

PROPOSED DOORWAY PLAN - 1:25

Do not scale drawings

All dimensions are in millimeters unless stated otherwise

Use figured dimensions only and report any discrepancies in writing to the architect

Key Elevation

Rev	Description	Drawn	Date
-	Issued for information only	CW	
P	Issued for Planning	CW	24/08/06

Mayfair and Holland Properties
11-15 Emerald st

Proposed Plan / Elevation & Detail
PLANNING
Scale A1 - 1:25 & 1:50

August 2006

Draw Nº 116-P-02 | Rev P

Drawn by | Checked by | Size A1

HUGH**BROUGHTON**ARCHITECTS
4 Addison Bridge Place London W14 8XP
T 020 7602 8840 F 020 7602 5254 E info@hbarchitects.co.uk
© Hugh Broughton Architects Ltd