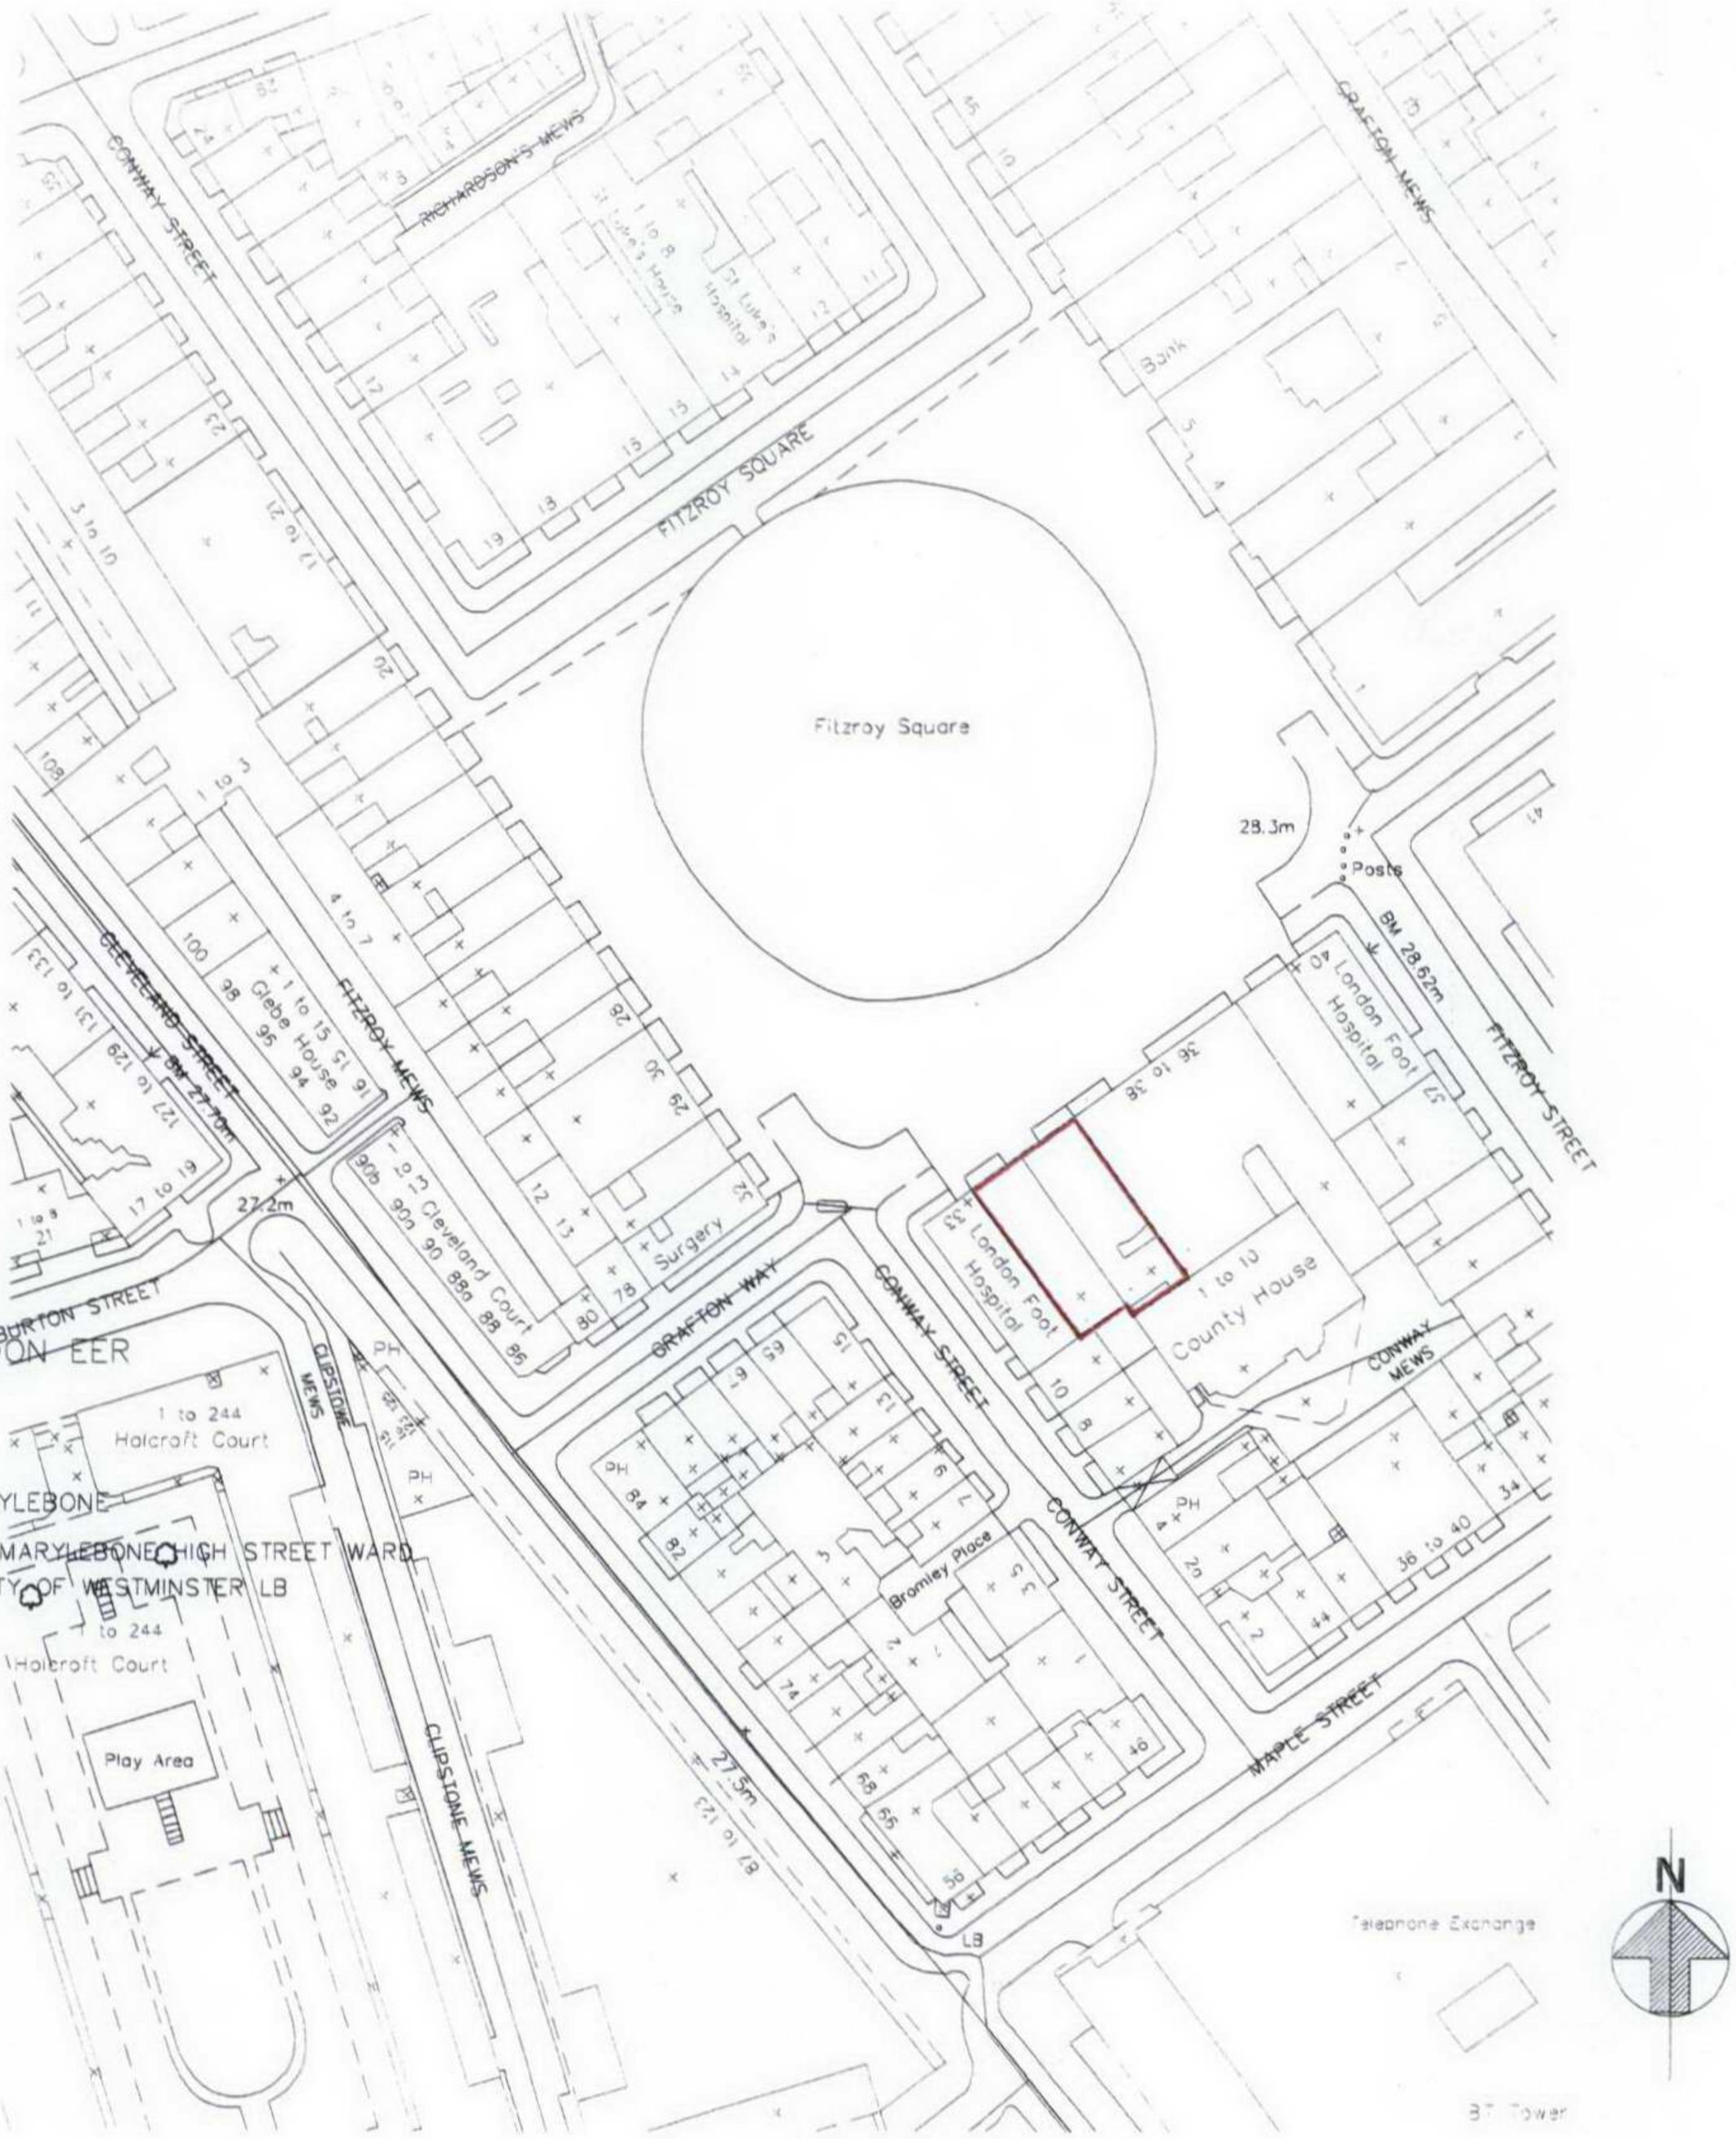

Revision Notes				
	Client	Pearl & Coutts	Date: 29.08.06	AccentBDA
	Project	Fitzroy Square		
	Project Address	34 - 35 Fitzroy Square W1T 6BP	Scale: 1:1250	Suite A Grove Mews Forty Two The Grove LONDON W5 5LH UK
	Drawing Name	Site Location Map	Dwg No: Ex_01	ARCHITECTURE INTERIOR DESIGN
	Drawing Location	C:\Clients\Pearl & Coutts\Drawings\01 Existing\Ex_01		