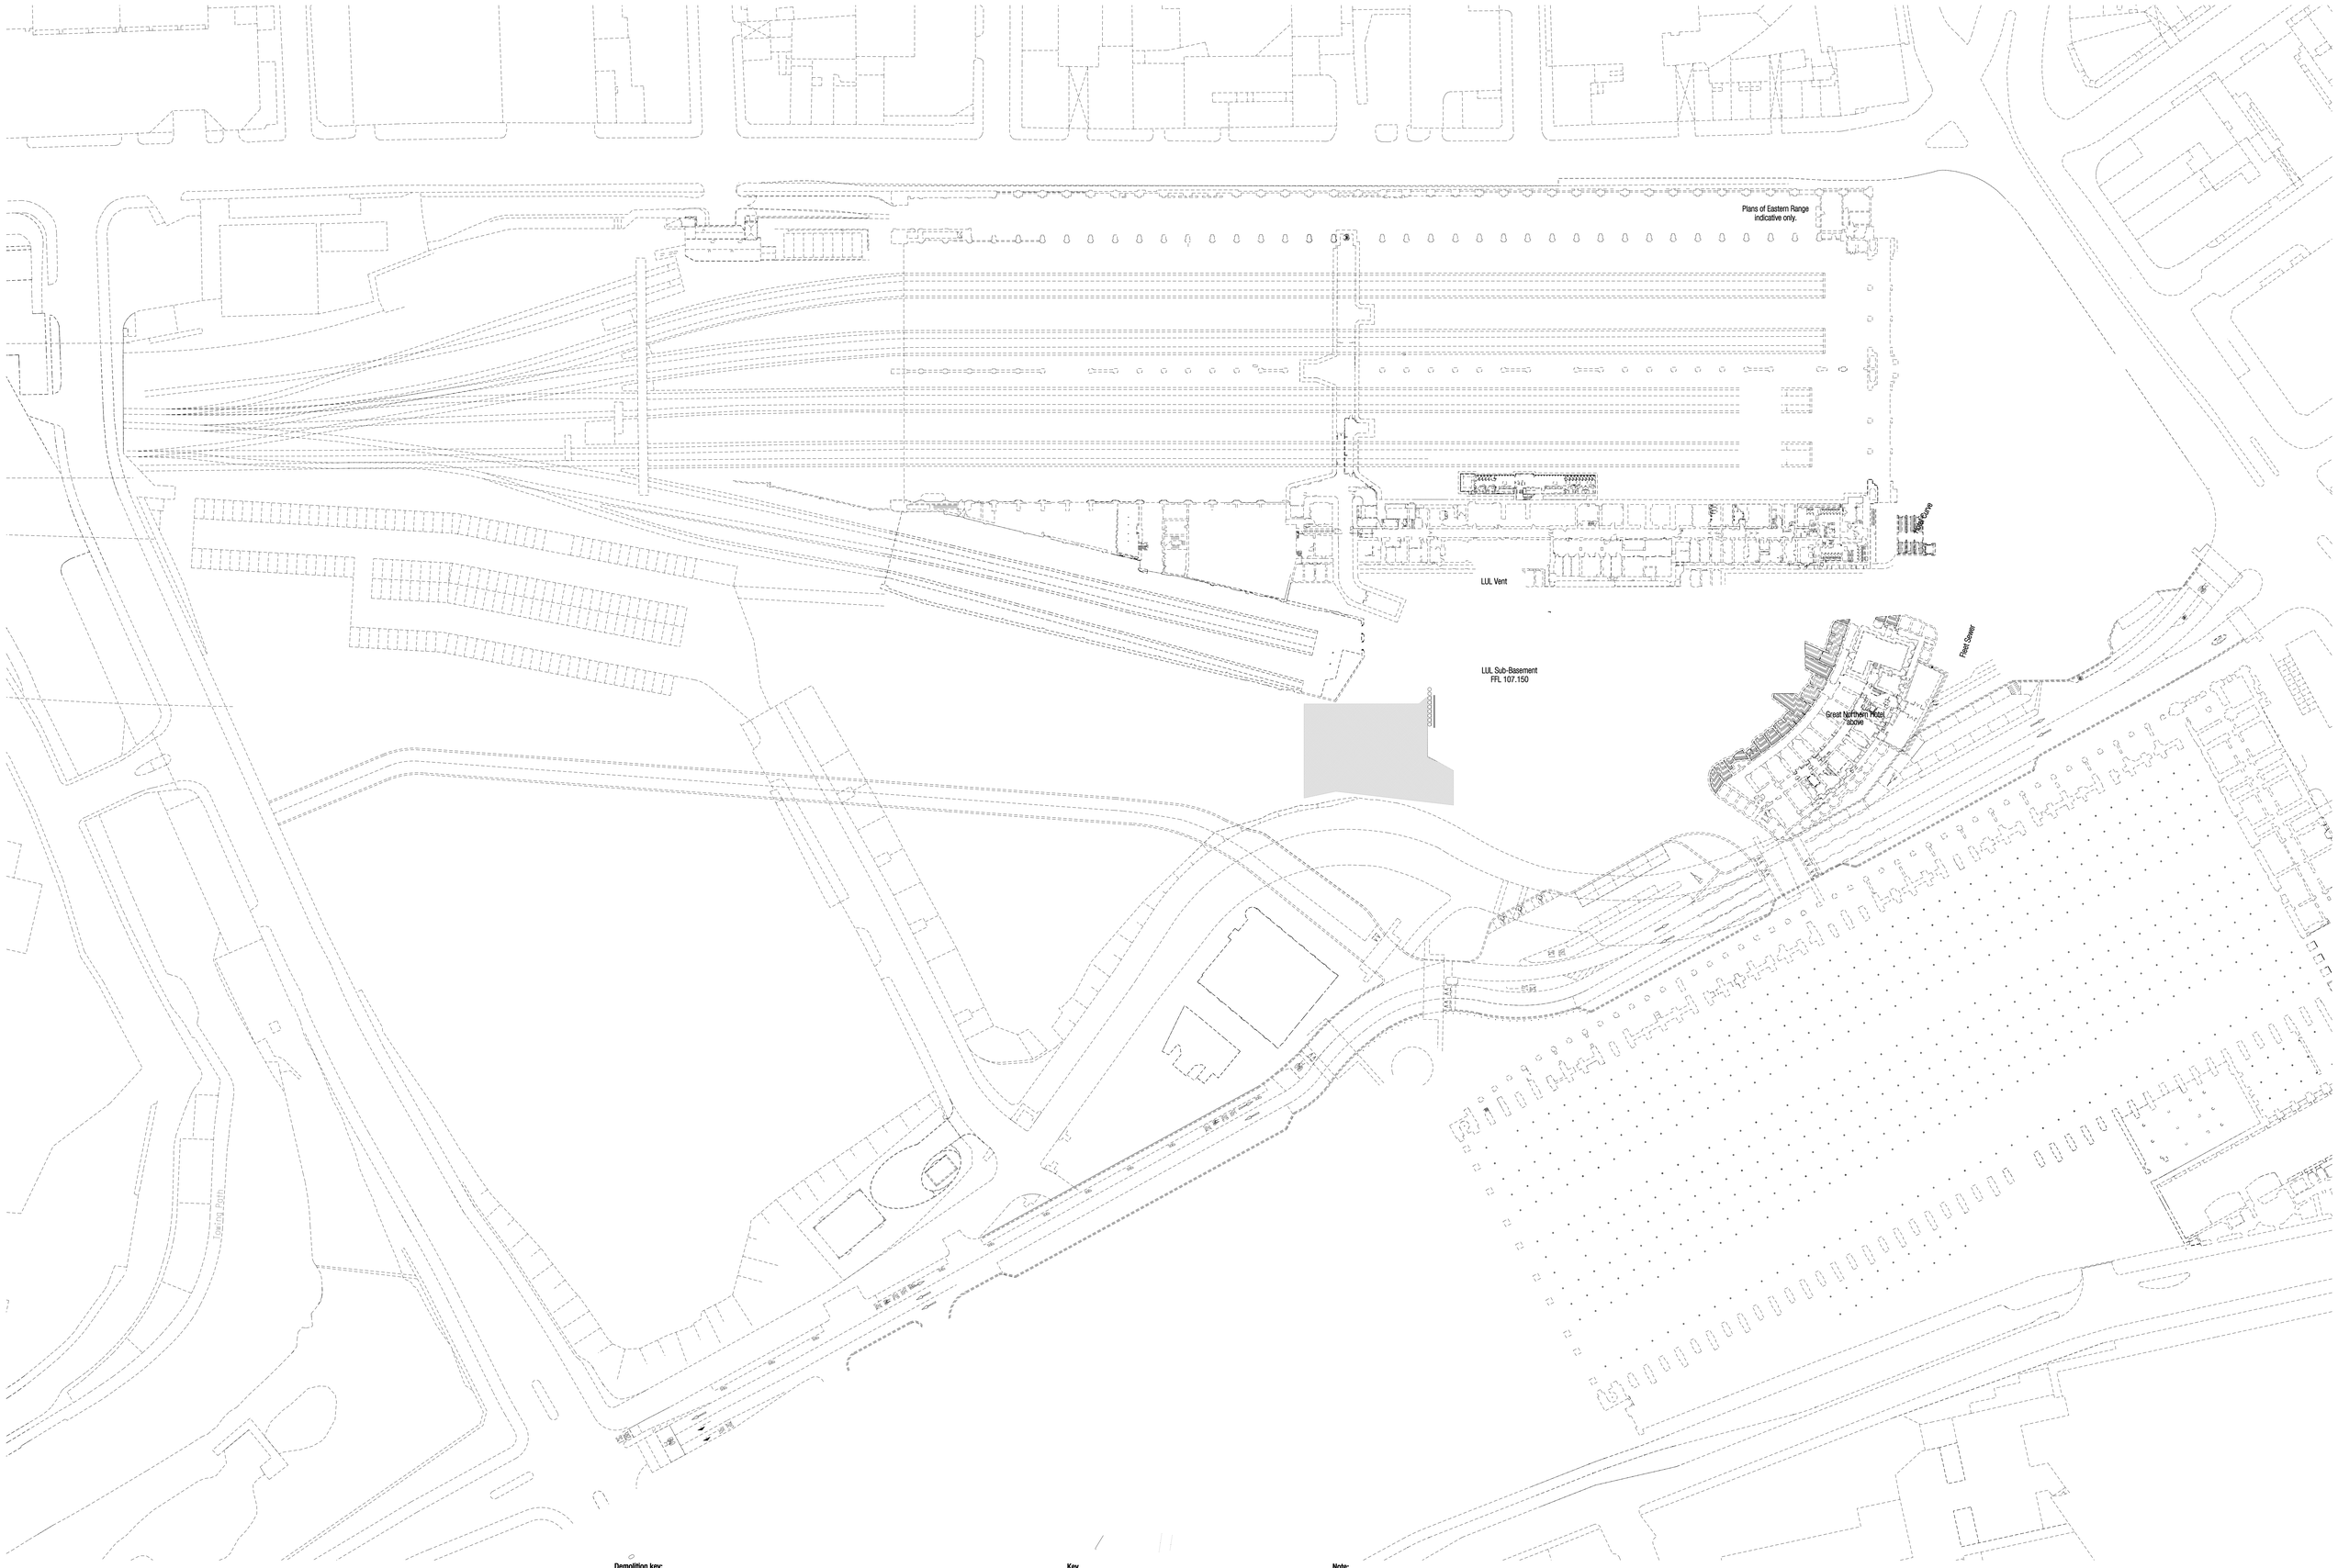

01	14.07.2006	Issued for Planning / Listed Building Application	JMP	HA

Demolition key:
Western Range and new concourse:
All demolitions are indicated in red (A3) and black. (A0)

- Partitions and Columns
- Floors to be removed
- Structure to be removed
- Excavations

Key

1. All sanitary and kitchen fittings to be removed.
3. Floor to be removed for lift.
4. Floor to be removed for stair
5. Floor to be removed for riser

Note:

All demolitions associated with works to the interior of the Great Northern Hotel, Platform Y and Eastern Range are excluded from these Enhancement Demolition Plans.

0 5.00m 25.00m 50.00m

Demolition Sub- Basement Floor Plan

1:500 at A0

JMP

DM-0SB 01

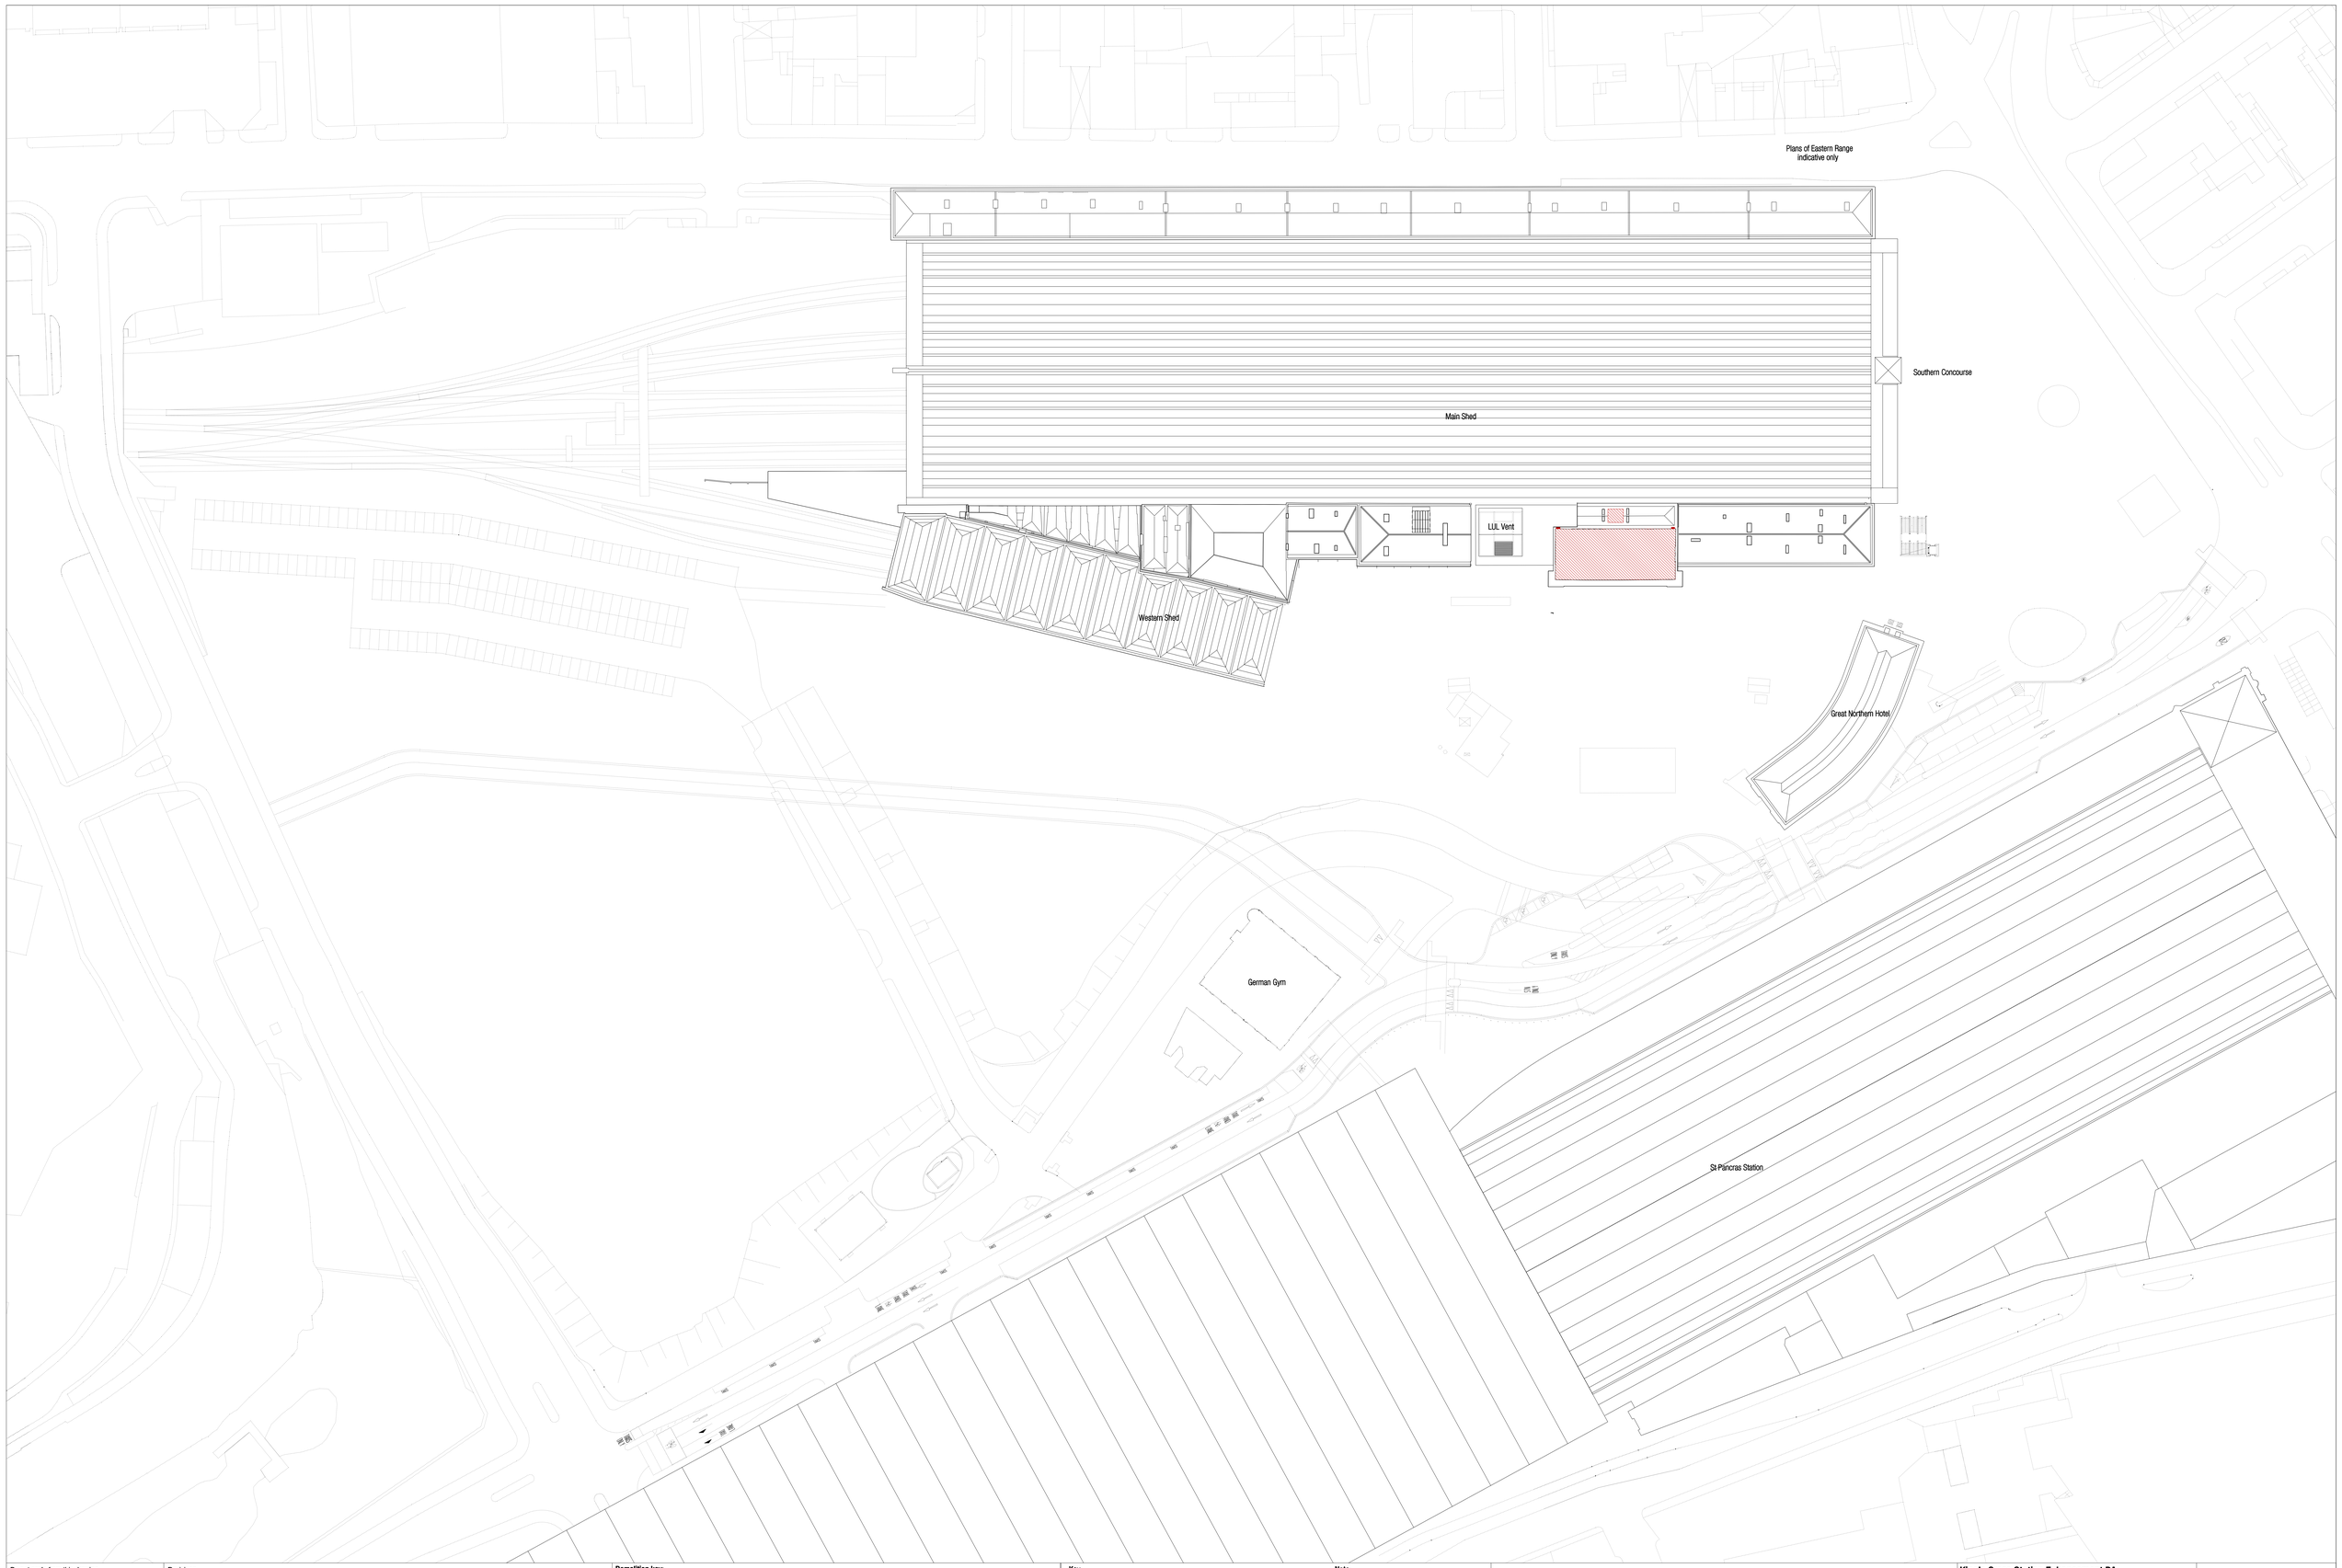

Do not scale from this drawing.
All dimensions are to be checked on site and any discrepencies noted in writing to JMP.
All dimensions are in millimetres unless noted otherwise.
If in doubt ask the Contract Administrator.

Revisions

Rev.	Date	Description	Drawn	Checked
00	16.01.2006	Stage D proposal	JMP	HA
01	14.07.2006	Issued for Planning / Listed Building Application	JMP	HA

Demolition key:

Western Range and new concourse:
All demolitions are indicated in red (A3) and black. (A0)

- Partitions and Columns
- Floors/roof to be removed
- Structure to be removed

Key

1. All sanitary and kitchen fittings to be removed.
3. Roof to be removed for lift.
4. Floor to be removed for stair
5. Floor to be removed for stair

Note:

All demolitions associated with works to the interior of the Great Northern Hotel, Platform Y and Eastern Range are excluded from these Enhancement Demolition Plans.

0 5.00m 25.00m 50.00m

King's Cross Station Enhancement PA
Demolition Roof Plan

scale	1:500 at A0	job no.	1163
date	19.12.2005	drawing by	JMP
drawing status	Planning/Listed Building Application	checked by	HA
drawing no.	DM-00R	revision	01

John McAslan + Partners
49 Princes Place
London W11 4QA
Telephone020 7727 2669
Facsimile: 020 7221 8835
mailbox@mcaslan.co.uk
www.mcaslan.co.uk