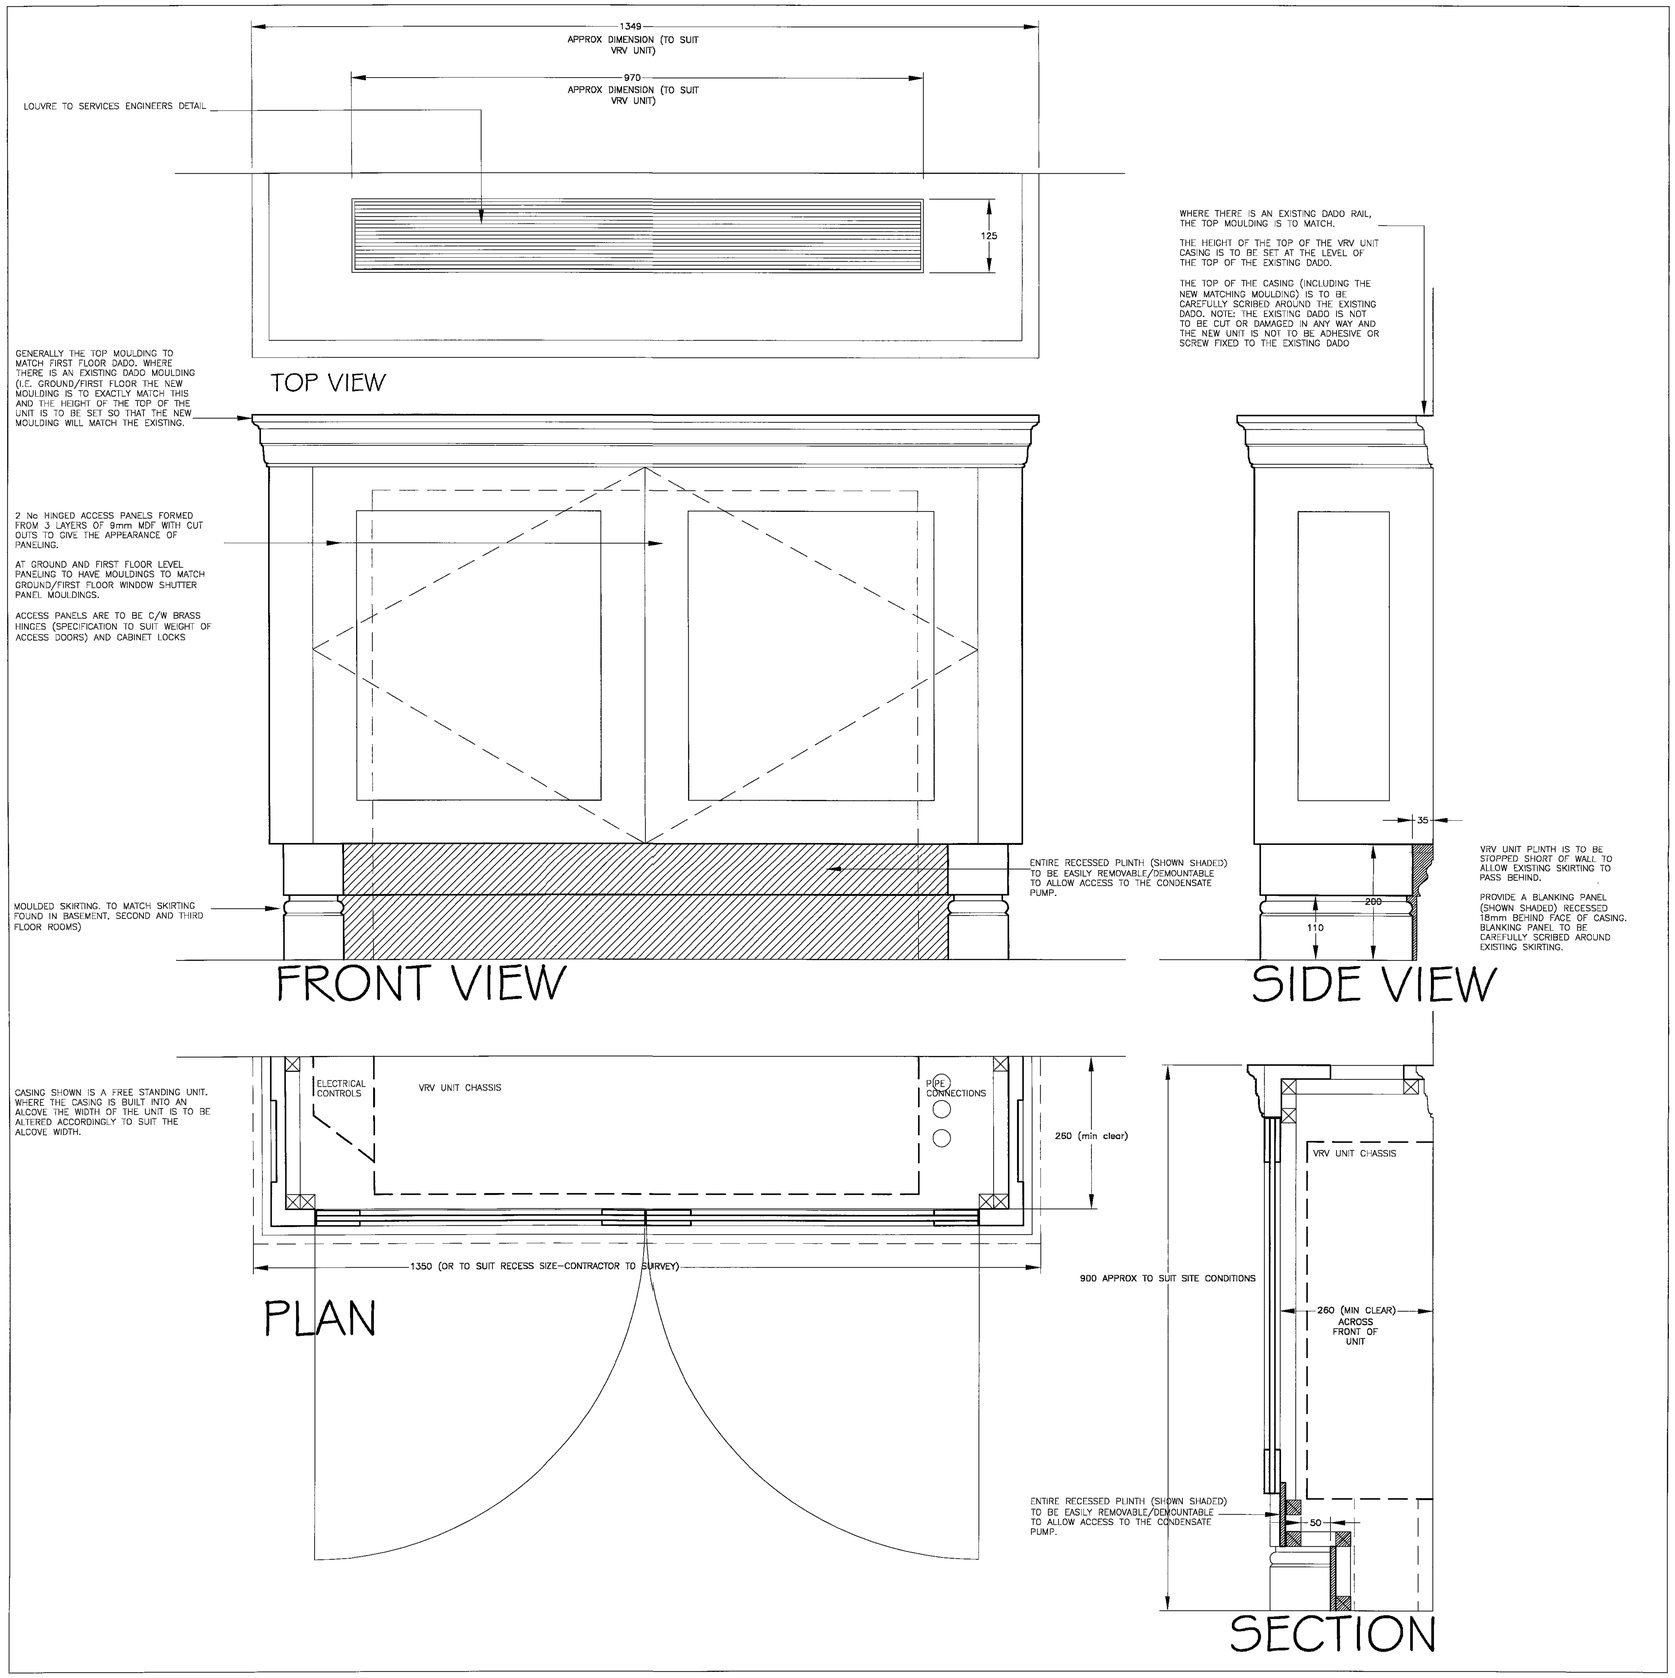

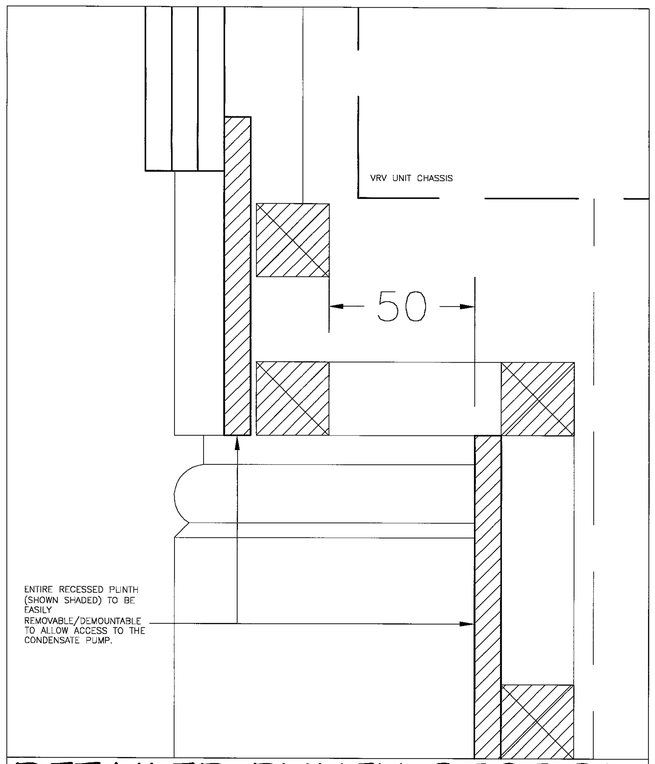

DETAILED PLINTH SECTION

LONDON BOROUGH OF CAMDEN
ENVIRONMENT DEPT.
31 JUL 2006
RECEIVED

REV C: OCT 02: PANEL DETAILS SIMPLIFIED.
REV B: AUG 02: PANEL DETAILS SIMPLIFIED. ADDITIONAL DETAIL ADDED.
NOTE: IF DRAWING PRINTED @ A3: SCALE TO BE: 1:10&1:2

PROJECT: 20 BEDFORD SQUARE
DRAWING: VRV/INNER CASING
DRAWN: 162 TAP/01
SCALE: 1:5&1:1 @A1 DATE: JAN 02 REV: WA

PRELIMINARY
NOT FOR ISSUE
SITE

NOTES
DO NOT SCALE OFF THIS DRAWING. USE ONLY DIMENSIONS SHOWN. IN DOUBT ASK.

WATERLAND ASSOCIATES
ARCHITECTS AND BUILDING SURVEYORS
BANK CHAMBERS
3 MARKET PLACE
OTTERY-ST-MARY
DEVON EX11 1DB
e-mail: mail@waterland.co.uk
TEL: 01404 813027
FAX: 01404 812701