GENERAL NOTES
MAIN CONTRACTOR TO VERIFY ALL DIMENSIONS ON SITE AND NOTIFY TRANS4M OF ANY DISCREPANCIES PRIOR TO PROCEEDING CONSTRUCTION

THE CURRENT DESIGN IS SUBJECT TO INTRUSIVE SURVEY INFORMATION. ANY PROPOSED DESIGN CHANGES/AMENDMENTS RESULTING FROM INTRUSIVE SURVEY INFORMATION WILL BE EVALUATED BY THE ATKINS STATION DESIGN TEAM AND AGREED WITH TRANS4M AND THE CONSTRUCTION AFFILIATES PRIOR TO IMPLEMENTATION TRANS4M TO ENSURE THAT ALL METRONET AND/OR LUL APPROVALS HAVE BEEN GRANTED

FOR FINISHES TO BACK OF HOUSE AREAS SEE PREMISES SCHEDULE OF WORKS

DO NOT SCALE

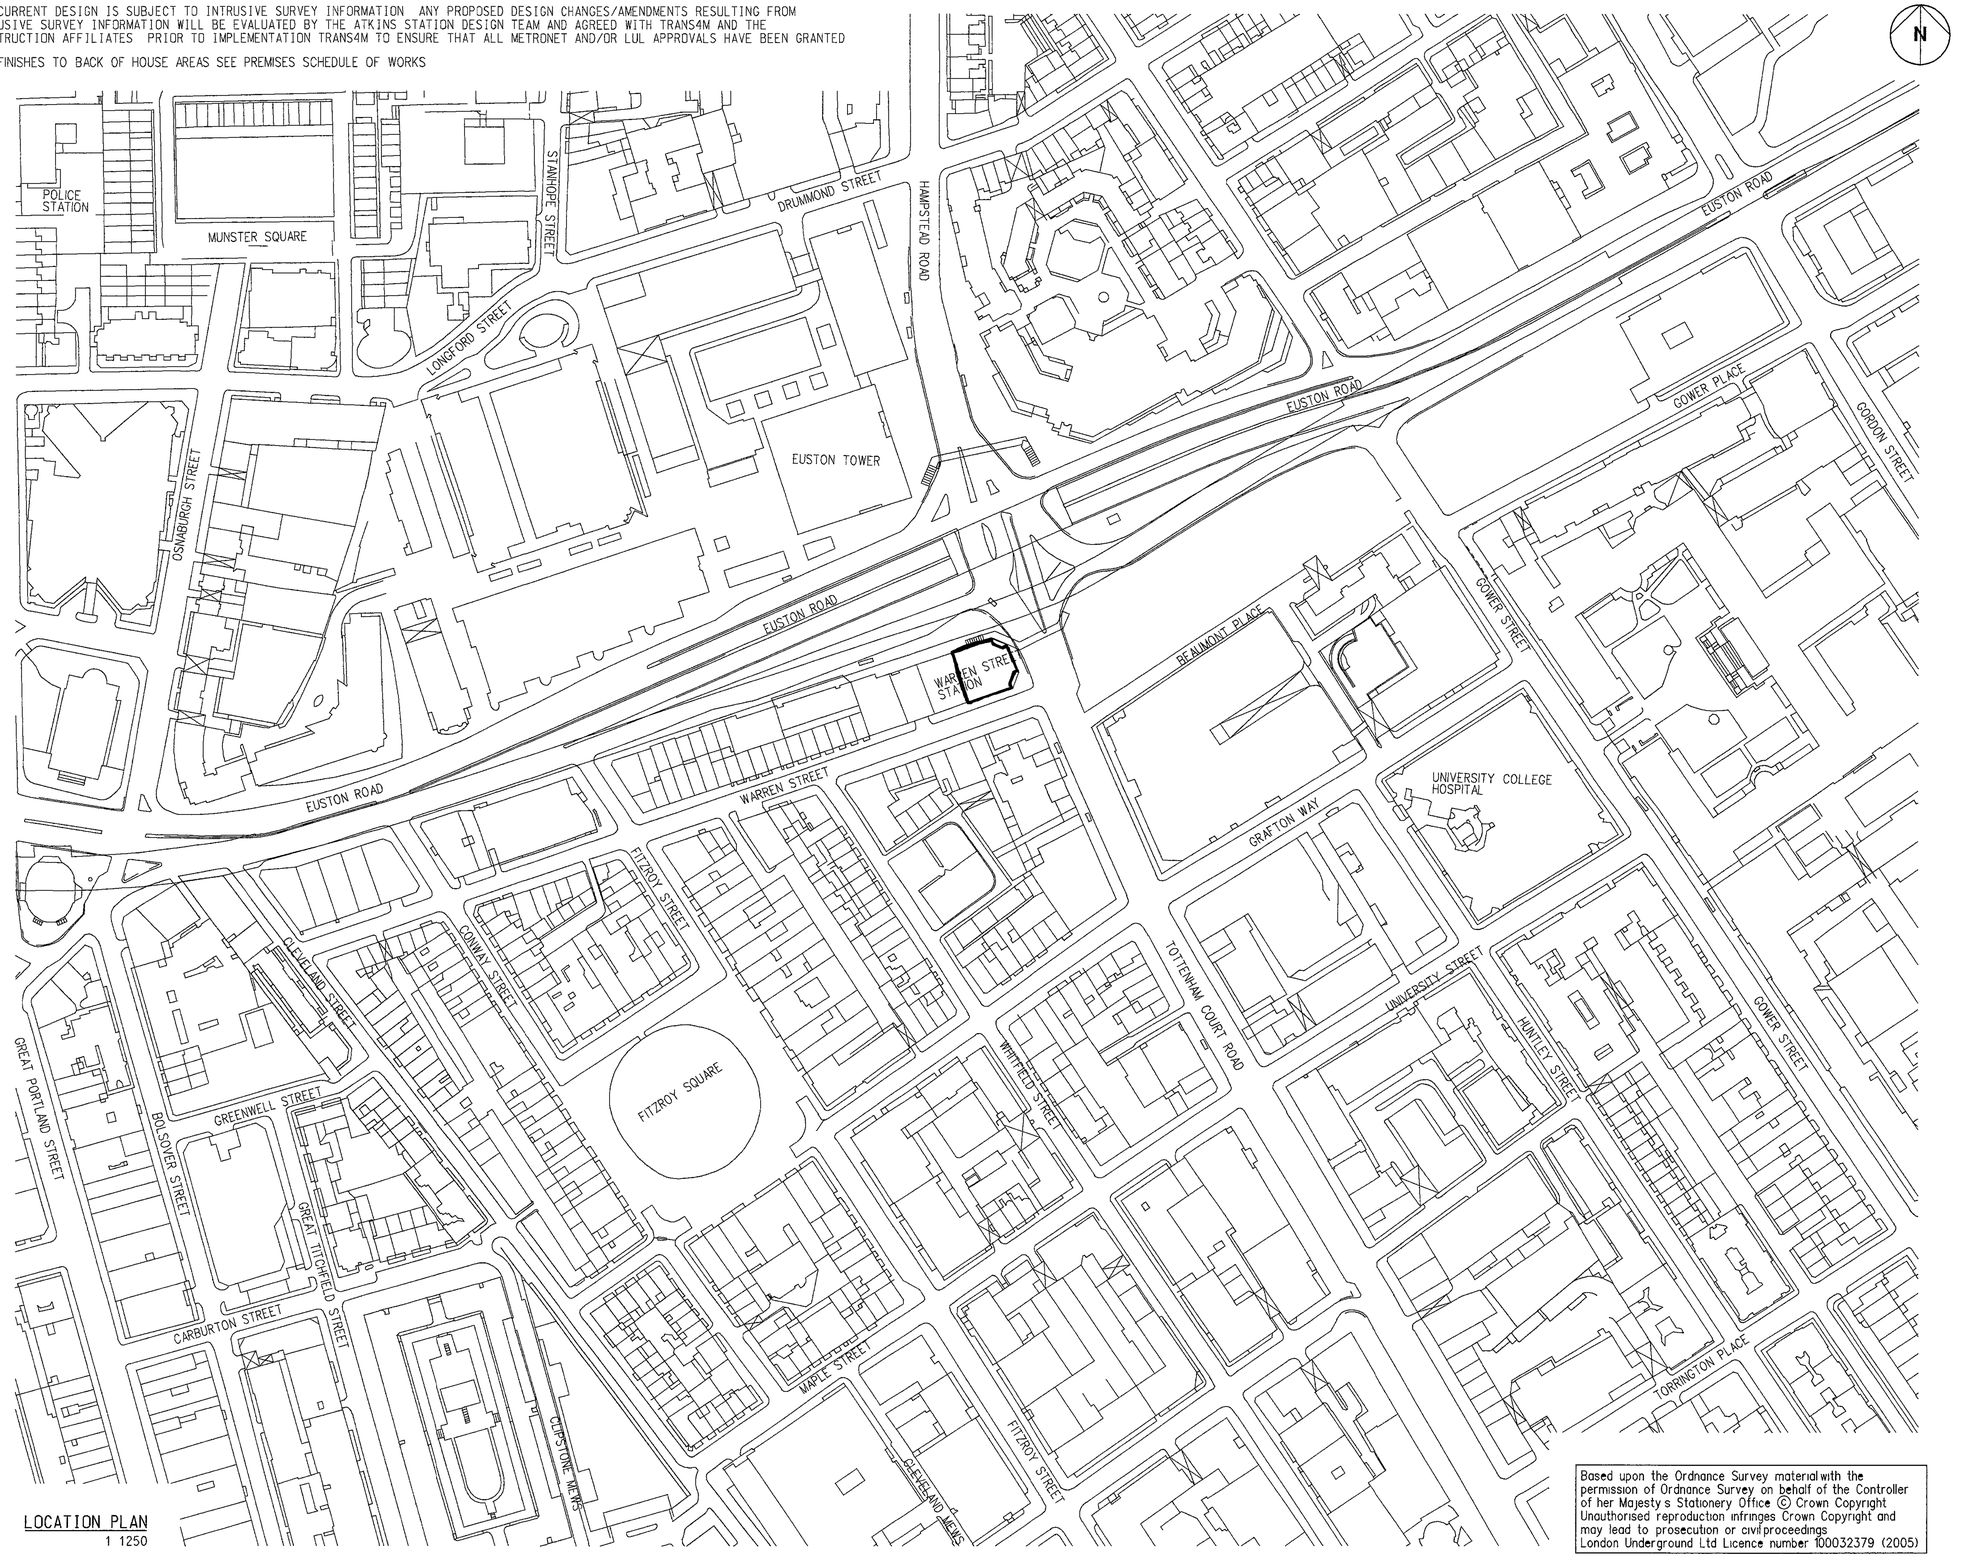

LOCATION PLAN
1 1250

Based upon the Ordnance Survey material with the permission of Ordnance Survey on behalf of the Controller of her Majesty s Stationery Office © Crown Copyright Unauthorised reproduction infringes Crown Copyright and may lead to prosecution or civil proceedings London Underground Ltd Licence number 100032379 (2005)

STATION FOOTPRINT

REV 01 – RIBA STAGE D ISSUED FOR INFORMATION

Purpose of Issue / Description of Change

Drawn	Checked	Approved
S FITZGERALD	A PETERS	S WYLIE

Authorised

Issue Date 03/05/2006

Drawing Status: FOR INFORMATION

DRAFT

METRONET Alliance
The GlassHouse 26-28 Glasshouse Yard London EC1A 4JU
T 44 (0)20 7017 8000 F 44 (0)20 7017 9100

Location: WARREN STREET STN

Project: STATION MODERNISATION

Title: LOCATION PLAN

A1	Original Scale	Location Code	Rev
	1:1250	N101	01

Drawing Number: PBE00572-DWG-PRM-N101-1001001

Millimetres 0 10 100
Username PeteA Date 14/06/2006 17:53:28 Filename C:\Apps\CAD2004\PW_WORK\PETEA\dms56822\PBE00572 DWG PRM N101 1001001.dgn