GENERAL NOTES
MAIN CONTRACTOR TO VERIFY ALL DIMENSIONS ON SITE AND NOTIFY TRANS4M OF ANY DISCREPANCIES PRIOR TO PROCEEDING CONSTRUCTION

THE CURRENT DESIGN IS SUBJECT TO INTRUSIVE SURVEY INFORMATION ANY PROPOSED DESIGN CHANGES/AMENDMENTS RESULTING FROM INTRUSIVE SURVEY INFORMATION WILL BE EVALUATED BY THE ATKINS STATION DESIGN TEAM AND AGREED WITH TRANS4M AND THE CONSTRUCTION AFFILIATES PRIOR TO IMPLEMENTATION TRANS4M TO ENSURE THAT ALL METRONET AND/OR LUL APPROVALS HAVE BEEN GRANTED

FOR FINISHES TO BACK OF HOUSE AREAS SEE PREMISES SCHEDULE OF WORKS

DO NOT SCALE

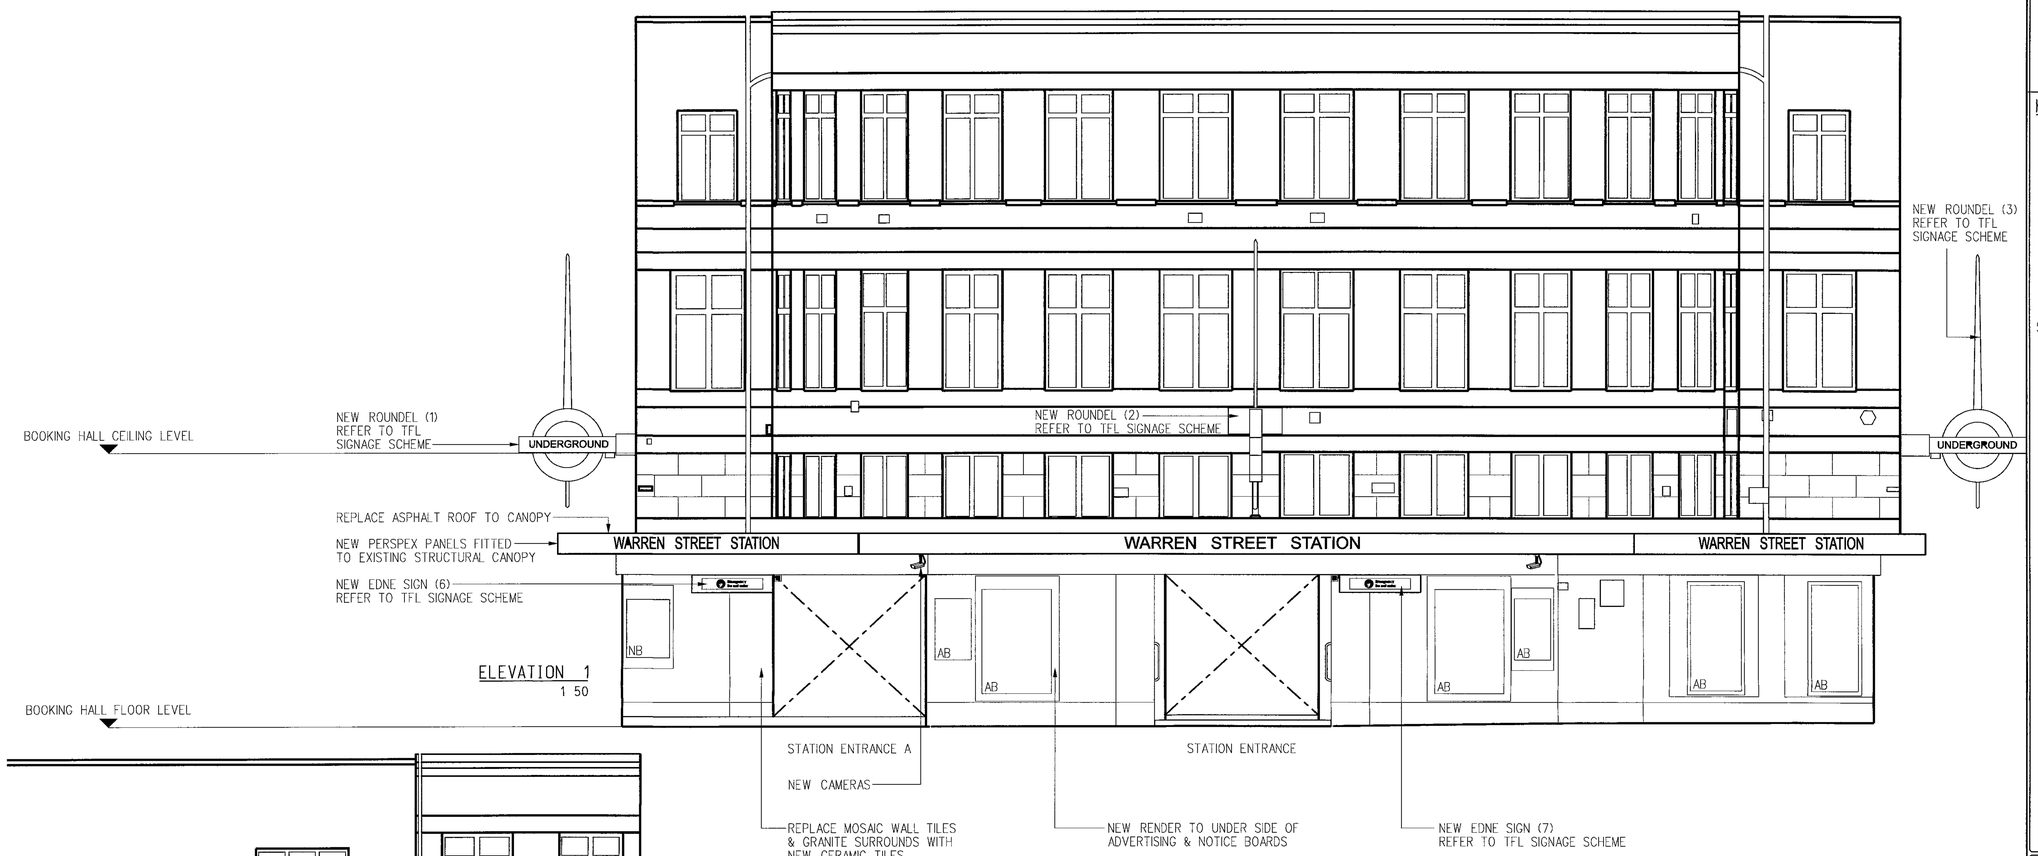

ELEVATION 1
1 50

ELEVATION 2
1 50

KEY PLAN

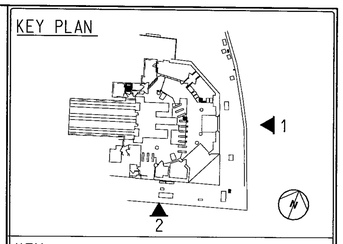

KEY

PHP 1/12	PASSENGER HELP POINT
VM	VENDING MACHINE
TEL/VM	TELEPHONE/VENDING MACHINE
W1/123/1	WINDOW NUMBER
D1/123/1	DOOR NUMBER
CG X/XX	COLLAPSIBLE GATE NUMBER
MIRROR	MIRROR
SEAT NO P1/12	SEATING
	NEW CCTV CAMERA
	NEW SPEAKER
	NEW TRAIN MASS DETECTOR/ AMBIENT NOISE SENSOR
	NEW LIGHT FITTING OVER PHP
CMS	NEW CMS ROUTE
VG	VENT GRILLE

REV 02 - RIBA STAGE E ISSUED FOR APPROVAL

Purpose of Issue / Description of Change

Drawn	Checked	Approved
S FITZGERALD		S WYLIE
Authorised		Issue Date 20/07/2006

Drawing Status
FOR APPROVAL

DRAFT

METRONET Alliance
The Glasshouse 26 28 Glasshouse Yard London EC1A 4JU
T 44 (0)20 7017 9000 F 44 (0)20 7017 9100

Location
WARREN STREET STN

Project
STATION MODERNISATION

Title
PROPOSED EXTERNAL ELEVATIONS
ENTRANCE LEVEL
SHEET 1 OF 1

A1	Original Scale 1 50	Location Code N101	Rev 02

Drawing Number
PBE00572-DWG-PRM-N101-1002771

Millimetres 0 10 100

Username PeterA Date 15/08/2006 14:39:43 Filename C:\Apps\CAD2004\PW_WORK\PETEA\dms56822\PBE00572 DWG PRM N101 1002771.dgn

GENERAL NOTES

MAIN CONTRACTOR TO VERIFY ALL DIMENSIONS ON SITE AND NOTIFY TRANS4M OF ANY DISCREPANCIES PRIOR TO PROCEEDING CONSTRUCTION

THE CURRENT DESIGN IS SUBJECT TO INTRUSIVE SURVEY INFORMATION ANY PROPOSED DESIGN CHANGES/AMENDMENTS RESULTING FROM INTRUSIVE SURVEY INFORMATION WILL BE EVALUATED BY THE ATKINS STATION DESIGN TEAM AND AGREED WITH TRANS4M AND THE CONSTRUCTION AFFILIATES PRIOR TO IMPLEMENTATION TRANS4M TO ENSURE THAT ALL METRONET AND/OR LUL APPROVALS HAVE BEEN GRANTED

FOR FINISHES TO BACK OF HOUSE AREAS SEE PREMISES SCHEDULE OF WORKS

DO NOT SCALE

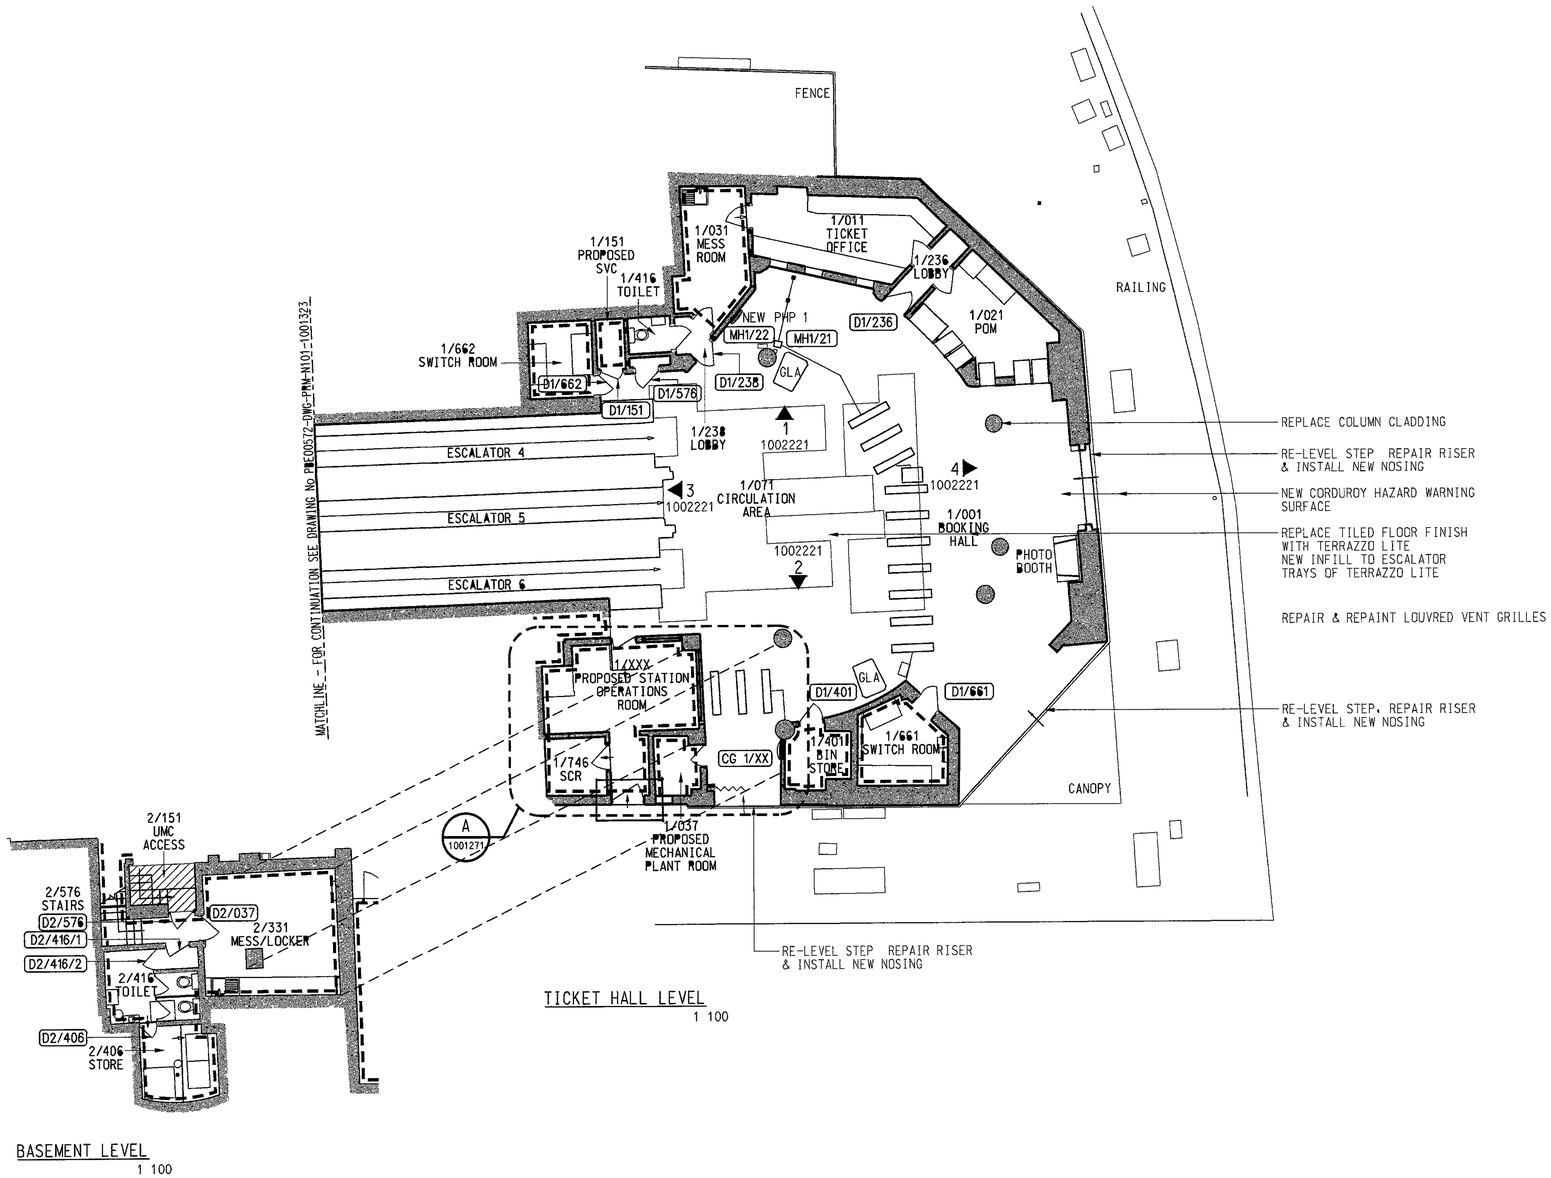

TICKET HALL LEVEL
1 100

BASEMENT LEVEL
1 100

KEY PLAN

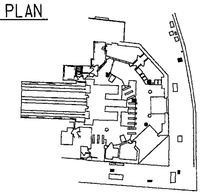

KEY:

PHP 1/12	PASSENGER HELP POINT
VM	VENDING MACHINE
TEL/VM	TELEPHONE/VENDING MACHINE
W1/123	WINDOW NUMBER
D1/123	DOOR NUMBER
MH2/03	MANHOLE NUMBER
CG X/XX	COLLAPSIBLE GATE NUMBER
MIRROR	MIRROR
SEAT NO P1/12	SEATING
CMS	NEW CMS ROUTE
	NOMINAL ½ HOUR SEP
	½ HOUR SEPARTATION
	1 HOUR COMPARTMENTATION
	THE REFURBISHMENT OF THIS AREA IS OUTSIDE THE SCHEDULE 13 PREMISES SCOPE OF WORK

REV 01 - RIBA STAGE D FOR INFORMATION

Purpose of Issue / Description of Change

Drawn	Checked	Approved
S FITZGERALD	A PETERS	S WYLIE
Authorised		Issue Date 03/05/2006

Drawing Status: FOR APPROVAL

DRAFT

METRONET Alliance
The GlassHouse 28 28 Glasshouse Yard, London EC1A 4JU
T 44 (0)20 7017 9000 F 44 (0)20 7017 9100

Location: WARREN STREET STN

Project: STATION MODERNISATION

Title: PROPOSED GENERAL ARRANGEMENT PLAN TICKET HALL SHEET 1 OF 1

A1	Original Scale 1:100	Location Code N101	Rev 01

Drawing Number: PBE00572-DWG-PRM-N101-1001211

Millimetres 0 10 100

Username PeteA Date 14/06/2006 17:49:54 Filename C:\Apps\CAD2004\PW_WORK\PETEA\dms56822\PBE00572 DWG PRM N101 1001211.dgn