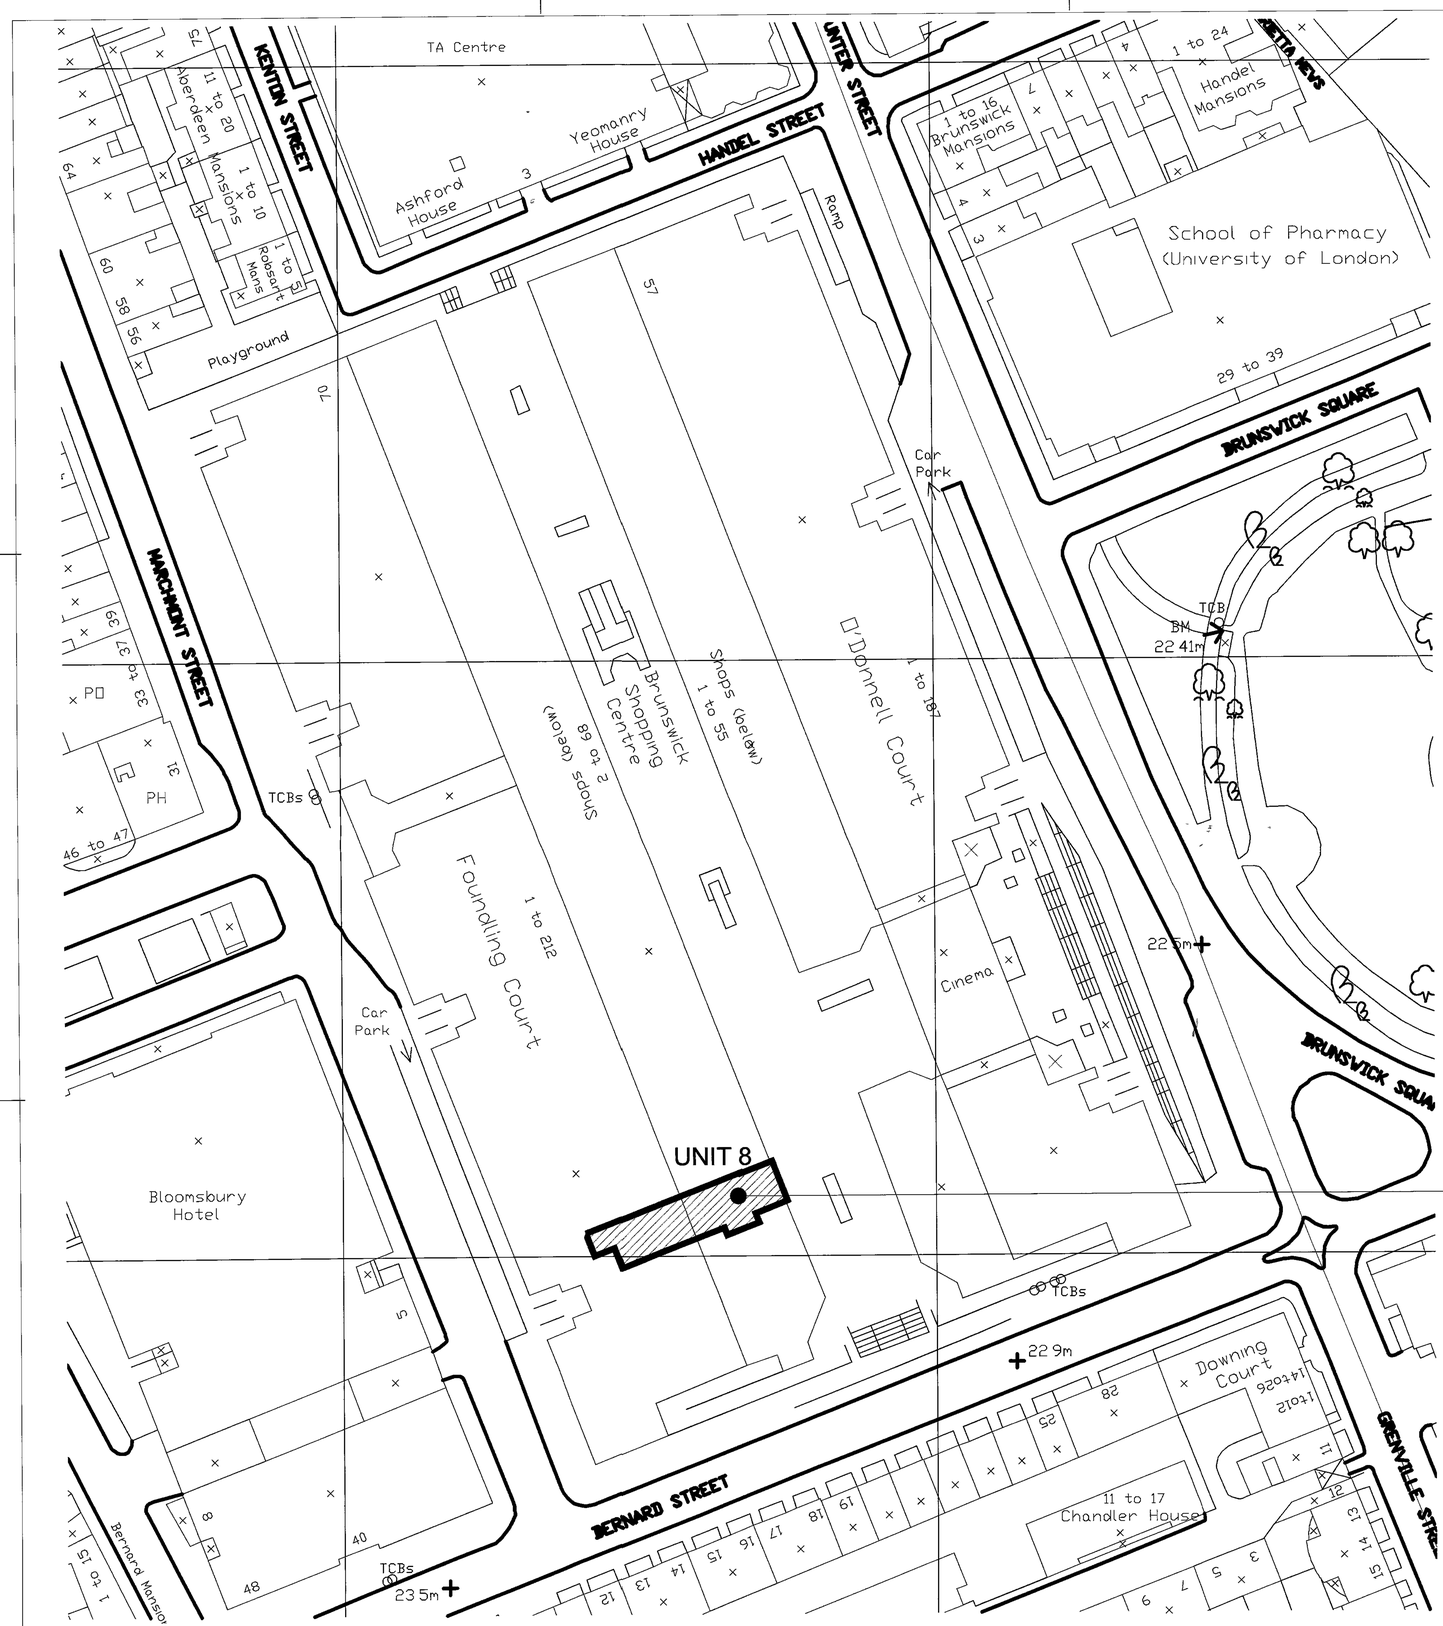

500 LOCATION PLAN

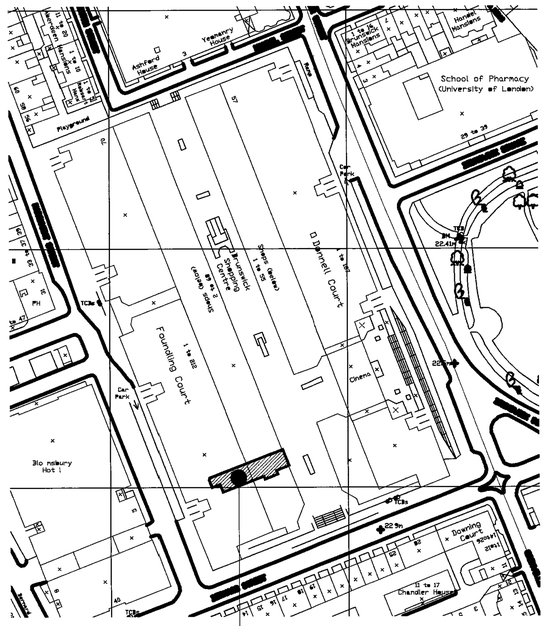

1250 LOCATION PLAN

UNIT -8

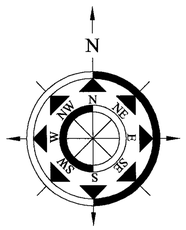

cad reference	revision
BLOOMSBURY	-

L&H
LEWIS AND HICKEY
18 Farnham Road
Guildford
Surrey GU1 4XA
Tel 01483 560 808
Fax 01483 560 880
Email guildford@lewishickey.com

NO	DATE	ISSUE	BY
A	07.07.06	RED LINE ADDED TO SITE PLAN	AS

STORE NO -

CLIENT
GAP UK STORE DESIGN
CASTLE MOUND WAY RUGBY
WARWICKSHIRE CV23 0WA
UNITED KINGDOM
Tel +44 (0) 1788 818 300
Fax +44 (0) 1788 866 475

PROJECT LOCATION
GAP BABY
BLOOMSBURY

PROJECT NO G3071
DATE 16/06/06

SHEET TITLE
LOCATION PLAN

SCALE 1:500
DRAWN BY AS

SHEET NO
DD-A9-02-A