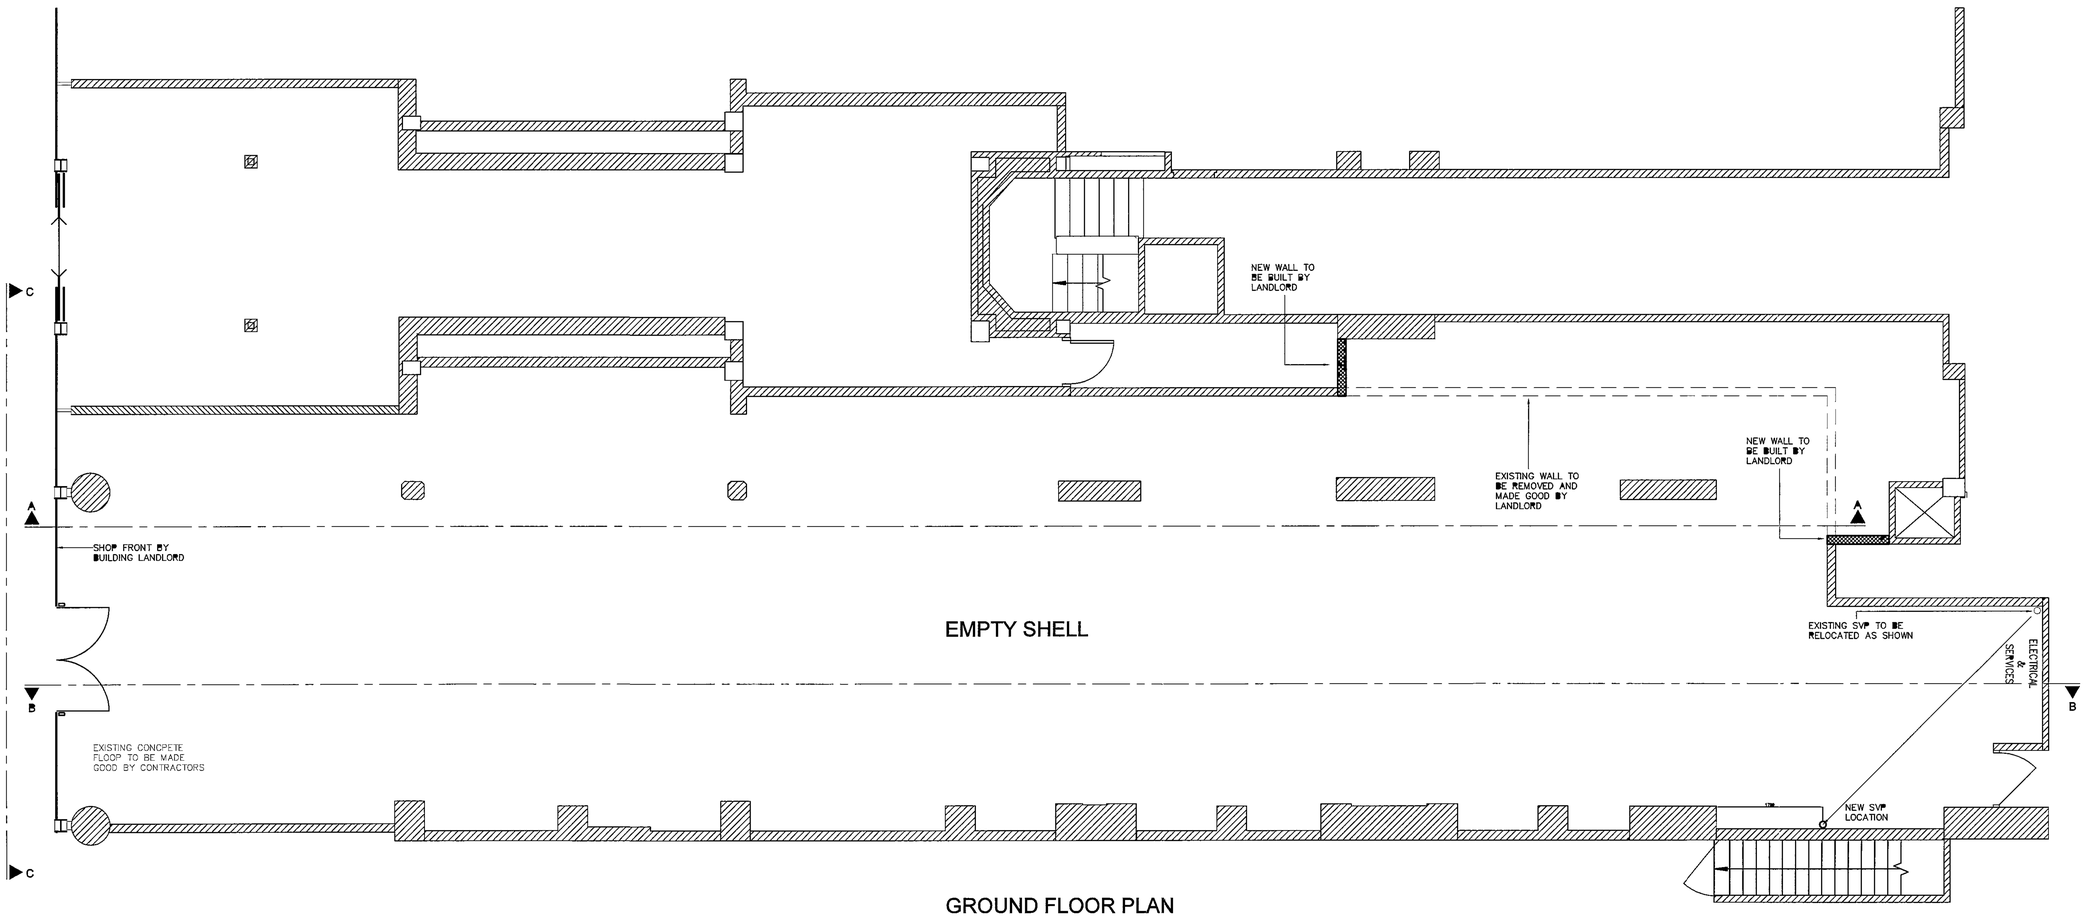

GROUND FLOOR PLAN

cad reference	revision
BLOOMSBURY	-

LEWIS HICKEY
18 Farnham Road
Guildford
Surrey GU1 4XA
Tel 01483 540 908
Fax 01483 540 660
Email guildford@lewishickey.com

NO	DATE	ISSUE	BY
A	26.06.06	NOTES ADDED	AS

STORE NO -

CLIENT
GAP UK STORE DESIGN
CASTLE MOUND WAY RUGBY
WARWICKSHIRE CV23 0WA
UNITED KINGDOM
Tel +44 (0) 1788 818 300
Fax +44 (0) 1788 856 475

PROJECT LOCATION
GAP BABY
BLOOMSBURY

PROJECT NO G3071
DATE 16/06/06

SHEET TITLE
EXISTING GROUND FLOOR PLAN

SCALE 1:50
DRAWN BY AS

SHEET NO
DD-A9-00

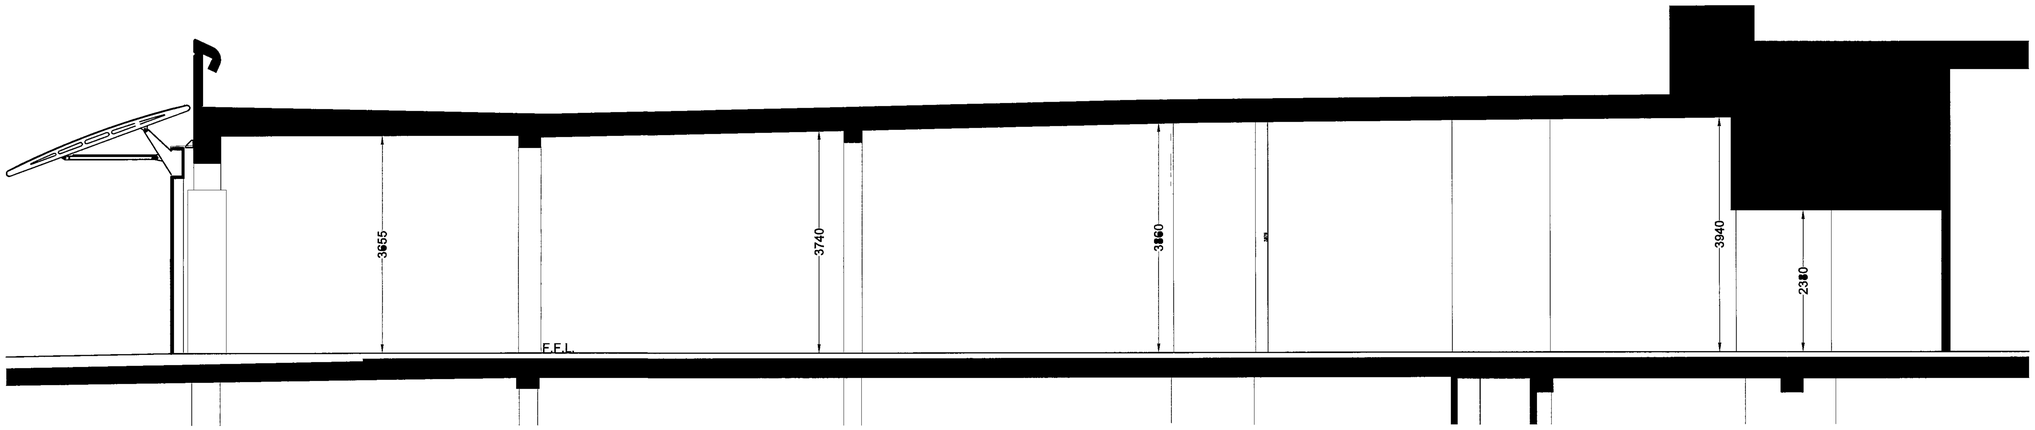

SECTION (A-A)

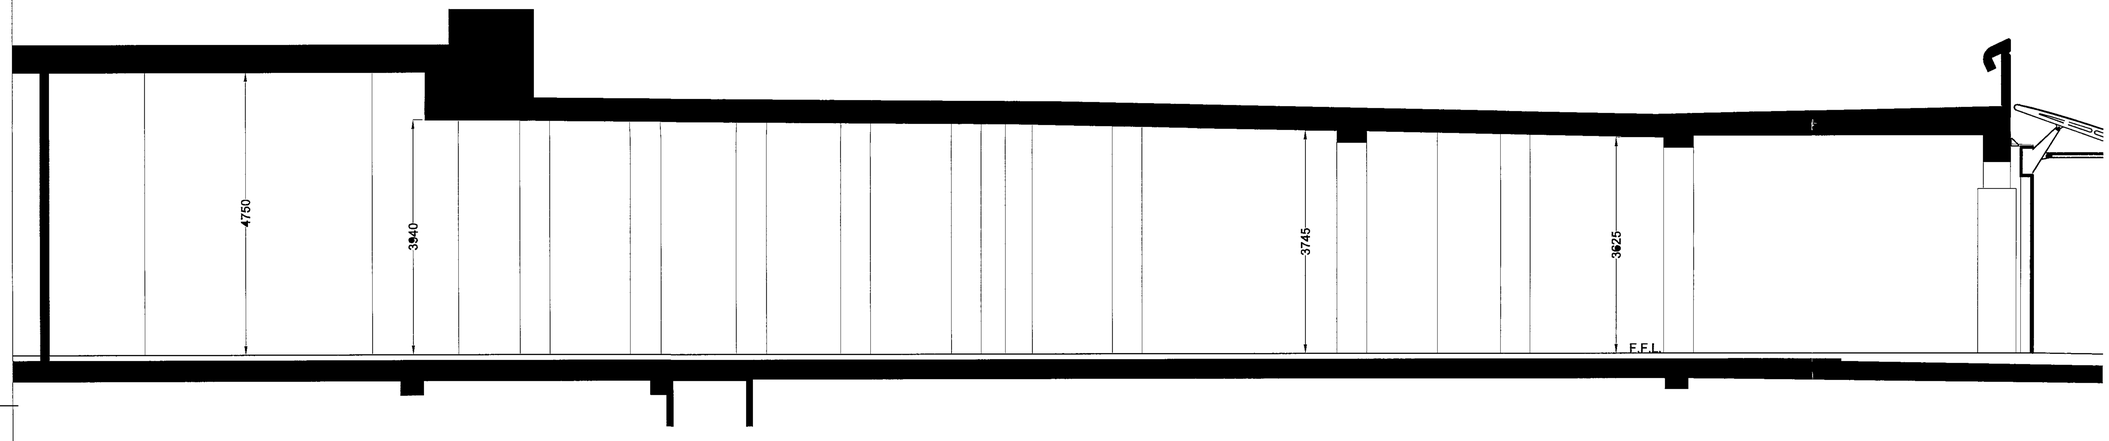

SECTION (B-B)

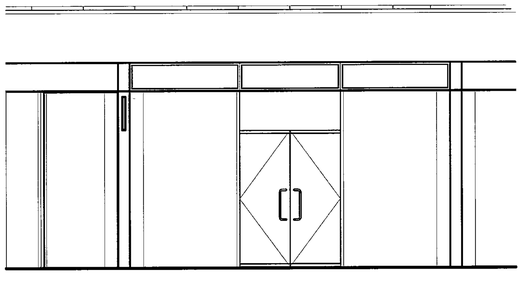

SHOPFRONT FRONT ELEVATION –
Canopy not shown for clarity

ELEVATION (C-C)

cad reference	revision
BLOOMSBURY	-

LEWIS HICKEY
18 Farnham Road
Guildford
Surrey GU1 4XA
Tel 01483 560 908
Fax 01483 560 660
Email guildford@lewishickey.com

NO	DATE	ISSUE	BY

STORE NO. –

CLIENT
GAP UK STORE DESIGN
CASTLE MOUND WAY RUGBY
WARWICKSHIRE CV23 0WA
UNITED KINGDOM
Tel +44 (0) 1788 818 300
Fax +44 (0) 1788 866 475

PROJECT LOCATION.
GAP BABY
BLOOMSBURY

PROJECT NO G3071
DATE. 16/06/06

SHEET TITLE.
EXISTING FRONT ELEVATION & SECTIONS THROUGH THE BUILDING

SCALE 1:50
DRAWN BY AS

SHEET NO.
DD–A9–01