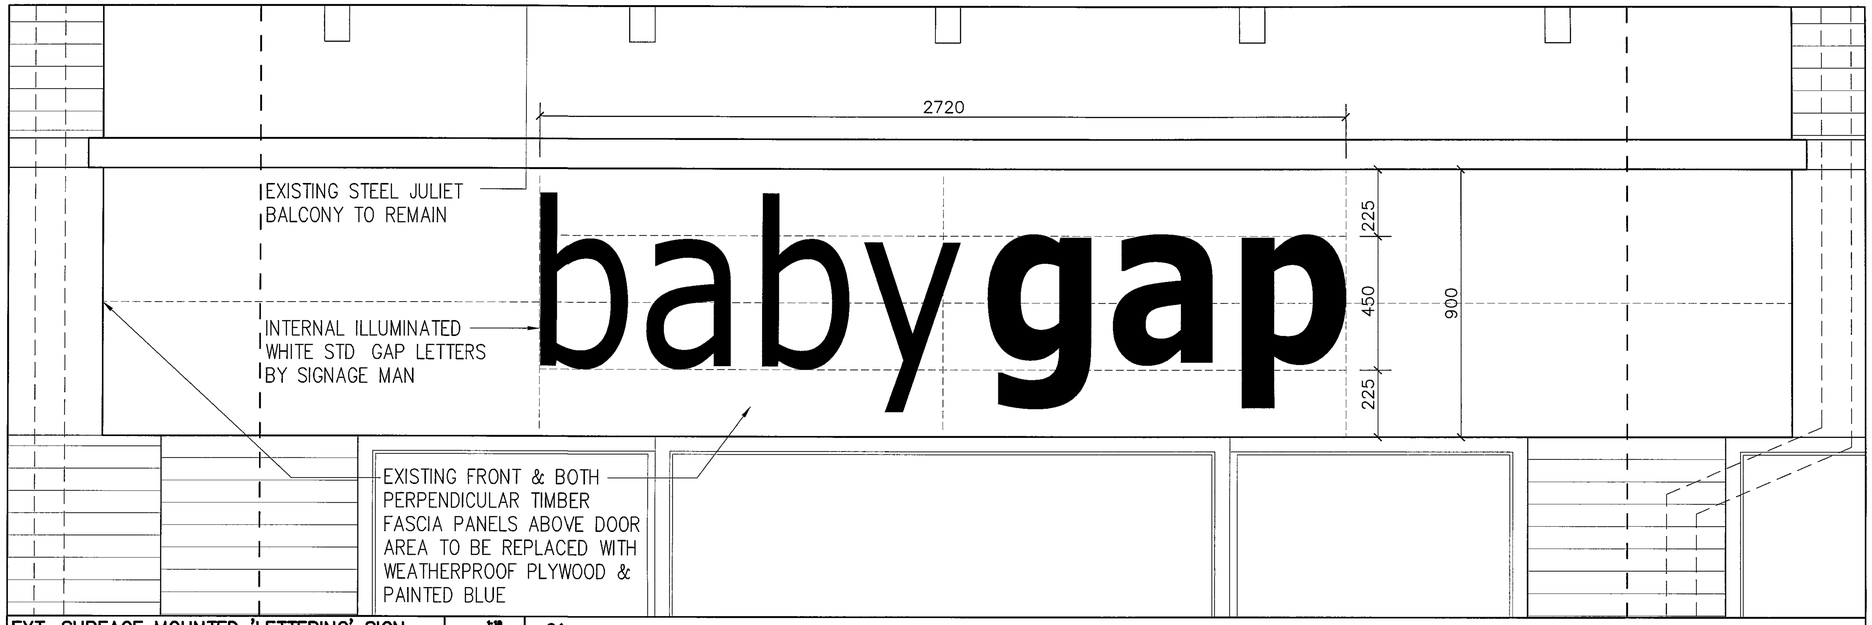

EXT SURFACE MOUNTED 'LETTERING' SIGN | 1:10 | 01

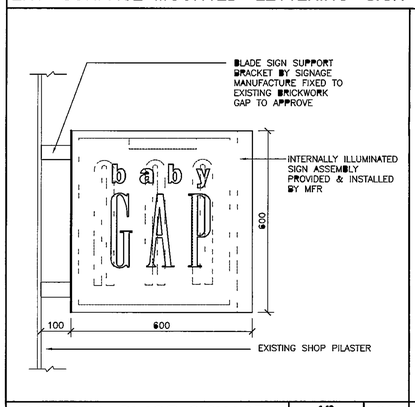

EXTERNAL BLADE SIGNAGE | 1:10 | 03

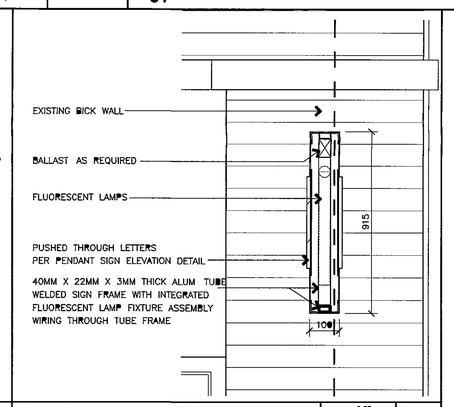

BLADE SIGN SECTION | 1:10 | 04

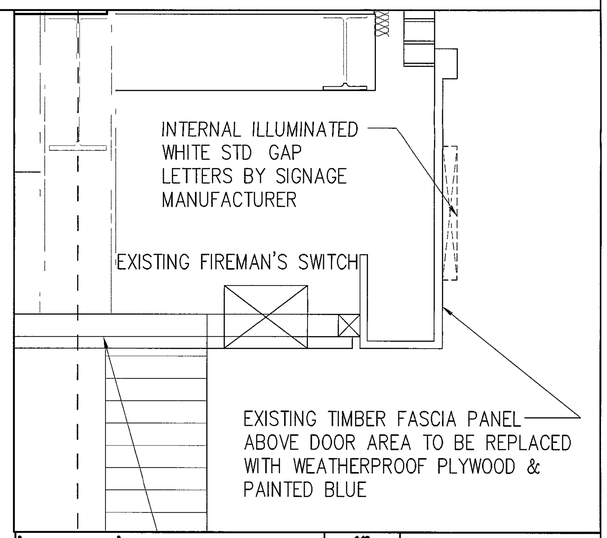

'LETTERING' SIGN SECTION | 1:10 | 02

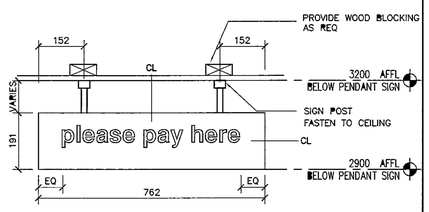

DOUBLE SIDED

INTERNAL CASHWRAP SIGNAGE | NTS | 07

cad reference	revision
SEVENOAKS	1

LEWIS HICKEY
18 Farnham Road
Guildford
Surrey GU1 4XA
Tel 01483 560 808
Fax 01483 560 660
Email guildford@lewishickey.com

NO	DATE	ISSUE	BY
A	08.02.06	REVISED DETAIL 1 & 2	RM
1	15.08.06	REVISED DETAIL 1 LETTERING SIGN SIZE.	RM

STORE NO. –

CLIENT
GAP UK STORE DESIGN
CASTLE MOUND WAY RUGBY
WARWICKSHIRE CV23 0WA
UNITED KINGDOM
Tel +44 (0) 1788 818 300
Fax +44 (0) 1788 866 475

PROJECT LOCATION
GAP BABY
SEVENOAKS

PROJECT NO G3087
DATE 25-07-06

SHEET TITLE.
PROPOSED SIGNAGE

SCALE 1:10
DRAWN BY RM

SHEET NO
CD-A4-05-1

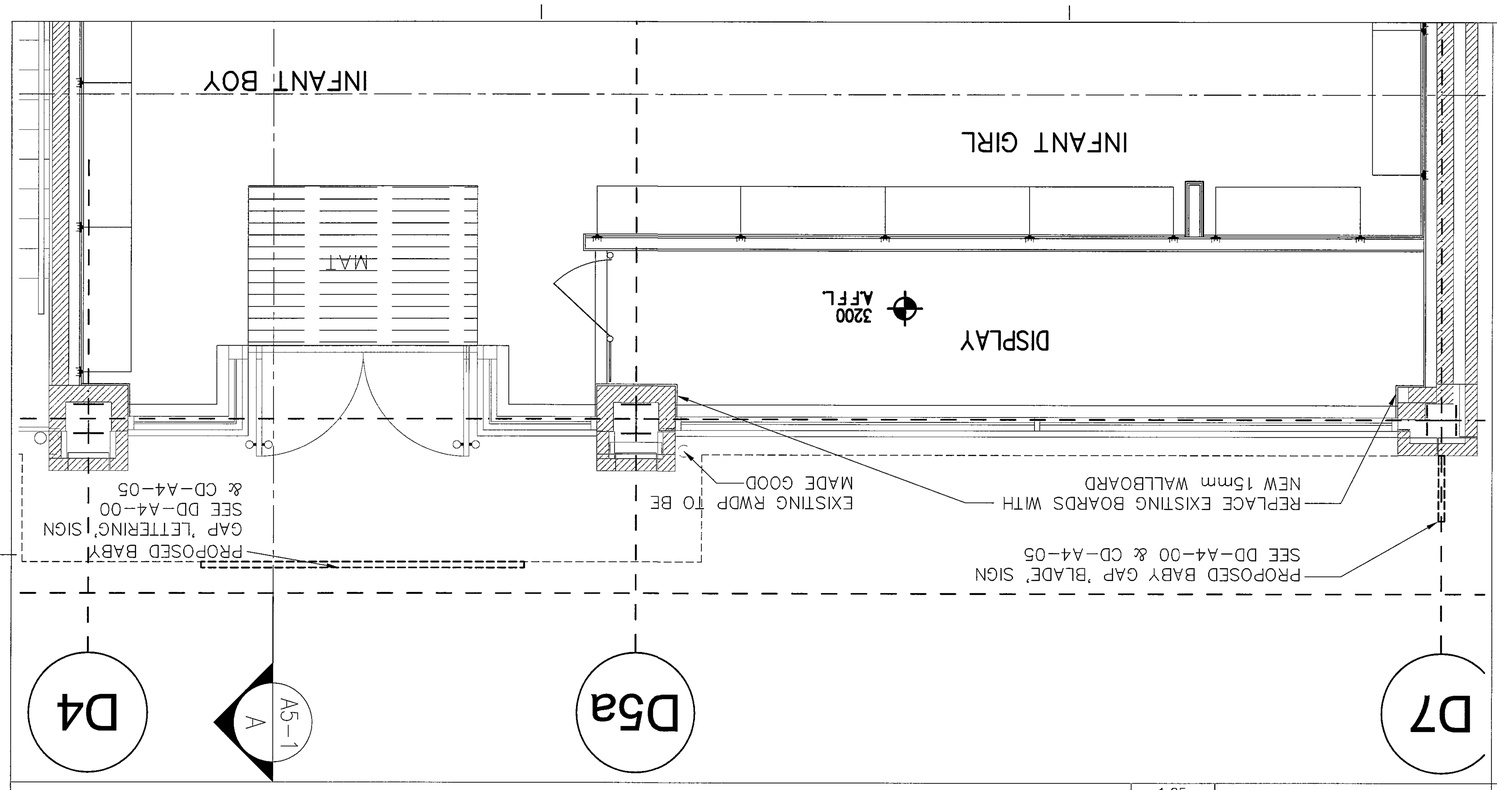

PLAN 1 25 01

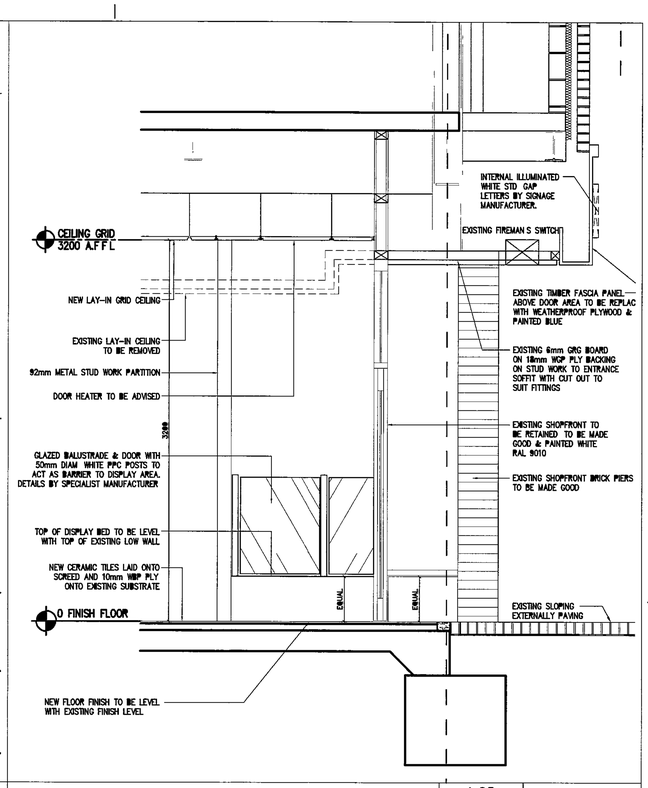

SECTION 1 25 02

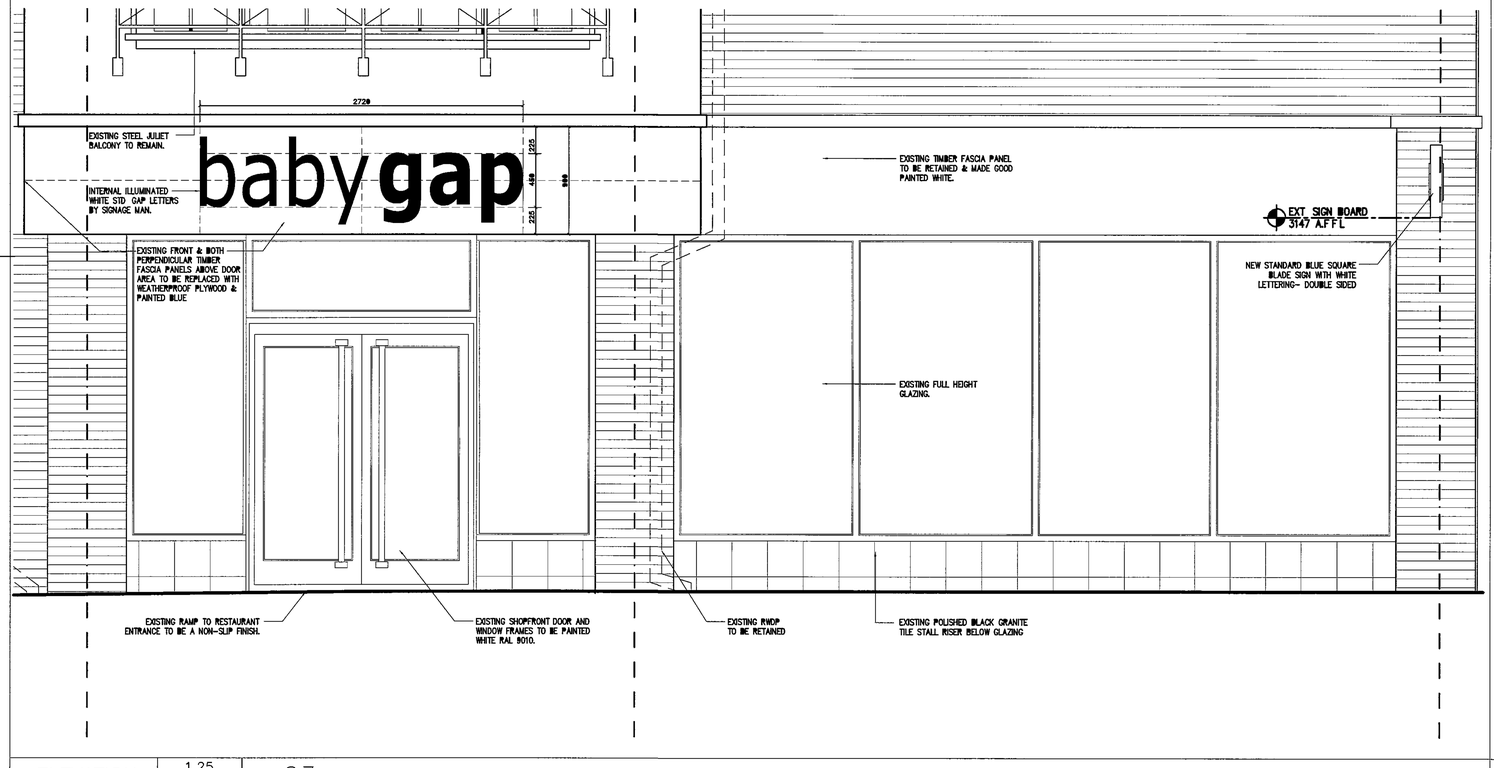

ELEVATION 1 25 03

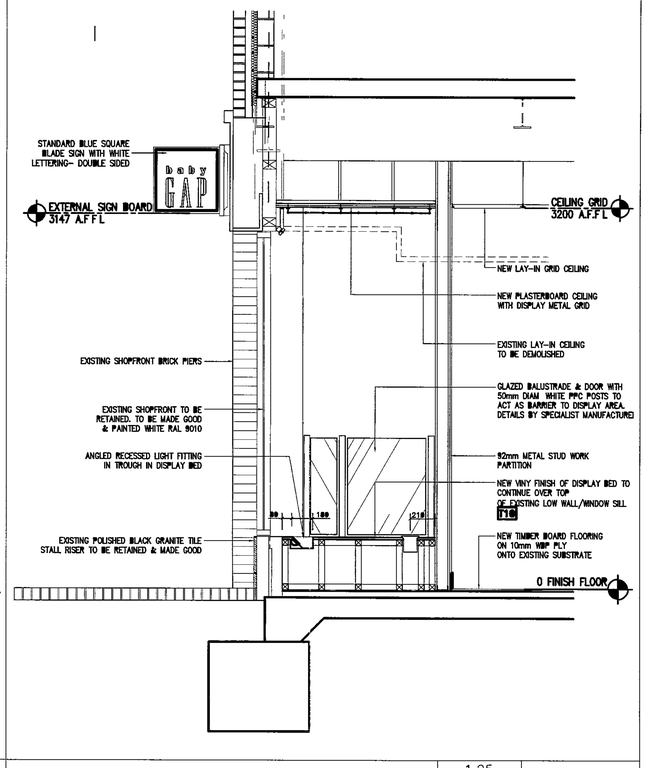

SECTION 1 25 04

card reference	revision
SEVENOAKS	1

LEWIS AND HICKEY
18 Farnham Road
Guildford
Surrey GU1 4XA
Tel 01483 560 909
Fax 01483 560 660
Email guildford@lewishickey.com

CONSTRUCTION ISSUE

NO	DATE	ISSUE	BY
1	15.08.06	INCREASED LETTERING SIGN SIZE TO ELEV 3	RM

STORE NO –

CLIENT
GAP UK STORE DESIGN
CASTLE MOUND WAY RUGBY
WARWICKSHIRE CV23 0WA
UNITED KINGDOM
Tel +44 (0) 1788 818 300
Fax +44 (0) 1788 866 475

PROJECT LOCATION
GAP BABY
SEVENOAKS

PROJECT NO G3097
DATE. 25-07-06

SHEET TITLE.
EXTERNAL ELEVATIONS SHOPFRONT PROPOSAL & SECTION

SCALE. 1 25
DRAWN BY RM

SHEET NO.
DD-A4-00-1

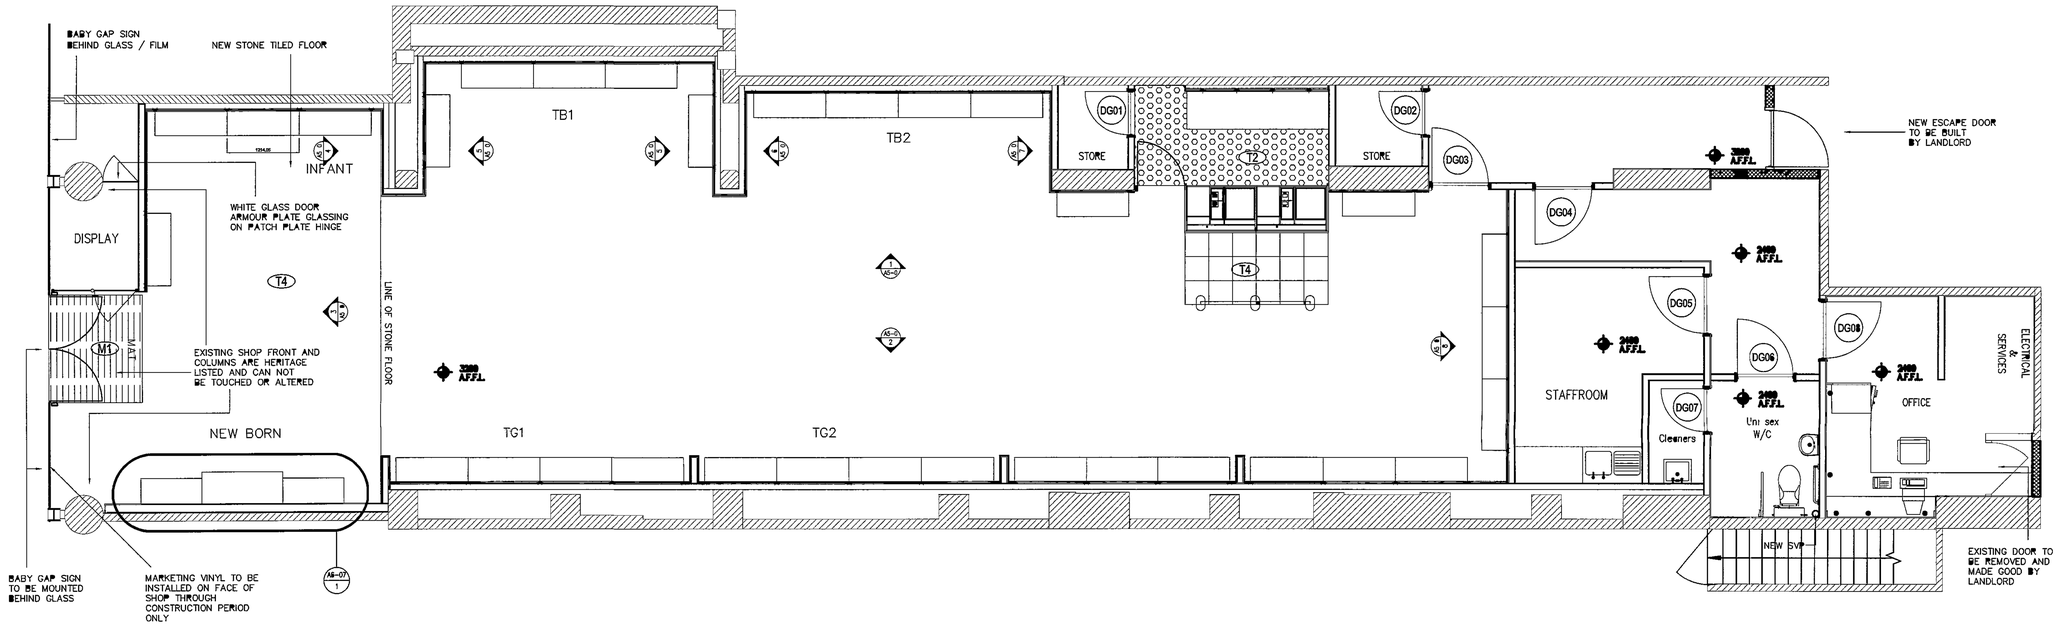

cad reference	revision
BLOOMSBURY	-

LEWIS AND HICKEY

18 Farnham Road
Guildford
Surrey GU1 4XA

Tel 01483 560 908
Fax 01483 560 680
Email. guildford@lewishickey.com

NO.	DATE	ISSUE	BY
1	21 06 06	PLAN AMENDED TO CLIENTS NEEDS	AS

STORE NO. –

CLIENT
GAP UK STORE DESIGN
CASTLE MOUND WAY RUGBY
WARWICKSHIRE CV23 0WA
UNITED KINGDOM
Tel +44 (0) 1788 818 300
Fax +44 (0) 1788 866 475

PROJECT LOCATION
GAP BABY
BLOOMSBURY
UNIT 8

PROJECT NO G3071

DATE 14 06 06

SHEET TITLE.
GROUND FLOOR GENERAL ARRANGEMENT PLAN

SCALE. 1 50

DRAWN BY GDL

SHEET NO

DD–A2–01

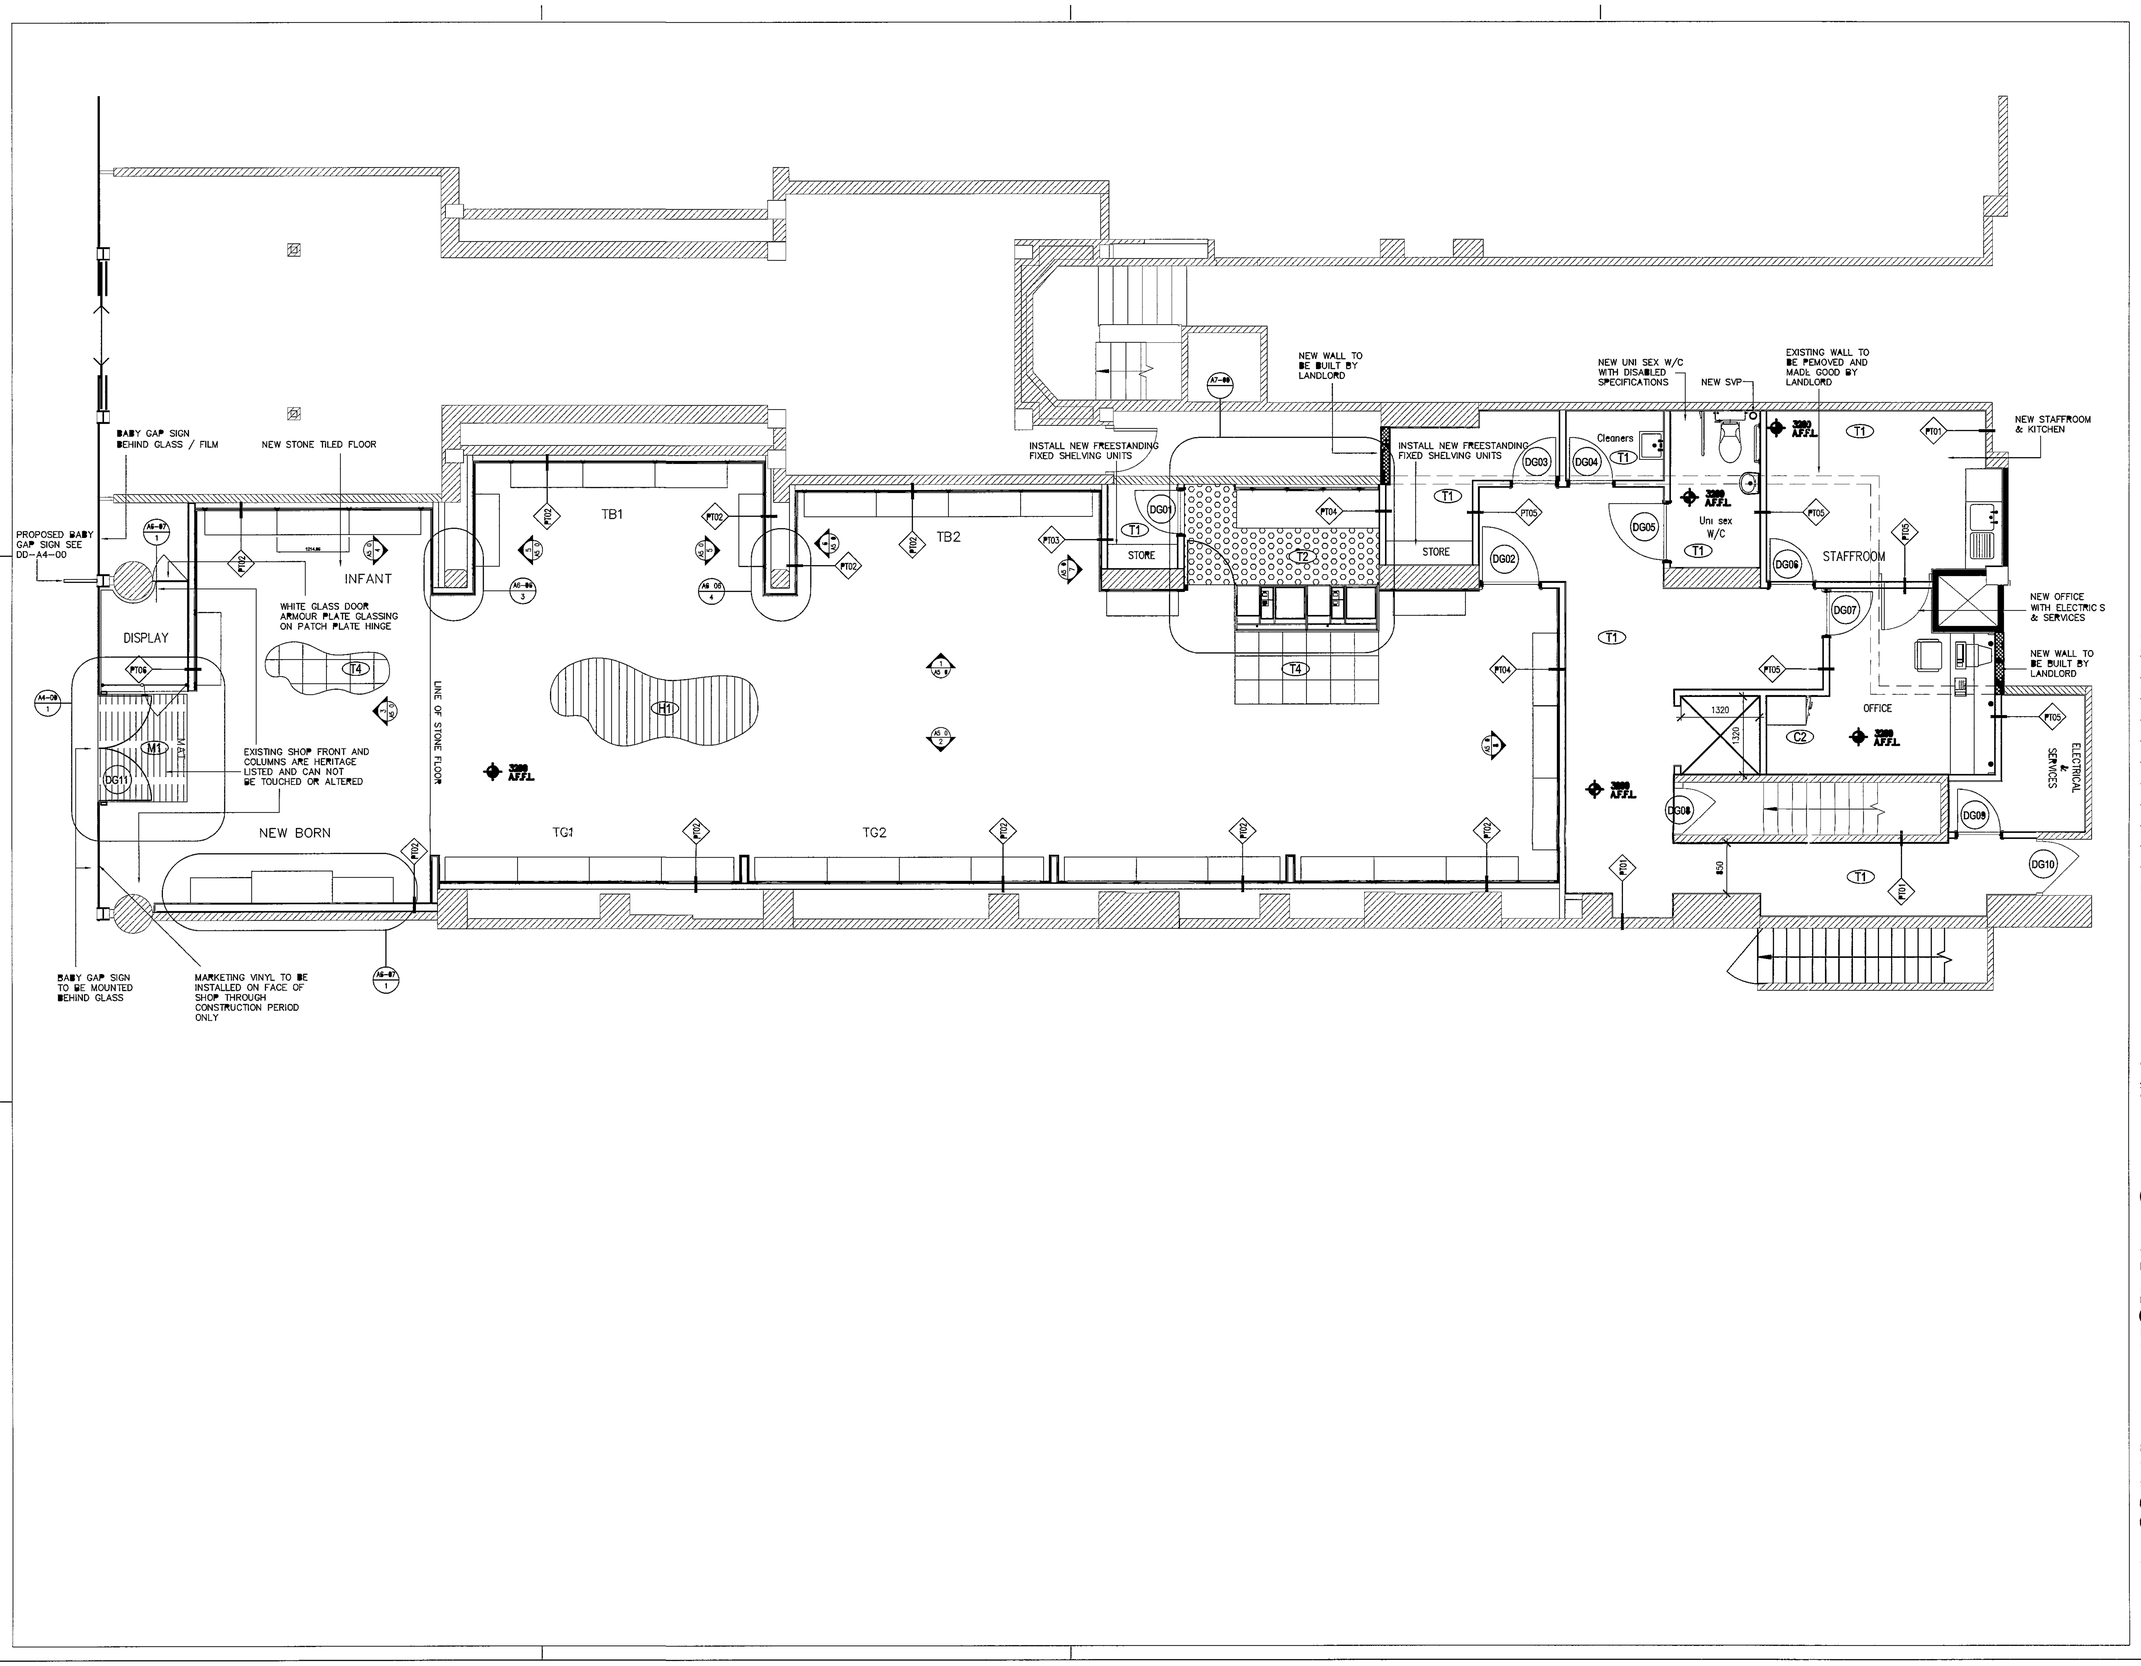

cad reference	revision
BLOOMSBURY	-

LEWIS AND HICKEY
18 Farnham Road
Guildford
Surrey GU1 4XA
Tel 01483 560 900
Fax 01483 560 990
Email guildford@lewishickey.com

NO	DATE	ISSUE	BY
A	21 06 06	PLAN AMENDED TO CLIENTS NEEDS	AS
B	04 06 06	AMENDMENTS TO BACK OF HOUSE	AS
C	07 07 06	PROJECTING SIGN LOCATION SHOWN	AS

STORE NO. -

CLIENT
GAP UK STORE DESIGN
CASTLE MOUND WAY RUGBY
WARWICKSHIRE CV23 0WA
UNITED KINGDOM
Tel +44 (0) 1788 818 300
Fax +44 (0) 1788 866 475

PROJECT LOCATION
GAP BABY
BLOOMSBURY
UNIT 8

PROJECT NO G3071
DATE 14 06 06

SHEET TITLE.
GROUND FLOOR GENERAL ARRANGEMENT PLAN

SCALE. 1 50
DRAWN BY GDL

SHEET NO
DD-A2-00-C