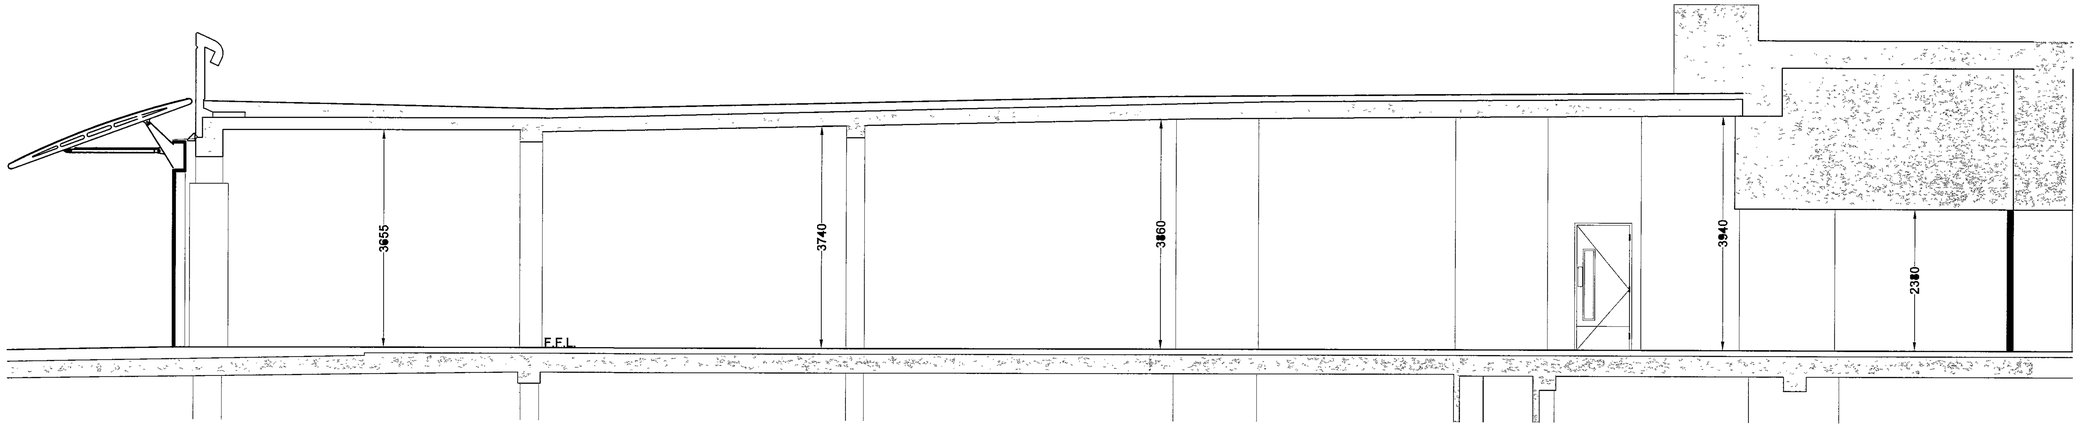

SECTION (A-A)

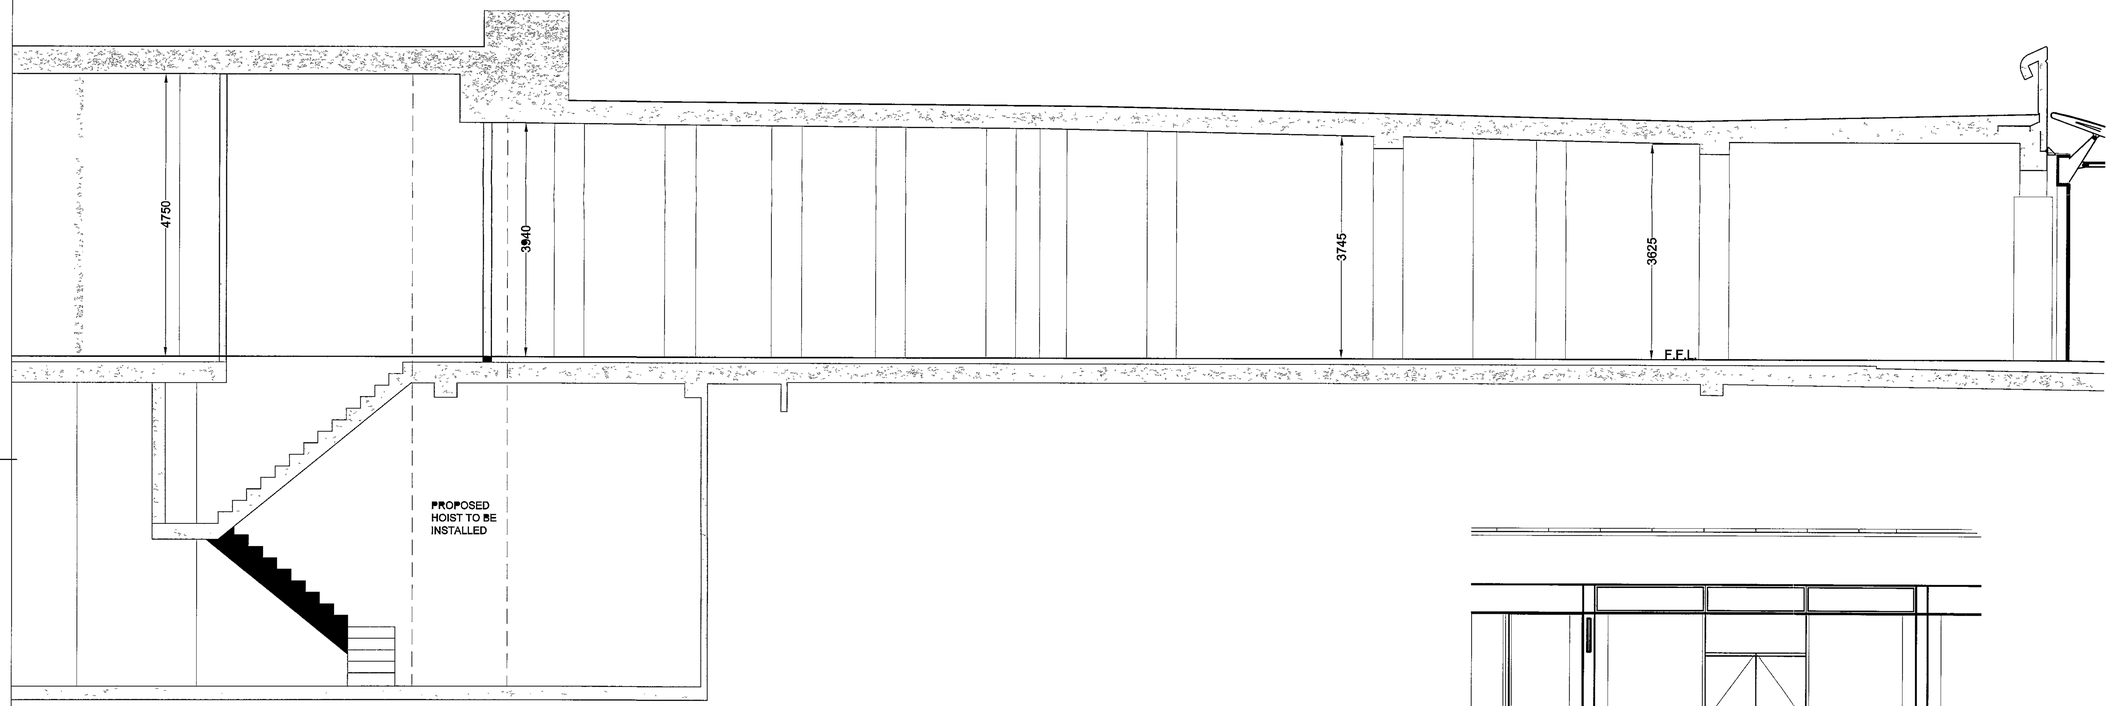

SECTION (B-B)

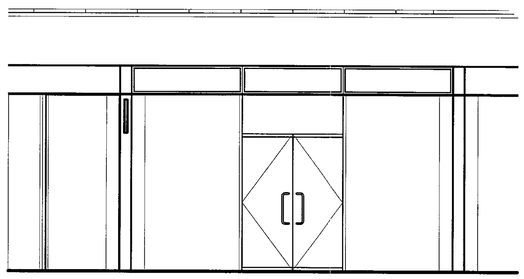

SHOPFRONT FRONT ELEVATION –
Canopy not shown for clarity

ELEVATION (C-C)

cad reference	revision
BLOOMSBURY	A

LEWIS AND HICKEY

18 Fernihorn Road
Guildford
Surrey GU1 4XA

Tel 01483 560 900
Fax 01483 560 660
Email guildford@lewishickey.com

NO	DATE	ISSUE	BY
A	18 08 06	PLANNING APPLICATION ISSUE	RM

STORE NO –

CLIENT
GAP UK STORE DESIGN
CASTLE MOUND WAY RUGBY
WARWICKSHIRE CV23 0WA
UNITED KINGDOM
Tel +44 (0) 1788 818 300
Fax +44 (0) 1788 866 475

PROJECT LOCATION
GAP BABY
UNIT 8 THE BRUNSWICK
BLOOMSBURY

PROJECT NO. G3071
DATE. 16/06/06

SHEET TITLE
EXISTING FRONT ELEVATION & SECTIONS THROUGH THE BUILDING

SCALE. 1:50
DRAWN BY RM

SHEET NO.
DD–A9–01–A

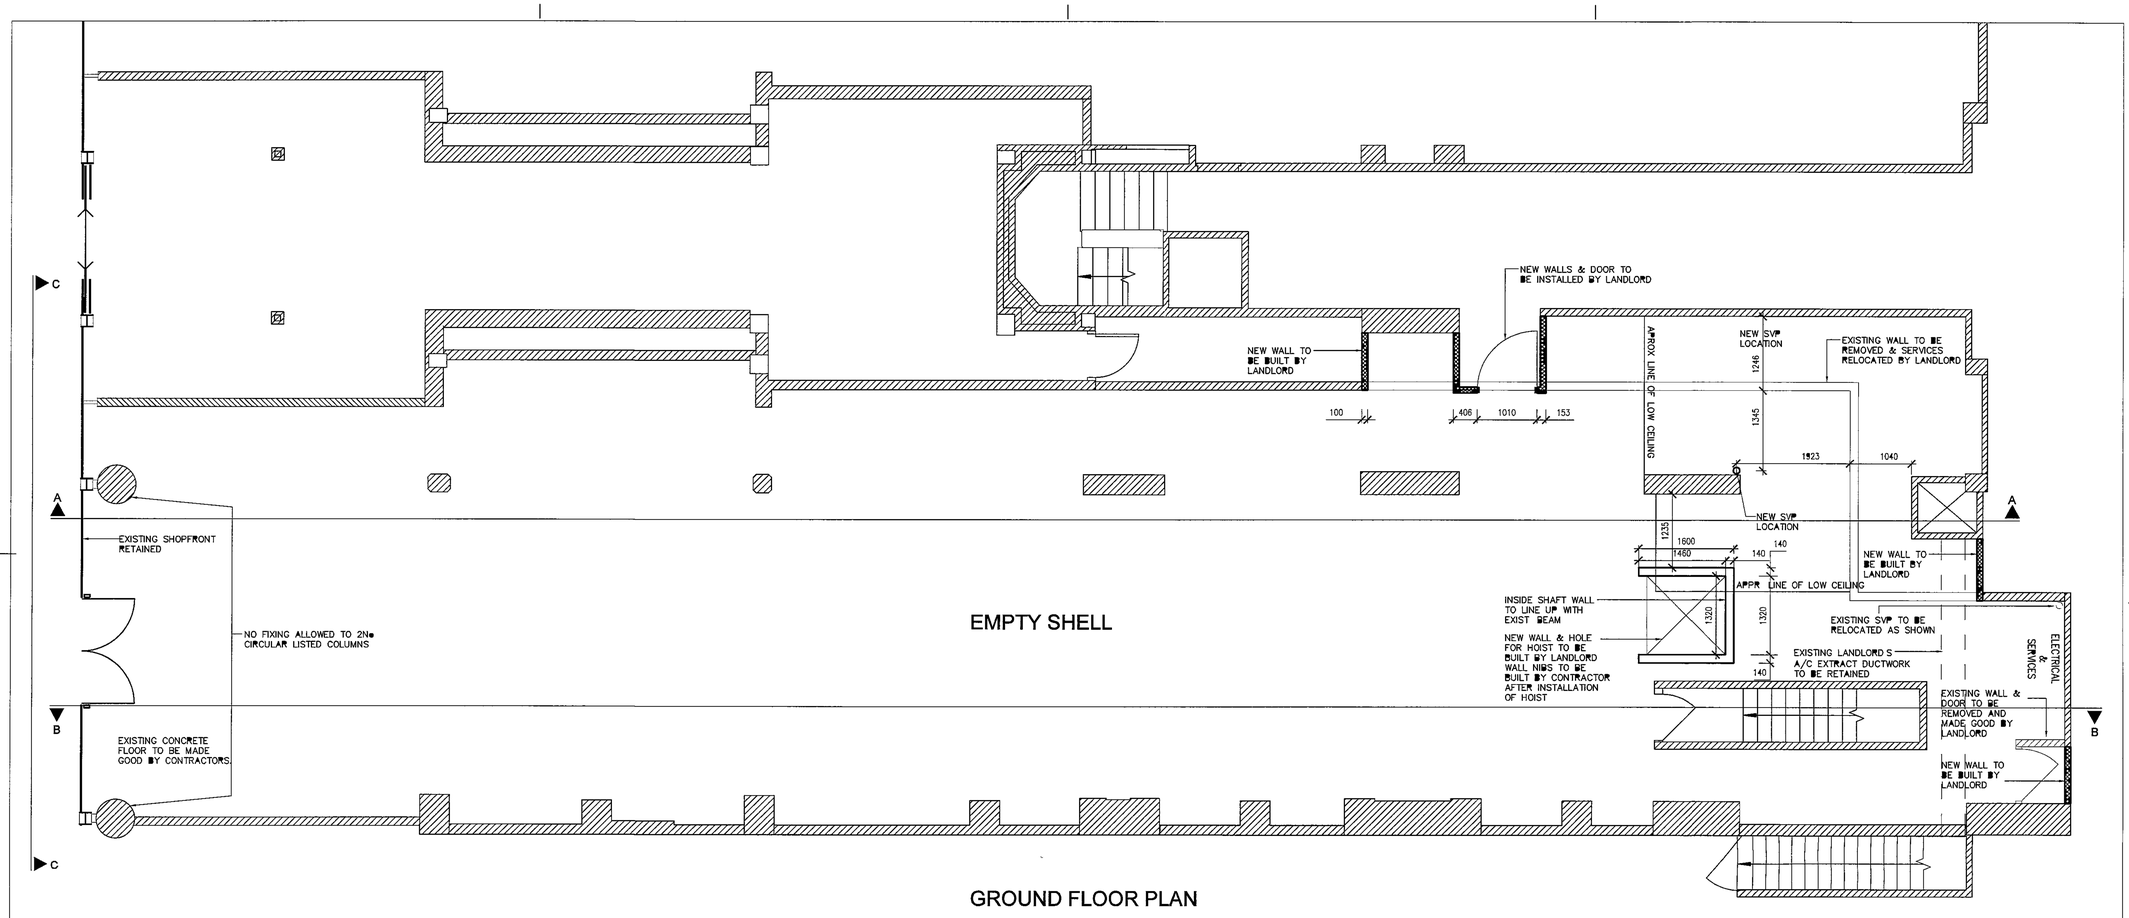

GROUND FLOOR PLAN

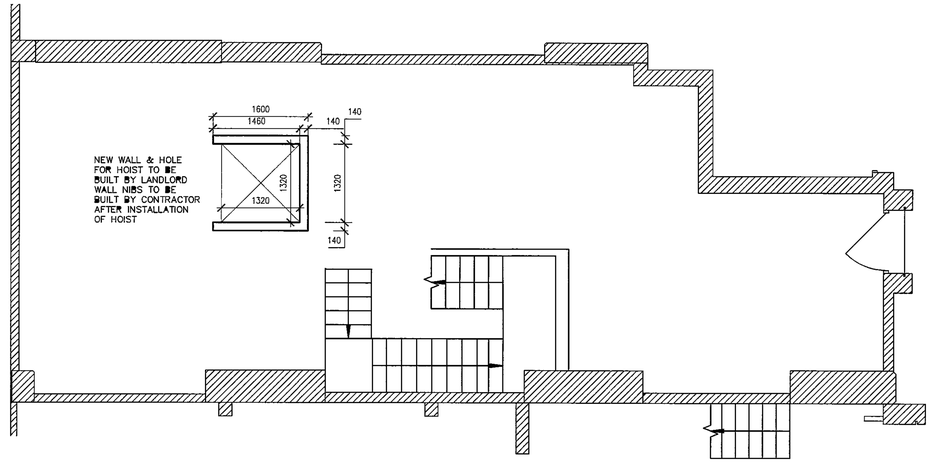

BASEMENT FLOOR PLAN

cad reference	revision
BLOOMSBURY	D

LEWIS AND HICKEY

18 Farnham Road
Guildford
Surrey GU1 4XA

Tel 01483 560 808
Fax 01483 560 860
Email guildford@lewishickey.com

CONSTRUCTION ISSUE

NO	DATE	ISSUE	BY
A	26.06.06	NOTES ADDED	AS
B	10.07.06	NOTES ADDED EXISTING STAIR SHOWN	AS
		AND BASEMENT SHOWN	
C	24.07.06	HOIST POSITION REVISED	RM
D	18.08.06	PLANNING APPLICATION ISSUE	RM

STORE NO —

CLIENT
GAP UK STORE DESIGN
CASTLE MOUND WAY RUGBY
WARWICKSHIRE CV23 0WA
UNITED KINGDOM
Tel +44 (0) 1788 818 300
Fax +44 (0) 1788 866 475

PROJECT LOCATION
GAP BABY
UNIT 8 THE BRUNSWICK
BLOOMSBURY

PROJECT NO G3071
DATE. 16/06/06

SHEET TITLE
EXISTING GROUND & BASEMENT FLOOR PLANS

SCALE. 1:50
DRAWN BY RM

SHEET NO.
DD-A9-00-D